

0.10M THK. R.C.C. SLAB

METALLIC COVER

G.L.

G.L.

0.10M Ø IN LET PIPE

0.10M Ø IN LET PIPE



PLAN OF SOAK PIT


	RAIN WATER PIPE SLOPE 1 : 200
	SOIL WATER PIPE SLOPE 1 : 150
	WASTE WATER PIPE SLOPE 1 : 150

TITLE:-

**GROUND FLOOR
EXTERNAL DRAINAGE & RAIN
WATER HARVESTING PLAN**

PROJECT:-
PROPOSED COMMERCIAL BUILDING
AT KHASRA NO. -17,37&38,
SAHAKAR MARG,LAL KOTHI SCHEME,
VILL.- BHOJPURA,TEH.-JAIPUR.

OWNER	ARCHITECTS
-------	------------

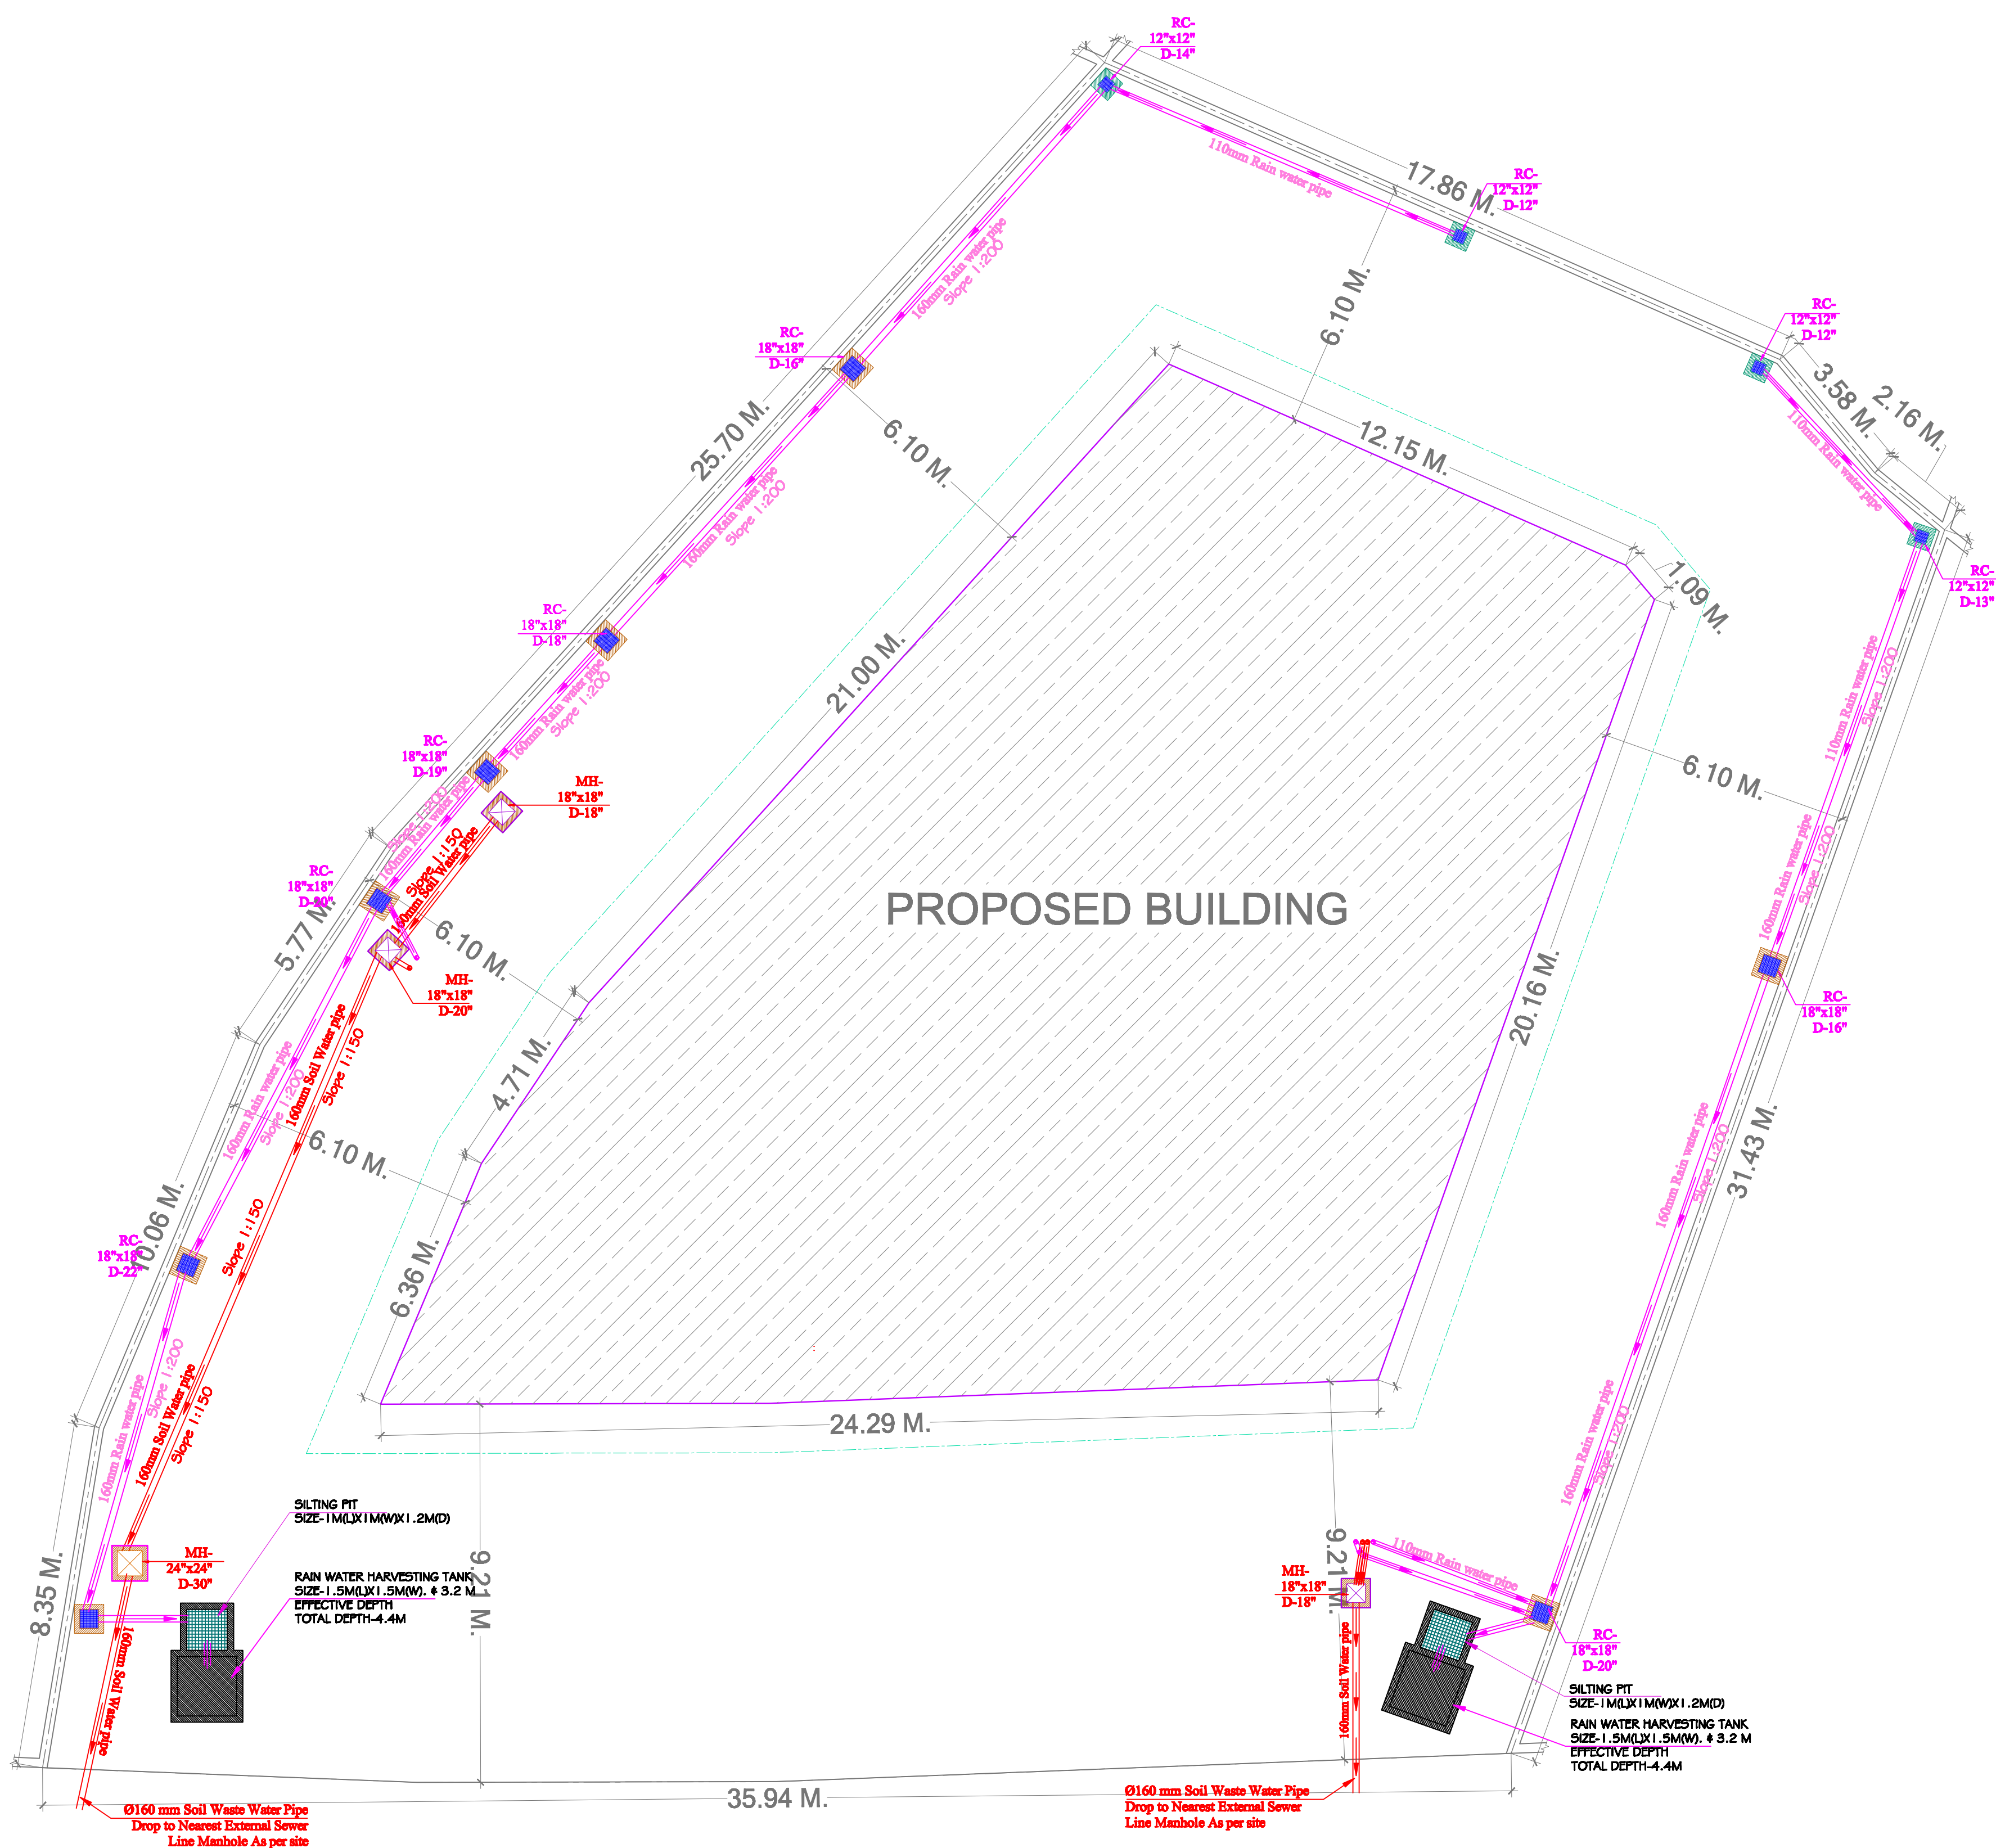

ROAD 100'-0" WIDE