


PROPOSED LAYOUT PLAN OF "JANAKPURI"

AT REVENUE- VILLAGE- JAISINGHPURA & SWAMI KA BAS, TEH.- CHAKSU, JAIPUR
AT REVENUE VILLAGE -JAISINGHPURA.-UNDER KHASRA NO.- 187/1, 47, 48, 49, 50, 51, 52, 53, 54, 55, 58, 59, 62, 65, 68, 73, 74, 76, 179, 180, 181, 182, 183, 184, 186, 56,57, 60,61,63,64,66,67,69,70,71,72,77,78,45,46
AT REVENUE VILLAGE -SWAMI KA WAS.-UNDER KHASRA NO.- 121,123,124,125,126,91,93,94,98,92,115/672
116,95,96,97

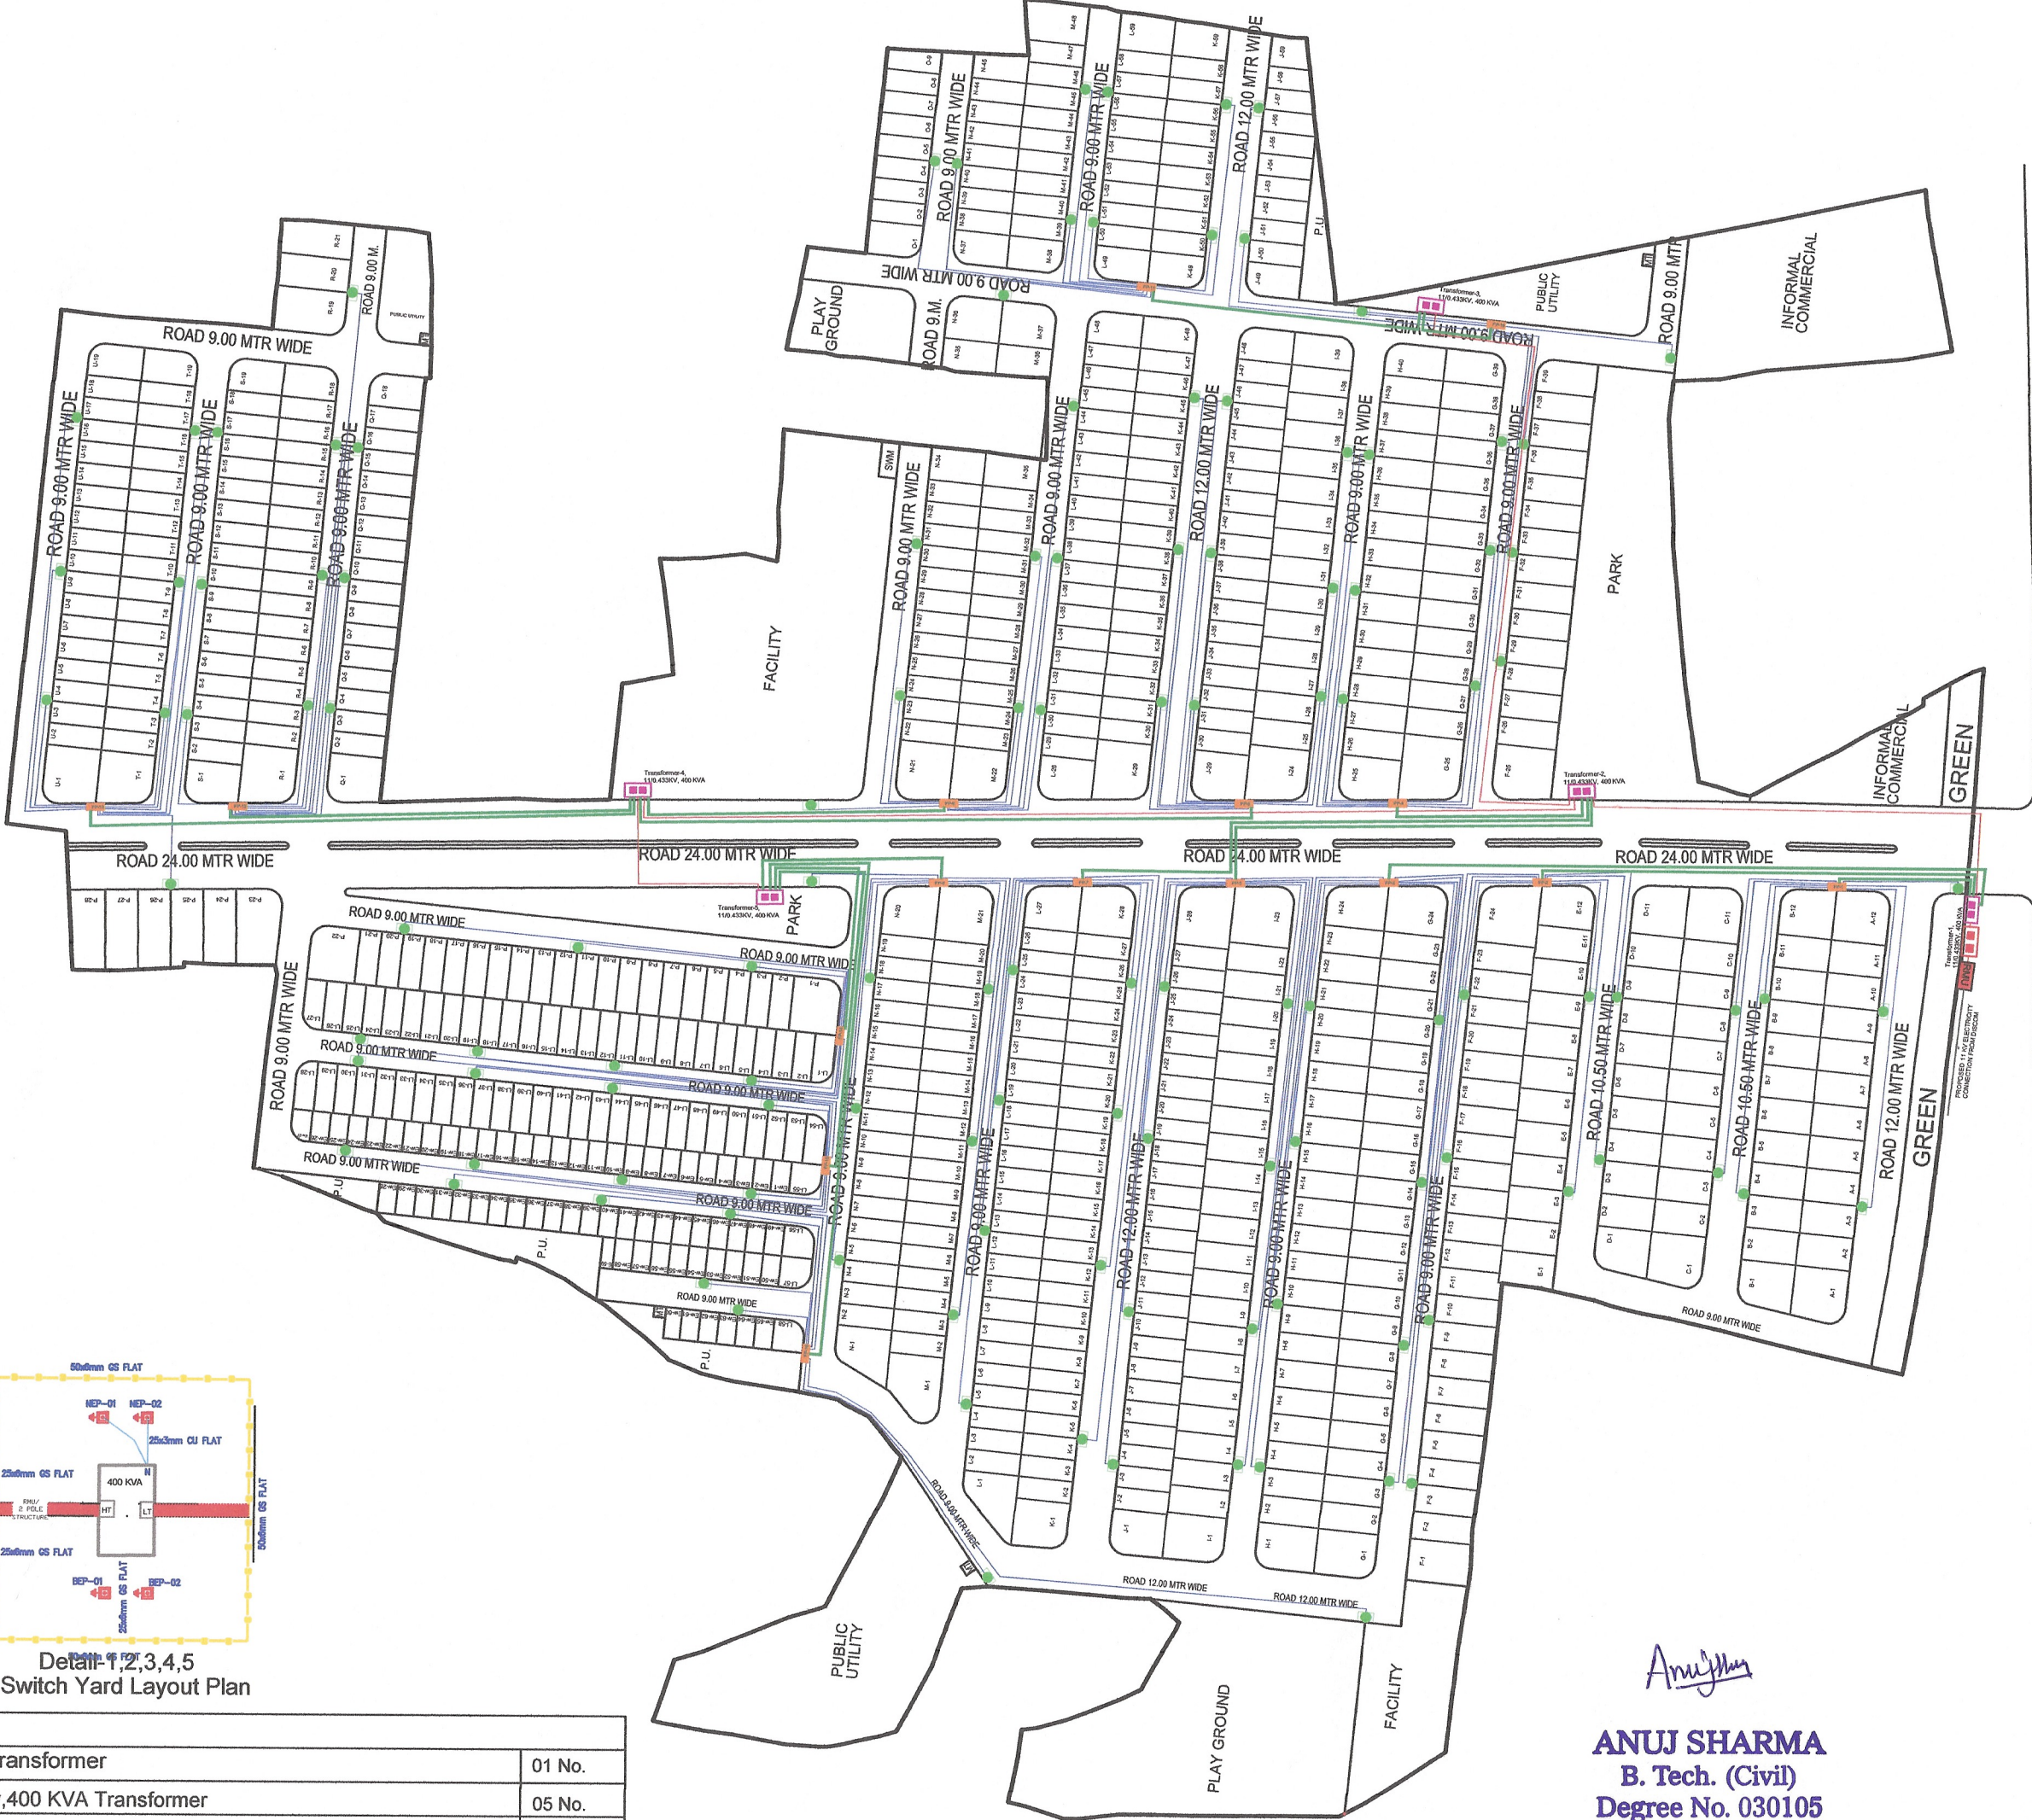

TO TONK >>>
45 M WIDE MAIN ROAD
EXISTING B.T.ROAD
<<< TO JAIPUR


ANUJ SHARMA
B. Tech. (Civil)
Degree No. 030105

ANUJ SHARMA
EMAIL : SEIANUJ01@GMAIL.COM
MOB. : 9783766666
ADD. : 101, PRISM TOWER,OPP. POLICE HEADQUATER,
LALKOTHI SCHEME,TONK ROAD JAIPUR (RAJ.) 302015


LAYOUT PLAN OF CABLE ROUTING SYSTEM

AREA ANALYSIS			
S.NO	LAND USED	AREA SQ.MTR	%
1	RESIDENTIAL	72366.35	46.04%
2	LIG / EWS	7265.45	04.62%
3	COM & IN .COM	4009.23	02.55%
TOTAL 1 TO 3		83641.03	53.21%
4	FACILITY AREA	6871.94	04.37%
5	PARK	6502.57	04.14%
6	PLAY GROUND	4956.91	03.15%
7	UTILITY/M.T/SWM	6262.28	04.00%
8	ROAD	48930.27	31.13%
TOTAL 4 TO 8		73523.97	46.79%
TOTAL SCHEME AREA AS PER SITE		157165.00	100.00%

KEY PLAN

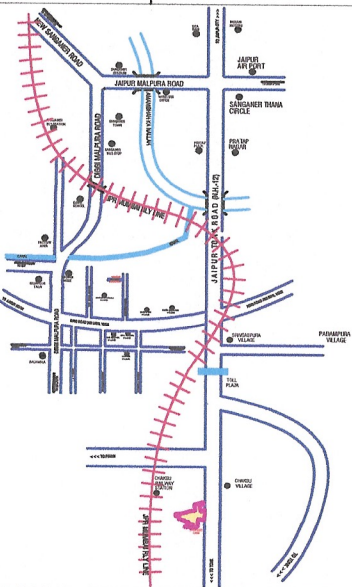

KHASRA MAP

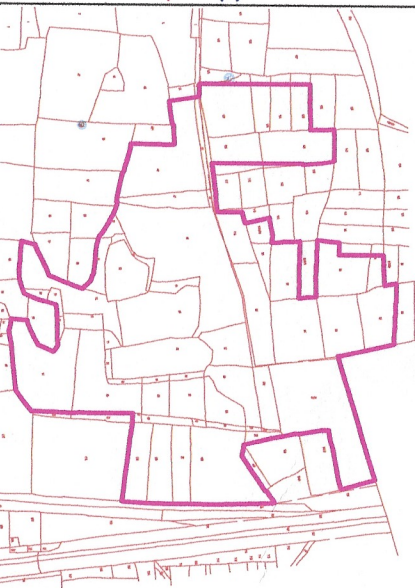

GOOGLE IMAGE MAP OF EXISTING LAND
AT REVENUE- VILLAGE- JAISINGHPURA & SWAMI KA BAS, TEH.- CHAKSU, JAIPUR
AT REVENUE VILLAGE -JAISINGHPURA.-UNDER KHASRA NO.- 187/1, 47, 48, 49, 50, 51, 52, 53, 54, 55, 58, 59, 62, 65, 68, 73, 74, 76, 179, 180, 181, 182, 183, 184, 186, 56,57, 60,61,63,64,66,67,69,70,71,72,77,78,45,46
AT REVENUE VILLAGE -SWAMI KA WAS.-UNDER KHASRA NO.- 121,123,124,125,126,91,93,94,98,92,115/672
116,95,96,97

