





- LEGEND**
-  CW RAW DOMESTIC WATER
 -  DW TREATED DOM. WATER
 -  HW HOT WATER SUPPLY
 -  HWTR HOT WATER RETURN
 -  TW TREATED WASTE WATER
 -  F FIRE WATER
 -  SW SOIL WATER
 -  W WASTE WATER
 -  SWW SOIL & WASTE WATER

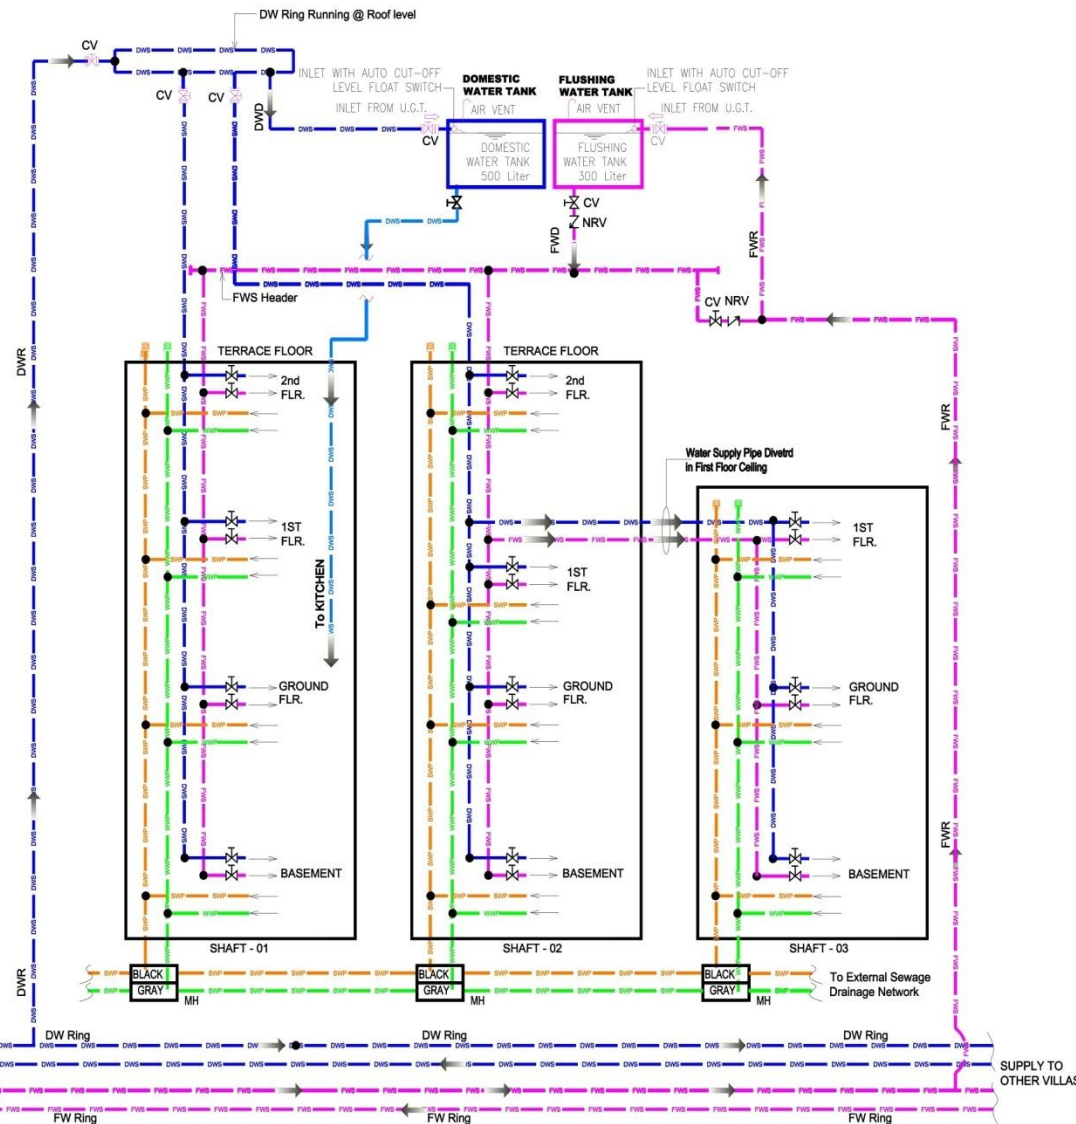

GENERAL NOTES:				
- ALL DIMENSIONS ARE IN MILLIMETERS				
- THIS DRAWING IS A COPYRIGHT AND PROPERTY OF THE ARCHITECT.				
- IT IS NOT TO BE PRODUCED, COPIED, REPRODUCED OR TO THIRD PARTY OR USED FOR ANY PURPOSE OTHER THAN FOR WHICH IT IS INTENDED.				
- ALL DIMENSIONS SHALL BE VERIFIED ON SITE PRIOR TO START OF WORK.				
- ANY DISCREPANCY SHALL BE BROUGHT TO THE NOTICE OF THE ARCHITECT.				
- THE CONSTRUCTION MANAGER/CONTRACTOR MUST CHECK ALL DIMENSIONS AND DETAILS AND BE RESPONSIBLE FOR THE SAME. ANY DISCREPANCY SHALL BE BROUGHT TO THE NOTICE OF THE ARCHITECT.				
- THIS DRAWING IS TO BE READ AND NOT SCALED.				
- THIS DRAWING SHALL BE READ IN CONNECTION WITH ALL RELEVANT ARCHITECTURAL , STRUCTURAL AND SERVICES DRAWINGS. ANY DISCREPANCY NOTICED SHALL BE BROUGHT TO THE ATTENTION OF THE CONSULTANTS WITHIN 7 WORKING DAYS OF RECEIPT OF THIS DRAWINGS, BUT ALWAYS PRIOR TO COMMENCEMENT / EXECUTION OF WORKS.				
- DRAWING APPROVAL IS FOR THE CONFIRMITY WITH OUTLINE DESIGN INTENT ONLY AND DOES NOT RELIEVE THE PROJECT MANAGERS / CONTRACTORS / SUB-CONTRACTORS FROM FULL RESPONSIBILITY FOR THE ACCURACY, INTEGRATION AND FITNESS FOR PURPOSE OF DESIGN.				
- PROJECT MANAGERS TO REVERT BACK WITHIN 7 WORKING DAYS OF RECEIPT OF THIS DRAWINGS ON COORDINATION AND VIABILITY ISSUES IF OTHERWISE IT WOULD BE DEEMED THAT THEY HAVE UNDERSTOOD AND ACCEPTED THE CONTRACTORS' DESIGN AND CAN TAKE FULL RESPONSIBILITY FOR THE WORKS CARRIED OUT ACCORDINGLY.				
R5	V.S.P	12.06.17	ISSUED FOR APPROVAL	
R4	M.M.	02.06.17	ISSUED FOR APPROVAL	
R3	M.M.	26.05.16	ISSUED FOR APPROVAL	
R2	V.S.P	12.06.15	ISSUED FOR APPROVAL	
R1	V.S.P	12.02.15	ISSUED FOR APPROVAL	
R0	V.S.P	03.03.15	ISSUED FOR DESCRIPTION	
No. DRAWN BY DATE DESCRIPTION				
CLIENT :				
 RADIANT Radiant Hotels Pvt. D Private Ltd. Tag Building, 3rd Floor, 21D, Dr. D.N Road, Fort, Mumbai - 400001 Tel : 022-42266668 Fax: 022-42906660				
CONSULTANTS :				
DESIGN ARCHITECT :				
 RSP Design Consultants (India) Pvt. Ltd. B-403 Mahatma, Bandra Kurla complex, Bandra (East), Mumbai 400051 Tel : 022-42266668 Fax: 022-42906660				
MUNICIPAL ARCHITECT :				
 MAPLE ARCHITECT 403, MAYANA TRINITY, SEWEE FARM, NEW BANSGAR ROAD, JAIPUR				
LANDSCAPE ARCHITECT :				
PROJECT MANAGEMENT CONSULTANT :				
 DTZ B-403, The Capital , Bandra Kurla Complex , Bandra - East , Mumbai 400 051, India Phone : +91 22 42231600, Fax : +91 22 4231601				
PROJECT TITLE :				
URBAN VILLE, JAIPUR				
DRAWINGS TITLE :				
WATER BALANCE DIAGRAM (TYPE-A)				
				
PURPOSE OF RELEASE :				
FILE NAME :				
SCALE :	KTS	DATE :	03.03.16	ASB:BG
DRAWN :	UP	CHECKED :	UP	
DRAWING NO :	1-01-P-SCH-12			REVNO : B.6

PLUMBING SCHEMATIC DIAGRAM FOR (TYPE-B)

LEGEND	
	RAW DOMESTIC WATER
	TREATED DOM. WATER
	HOT WATER SUPPLY
	HOT WATER RETURN
	TREATED WASTE WATER
	FIRE WATER
	SOIL WATER
	WASTE WATER
	SOIL & WASTE WATER

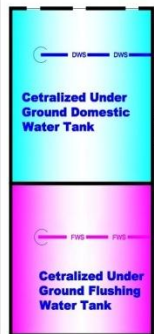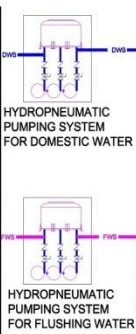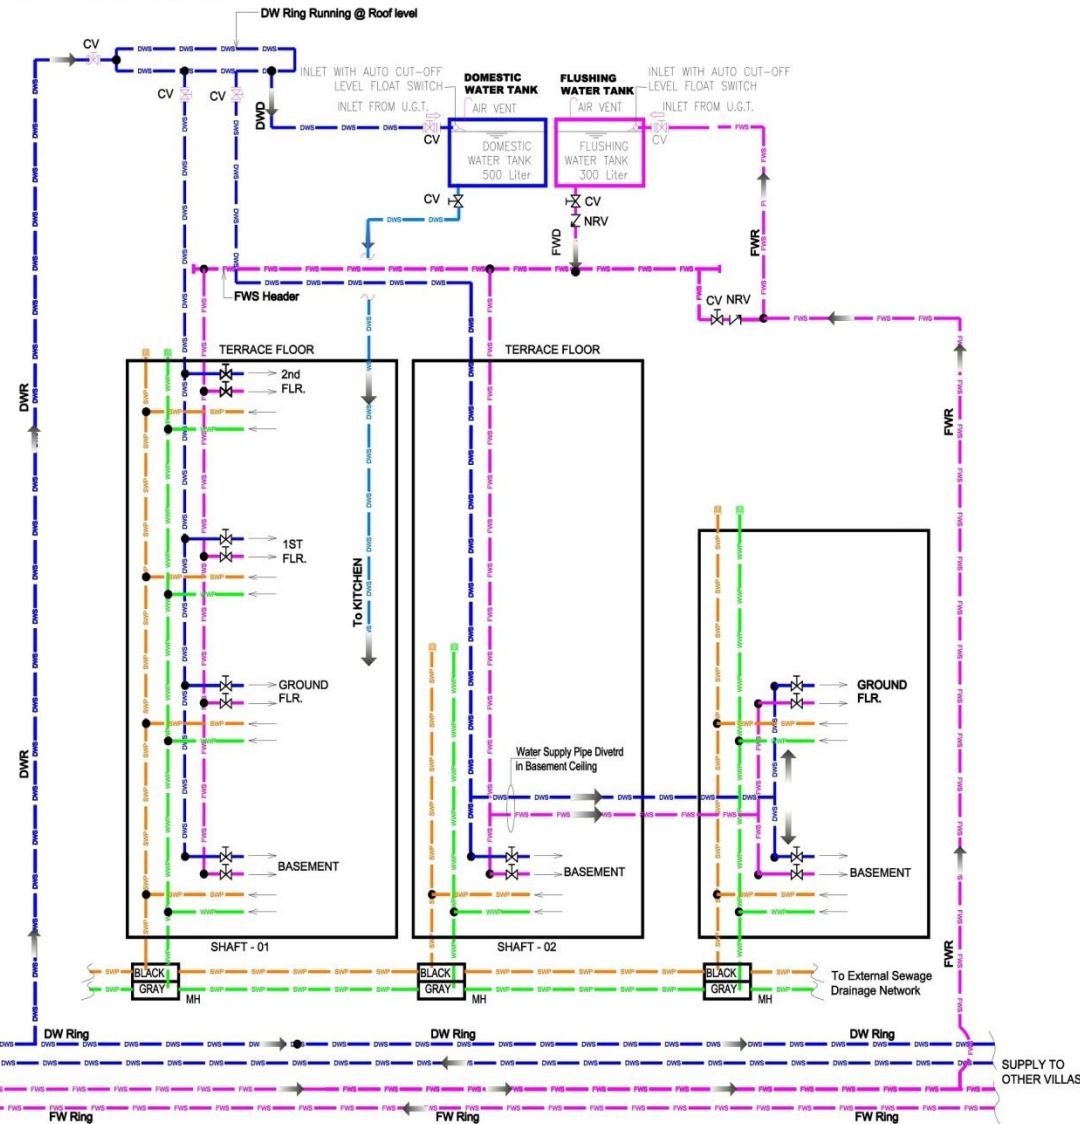

GENERAL NOTES:

- ALL DIMENSIONS ARE IN MILLIMETERS
- THIS DRAWING IS A COPYRIGHT AND PROPERTY OF THE ARCHITECT, IS NOT TO BE PRODUCED, COPIED, HANDED OVER TO THIRD PARTY OR USED FOR ANY OTHER PURPOSE OTHER THAN FOR WHICH IT IS INTENDED
- ALL DIMENSIONS SHALL BE VERIFIED ON SITE PRIOR TO START OF WORK. ANY DISCREPANCY SHALL BE BROUGHT TO THE NOTICE OF THE ARCHITECT
- THE CONSTRUCTION MANAGER/CONTRACTOR MUST CHECK ALL DIMENSIONS AND DETAILS AND BE RESPONSIBLE FOR THE SAME. ANY DISCREPANCY SHALL BE BROUGHT TO THE NOTICE OF THE ARCHITECT
- THIS DRAWING IS TO BE READ AND NOT SCALED
- THIS DRAWING SHALL BE READ IN CONJUNCTION WITH ALL RELEVANT ARCHITECTURAL, STRUCTURAL, AND SERVICES DRAWINGS. ANY DISCREPANCY NOTICED SHALL BE BROUGHT TO THE ATTENTION OF THE CONSULTANTS WITHIN 7 WORKING DAYS OF RECEIPT OF THESE DRAWINGS, BUT ALWAYS PRIOR TO COMMENCEMENT OF WORKS
- DRAWING APPROVAL IS FOR THE CONFIRMATION WITH OUTLINE DESIGN INTENT ONLY AND DOES NOT RELIEVE THE PROJECT MANAGER / CONTRACTORS / SUB-CONTRACTORS FROM FULL RESPONSIBILITY FOR THE ACCURACY, INTEGRATION AND FITNESS FOR PURPOSE OF DESIGN
- PROJECT MANAGERS TO REVERT BACK WITHIN 7 WORKING DAYS OF RECEIPT OF THESE DRAWINGS ON COORDINATION AND SUSTAINABILITY ISSUES. IF OTHERWISE IT WOULD BE DEEMED THAT THEY HAVE UNDERSTOOD AND ACCEPTED THE DRAWINGS / DESIGN AND OWN FULL RESPONSIBILITY FOR THE WORKS CARRIED OUT ACCORDINGLY

NO.	DRAWN BY	DATE	DESCRIPTION
RS	V.S.P.	12.06.17	ISSUED FOR APPROVAL
TR	M.M.	02.06.17	ISSUED FOR APPROVAL
RS	M.M.	26.03.16	ISSUED FOR APPROVAL
TR	V.S.P.	14.04.15	ISSUED FOR APPROVAL
RS	V.S.P.	17.02.15	ISSUED FOR APPROVAL
TR	V.S.P.	03.02.15	ISSUED FOR APPROVAL

CLIENT :

RADIANT
Radiant Hotels Pvt. Ltd.
The Building, 3rd Floor, 215, Dr. D.A. Road, Fort, Mumbai - 400001
Tel: 0091-22-66962156

CONSULTANTS :

DESIGN ARCHITECT:
RSP
RSP Design Consultants (India) Pvt. Ltd.
606-610, Maratha, Bandra Kurla Complex, Bandra (East), Mumbai 400051
Tel: 022-42906868, Fax: 022-42906860

MUNICIPAL ARCHITECT:
MAPLE ARCHITECT
430, MARINA TRINITY, SWEL FARM, NEW BANGANUR ROAD, JAIPUR

LANDSCAPE ARCHITECT :
SBA
SBA ARCHITECTS AND DESIGNERS
101, 102, 103,1000

PROJECT MANAGEMENT CONSULTANT:
DTZ
B-403, The Capital, Bandra Kurla Complex, Bandra - East, Mumbai 400 051, INDIA
Phone: +91 22 42231600, Fax: +91 22 42231601

PROJECT TITLE :
URBAN VILLE, JAIPUR

DRAWING TITLE :
WATER BALANCE DIAGRAM (TYPE-B)


PURPOSE OF RELEASE :

FILE NAME :

SCALE : 1/50 **DATE :** 01.02.15 **JOB NO. :**

DRAWN : UP **CHECKED :** GP

DRAWING NO. : 1-01-P-SCH-12a **REV. NO. :** 01

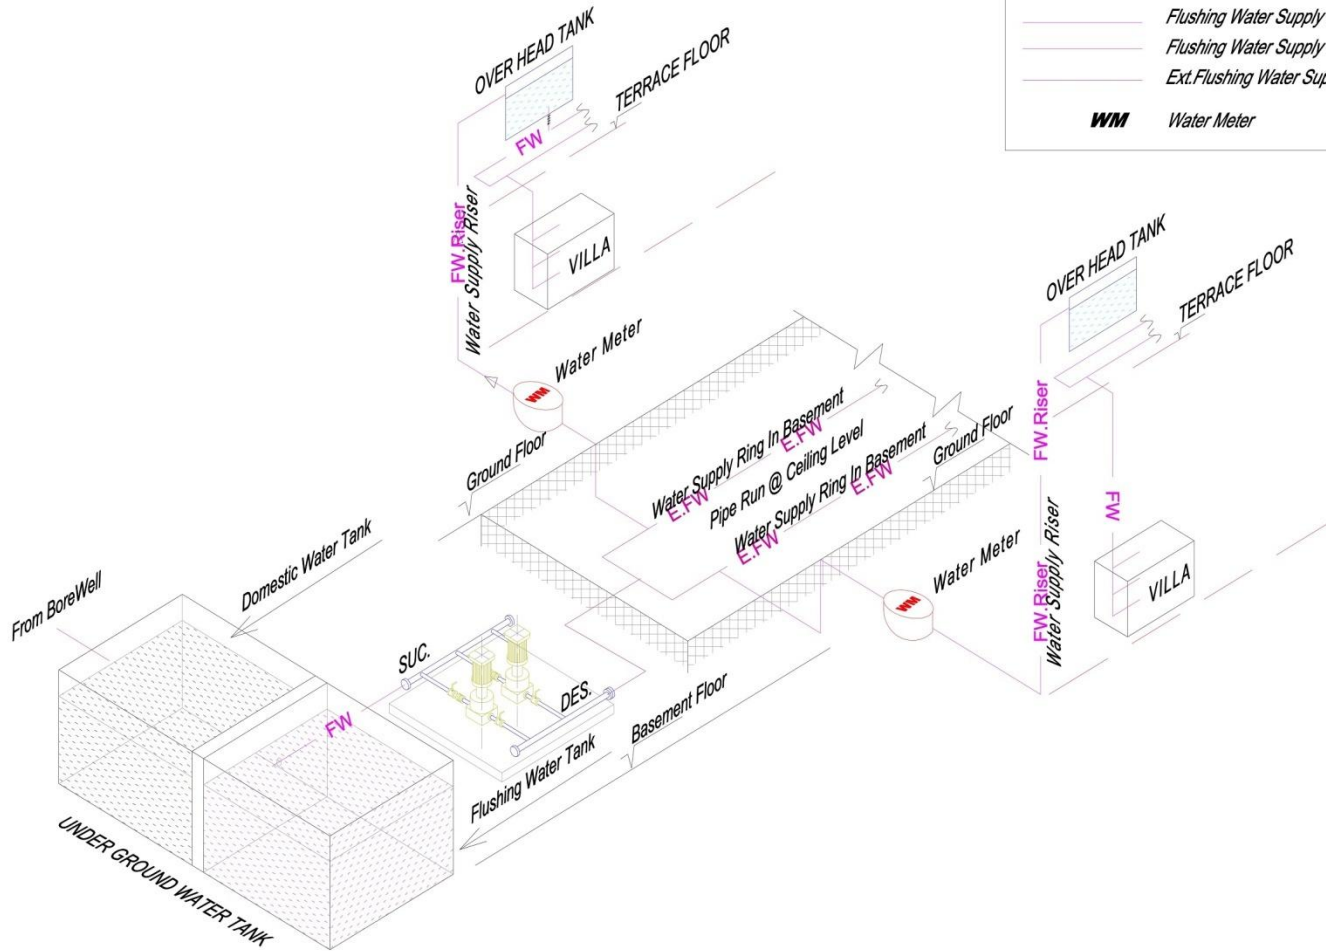

Flushing Water Supply Pipe
 Flushing Water Supply Riser Pipe
 Ext. Flushing Water Supply Pipe
WM Water Meter

IS NOT TO BE PRODUCED, COPIED, HANDS OVER TO THIRD PARTY OR USED FOR ANY OTHER PURPOSE OTHER THAN FOR WHICH IT IS INTENDED.
 ALL DIMENSIONS SHALL BE VERIFIED ON SITE PRIOR TO START OF WORK.
 ANY DISCREPANCY SHALL BE BROUGHT TO THE NOTICE OF THE ARCHITECT.
 THE CONSTRUCTION MANAGER/CONTRACTOR MUST CHECK ALL DIMENSIONS AND DETAILS AND BE RESPONSIBLE FOR THE SAME. ANY DISCREPANCY SHALL BE BROUGHT TO THE NOTICE OF THE ARCHITECT.
 THIS DRAWING IS TO BE READ AND NOT SCALED.
 THIS DRAWING SHALL BE READ IN CONJUNCTION WITH ALL RELEVANT ARCHITECTURAL, STRUCTURAL, AND SERVICES DRAWINGS. ANY DISCREPANCY NOTICES SHALL BE BROUGHT TO THE ATTENTION OF THE CONSULTANTS WITHIN 7 WORKING DAYS OF RECEIPT OF THIS DRAWINGS, BUT ALWAYS PRIOR TO PROCUREMENT / EXECUTION OF WORKS.
 DRAWING APPROVAL IS FOR THE CONFORMITY WITH OUTLINE DESIGN INTENT ONLY AND DOES NOT RELIEVE THE PROJECT MANAGER / CONTRACTORS / SUB-CONTRACTORS FROM FULL RESPONSIBILITY FOR THE ACCURACY, INTEGRATION AND FITNESS FOR PURPOSE OF DESIGN.
 PROJECT MANAGERS TO REVERT BACK WITHIN 7 WORKING DAYS OF RECEIPT OF THE DRAWINGS ON COORDINATION AND SUSTAINABILITY ISSUES. IF OTHERWISE IT WOULD BE DEEMED THAT THEY HAVE UNDERSTOOD AND ACCEPTED THE DRAWINGS / DESIGN AND OWN FULL RESPONSIBILITY FOR THE WORKS CARRIED OUT ACCORDINGLY.

NO.	DRAWN BY	DATE	ISSUED FOR APPROVAL
1			

CLIENT :

RADIANT
 Radiant Hotels Pvt. Ltd.
 The Building, 3rd Floor, 21st, D.N. Road, Fort, Mumbai - 400001
 Tel : 0091-22-66662156

CONSULTANTS :


DESIGN ARCHITECT:
RSP
 RSP Design Consultants (India) Pvt. Ltd.
 608-610, Marolli, Bandra Kurla Complex, Bandra (East), Mumbai 400001
 Tel: 022-42906868 Fax: 022-42906860

MUNICIPAL ARCHITECT:
MAPLE ARCHITECT
 430, MAHIMA TRINITY, SWEET FARM, NEW SANGHER ROAD, JAIPUR

LANDSCAPE ARCHITECT:



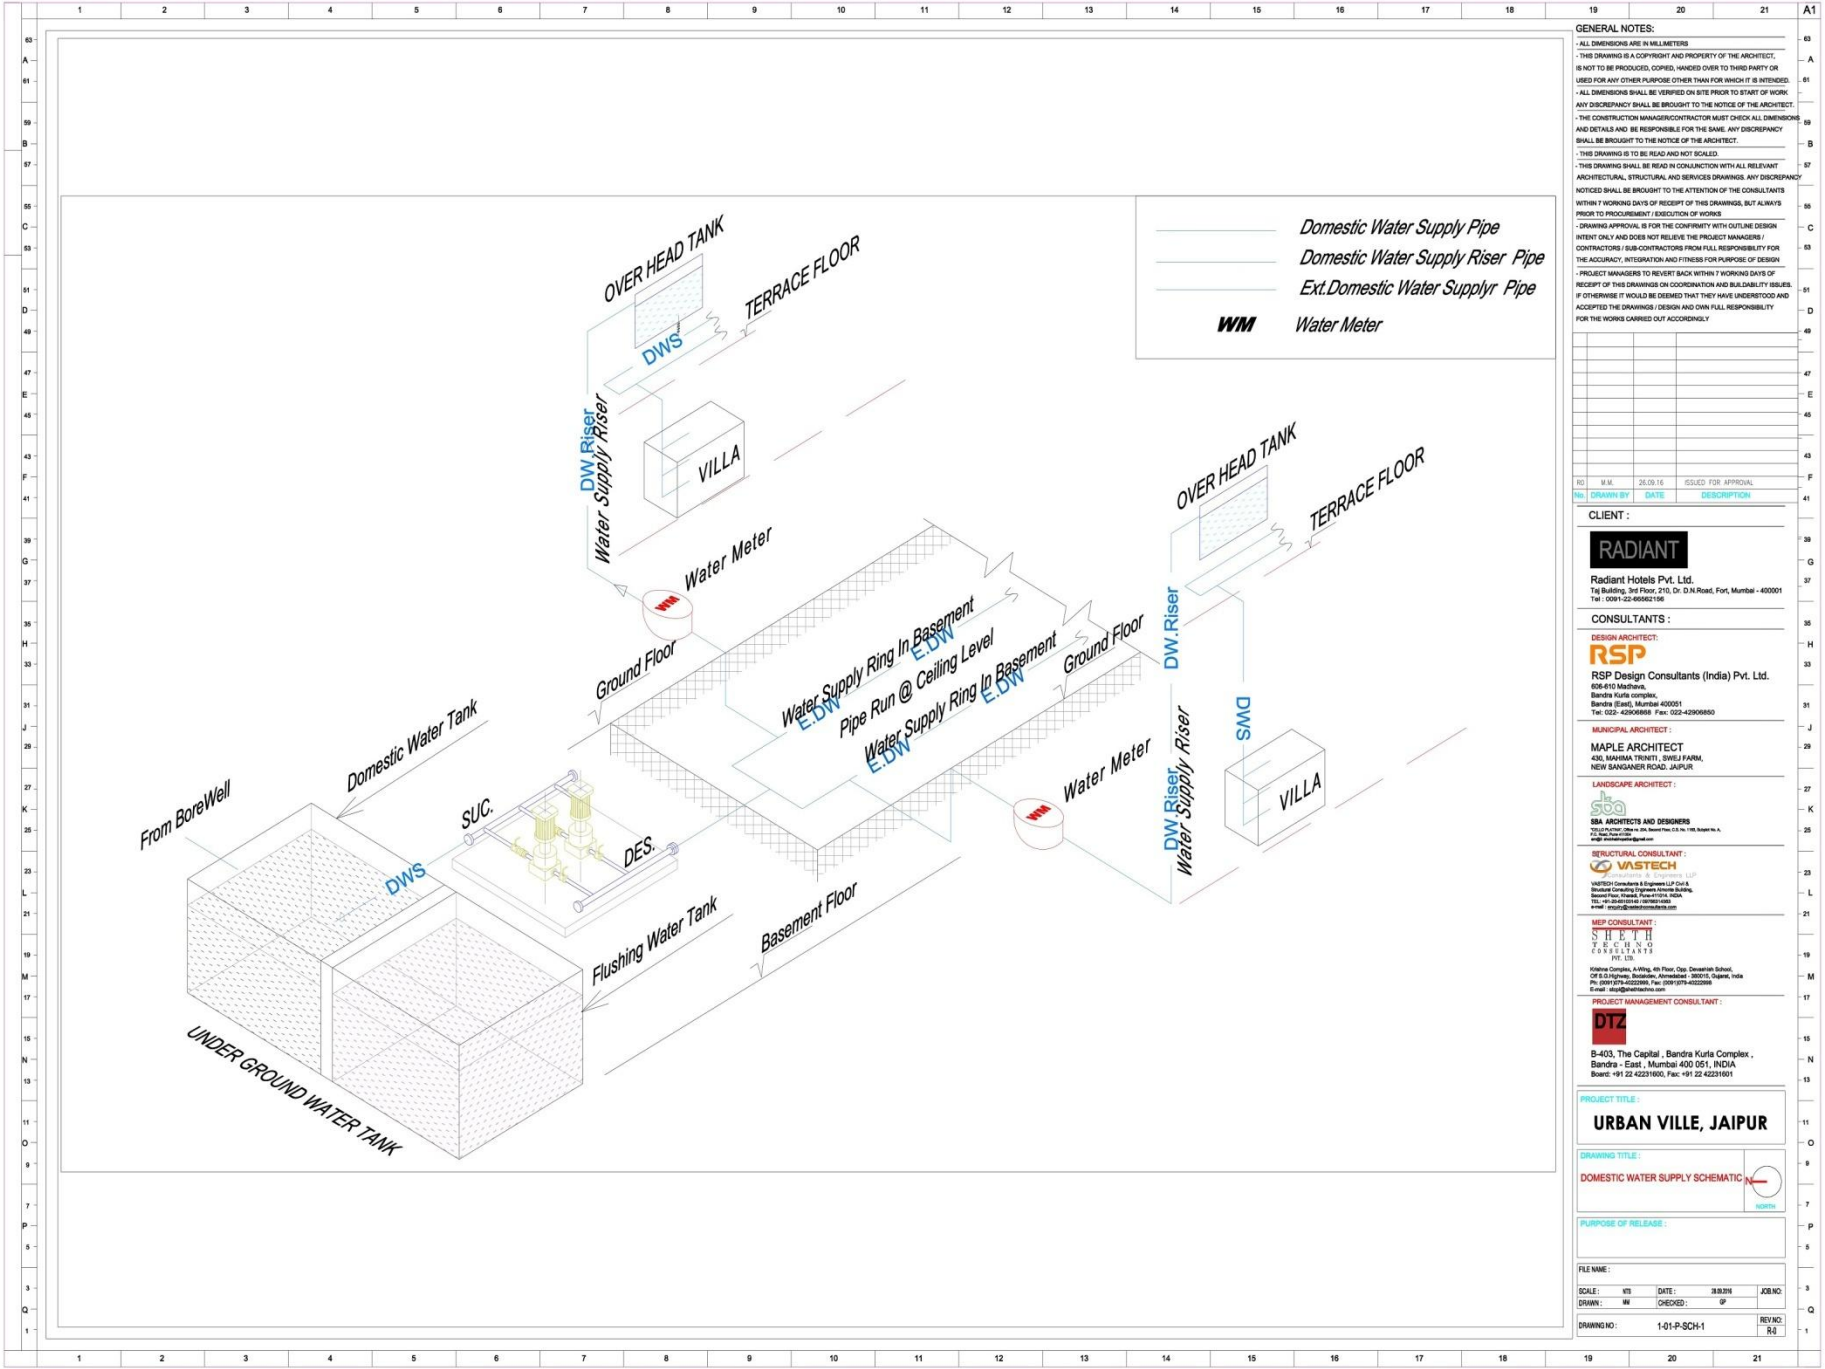

GENERAL NOTES:

- ALL DIMENSIONS ARE IN MILLIMETERS
- THIS DRAWING IS A COPYRIGHT AND PROPERTY OF THE ARCHITECT. IS NOT TO BE PRODUCED, COPIED, HANDED OVER TO THIRD PARTY OR USED FOR ANY OTHER PURPOSE OTHER THAN FOR WHICH IT IS INTENDED.
- ALL DIMENSIONS SHALL BE VERIFIED ON SITE PRIOR TO START OF WORK. ANY DISCREPANCY SHALL BE BROUGHT TO THE NOTICE OF THE ARCHITECT.
- THE CONSTRUCTION MANAGER/CONTRACTOR MUST CHECK ALL DIMENSIONS AND DETAILS AND BE RESPONSIBLE FOR THE SAME. ANY DISCREPANCY SHALL BE BROUGHT TO THE NOTICE OF THE ARCHITECT.
- THIS DRAWING IS TO BE READ AND NOT SCALED.
- THIS DRAWING SHALL BE READ IN CONJUNCTION WITH ALL RELEVANT ARCHITECTURAL, STRUCTURAL AND SERVICES DRAWINGS. ANY DISCREPANCY NOTICES SHALL BE BROUGHT TO THE ATTENTION OF THE CONSULTANTS WITHIN 7 WORKING DAYS OF RECEIPT OF THIS DRAWINGS, BUT ALWAYS PRIOR TO PROCUREMENT / EXECUTION OF WORKS
- DRAWING APPROVAL IS FOR THE CONFORMITY WITH OUTLINE DESIGN INTENT ONLY AND DOES NOT RELIEVE THE PROJECT MANAGER / CONTRACTORS / SUB-CONTRACTORS FROM FULL RESPONSIBILITY FOR THE ACCURACY, INTEGRATION AND FITNESS FOR PURPOSE OF DESIGN
- PROJECT MANAGER TO REVERT BACK WITHIN 7 WORKING DAYS OF RECEIPT OF THE DRAWINGS ON COORDINATION AND BULBABILITY ISSUES. IF OTHERWISE IT WOULD BE DEEMED THAT THEY HAVE UNDERSTOOD AND ACCEPTED THE DRAWINGS / DESIGN AND OWN FULL RESPONSIBILITY FOR THE WORKS CARRIED OUT ACCORDINGLY

NO.	DRAWN BY	DATE	DESCRIPTION
1			
2			
CLIENT :

RADIANT

Radiant Hotels Pvt. Ltd.
The Building, 3rd Floor, 21st, Dr. D.A. Road, Fort, Mumbai - 400001
Tel: 0091-22-69562156

CONSULTANTS :

DESIGN ARCHITECT:

RSP

RSP Design Consultants (India) Pvt. Ltd.
608-610, Madhava,
Bandra Kurla Complex,
Bandra (East), Mumbai 400051
Tel: 022-42906868, Fax: 022-42906860

MUNICIPAL ARCHITECT :

MAPLE ARCHITECT
430, MAHIMA TRINITY, SWEET FARM,
NEW BANGSAR ROAD, JAIPUR

LANDSCAPE ARCHITECT :

SBA ARCHITECTS AND DESIGNERS

STRUCTURAL CONSULTANT :

VASTECH


MEP CONSULTANT :



PROJECT MANAGEMENT CONSULTANT :

DTZ

B-403, The Capital, Bandra Kurla Complex,
Bandra - East, Mumbai 400 051, INDIA
Board: +91 22 42231600, Fax: +91 22 42231601

PROJECT TITLE :

URBAN VILLE, JAIPUR

DRAWING TITLE :

DOMESTIC WATER SUPPLY SCHEMATIC

PURPOSE OF RELEASE :

FILE NAME :


DRAWN : WM CHECKED : GP

DRAWING NO : 1-01-P-SCH-1 REV NO : R2