



" NIRNAKARI AWASIYA CITY "




P.T. SURVEY & KHASRA SUPER IMPOSE MAP OF SURROUNDING AREA

AT REVENUE- VILLAGE- RENWAL, TEH.-RENWAL, DIST- JAIPUR (RAJ.)

UNDER KHASRA NO.- 349, 382, 349.350


SCALE 1"=50'-0"

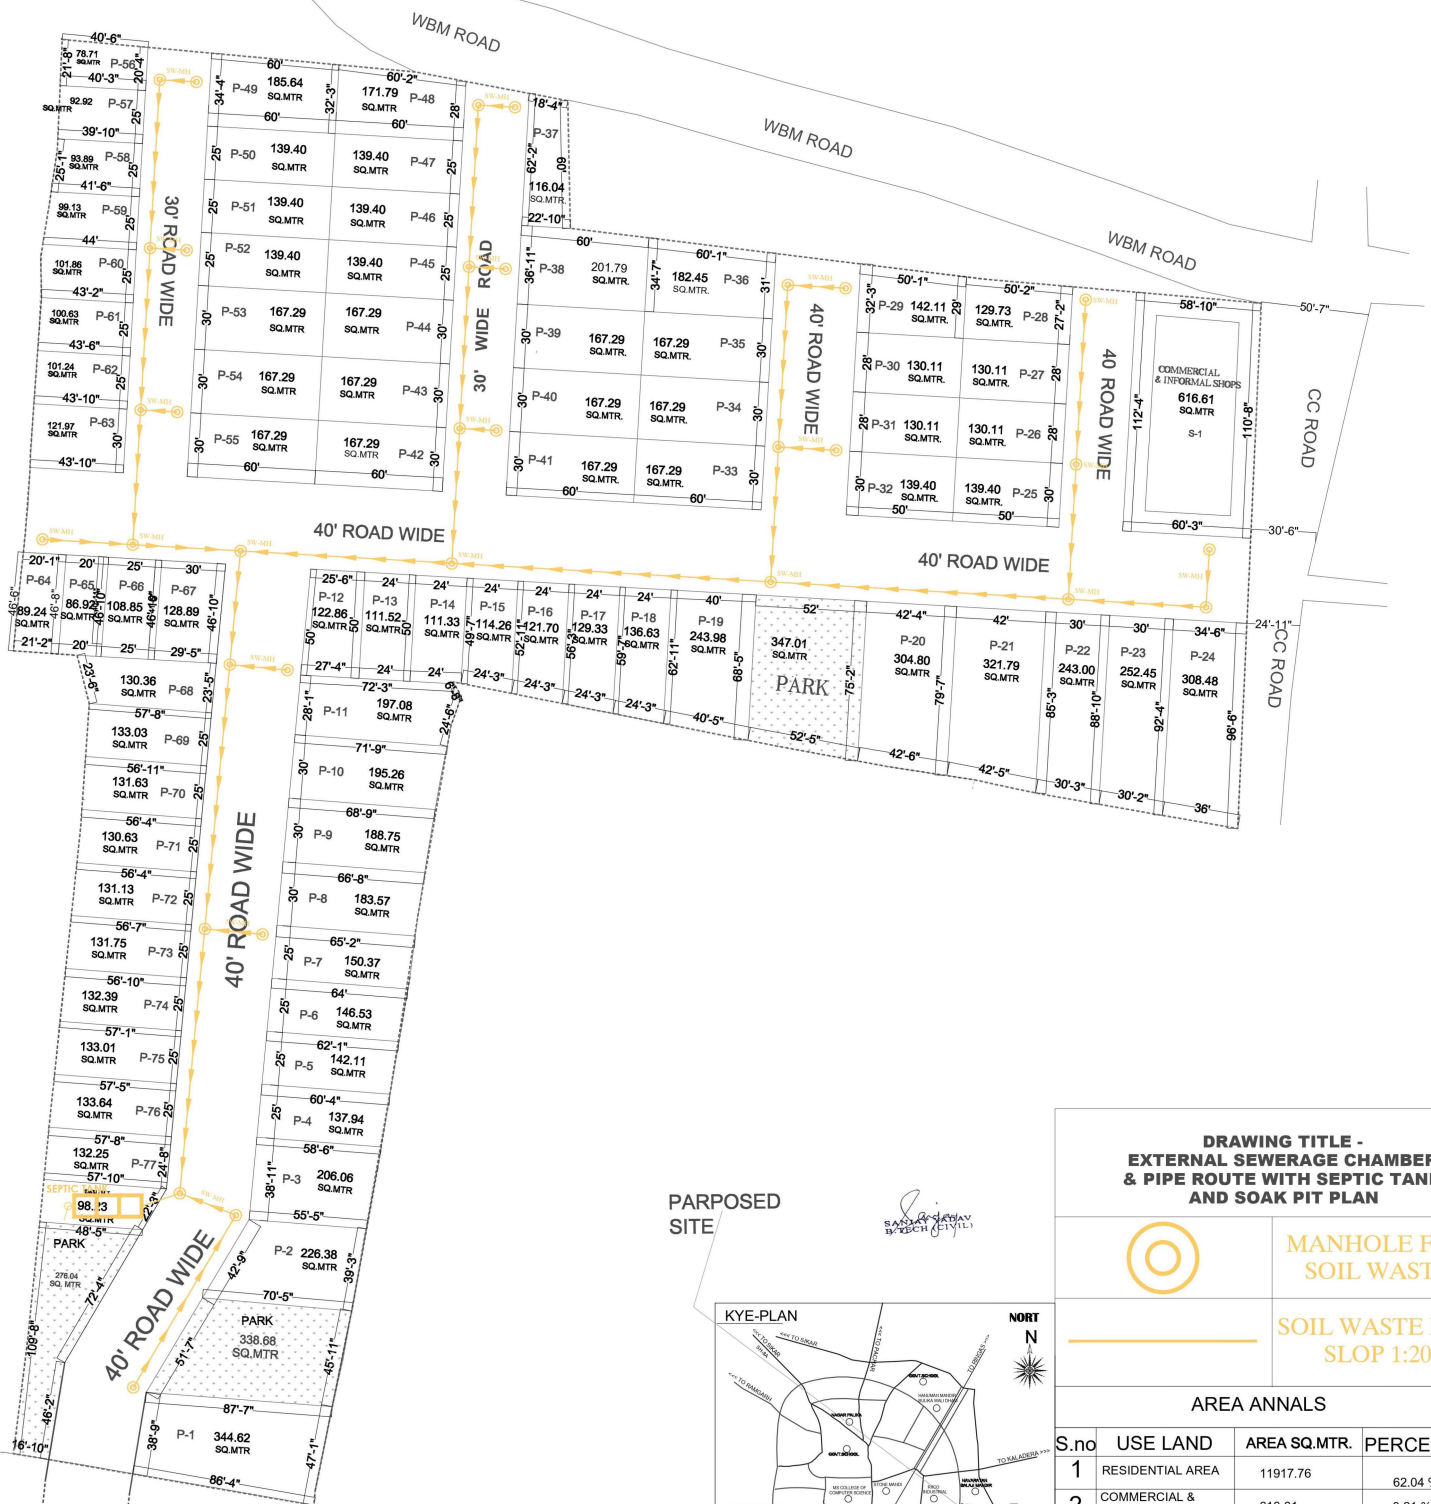

361

PARPOSED SITE

KYE-PLAN

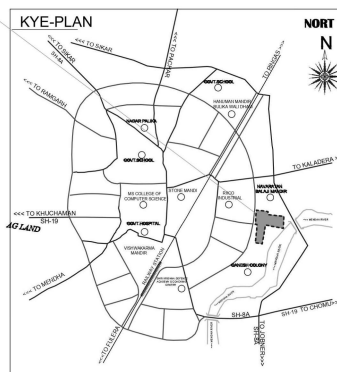

**DRAWING TITLE -
EXTERNAL SEWERAGE CHAMBER
& PIPE ROUTE WITH SEPTIC TANK
AND SOAK PIT PLAN**



MANHOLE FOR
SOIL WASTE

SOIL WASTE PIPE
SLOP 1:200

AREA ANNALS

S.no	USE LAND	AREA SQ.MTR.	PERCENTAGE
1	RESIDENTIAL AREA	11917.76	62.04 %
2	COMMERCIAL & RETAIL SHOP	616.61	3.21 %
3	ROAD AREA	5615.69	29.24 %
4	PARK	961.75	5.00 %
5	SWM	98.23	0.51 %
6			
TOTAL PLOTS			
TOTAL SCHEME AREA		19210.05	100.00 %

M/s GCS CONSULTANTS
OFFICE: SHOP NO. 7, DEV NAGAR, MANA
1st FLOOR, 1st FLOOR, JAIPUR 302029
MOB. 982944881
Email: gcsconsultants@gmail.com