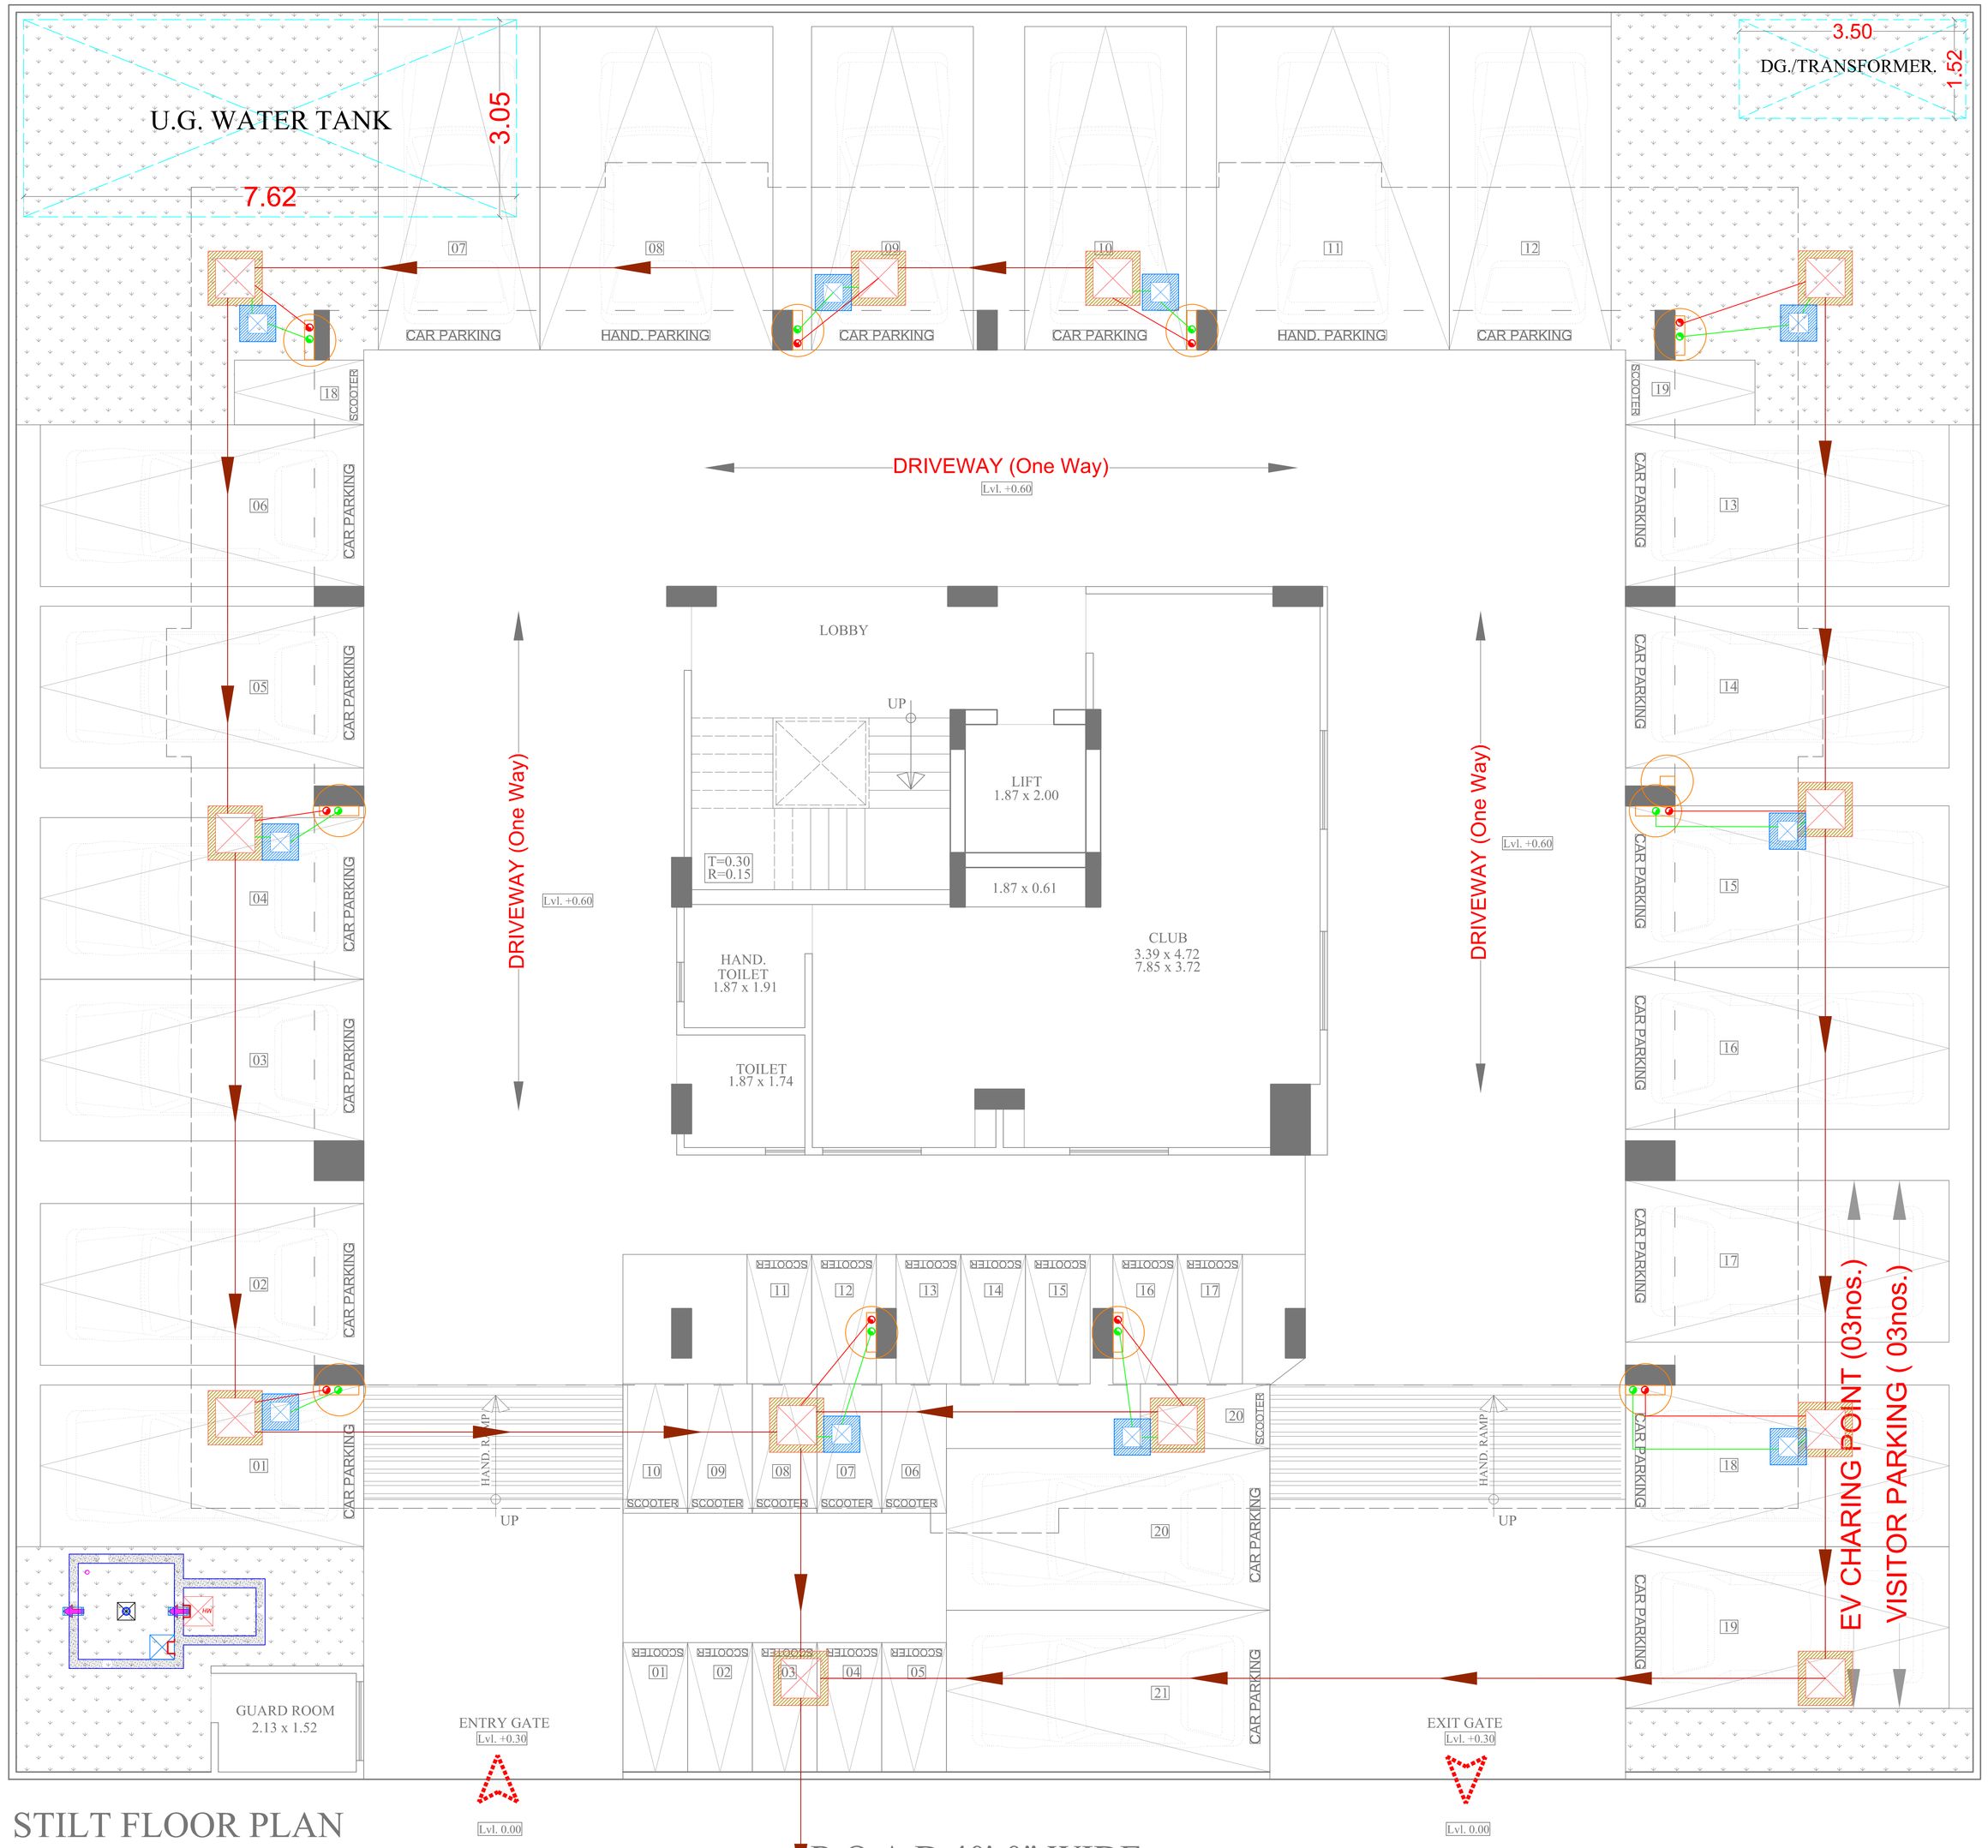

STILT FLOOR PLAN

SYMBOL	DESCRIPTION
	110 mm Soil Waste Water Pipe
	110 mm Waste Water Pipe
	160 mm Soil Waste Water Pipe Slope 1:200
	110 mm Soil Waste Water Pipe Slope 1:150
	110 mm Waste Water Pipe Slope 1:150
	Gully Trap-300X300mm Depth 300mm
	Main Hole- Depth Acording to Slope
	Flow Direction

VIPUL AGARWAL
M.E.P. CONSULTANT
B.E. ELECTRICAL

SERVICES CONSULTANT:
ASHI ASSOCIATES
F 9 / 440 , Keshav Marg Chitrakut Scheme,Jaipur
PH:91-0-93146-10438 ,0141-2440946
Mail:vipul8599@yahoo.com

DWG :-

STILT FLOOR
EXTERNAL SEWRAGE PIPE ROUTE PLAN

PROJECT NAME. :-

ARYA RESIDENCY

PROMOTER. :-

Opulent constructions

PROJECT ADD. :-

PROPOSED RESIDENTIAL BUILDING AT PLOT NO. A-53, A-54 VINAYAK RESIDENCY A-BLOCK , JAIPUR

ARCHITECT :-

SPACE GRID

C-49,VIDYA APARTMENT,PARAS MARG, BAPU NAGAR,NEAR JANTA STORE CIRCLE, JAIPUR-302015
PH-09314918766,0141-4005506 (O)
Email:-info.spacegrid@gmail.com

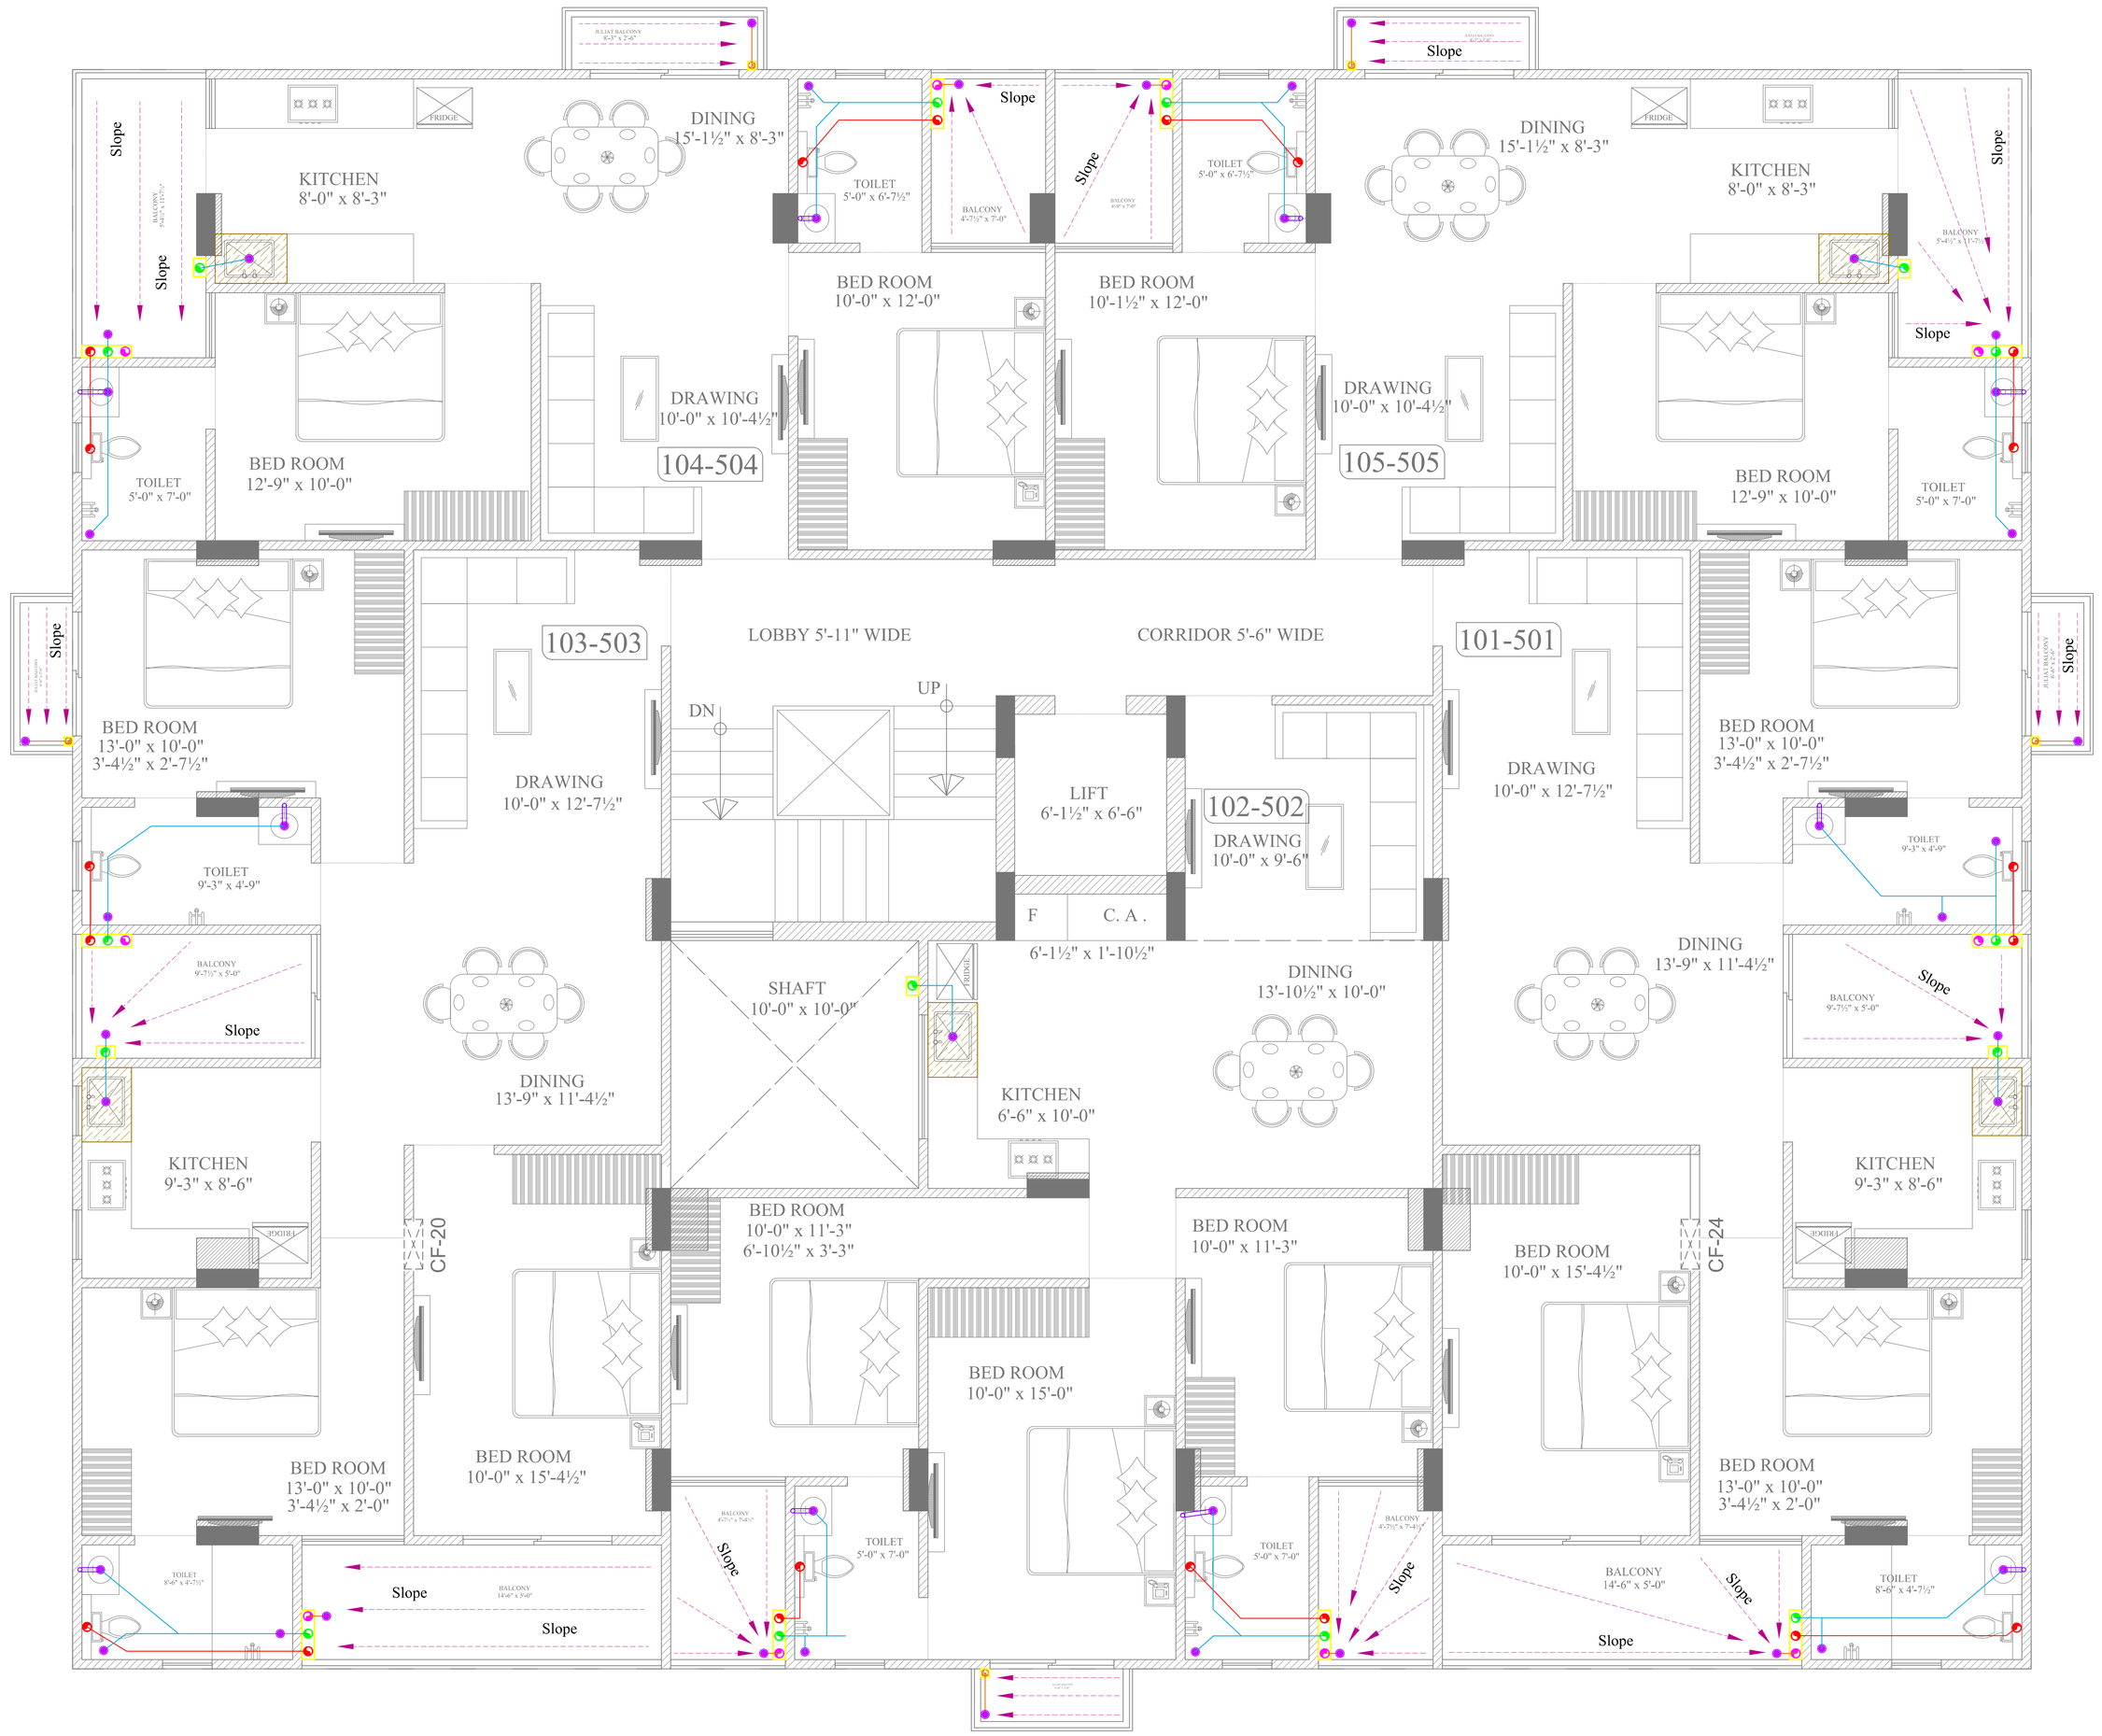

- - - - - - - - - - - - - - R O A D 40'-0" WIDE - - - - - - - - - - - - - -

SYMBOL	DESCRIPTION
	∅110 mm Soil Waste Water Pipe
	∅110 mm Waste Water Pipe
	∅110 mm Rain Water Pipe
	∅75 mm Rain Water Pipe
	∅110 mm Soil Waste Water Pipe Slope 1:150
	∅110 mm Waste Water Pipe Slope 1:150
	∅110 mm Rain Water Pipe Slope 1:200
	∅75 mm Waste Water Pipe Internal Toilet Slope 1:150
	∅75 mm Rain Water Pipe

VIPUL AGARWAL
M.E.P. CONSULTANT
B.E. ELECTRICAL

SERVICES CONSULTANT:
ASHI ASSOCIATES
F 9 / 440 , Keshav Marg Chitrakut Scheme,Jaipur
PH:91-0-93146-10438 ,0141-2440946
Mail:vipul8599@yahoo.com

DWG :-

TYPICAL (1ST TO 5TH FLOOR) DRAINAGE PLAN

PROJECT NAME. :-

ARYA RESIDENCY

PROMOTER. :-

Opulent constructions

PROJECT ADD :-

PROPOSED RESIDENTIAL BUILDING AT PLOT NO. A-53, A-54 VINAYAK RESIDENCY A-BLOCK , JAIPUR

ARCHITECT :-

SPACE GRID
C-49,VIDYA APARTMENT,PARAS MARG, BAPU NAGAR,NEAR JANTA STORE CIRCLE, JAIPUR-302015
PH-09314918766,0141-4005506 (O)
Email:-info.spacegrid@gmail.com

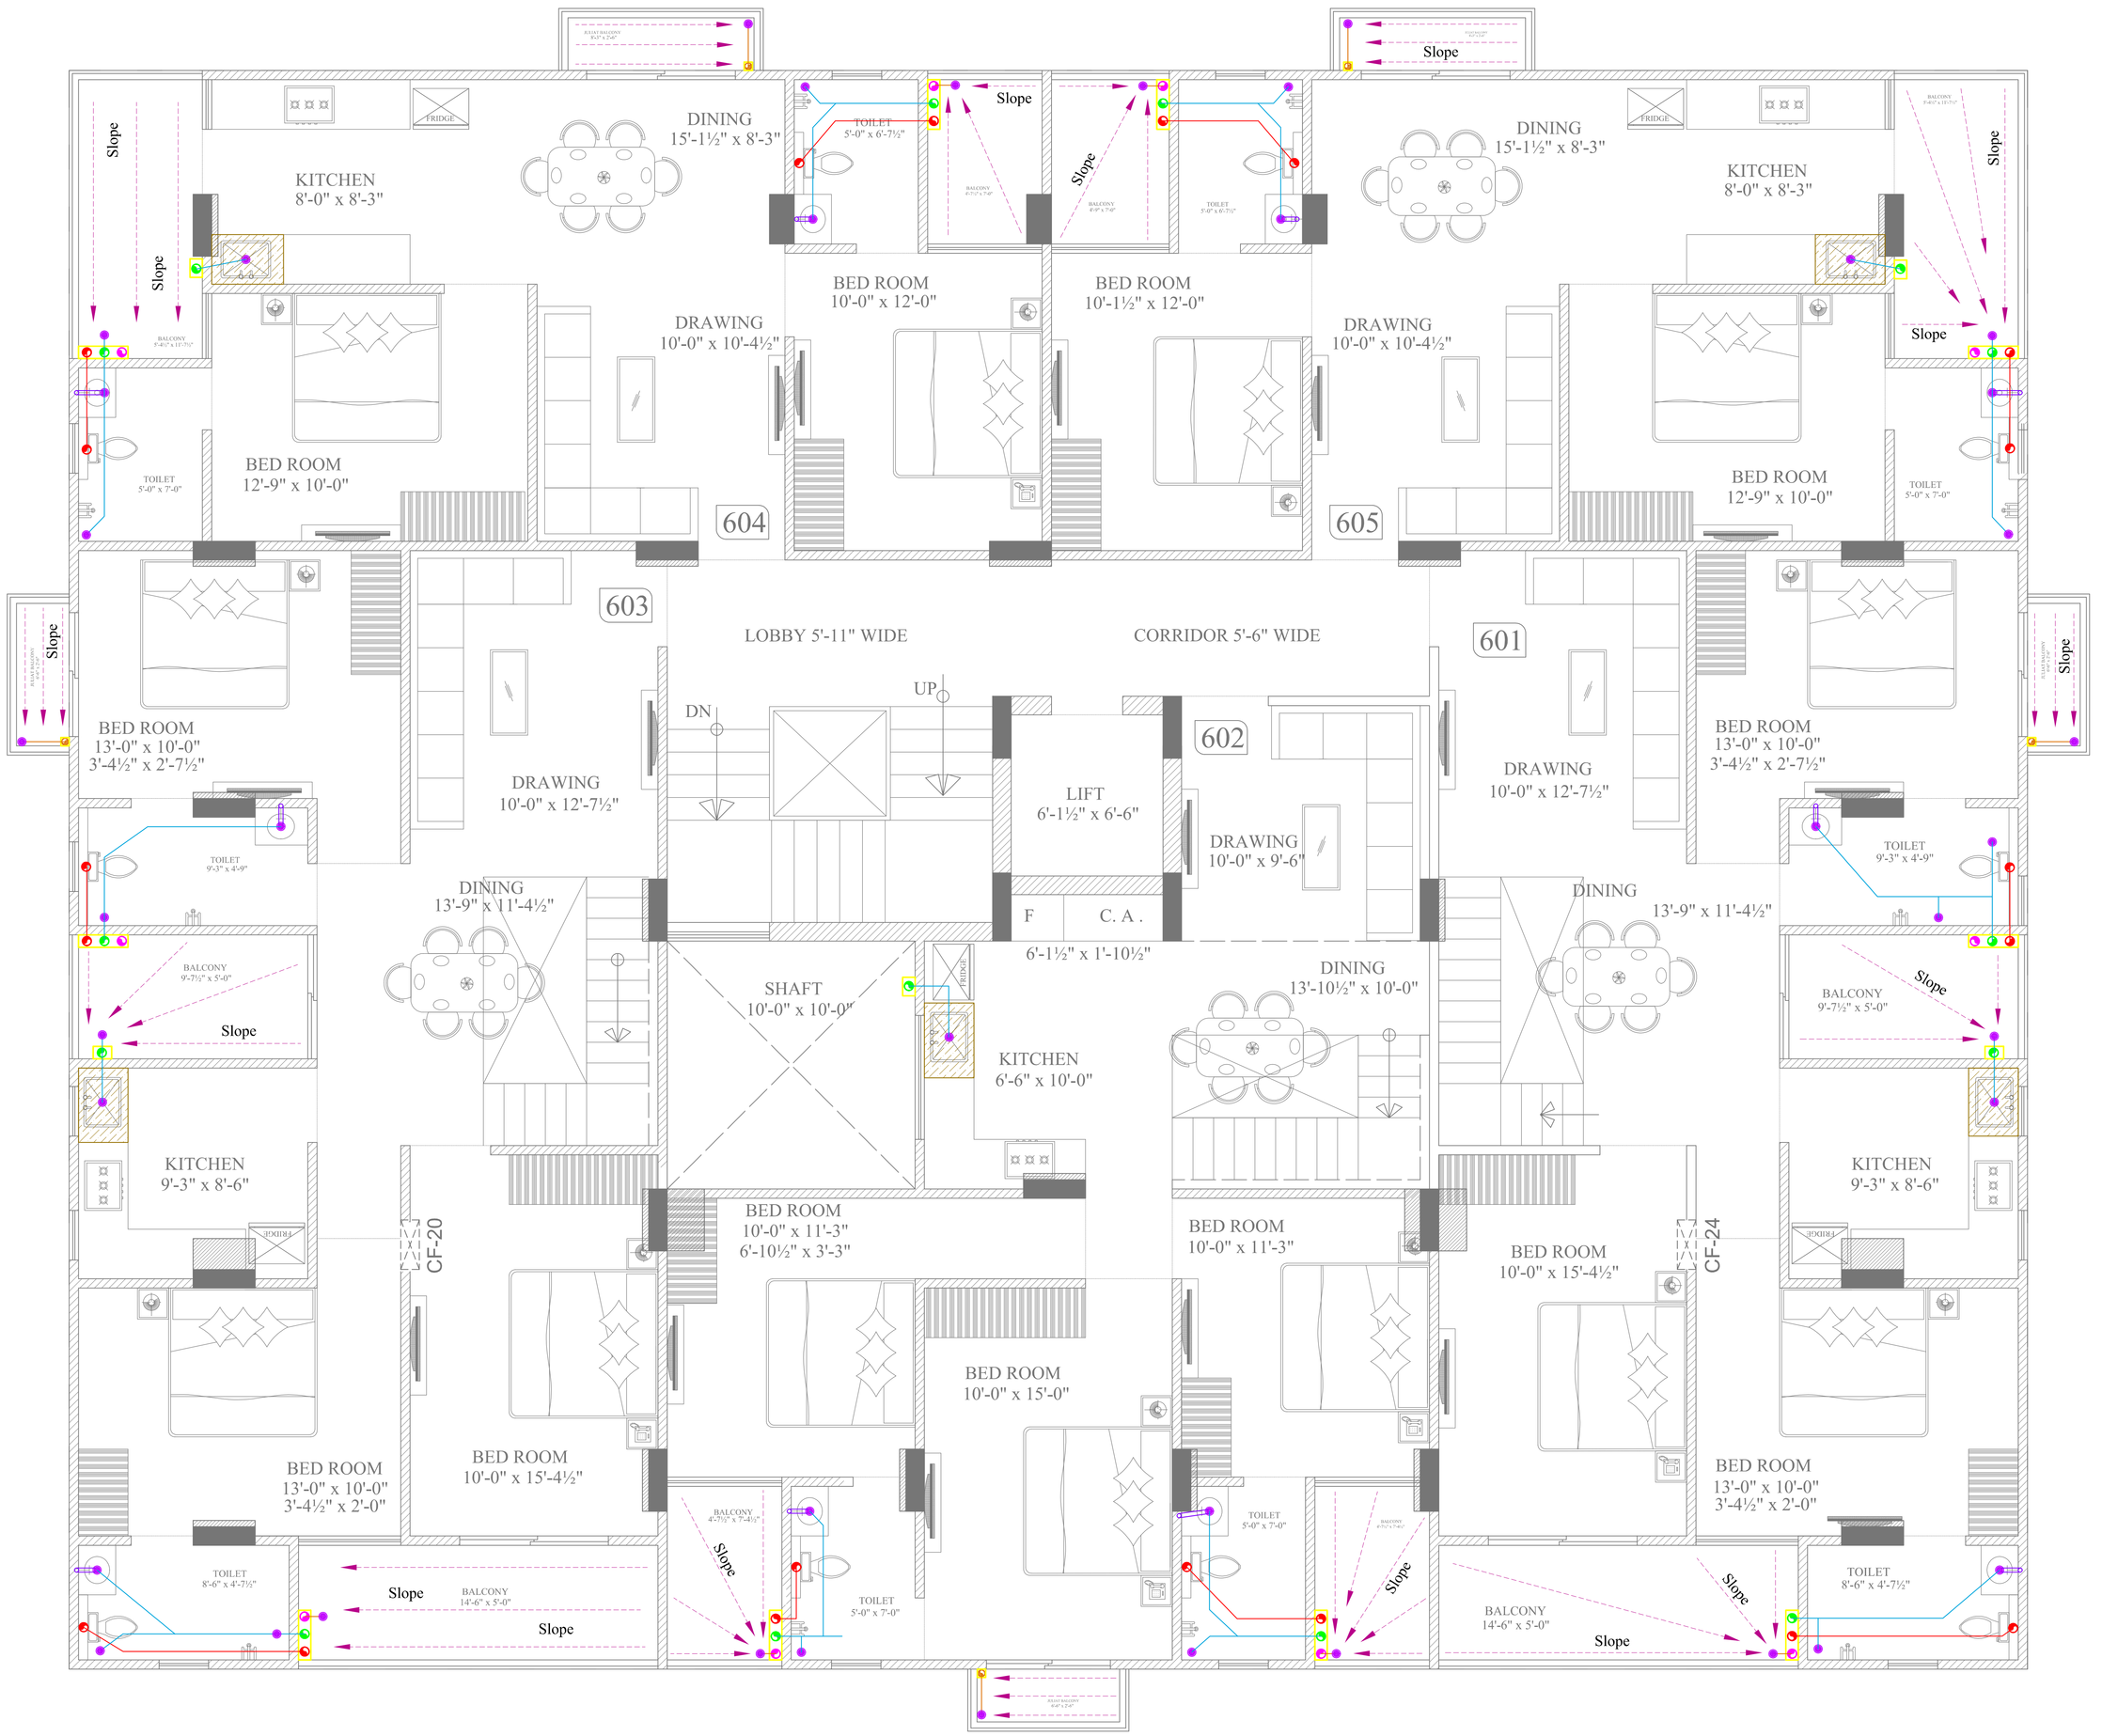

SYMBOL	DESCRIPTION
	∅110 mm Soil Waste Water Pipe
	∅110 mm Waste Water Pipe
	∅110 mm Rain Water Pipe
	∅75 mm Rain Water Pipe
	∅110 mm Soil Waste Water Pipe Slope 1:150
	∅110 mm Waste Water Pipe Slope 1:150
	∅110 mm Rain Water Pipe Slope 1:200
	∅75 mm Waste Water Pipe Internal Toilet Slope 1:150
	∅75 mm Rain Water Pipe

VIPUL AGARWAL
M.E.P. CONSULTANT
B.E. ELECTRICAL

SERVICES CONSULTANT:
ASHI ASSOCIATES
F 9 / 440 , Keshav Marg Chitrakut Scheme,Jaipur
PH:91-0-93146-10438 ,0141-2440946
Mail:vipul8599@yahoo.com

PROJECT NAME. :-

ARYA RESIDENCY

PROMOTER. :-

Opulent constructions

DWG :-

6TH FLOOR DRAINAGE PLAN

PROJECT ADD :-

PROPOSED RESIDENTIAL BUILDING AT PLOT NO. A-53, A-54 VINAYAK RESIDENCY A-BLOCK , JAIPUR

ARCHITECT :-

SPACE GRID

C-49,VIDYA APARTMENT,PARAS MARG, BAPU NAGAR,NEAR JANTA STORE CIRCLE, JAIPUR-302015
PH-09314918766,0141-4005506 (O)
Email:-info.spacegrid@gmail.com