LAY OUT PLAN OF "AVANI ENCLAVE PH.-III"

KHASRA NO. 468 AT VILLAGE MOKHAMPURA TEHSIL MOZAMABAD DISTT. JAIPUR ON AJMER EXPRESSWAY

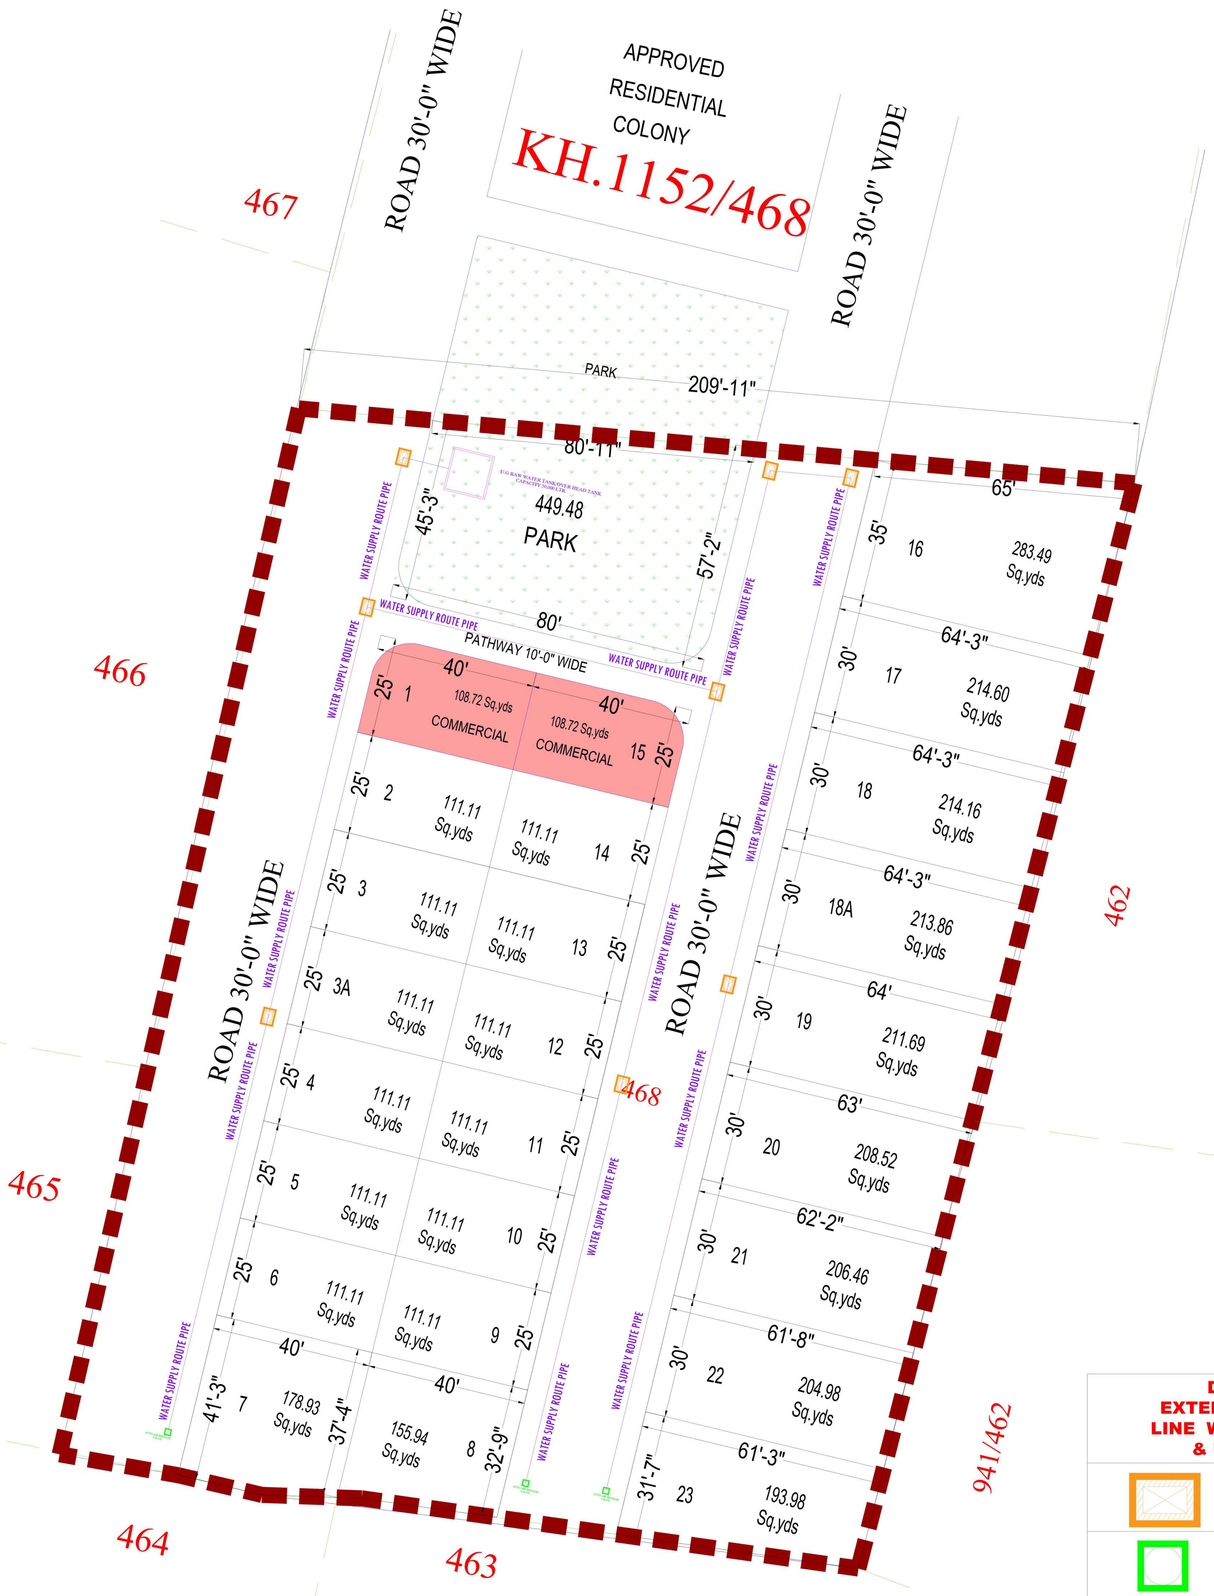

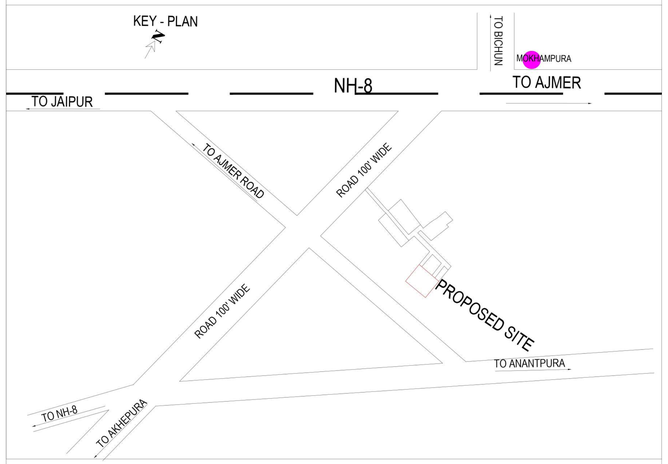

AREA ANALYSIS

S.no	USE LAND	AREA Sq.yds	PERCENTAGE
1	RESIDENTIAL	3609.72	56.59 %
2	COMMERCIAL	217.46	03.41 %
3	PARK	449.48	07.05 %
4	ROAD	2101.60	32.95 %
TOTAL SCHEME AREA		6378.26	100.00%

SCALE :- 1"=40'-0"

	KHASRA LINE
	PLOT BOUNDRAY
	EXISTING B.T.ROAD
	SCHEME BOUNDARY

DRAWING TITLE -
EXTERNAL WATER SUPPLY LINE WITH VALVE CHAMBER & U.G. WATER TANK

	VALVE CHAMBER
	AUTO AIR RELEASE VALVE
	WATER SUPPLY ROUTE PIPE 110 MM DIA

RAYA ASSOCIATES

III FLOOR , PARVATI CHAMBER
NEAR PINK TOWER.TONK ROAD
JAIPUR 302015(RAJ) MO.9928010503