


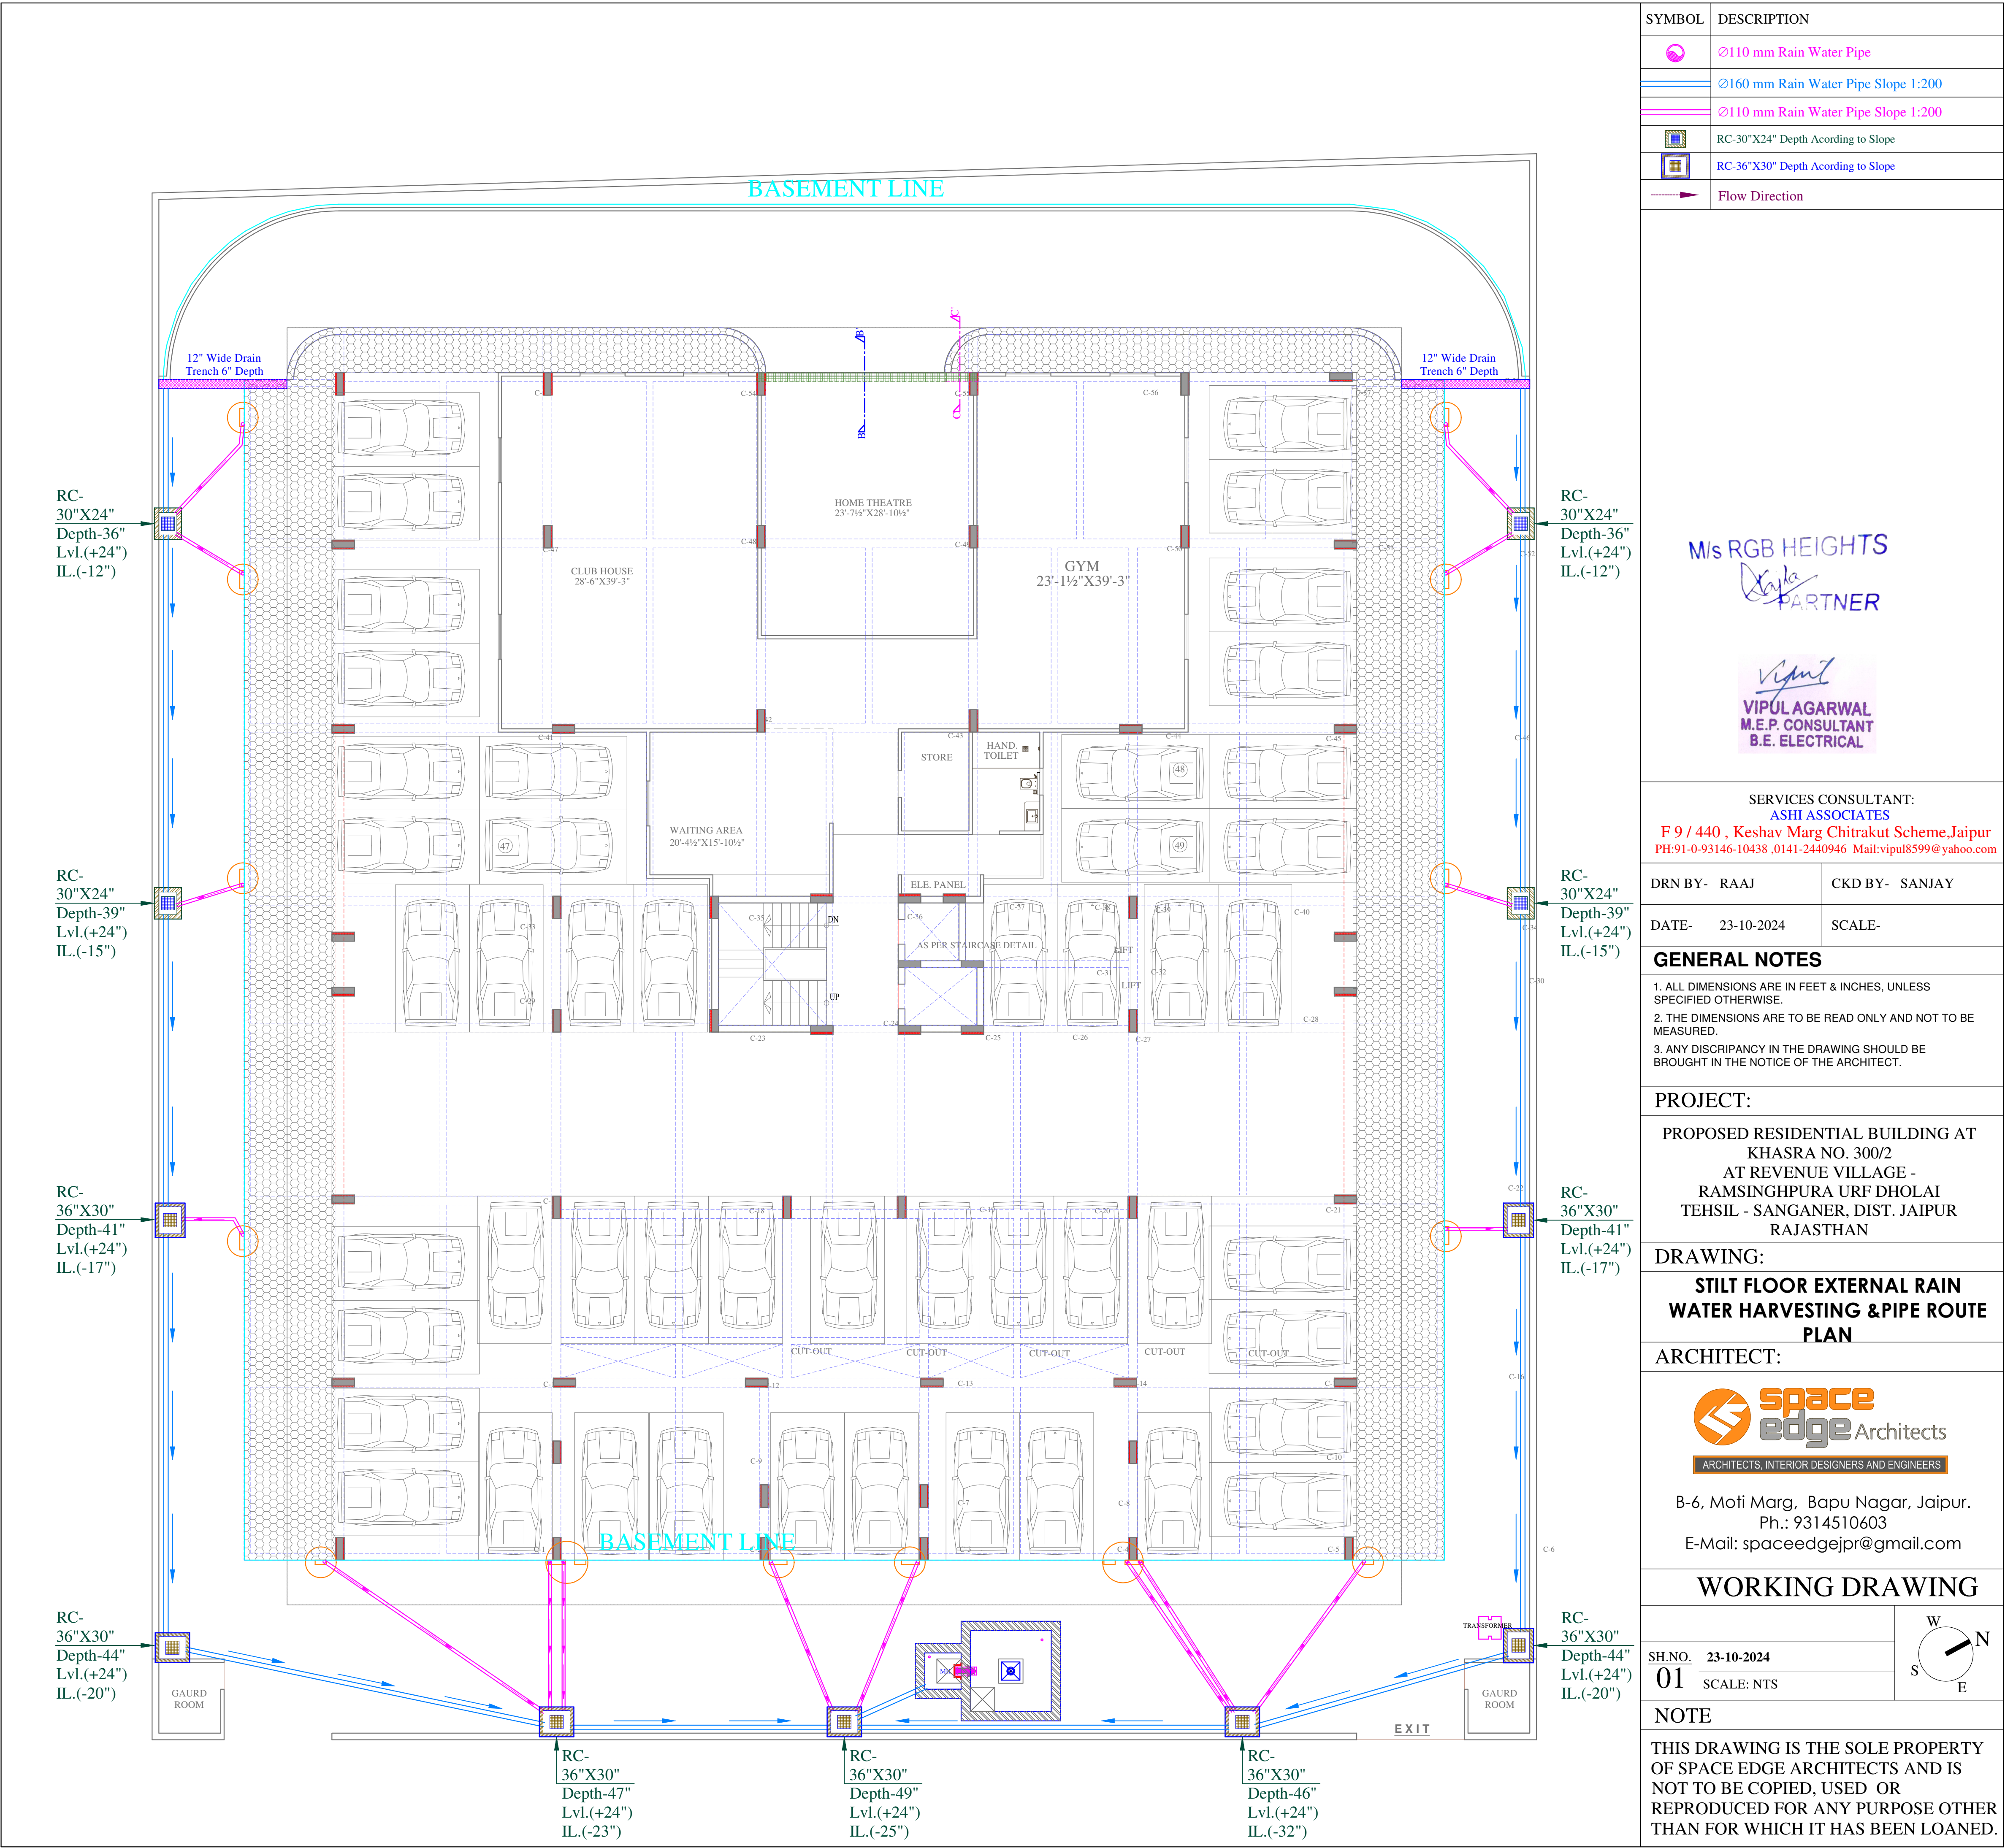

SYMBOL	DESCRIPTION
	Ø110 mm Rain Water Pipe
	Ø160 mm Rain Water Pipe Slope 1:200
	Ø110 mm Rain Water Pipe Slope 1:200
	RC-30"X24" Depth According to Slope
	RC-36"X30" Depth According to Slope
	Flow Direction

M/s RGB HEIGHTS
Partner

Vipul
VIPUL AGARWAL
M.E.P. CONSULTANT
B.E. ELECTRICAL

SERVICES CONSULTANT:
ASHI ASSOCIATES
F 9 / 440 , Keshav Marg Chitrakut Scheme,Jaipur
PH:91-0-93146-10438 ,0141-2440946 Mail:vipul8599@yahoo.com

DRN BY- RAAJ	CKD BY- SANJAY
DATE- 23-10-2024	SCALE-

- GENERAL NOTES**
1. ALL DIMENSIONS ARE IN FEET & INCHES, UNLESS SPECIFIED OTHERWISE.
 2. THE DIMENSIONS ARE TO BE READ ONLY AND NOT TO BE MEASURED.
 3. ANY DISCRIPANCY IN THE DRAWING SHOULD BE BROUGHT IN THE NOTICE OF THE ARCHITECT.

PROJECT:

PROPOSED RESIDENTIAL BUILDING AT
KHASRA NO. 300/2
AT REVENUE VILLAGE -
RAMSINGHPURA URF DHOLAI
TEHSIL - SANGANER, DIST. JAIPUR
RAJASTHAN

DRAWING:

**STILT FLOOR EXTERNAL RAIN
WATER HARVESTING &PIPE ROUTE
PLAN**

ARCHITECT:


ARCHITECTS, INTERIOR DESIGNERS AND ENGINEERS
B-6, Moti Marg, Bapu Nagar, Jaipur.
Ph.: 9314510603
E-Mail: spaceedgejpr@gmail.com

WORKING DRAWING


SH.NO.	23-10-2024	
01	SCALE: NTS	

NOTE

THIS DRAWING IS THE SOLE PROPERTY OF SPACE EDGE ARCHITECTS AND IS NOT TO BE COPIED, USED OR REPRODUCED FOR ANY PURPOSE OTHER THAN FOR WHICH IT HAS BEEN LOANED.

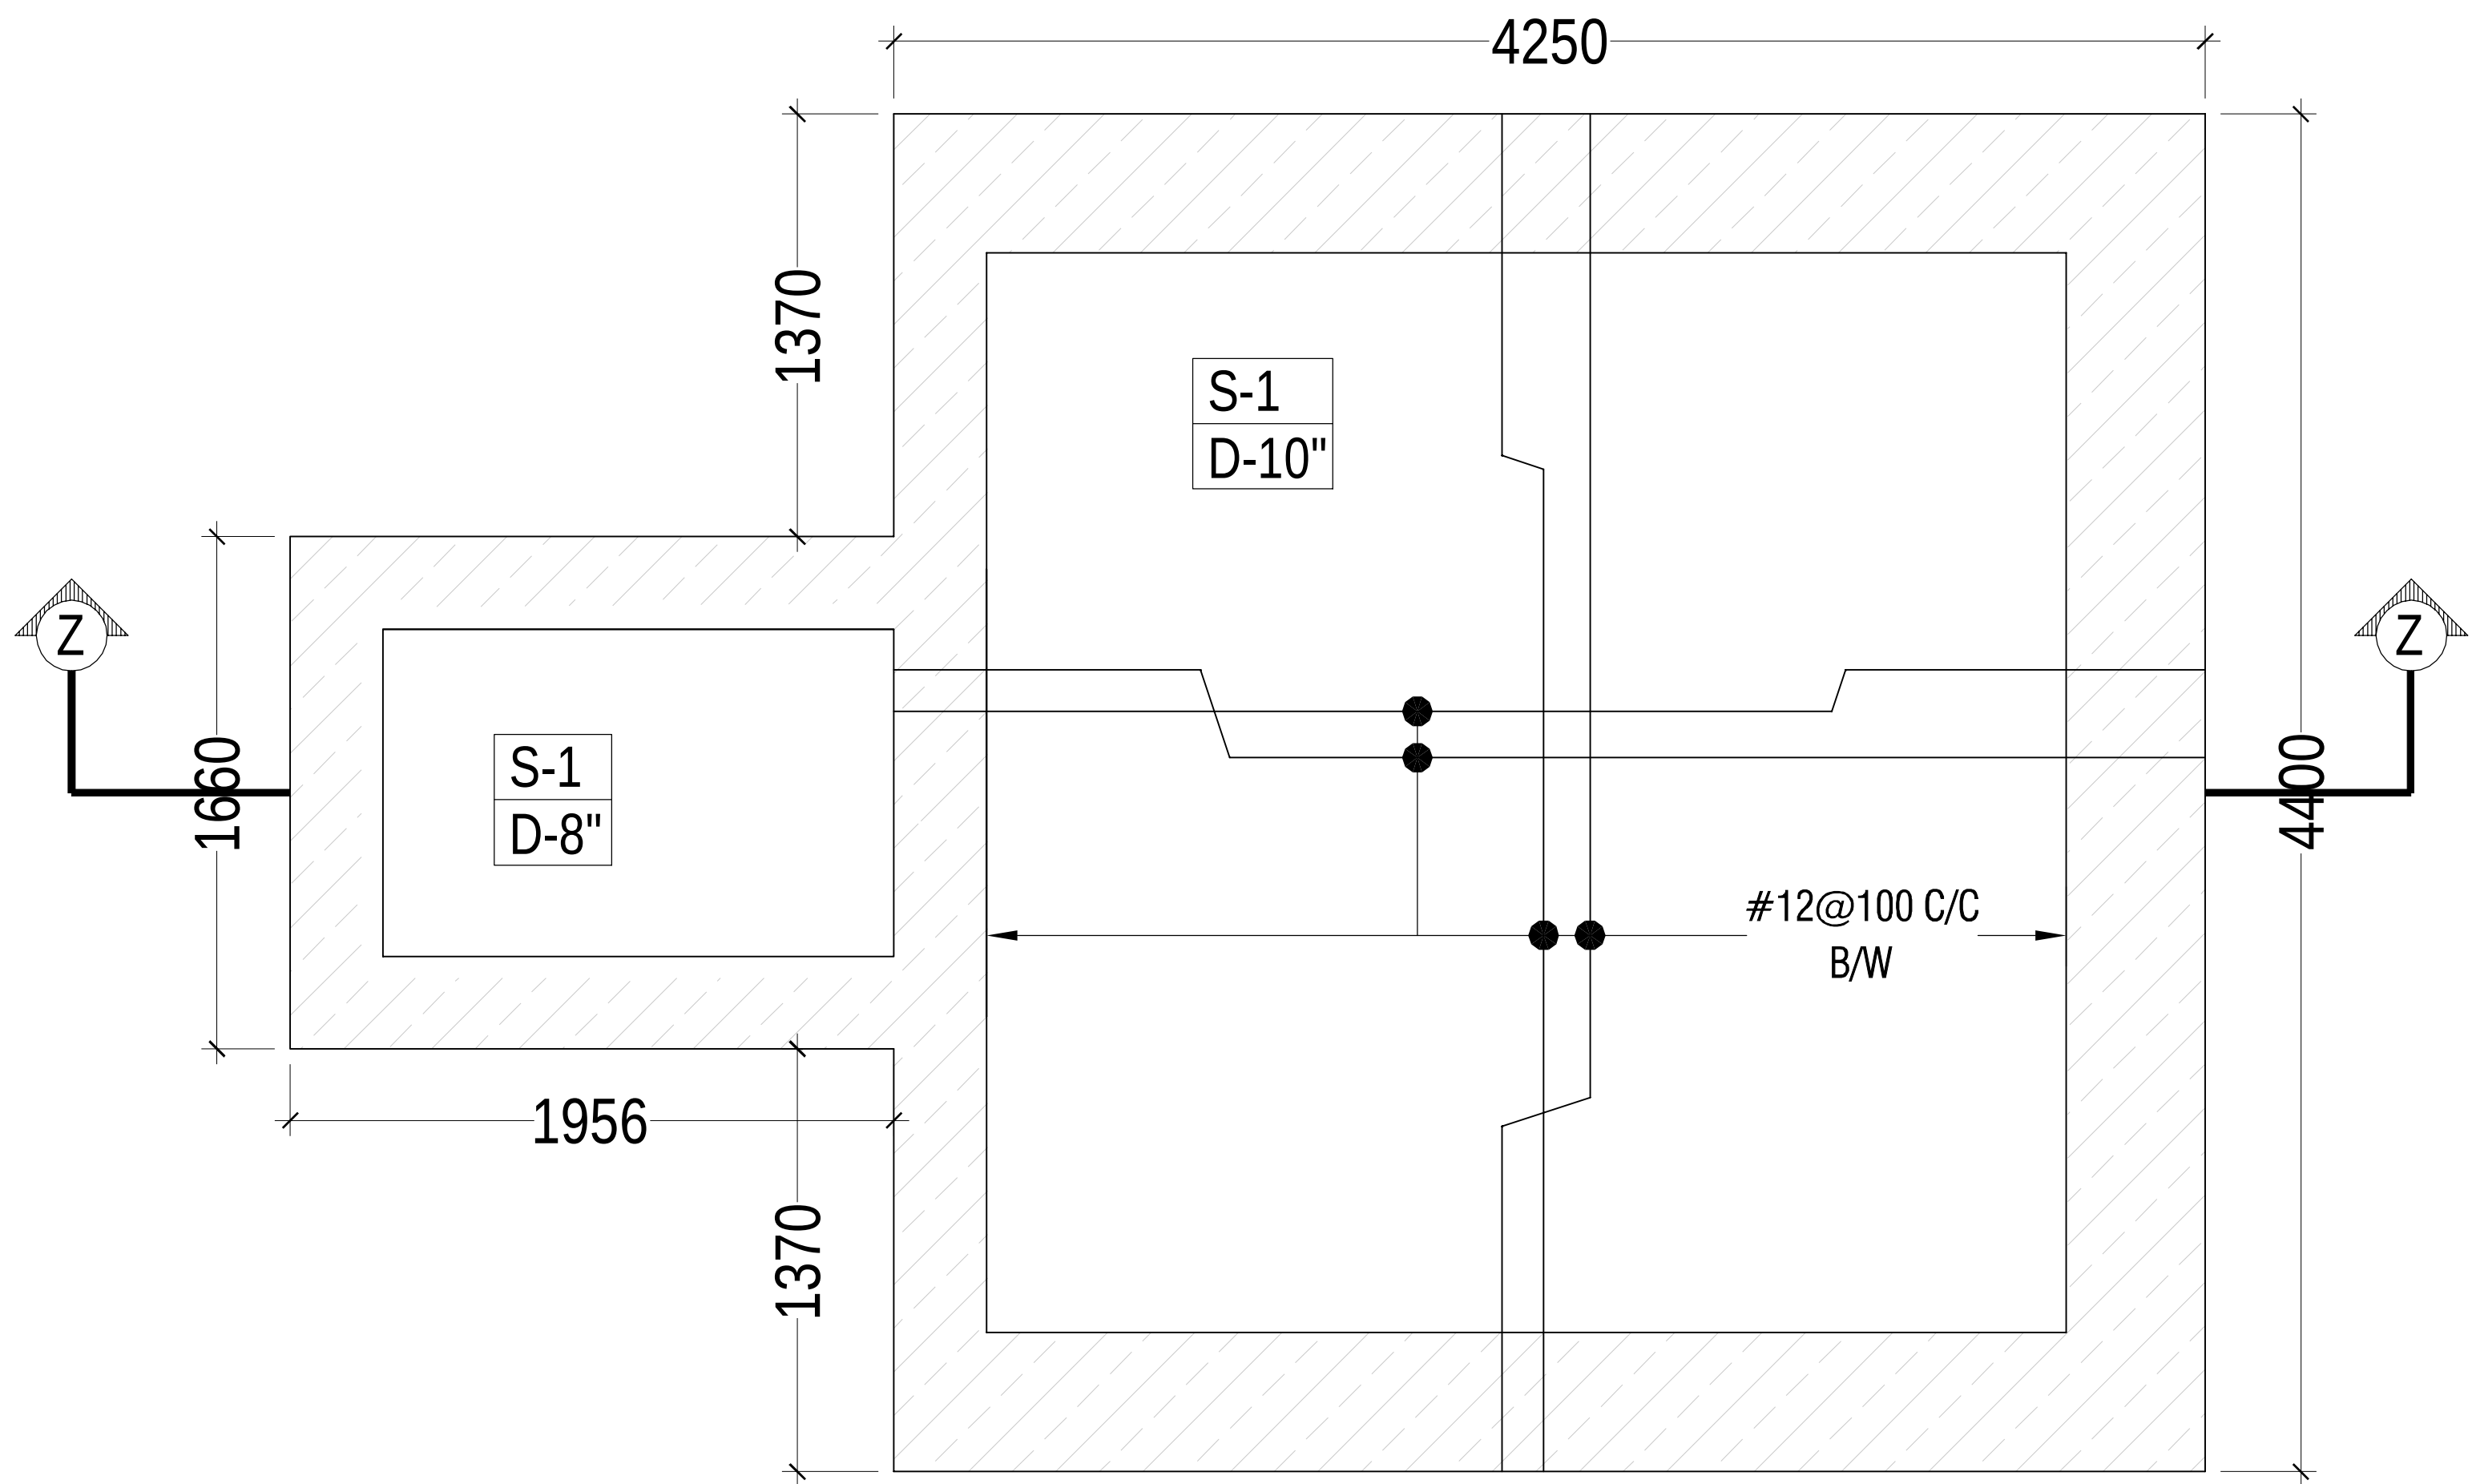

RAIN WATER HARVESTING PIT DETAIL

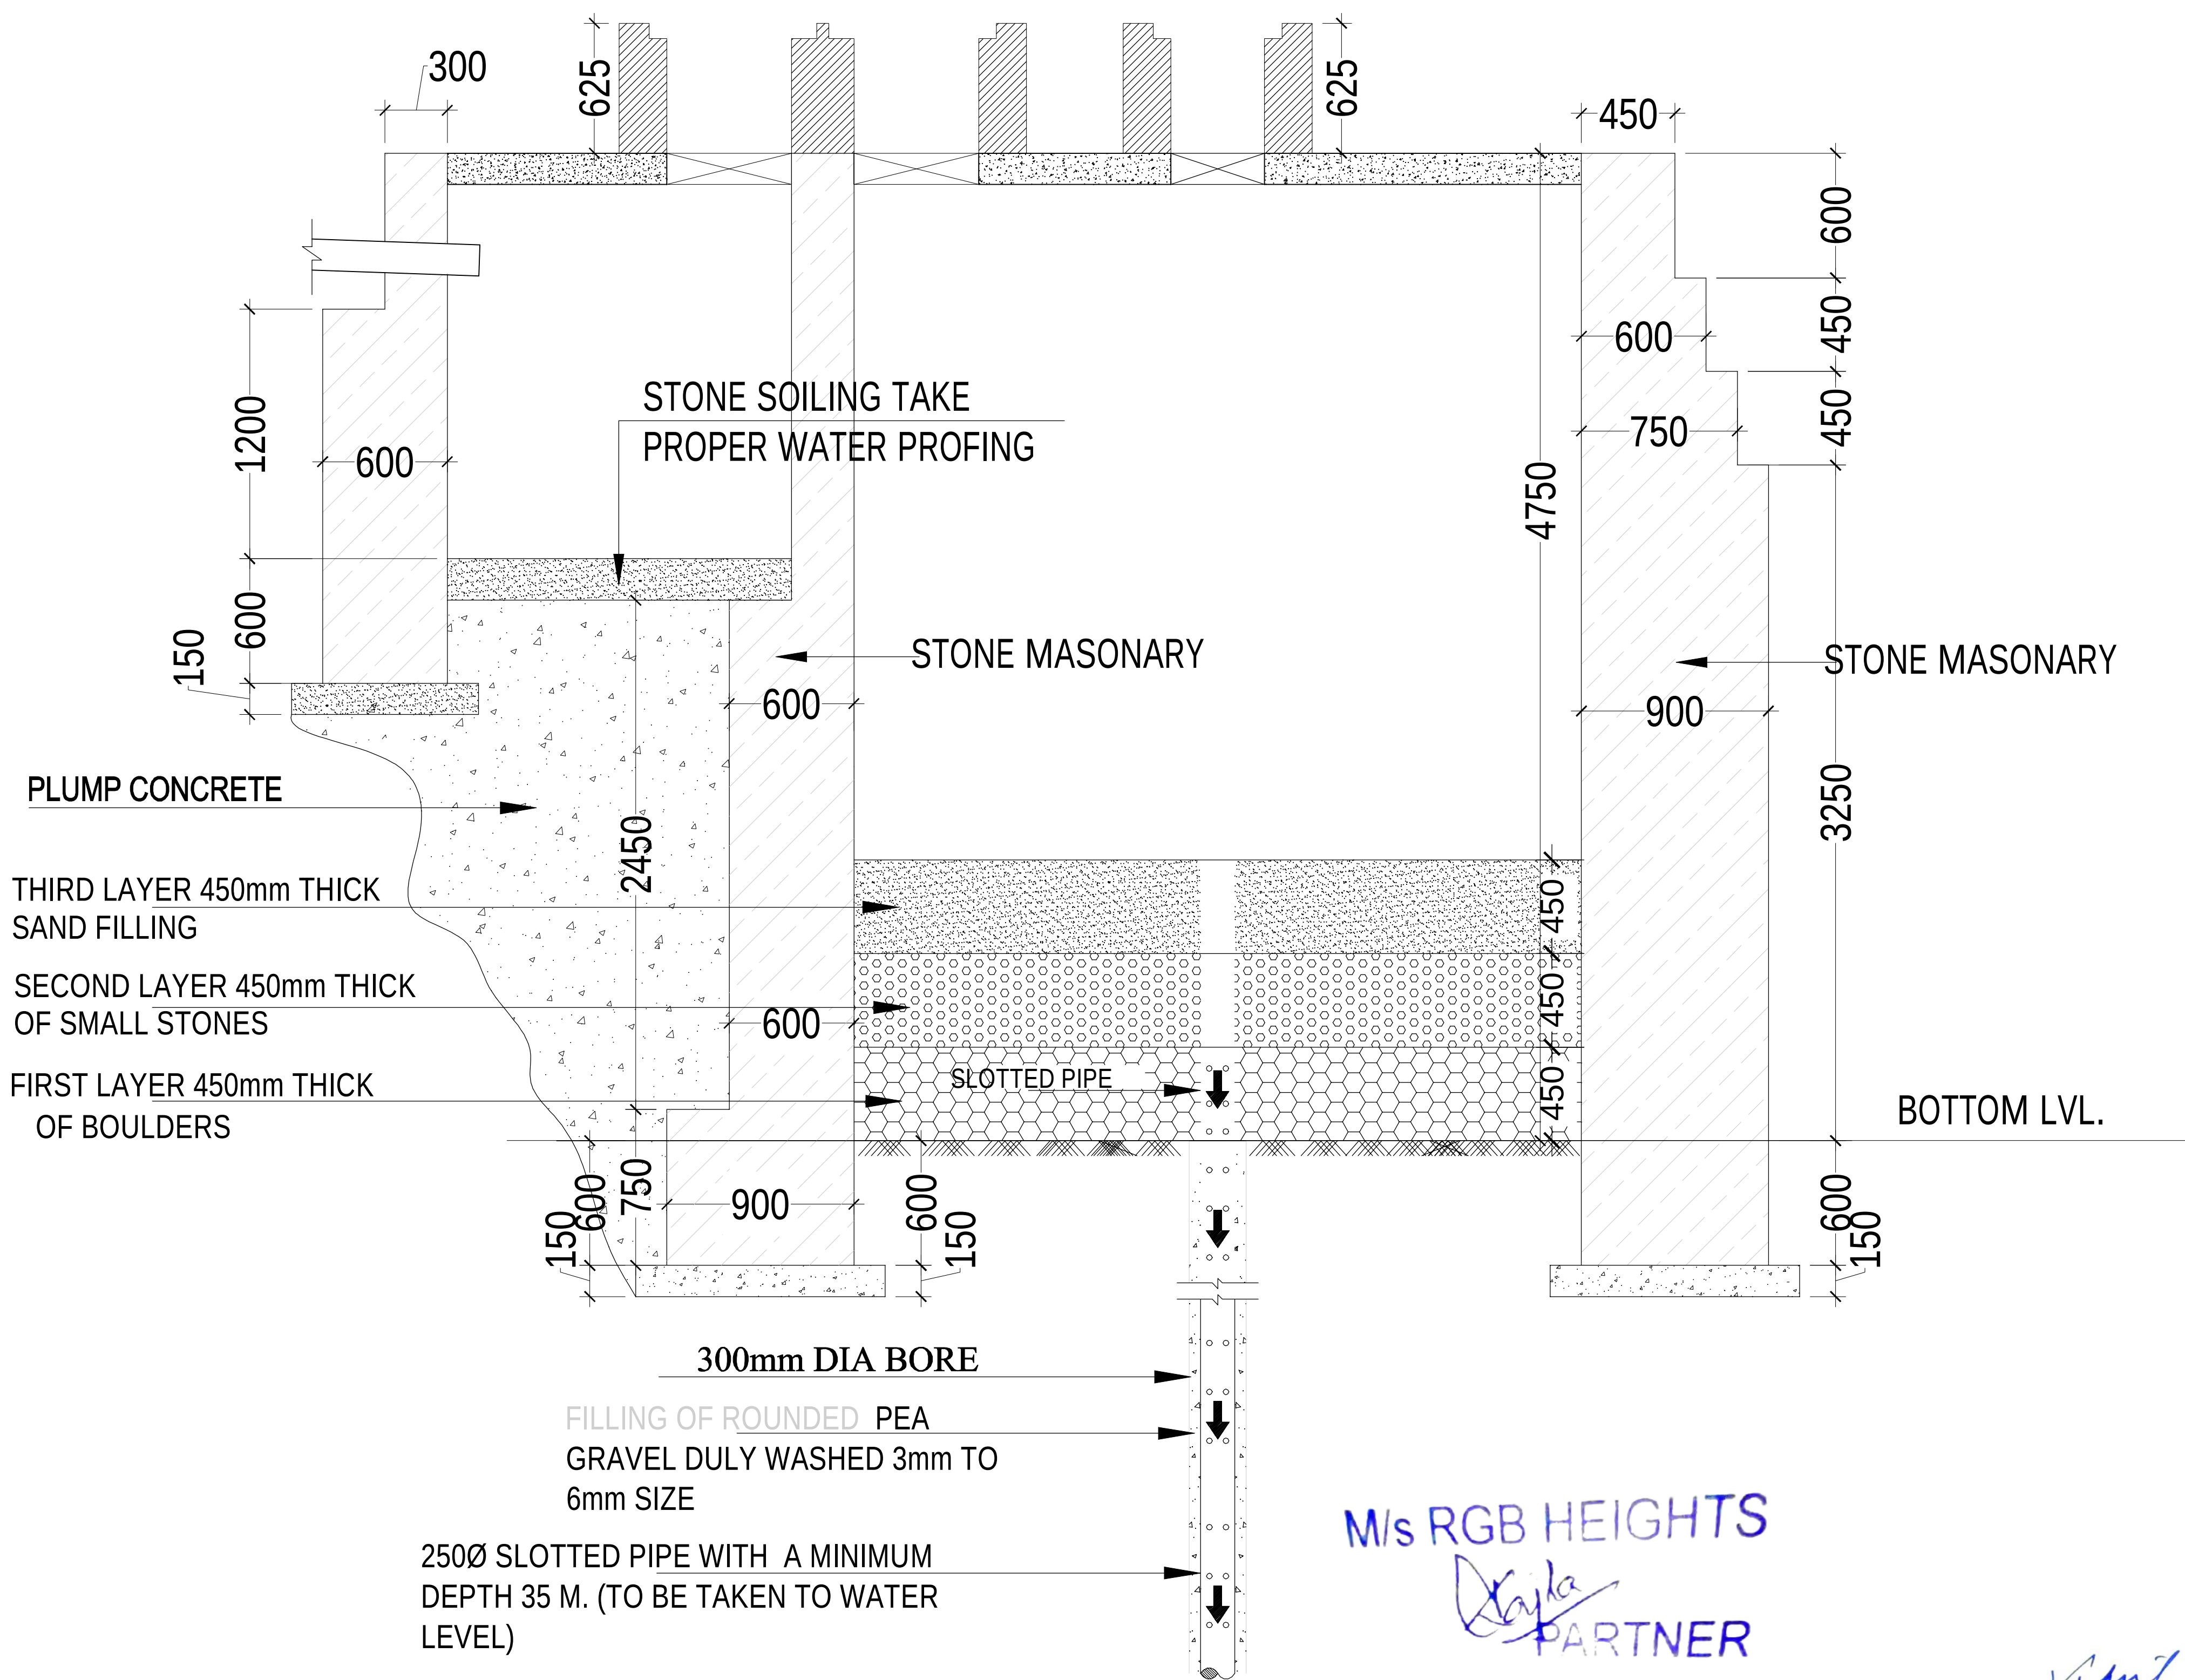

SECTION AT (Z-Z)

M/s RGB HEIGHTS
Partner

Vipul
VIPUL AGARWAL
M.E.P. CONSULTANT
B.E. ELECTRICAL

PROJECT:- PROPOSED RESIDENTIAL BUILDING AT KHASRA NO. 300/2 AT REVENUE VILLAGE - RAMSINGHPURA URF DHOLAI TEHSIL - SANGANER, DIST. JAIPUR RAJASTHAN	DRAWING:- RAIN WATER HARVESTING PIT DETAIL	SCALE:- N.T.S. CHKD BY:- APPD BY:-	SERVICES CONSULTANT: ASHI ASSOCIATES F 9 / 440 , Keshav Marg Chitrakut Scheme,Jaipur PH:91-0-93146-10438 ,0141-2440946 Mail:vipul8599@yahoo.com	DRAWING RELEASED FOR: PRESENTATION / PROPOSAL ADVANCE COPY GOOD FOR CONSTRUCTION THIS DRAWING IS THE SOLE PROPERTY OF SPACE EDGE ARCHITECTS AND IS NOT TO BE COPIED, USED OR REPRODUCED FOR ANY PURPOSE OTHER THAN FOR WHICH IT HAS BEEN LOANED.	ARCHITECT:- space edge Architects B-6, Moti Marg, Bapu Nagar, Jaipur. Ph.: 0141-4062903 , +91-9314510603 E-Mail: spaceedgejpr@gmail.com
---	--	---	--	---	--