SHEET NO. 2

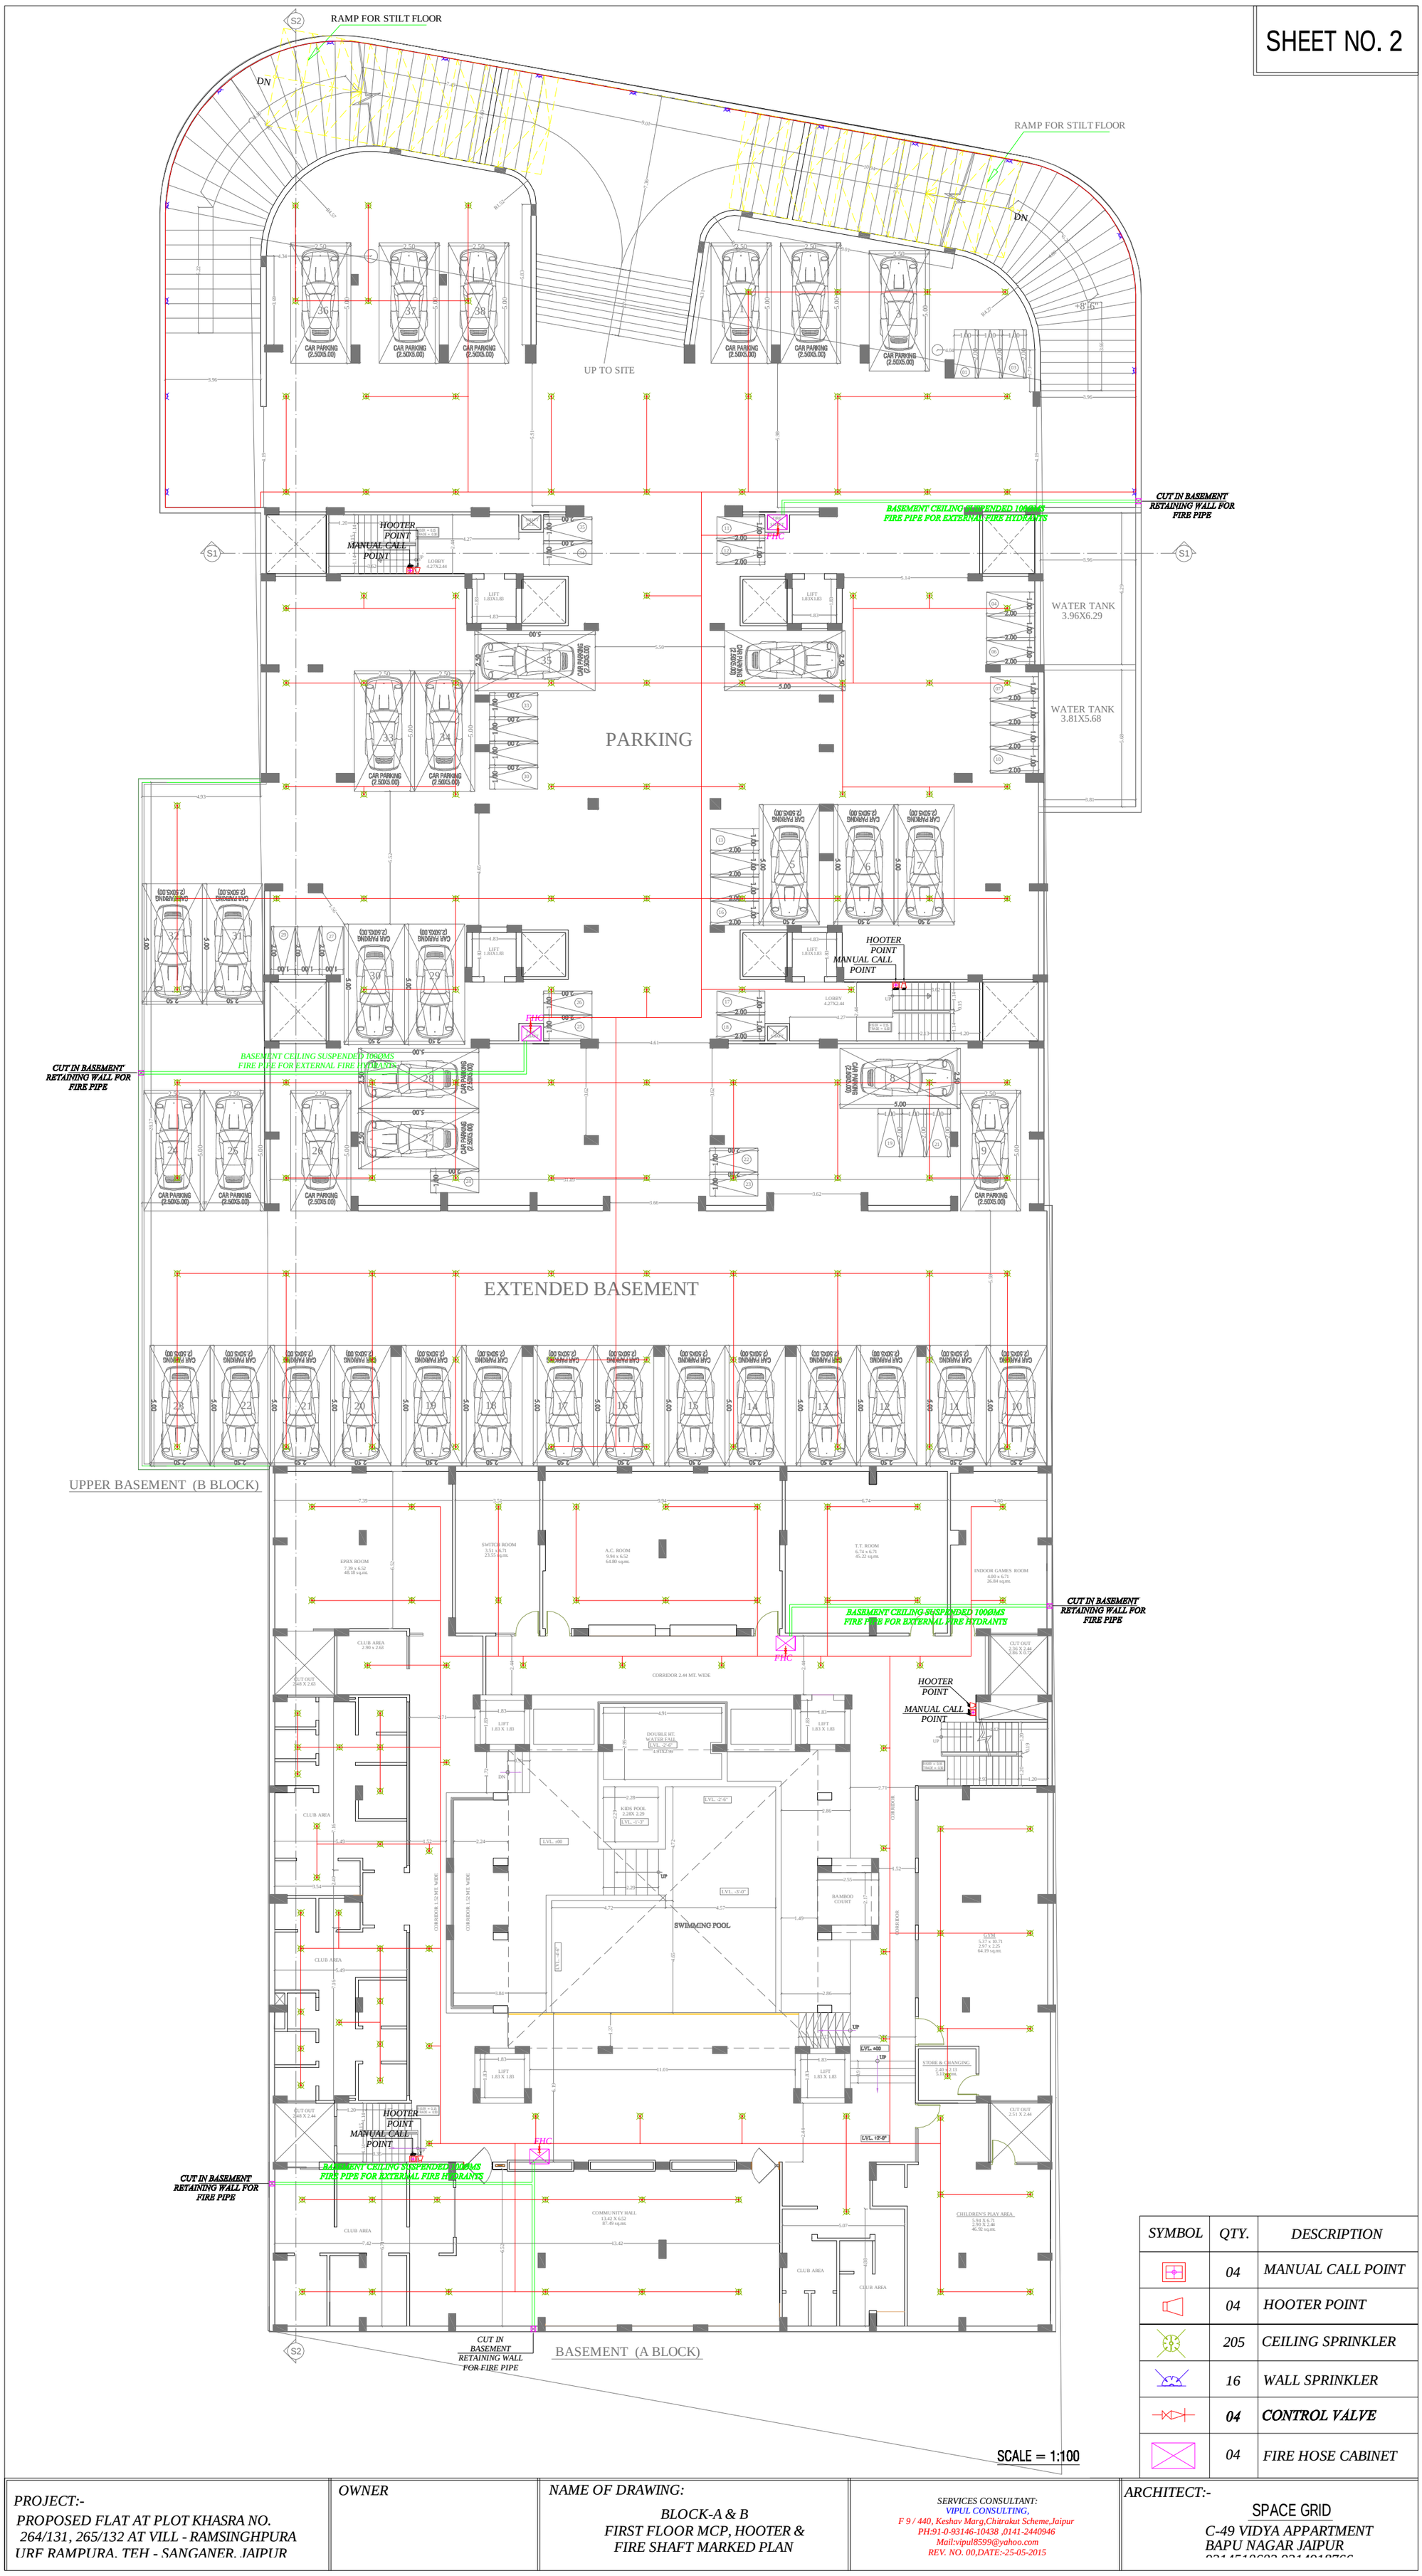

SYMBOL	QTY.	DESCRIPTION
	04	MANUAL CALL POINT
	04	HOOTER POINT
	205	CEILING SPRINKLER
	16	WALL SPRINKLER
	04	**CONTROL VALVE**
	04	FIRE HOSE CABINET

PROJECT:-
PROPOSED FLAT AT PLOT KHASRA NO. 264/131, 265/132 AT VILL - RAMSINGHPURA URF RAMPURA, TEH - SANGANER, JAIPUR

OWNER

NAME OF DRAWING:
BLOCK-A & B
FIRST FLOOR MCP, HOOTER & FIRE SHAFT MARKED PLAN

SERVICES CONSULTANT:
VIPUL CONSULTING,
F 9 / 440, Keshav Marg,Chitrakut Scheme,Jaipur
PH:91-0-93146-10438 ,0141-2440946
Mail:vipul8599@yahoo.com
REV. NO. 00,DATE:-25-05-2015

ARCHITECT:-
SPACE GRID
C-49 VIDYA APPARTMENT
BAPU NAGAR JAIPUR