


PROPOSED LAYOUT PLAN OF WATER SUPPLY SYSTEM FOR "JAGDAMBA NAGAR -II"

KH. NO.- 17, 18, 575/570, 577/571, 583/16, 584/16, 585/573, 586/573, 588/576 VILLAGE-CHAK GETOR, TEHSIL-SANGANER, JAIPUR.

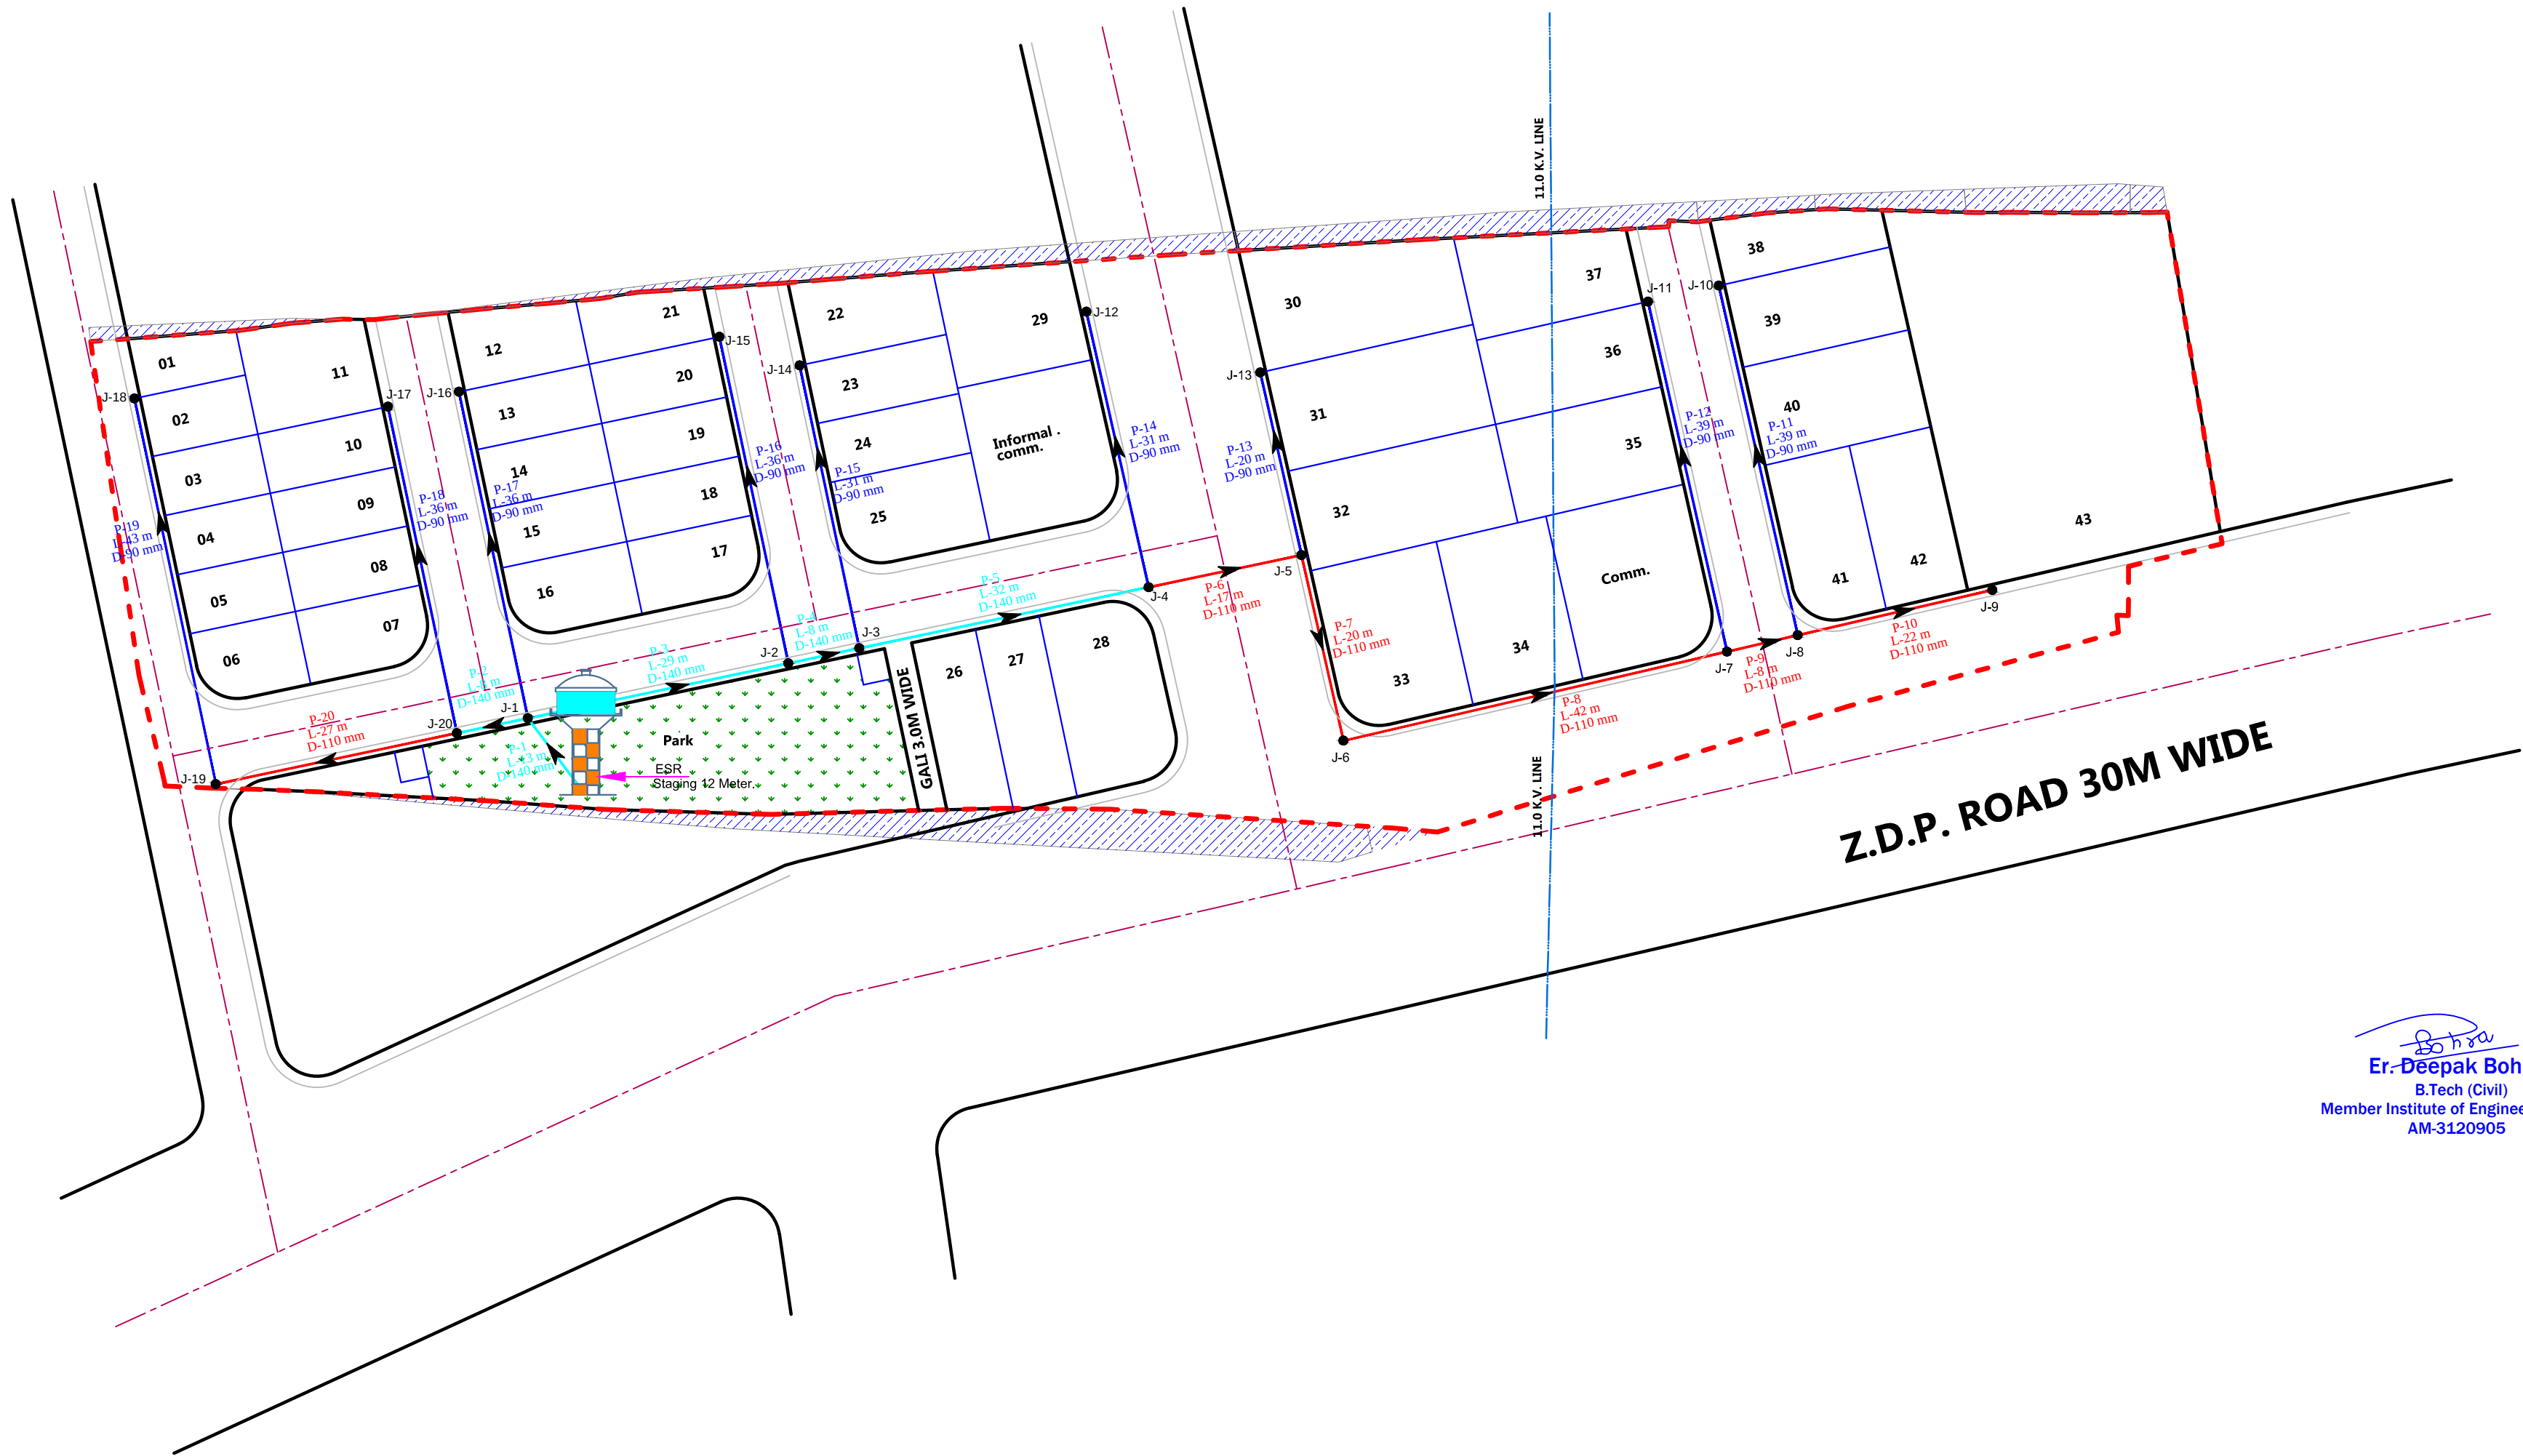

Er. Deepak Bohra
B.Tech (Civil)
Member Institute of Engineers (India)
AM-3120905

- General Notes:-
1. ALL DIM-ENSIONS ARE IN METER & DIAMETERS ARE IN MILLIMETER, UNLESS OTHERWISE SPECIFIED.
 2. EARTH COVER PROVIDED ABOVE PIPE SHALL BE MINIMUM 1.0 M.
 3. PIPE MATERIAL UPVC.

LEGEND		
	OVER HEAD WATER TANK	
	GLR	
	TUBE WELL	
	90 MM DIA PIPE	
	110 MM DIA PIPE	
	140 MM DIA PIPE	
	160 MM DIA PIPE	
	160 MM DIA PIPE	
	J- 12 H: 12.07m FL:100.34 m	JUNCTION NO. PRESSURE ELEVATION
	P-11 L-32 m D-90 mm	PIPE NUMBER FLOW DIRECTION LENGTH DIAMETER

NAME OF SCHEME :-		
PROPOSED LAYOUT PLAN OF "JAGDAMBA NAGAR -II"		
UNDER KHASRA NO .- 17, 18, 575/570, 577/571,583/16,584/16,585/573,586/573, 588/576 AT VILLAGE-CHAK GETOR, TEHSIL-SANGANER, JAIPUR.		
DRAWING TITLE:-		
Layout Plan of Water Supply System		
CONSULTANT :		
"BOHRA ENGINEERING CONSULTANTS LLP"		
ADD:- A-11 BIJASAN CITY BLOCK-A, BHATAWALA, WATKA ROAD, NEAR GULMOHAR GARDEN, SANGANER JAIPUR (RAJ.) Tel: 91-9462634566, 9950337158 E-mail: bohraengconsultants@gmail.com		