


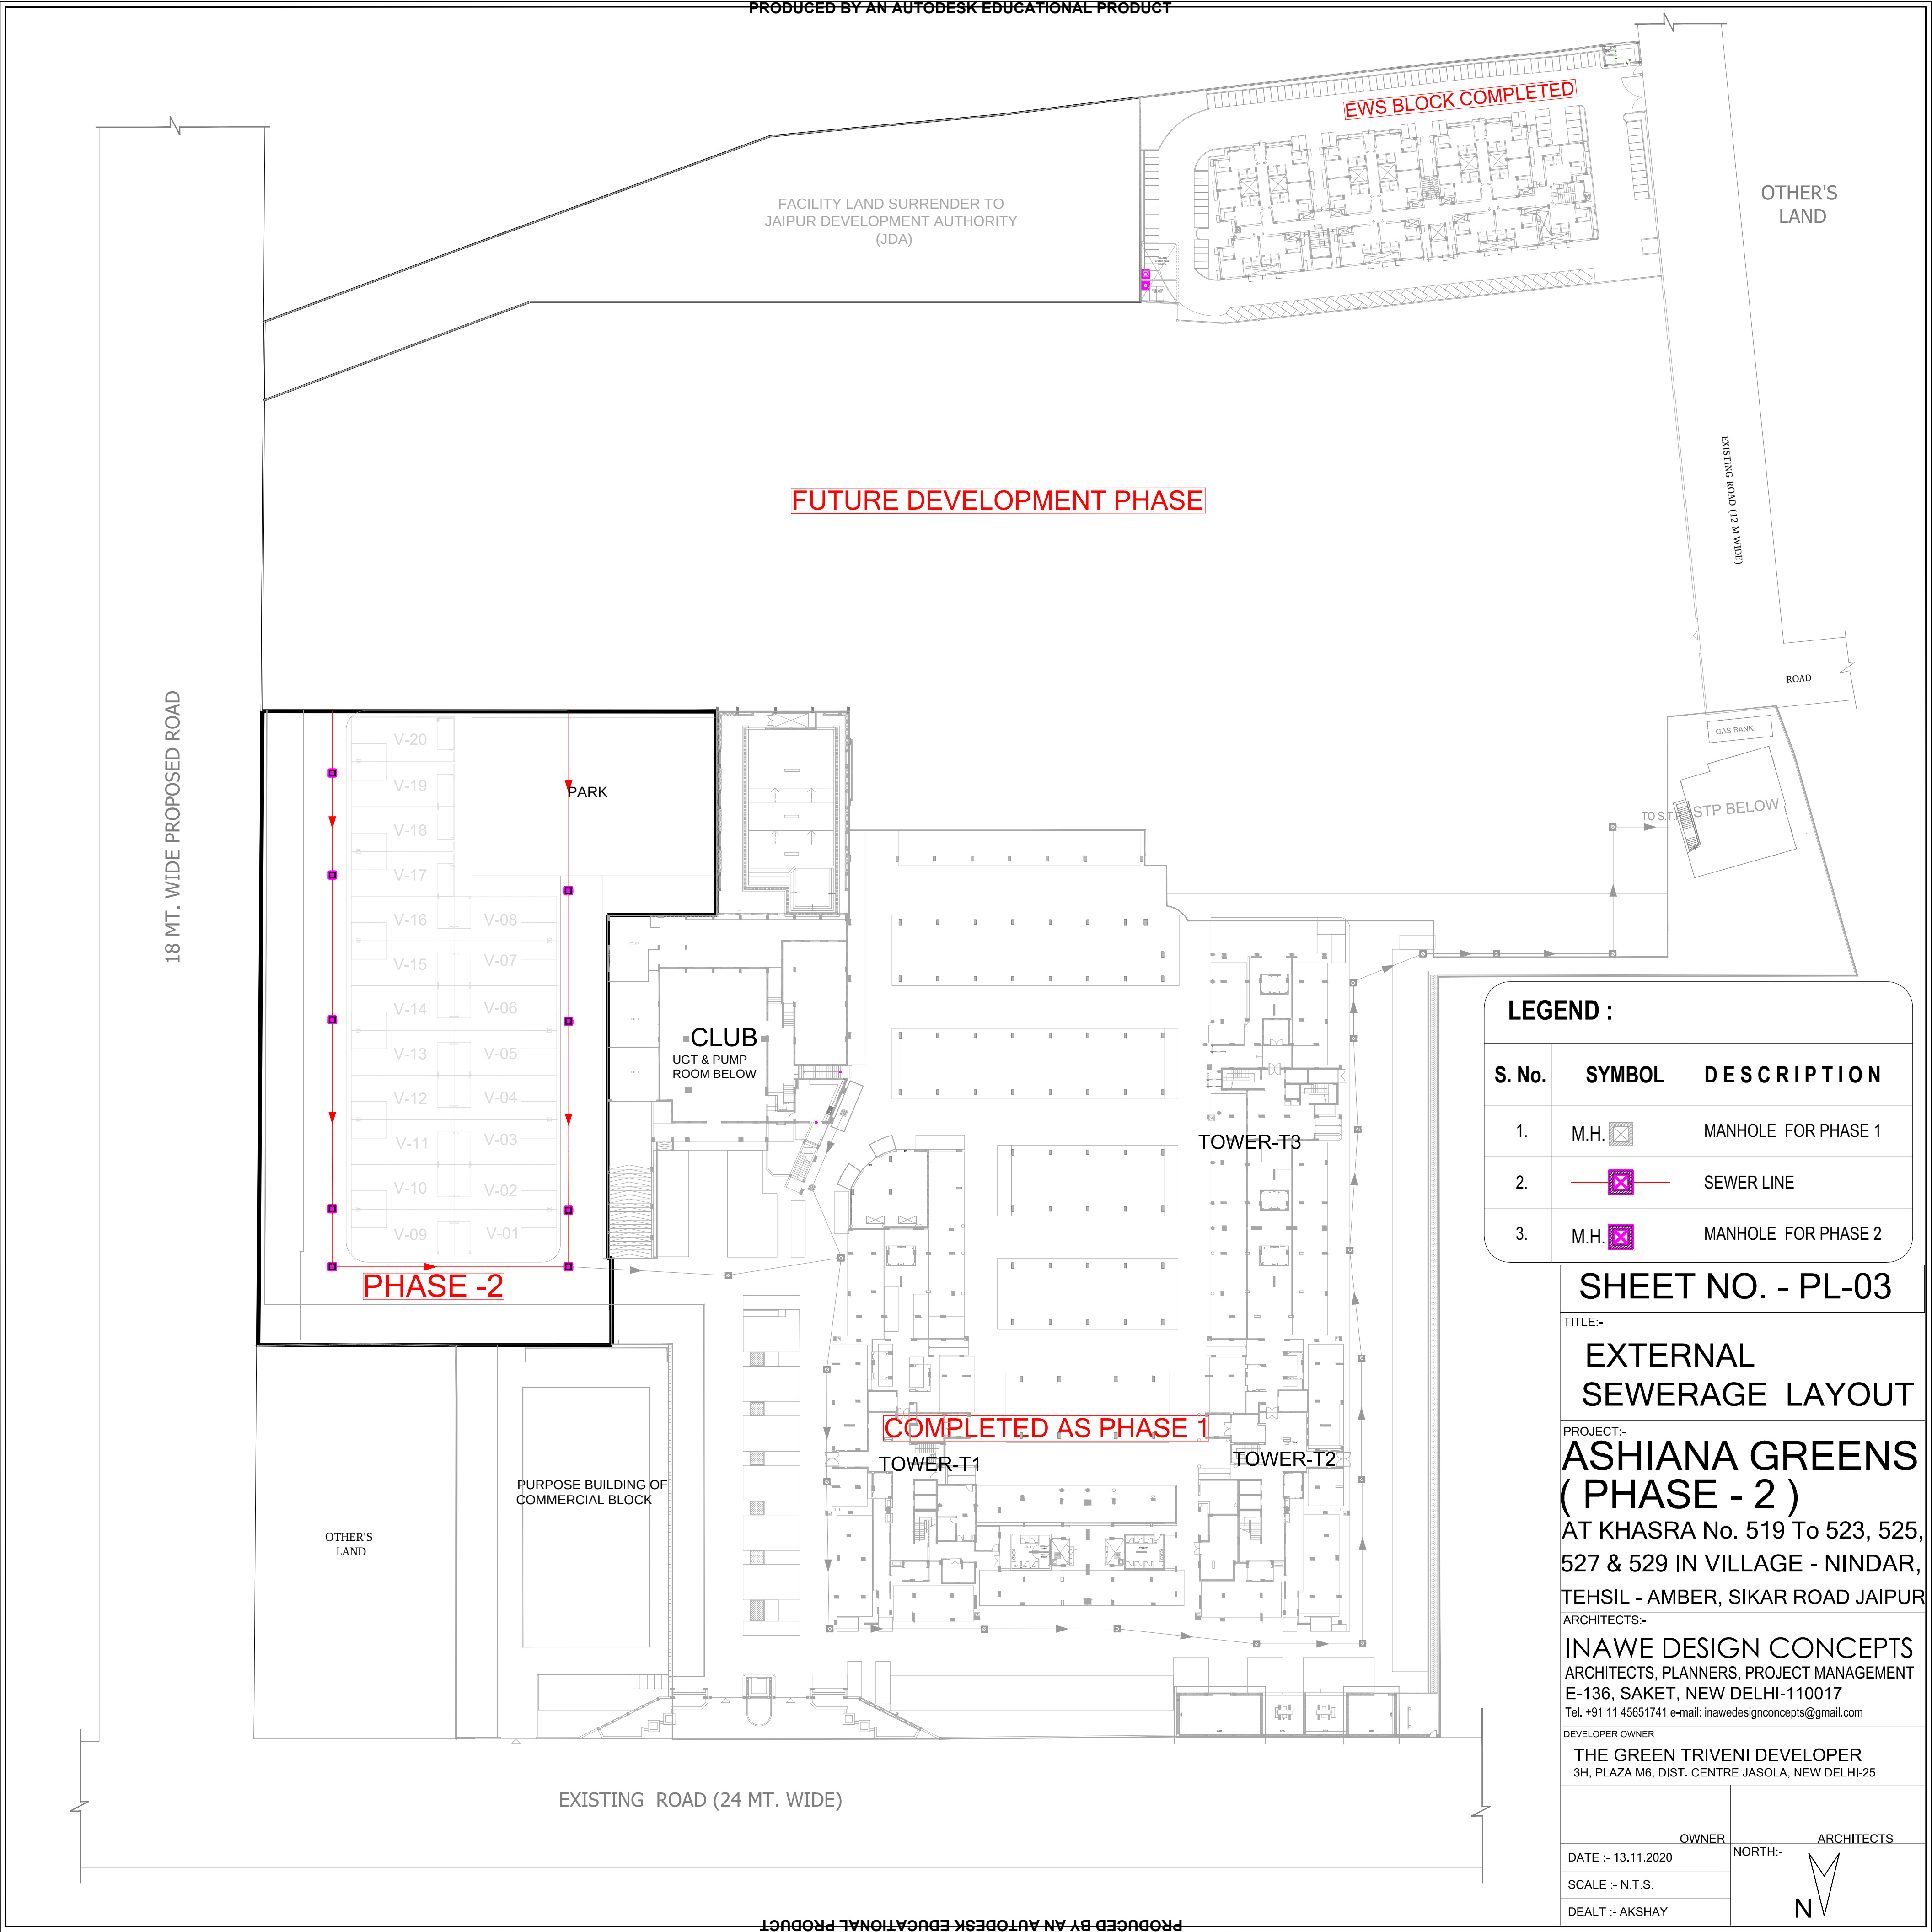

PRODUCED BY AN AUTODESK EDUCATIONAL PRODUCT

PRODUCED BY AN AUTODESK EDUCATIONAL PRODUCT

LEGEND :

S. No.	SYMBOL	DESCRIPTION
1.	M.H.	MANHOLE FOR PHASE 1
2.		SEWER LINE
3.	M.H.	MANHOLE FOR PHASE 2

SHEET NO. - PL-03

TITLE:-
EXTERNAL
SEWERAGE LAYOUT

PROJECT:-
**ASHIANA GREENS
(PHASE - 2)**
AT KHASRA No. 519 To 523, 525,
527 & 529 IN VILLAGE - NINDAR,
TEHSIL - AMBER, SIKAR ROAD JAIPUR

ARCHITECTS:-
INAWE DESIGN CONCEPTS
ARCHITECTS, PLANNERS, PROJECT MANAGEMENT
E-136, SAKET, NEW DELHI-110017
Tel. +91 11 45651741 e-mail: inawedesignconcepts@gmail.com

DEVELOPER OWNER
THE GREEN TRIVENI DEVELOPER
3H, PLAZA M6, DIST. CENTRE JASOLA, NEW DELHI-25

OWNER

DATE :- 13.11.2020

SCALE :- N.T.S.

DEALT :- AKSHAY

ARCHITECTS

NORTH:-