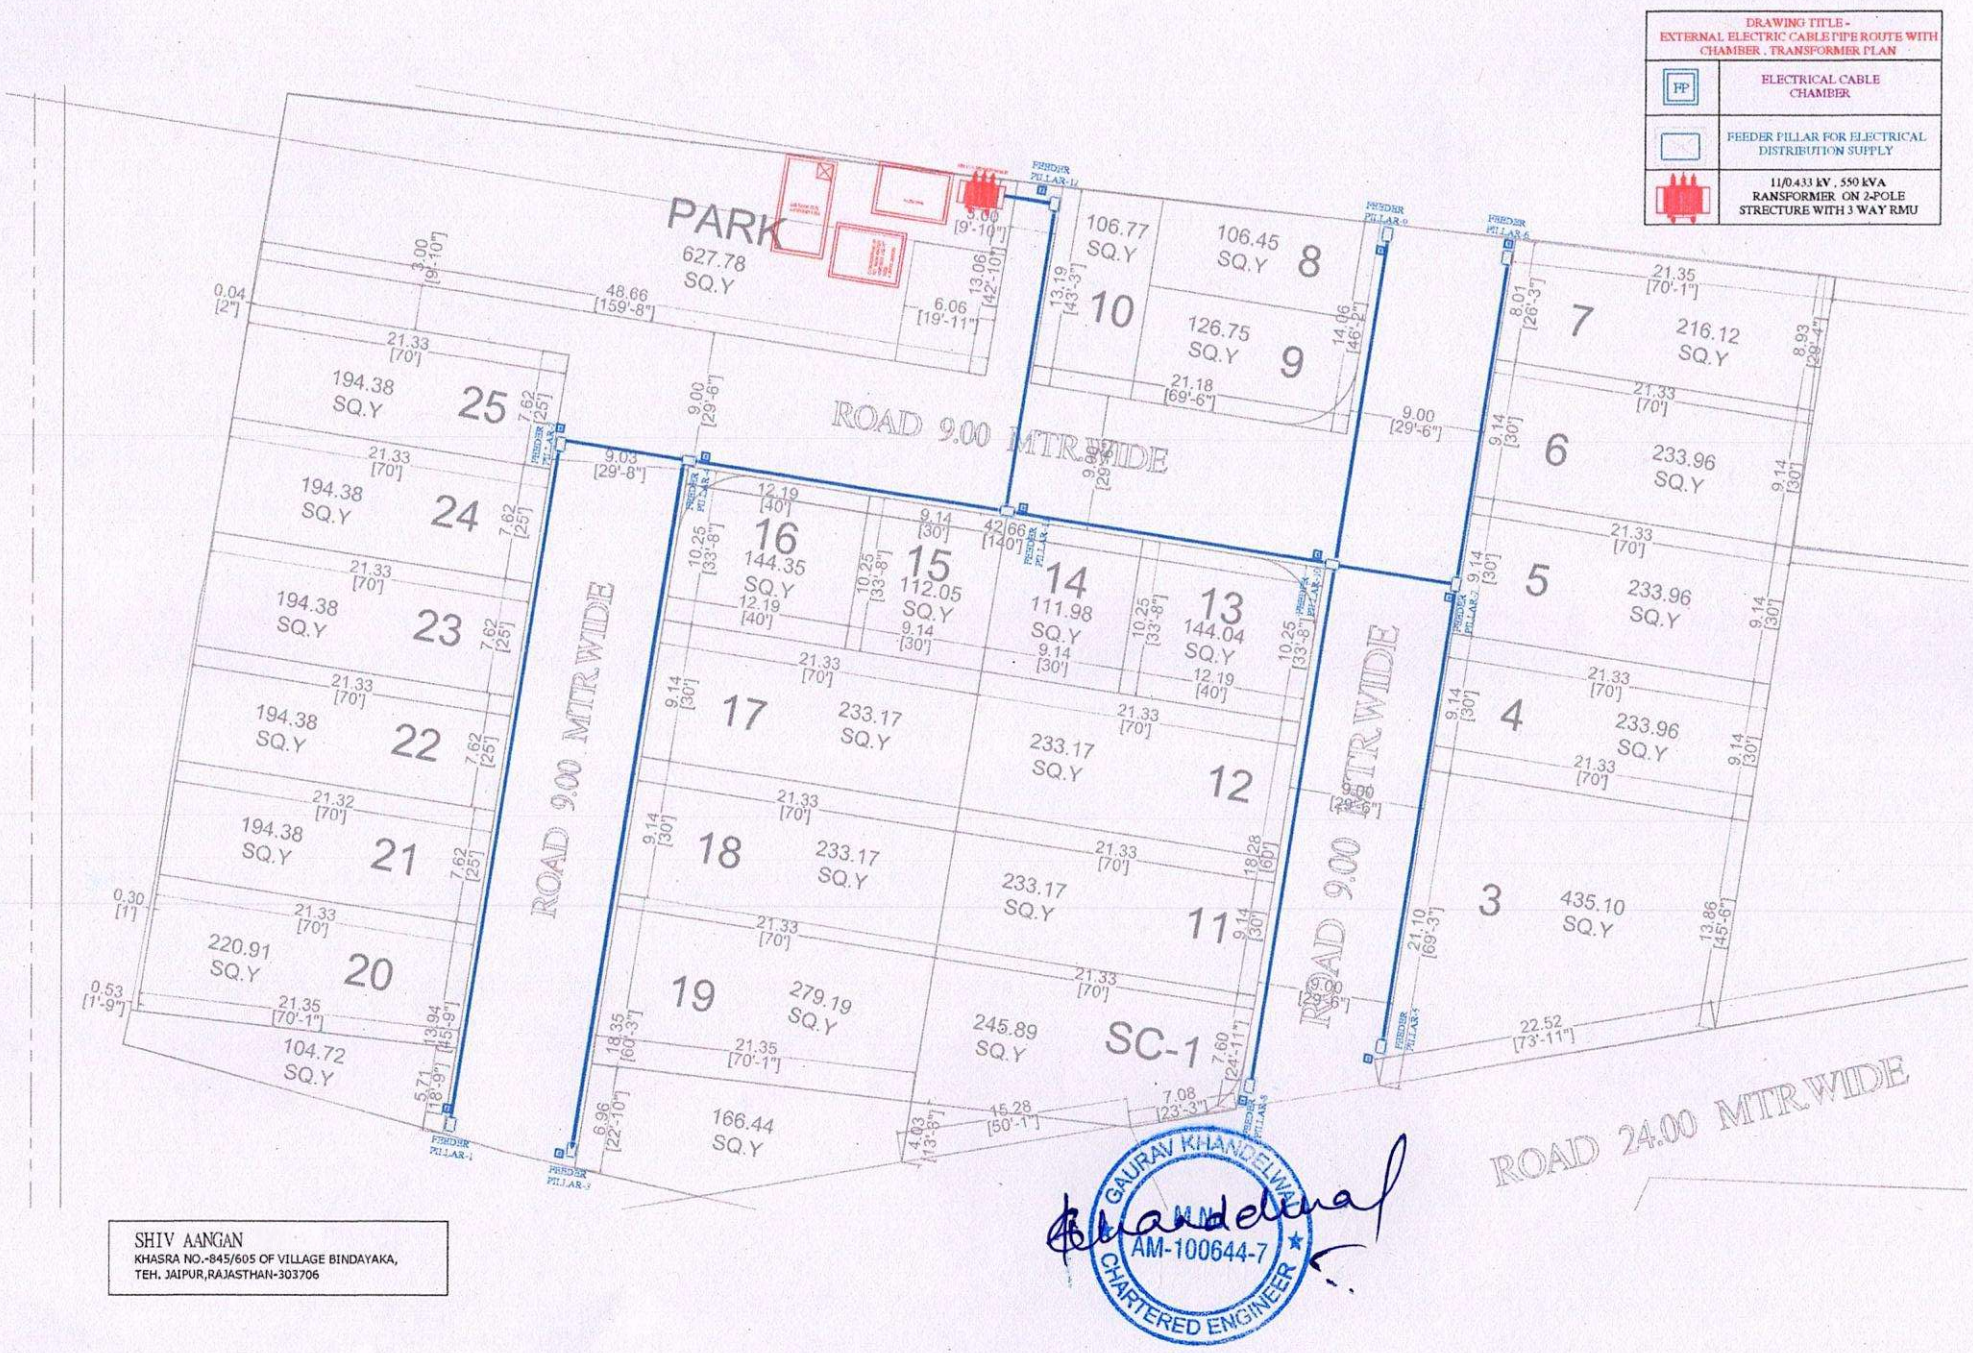

SHIV AANGAN
KHASRA NO.-845/605 OF VILLAGE BINDAYAKA,
TEH. JAIPUR,RAJASTHAN-303706