
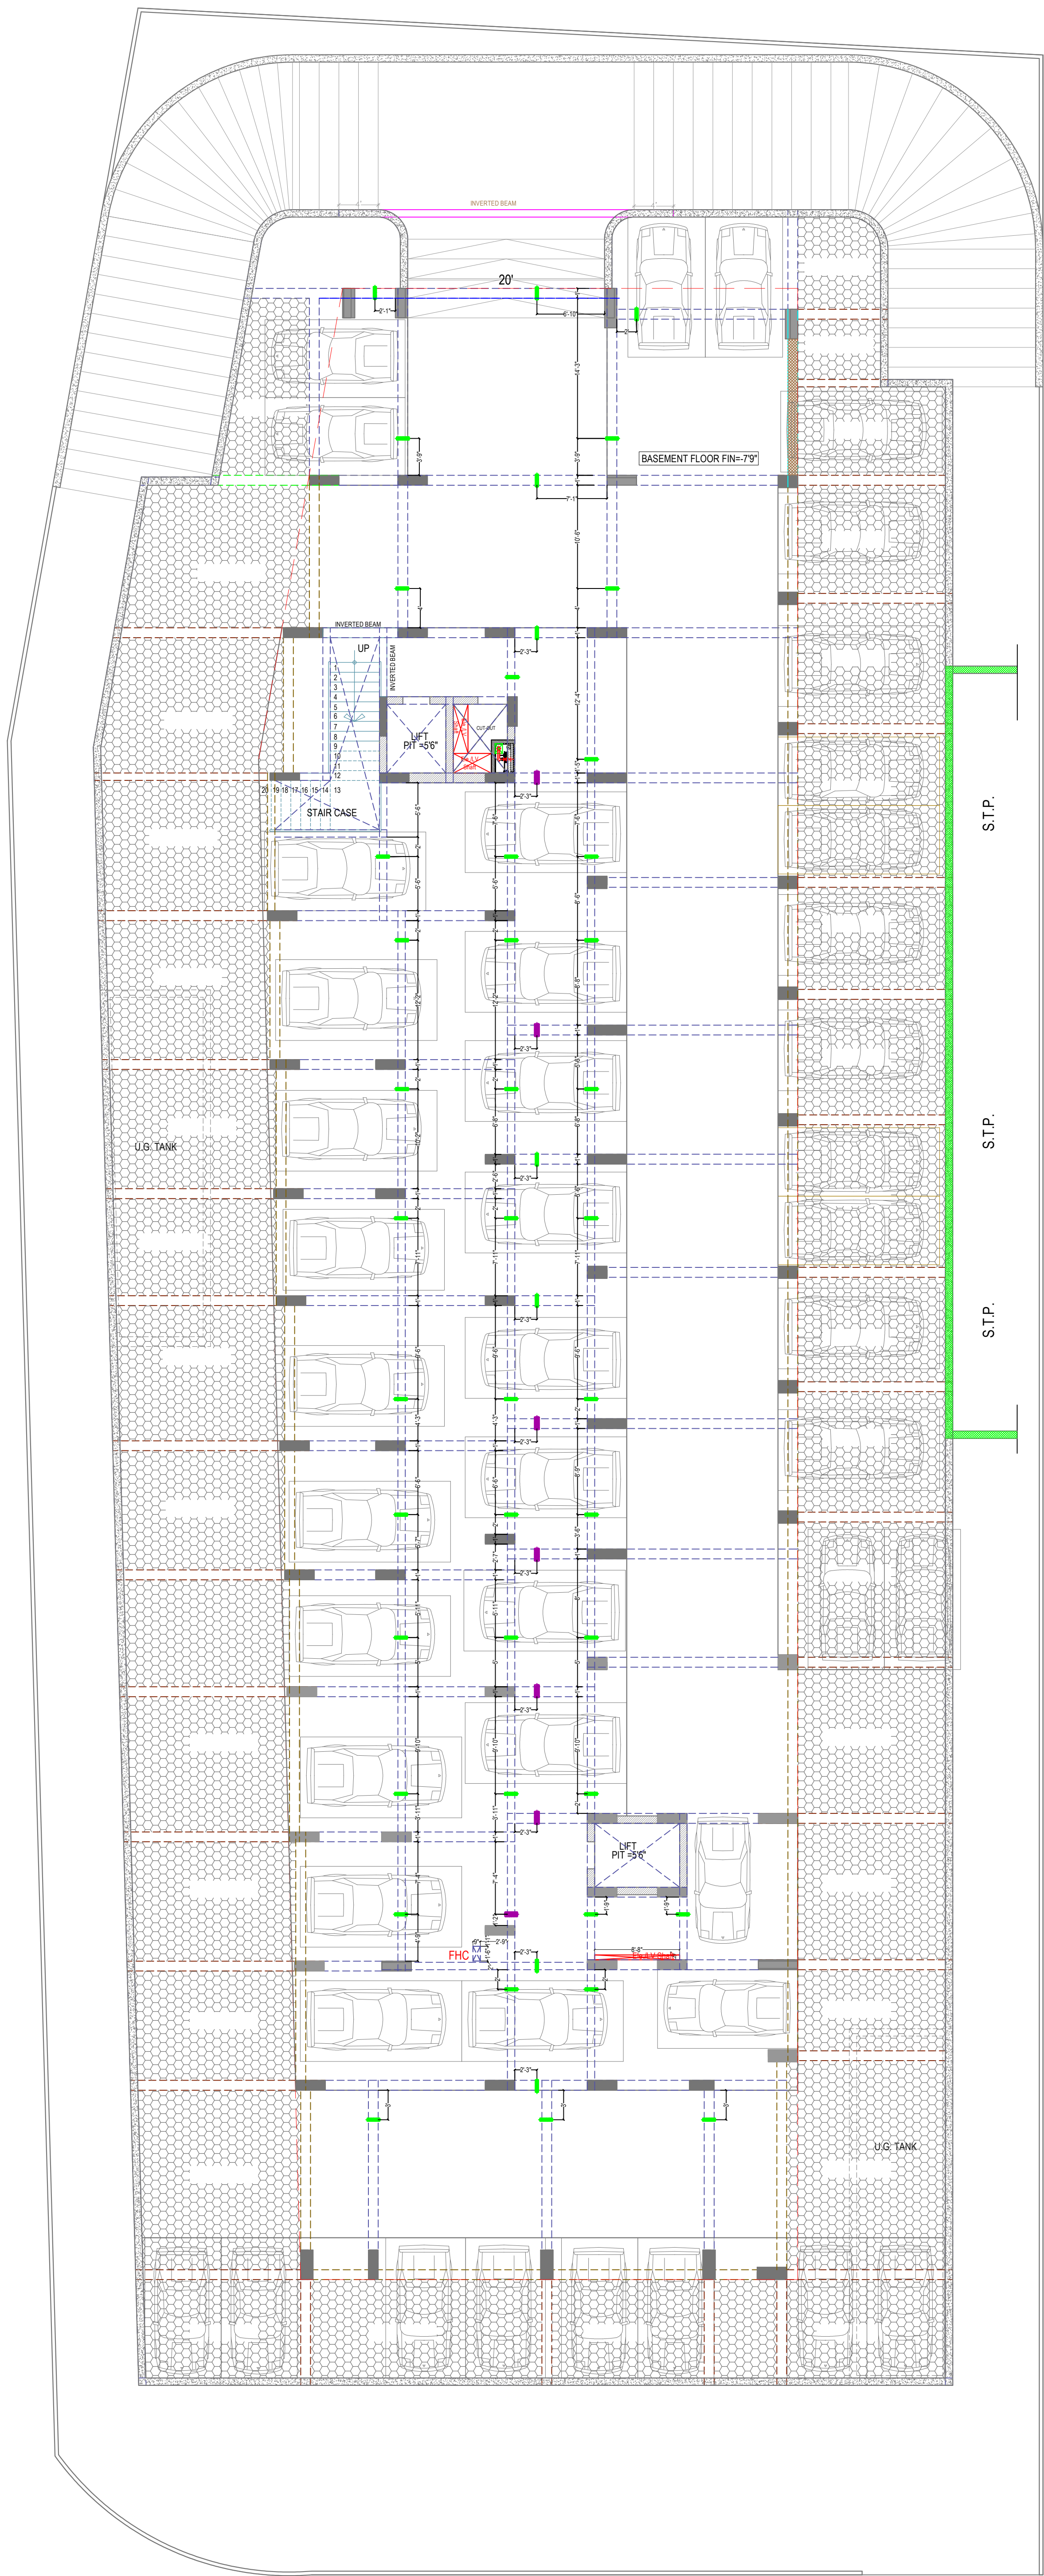


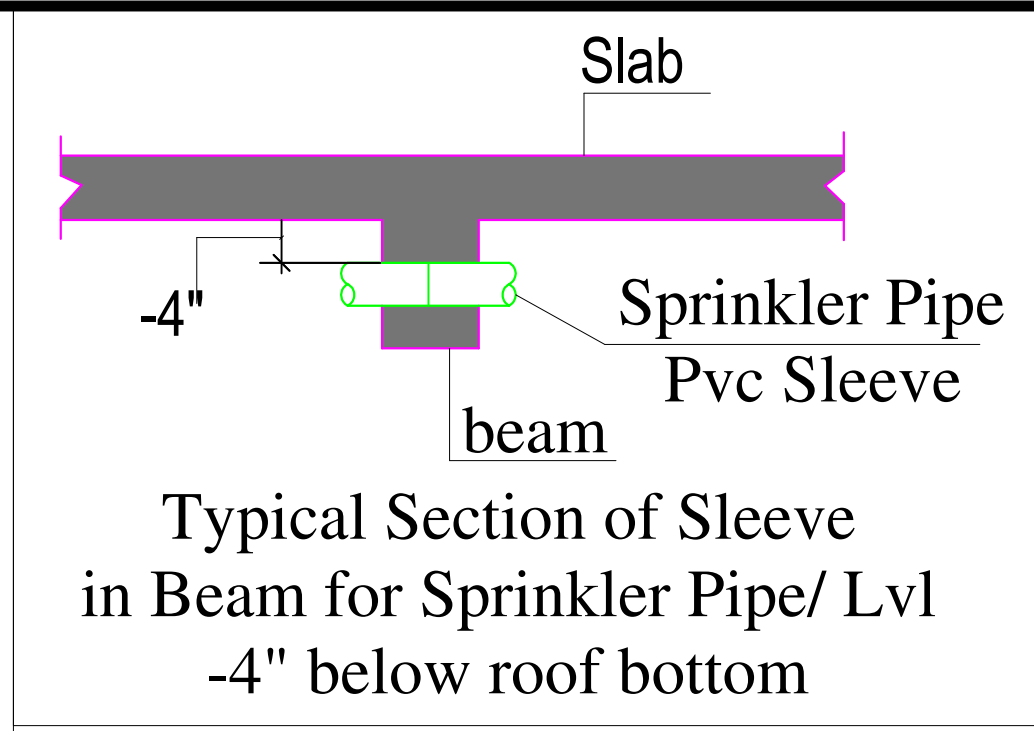

For VINAYAK CONSTRUCTIONS
Hojaji Proprietor
Vipul
VIPUL AGARWAL
M.E.P. CONSULTANT
B.E. ELECTRICAL

LEGENDS:

Mounting Ht.	Qty.	Symbol	Description
	47		4" DIA. SLEEVE
	07		6" DIA. SLEEVE

SERVICES CONSULTANT:
ASHI ASSOCIATES
F 9 / 440 , Keshav Marg Chitrakut Scheme,Jaipur
PH:91-0-93146-10438 ,0141-2440946 Mail: vipul8599@yahoo.com
REV. NO. 000 DATE: 09-09-2023

DRN BY:- RAJENDER	CKD BY:- SANJAY	APPD:- VIPUL AGARWAL
----------------------	--------------------	-------------------------

REVISIONS:-

REV.	DATE	DESCRIPTION
RO		

PROJECT:-
PROPOSED RESIDENTIAL BUILDING AT
KH. NO.-110/1, 111/1, 111/2, 530/111
(SOUTH PART) VILLAGE - GANPATPURA,
TEH.- SANGANER, JAIPUR

DRAWING:-
WORKING DRAWING

TITLE:-
**BASEMENT FLOOR SPRINKLER
SLEEVE
(SOUTH PART)**




DATE:-	09-09-2023	
DRN BY:-	SP	
CHKD BY:-	AR. SURYA	
APPD BY:-	AR. SHRAWAN KUMAWAT	

	DRAWING RELEASED FOR:	
	☐	PRESENTATION / PROPOSAL
	☐	ADVANCE COPY
	☒	GOOD FOR CONSTRUCTION

ARCHITECT:-

ARCHITECTS, INTERIOR DESIGNERS AND ENGINEERS
SPACE EDGE ARCHITECTS
B-6, Moti Marg, Bapu Nagar, Jaipur.
Ph.: 0141-4062903 , +91-9314510603
E-Mail: spaceedgejpr@gmail.com

THIS DRAWING IS THE SOLE PROPERTY OF SPACE EDGE ARCHITECTS AND IS NOT TO BE COPIED, USED OR REPRODUCED FOR ANY PURPOSE OTHER THAN FOR WHICH IT HAS BEEN LOANED.

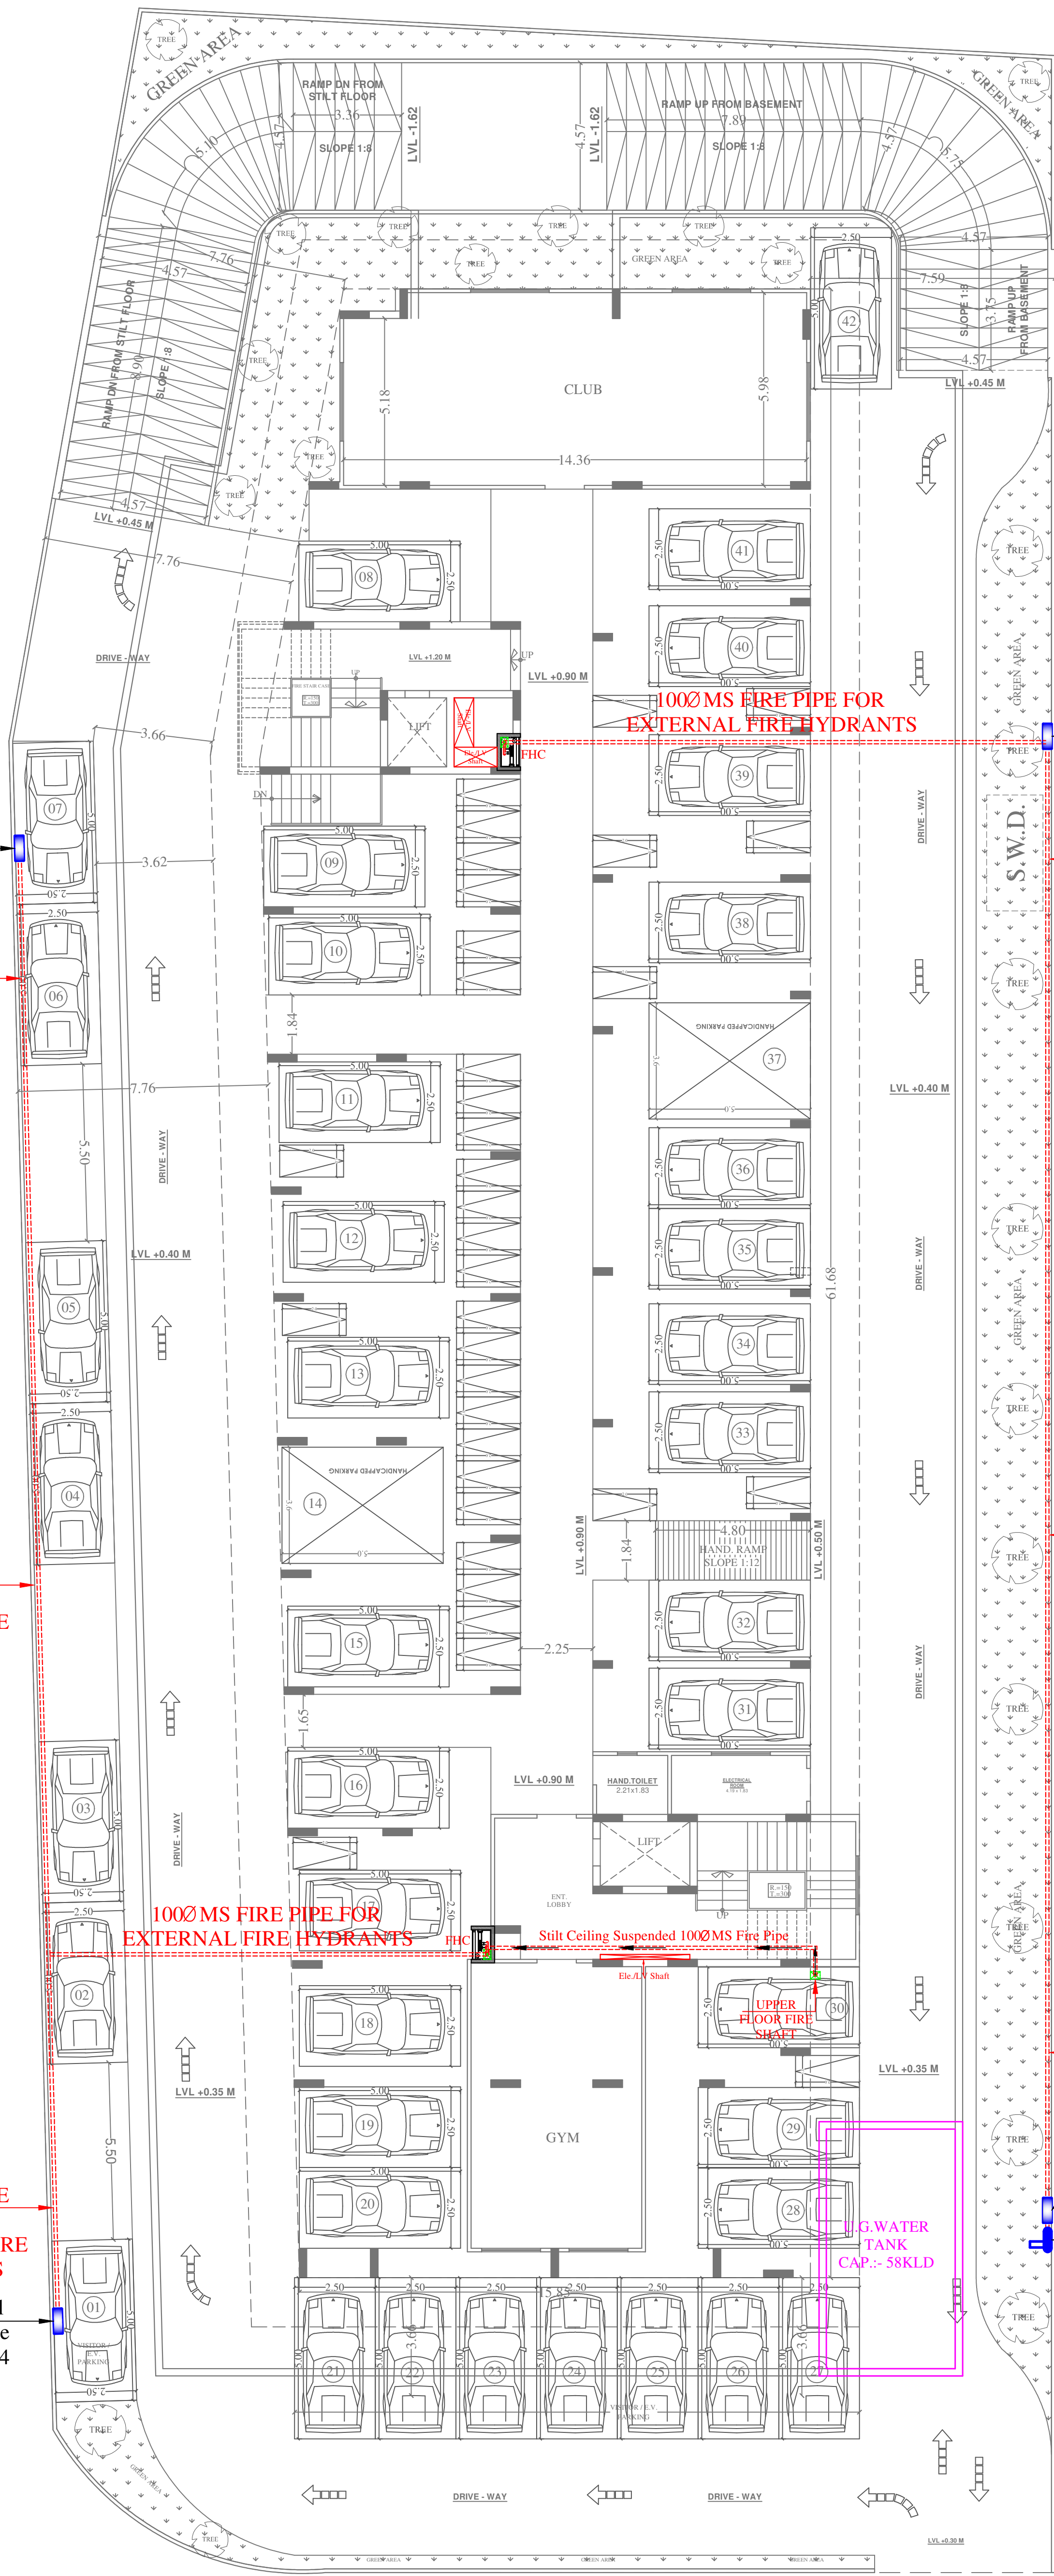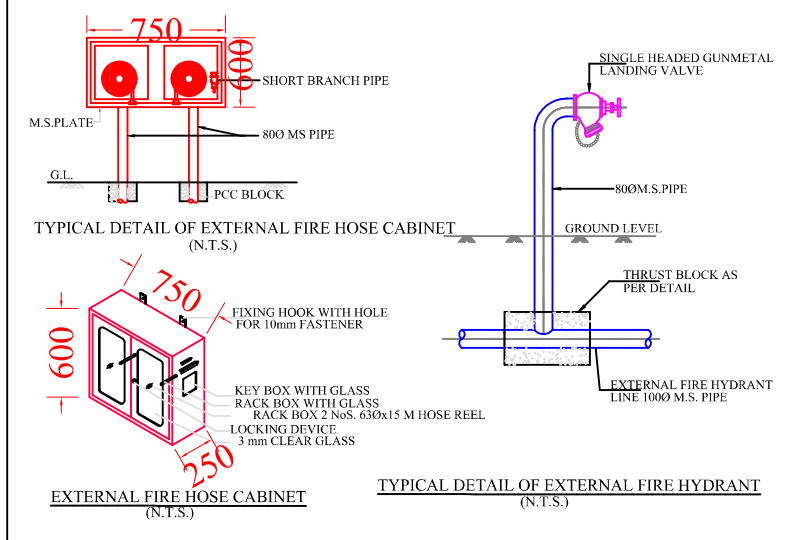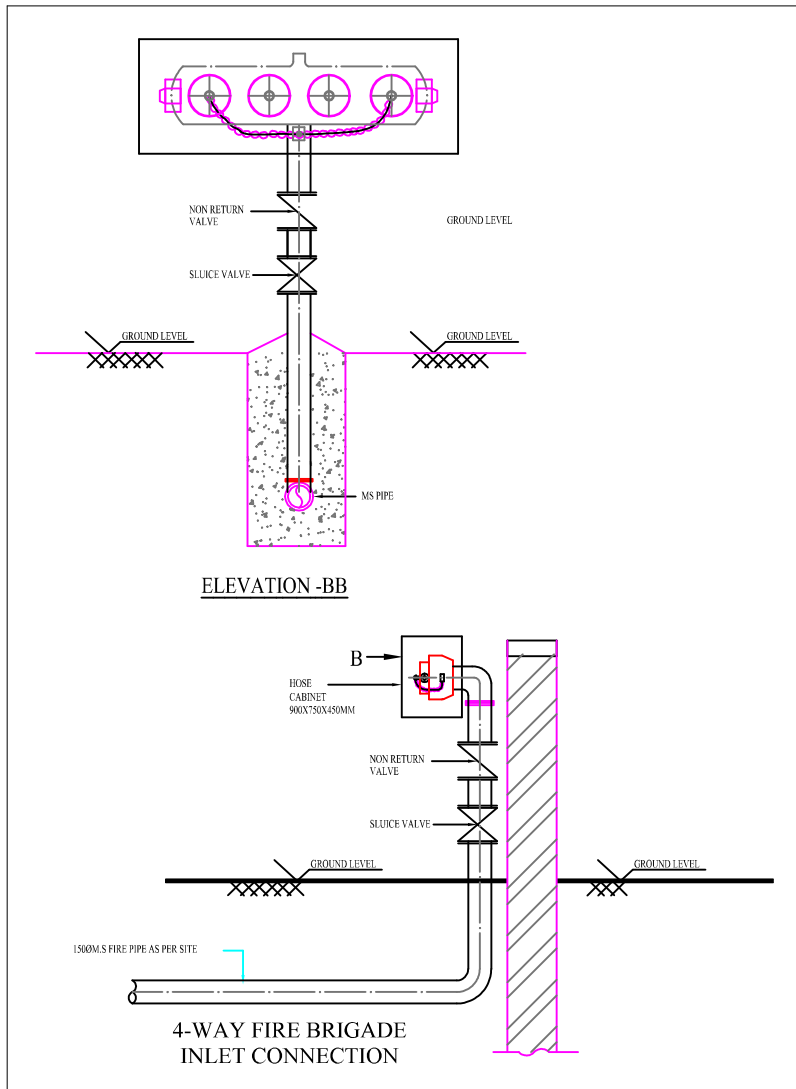

LEGEND

SYMBOL	QTY.	DESCRIPTION
	04	EXTERNAL FIRE HOSE CABINET
	02	FIRE HOSE CABINET

1000 MS FIRE PIPE FOR EXTERNAL FIRE HYDRANTS

SERVICES CONSULTANT:
ASHI ASSOCIATES
F 9 / 440 , Keshav Marg Chitrakut Scheme,Jaipur
PH:91-0-93146-10438 ,0141-2440946 Mail:vipul8599@yahoo.com

DRN BY:-	CKD BY:-	APPD:-
RAJENDER	SANJAY	VIPUL AGARWAL

PROJECT:-
PROPOSED RESIDENTIAL BUILDING AT
KH. NO.-110/1, 111/1, 111/2, 530/111
(SOUTH PART), VILLAGE -
GANPATPURA, TEH.- SANGANER,
JAIPUR

DRAWING:- STILT FLOOR
EXTERNAL FIRE HYDRANT
PLAN

TITLE:-
RERA SUBMISSION

SCALE:-	N.T.S.	
DRN BY:-	VJ	
CHKD BY:-	VIJAY BARMAN	
APPD BY:-	AR. SHRAWAN KUMAWAT	



DRAWING RELEASED FOR:
☐ PRESENTATION / PROPOSAL
☐ ADVANCE COPY
☒ GOOD FOR CONSTRUCTION

ARCHITECT:-




ARCHITECTS, INTERIOR DESIGNERS AND
EXTERIOR DESIGNERS

SPACE_EDGE ARCHITECTS

B-6, Moti Marg, Bapu Nagar, Jaipur.
Ph.: 0141-4062903, +91-9314510603
E-Mail: spaceedgejpr@gmail.com

THIS DRAWING IS THE SOLE PROPERTY OF SPACE EDGE
ARCHITECTS AND IS NOT TO BE COPIED, USED OR REPRODUCED
FOR ANY PURPOSE OTHER THAN FOR WHICH IT HAS BEEN LOANED.

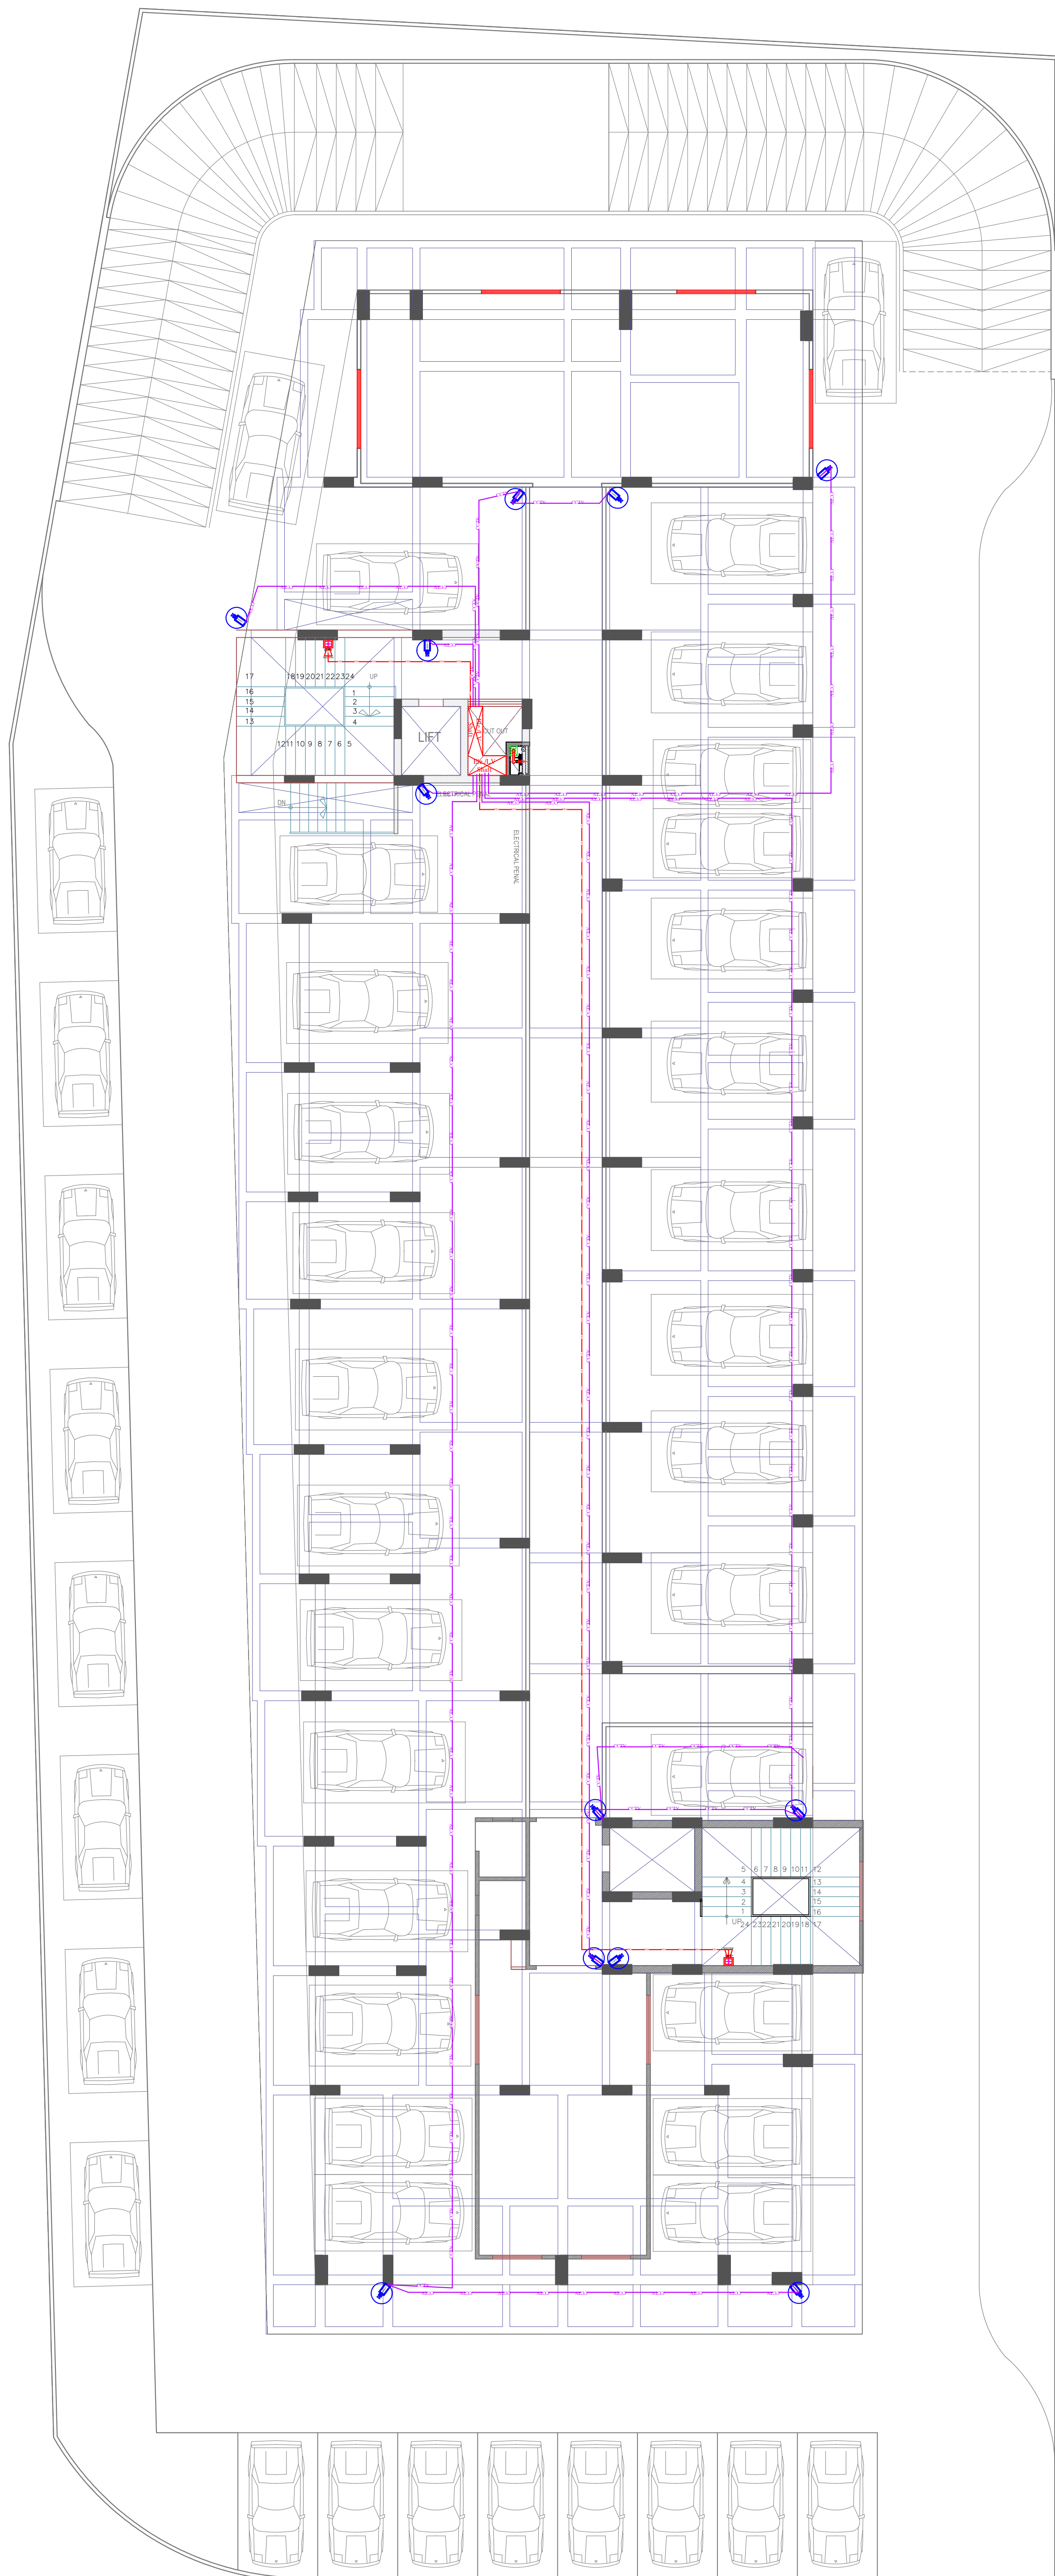

For VINAYAK CONSTRUCTIONS
Hojas
Proprietor

Vipul
VIPUL AGARWAL
M.E.P. CONSULTANT
B.E. ELECTRICAL

LEGENDS:

Mounting Height	No.	ID	Symbol	Description
IN RCC SLAB		CONDUIT	—	Rigid PVC 25mm dia. Conduit / 2X1.5 sq. mm Copper Wire For Fire Alarm
IN RCC SLAB		CONDUIT	—	Rigid PVC 25mm dia. Conduit / 3+1 Coaxial Wire / Cat 6 UTP Cable For Security Camera (C.C.T.V.).
+42"	02	MCP		MANUAL CALL POINT
+90"	02	HO		HOOTER POINT
+90"	12	CCTV		WALL MOUNTED CCTV CAMERA

SERVICES CONSULTANT:

ASHI ASSOCIATES
F 9 / 440 , Keshav Marg Chitrakut Scheme, Jaipur
PH: 91-0-93146-10438 , 0141-2440946 Mail: vipul8599@yahoo.com
REV. NO. 000 DATE: 26-09-2023

REVISIONS:-

REV.	DATE	DESCRIPTION
R0		

PROJECT:-

PROPOSED RESIDENTIAL BUILDING AT
KH. NO.-110/1, 111/1, 111/2, 530/111
(SOUTH PART) VILLAGE - GANPATPURA,
TEH.- SANGANER, JAIPUR


DRAWING:-

WORKING DRAWING

TITLE:-

**STILT FLOOR ROOF CCTV &
FIRE ALARM CONDUIT PLAN**

DATE:-	26-09-2023	
DRN BY:-	RAJENDER	
CHKD BY:-	SANJAY	
APPD BY:-	VIPUL AGARWAL	

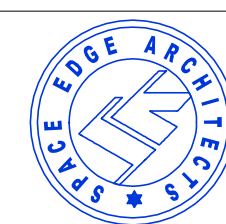

DRAWING RELEASED FOR:

- ☐ PRESENTATION / PROPOSAL
☐ ADVANCE COPY
☒ GOOD FOR CONSTRUCTION

ARCHITECT:-



SPACE EDGE ARCHITECTS

B-6, Moti Marg, Babu Nagar, Jaipur.
Ph.: 0141-4062903 , +91-9314510603
E-Mail: spaceedgejpr@gmail.com

THIS DRAWING IS THE SOLE PROPERTY OF SPACE EDGE ARCHITECTS AND IS NOT TO BE COPIED, USED OR REPRODUCED FOR ANY PURPOSE OTHER THAN FOR WHICH IT HAS BEEN LOANED.

