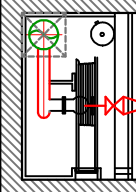


LEGENDS:


Symbol	Description
	FIRE SPRINKLER PIPE
	FIRE SPRINKLER
	WALL FIRE SPRINKLER

LEGENDS:

No.	Symbol	Description
01		FIRE EXTINGUISHER
01		MANUAL CALL POINT
01		HOOTER POINT
01		FIRE HOSE CABINET

SERVICES CONSULTANT:
ASHI ASSOCIATES
F 9 / 440 , Keshav Marg Chitrakut Scheme,Jaipur
PH:91-0-93146-10438 ,0141-2440946 Mail:vpul8599@gyahoo.com

ARCHITECTS:-

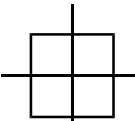
SPACE GRID
C-49, VIDYA
APARTMENT, PARAS MARG,
BAPU NAGAR, NEAR JANTA
STORE CIRCLE, JAIPUR-302015
PH-09314918766,0141-4005506 (O)
Email:-info.spacegrid@gmail.com

PROJECT NAME:-

RUHEEN SHIVAM

PROMOTER:-



JAI MATA DI BUILDERS

PROJECT ADDRESS:-

PLOT NO. 336 & 337,
SCHEME: PINK CITY ENCLAVE, JAIPUR

DRAWING:-

LOWER BASEMENT FLOOR
ROOF SPRINKLER PLAN

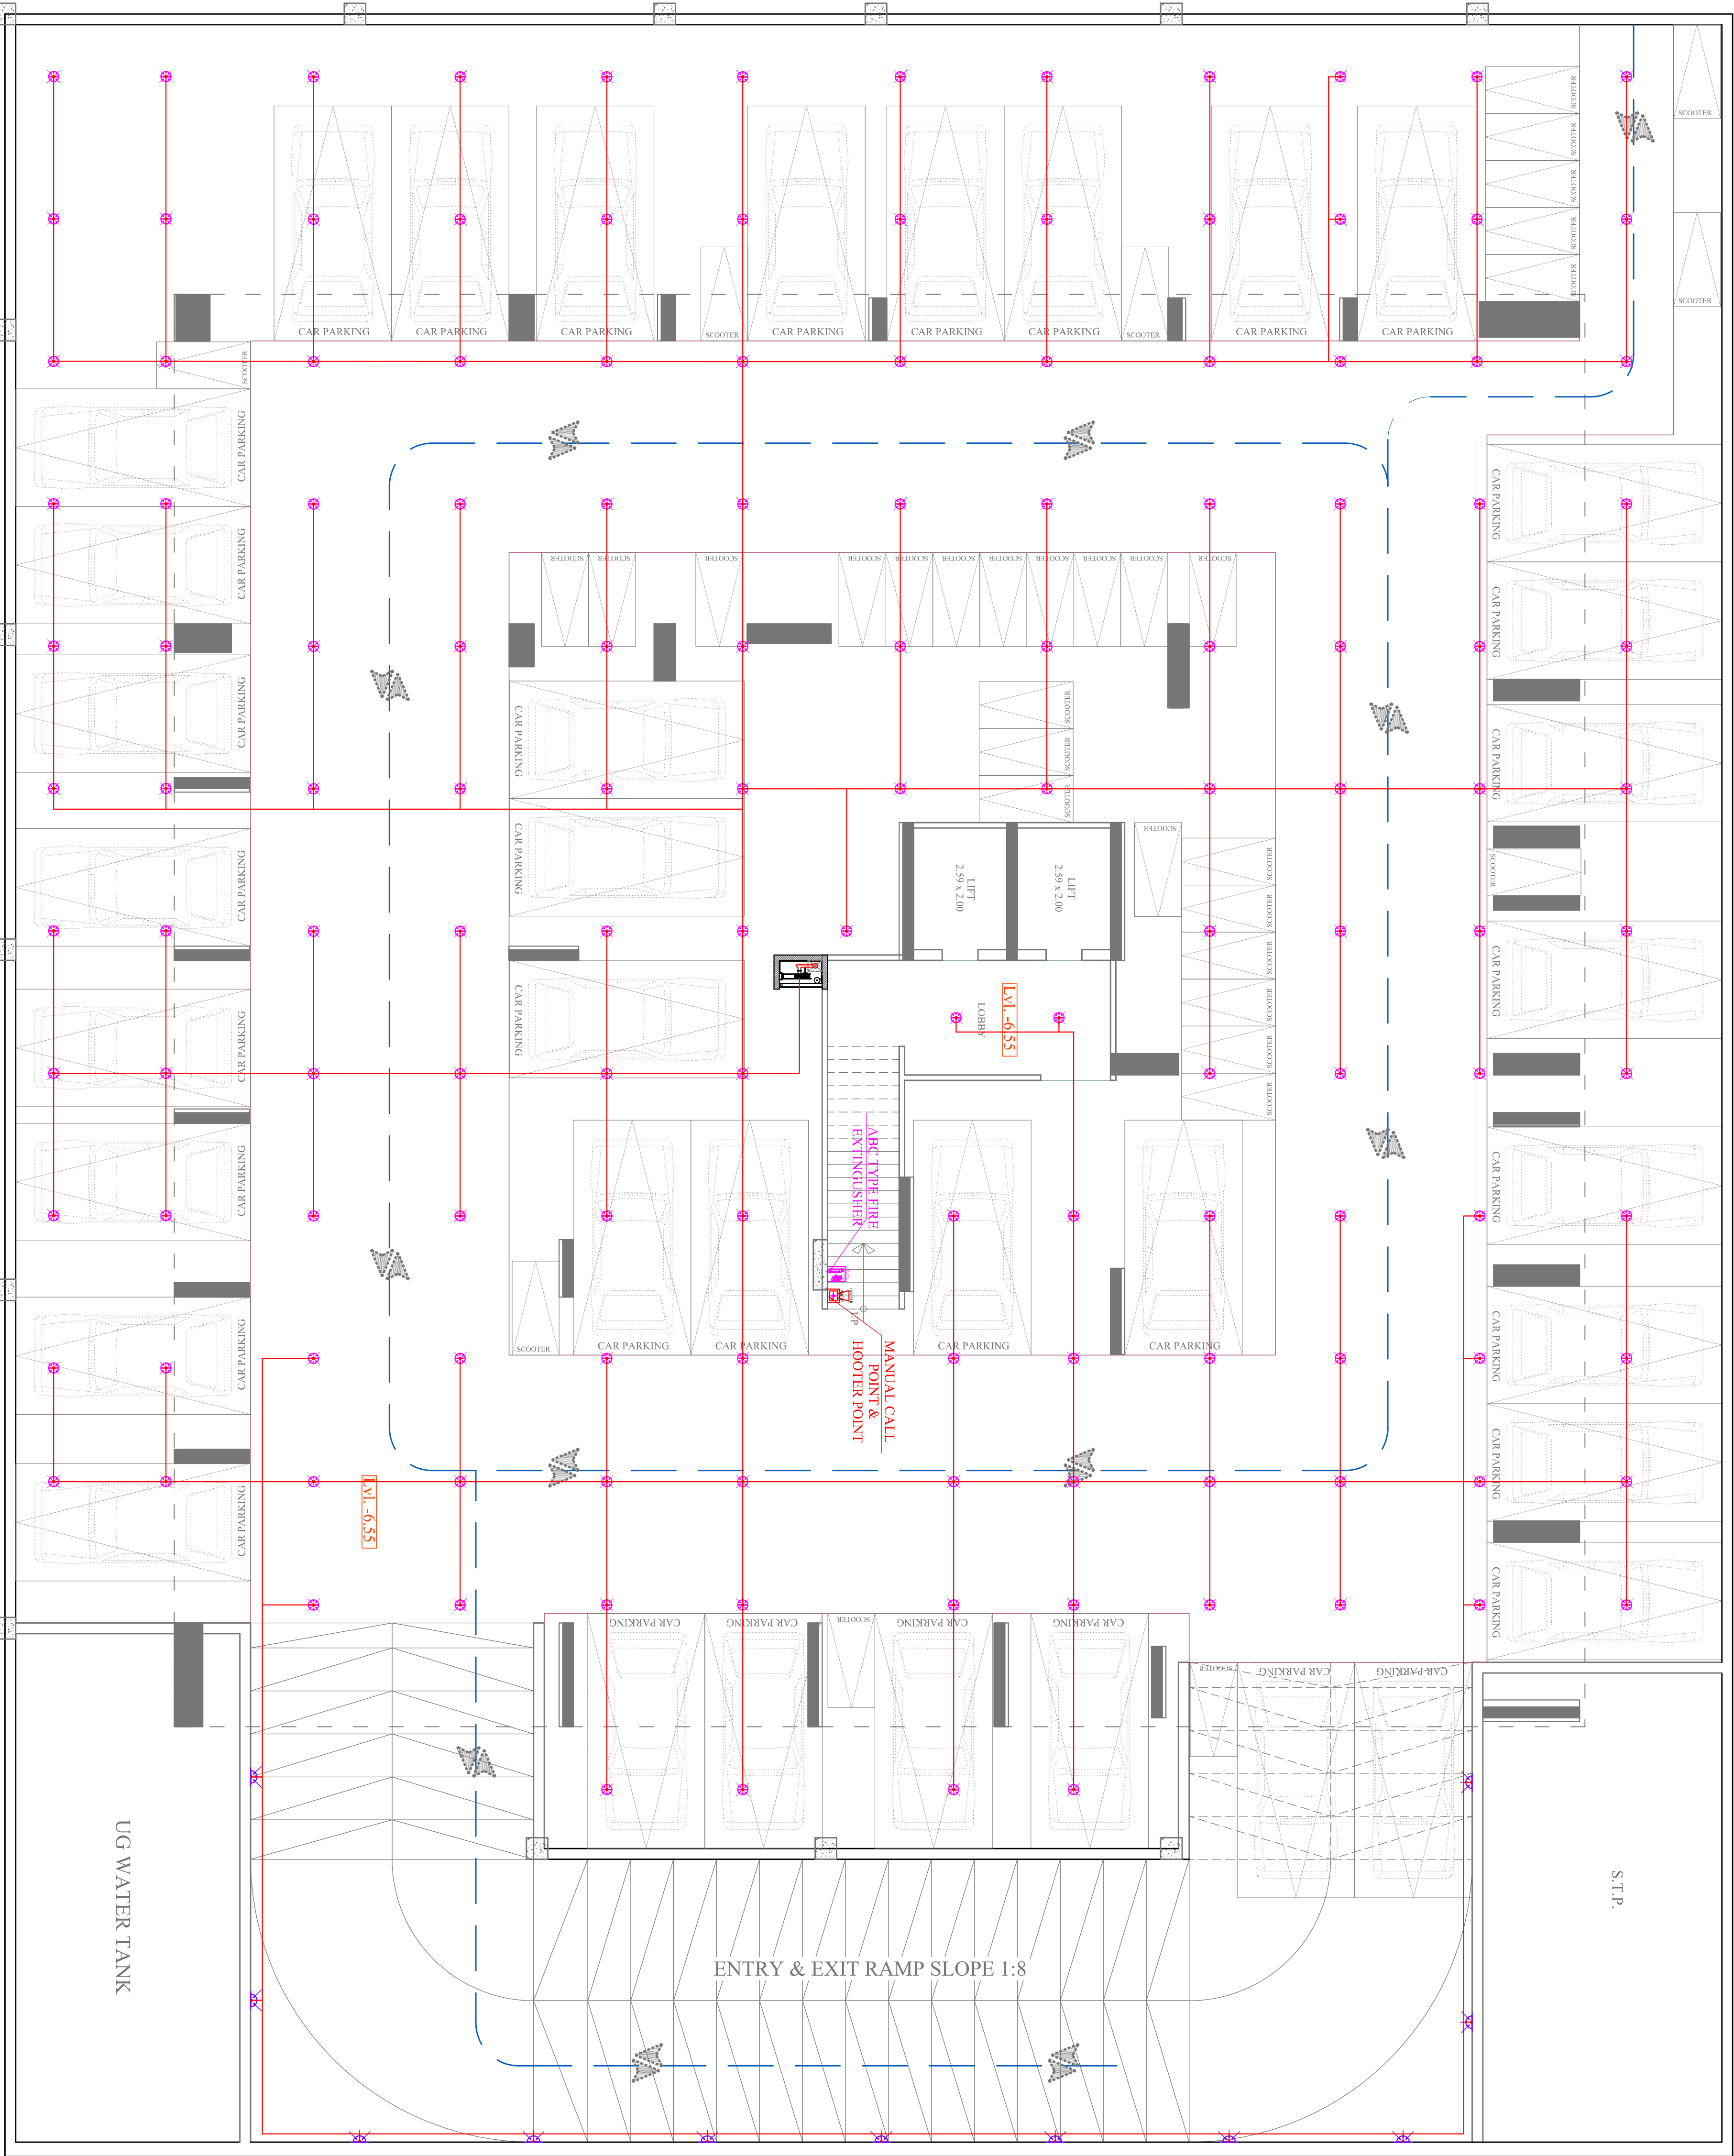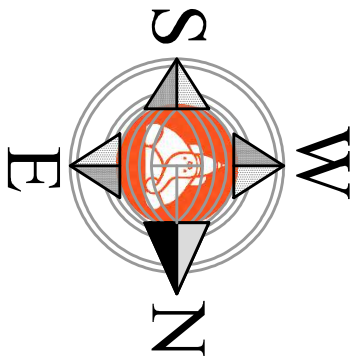

LEGENDS:

Symbol	Description
	FIRE SPRINKLER PIPE
	FIRE SPRINKLER
	WALL FIRE SPRINKLER

LEGENDS:

No.	Symbol	Description
01		FIRE EXTINGUISHER
01		MANUAL CALL POINT
01		HOOTER POINT
01		FIRE HOSE CABINET

SERVICES CONSULTANT:

ASHI ASSOCIATES
F 9 / 440 , Keshav Marg Chitrakut Scheme,Jaipur
PH:91-093146-10438 ,0141-2440946 Mail: vipul8599@yahoo.com

ARCHITECTS:-

SPACE GRID

C-49, VIDYA
APARTMENT, PARAS MARG,
BAPU NAGAR, NEAR JANTA
STORE CIRCLE, JAIPUR-302015
PH-09314918766, 0141-4005506 (O)
Email:-info.spacegrid@gmail.com

PROJECT NAME:-

RUHEEN SHIVAM

PROMOTER:-


JAI MATA DI BUILDERS

PROJECT ADDRESS:-





PLOT NO. 336 & 337,
SCHEME: PINK CITY ENCLAVE, JAIPUR

DRAWING:-

UPPER BASEMENT FLOOR
ROOF SPRINKLER PLAN

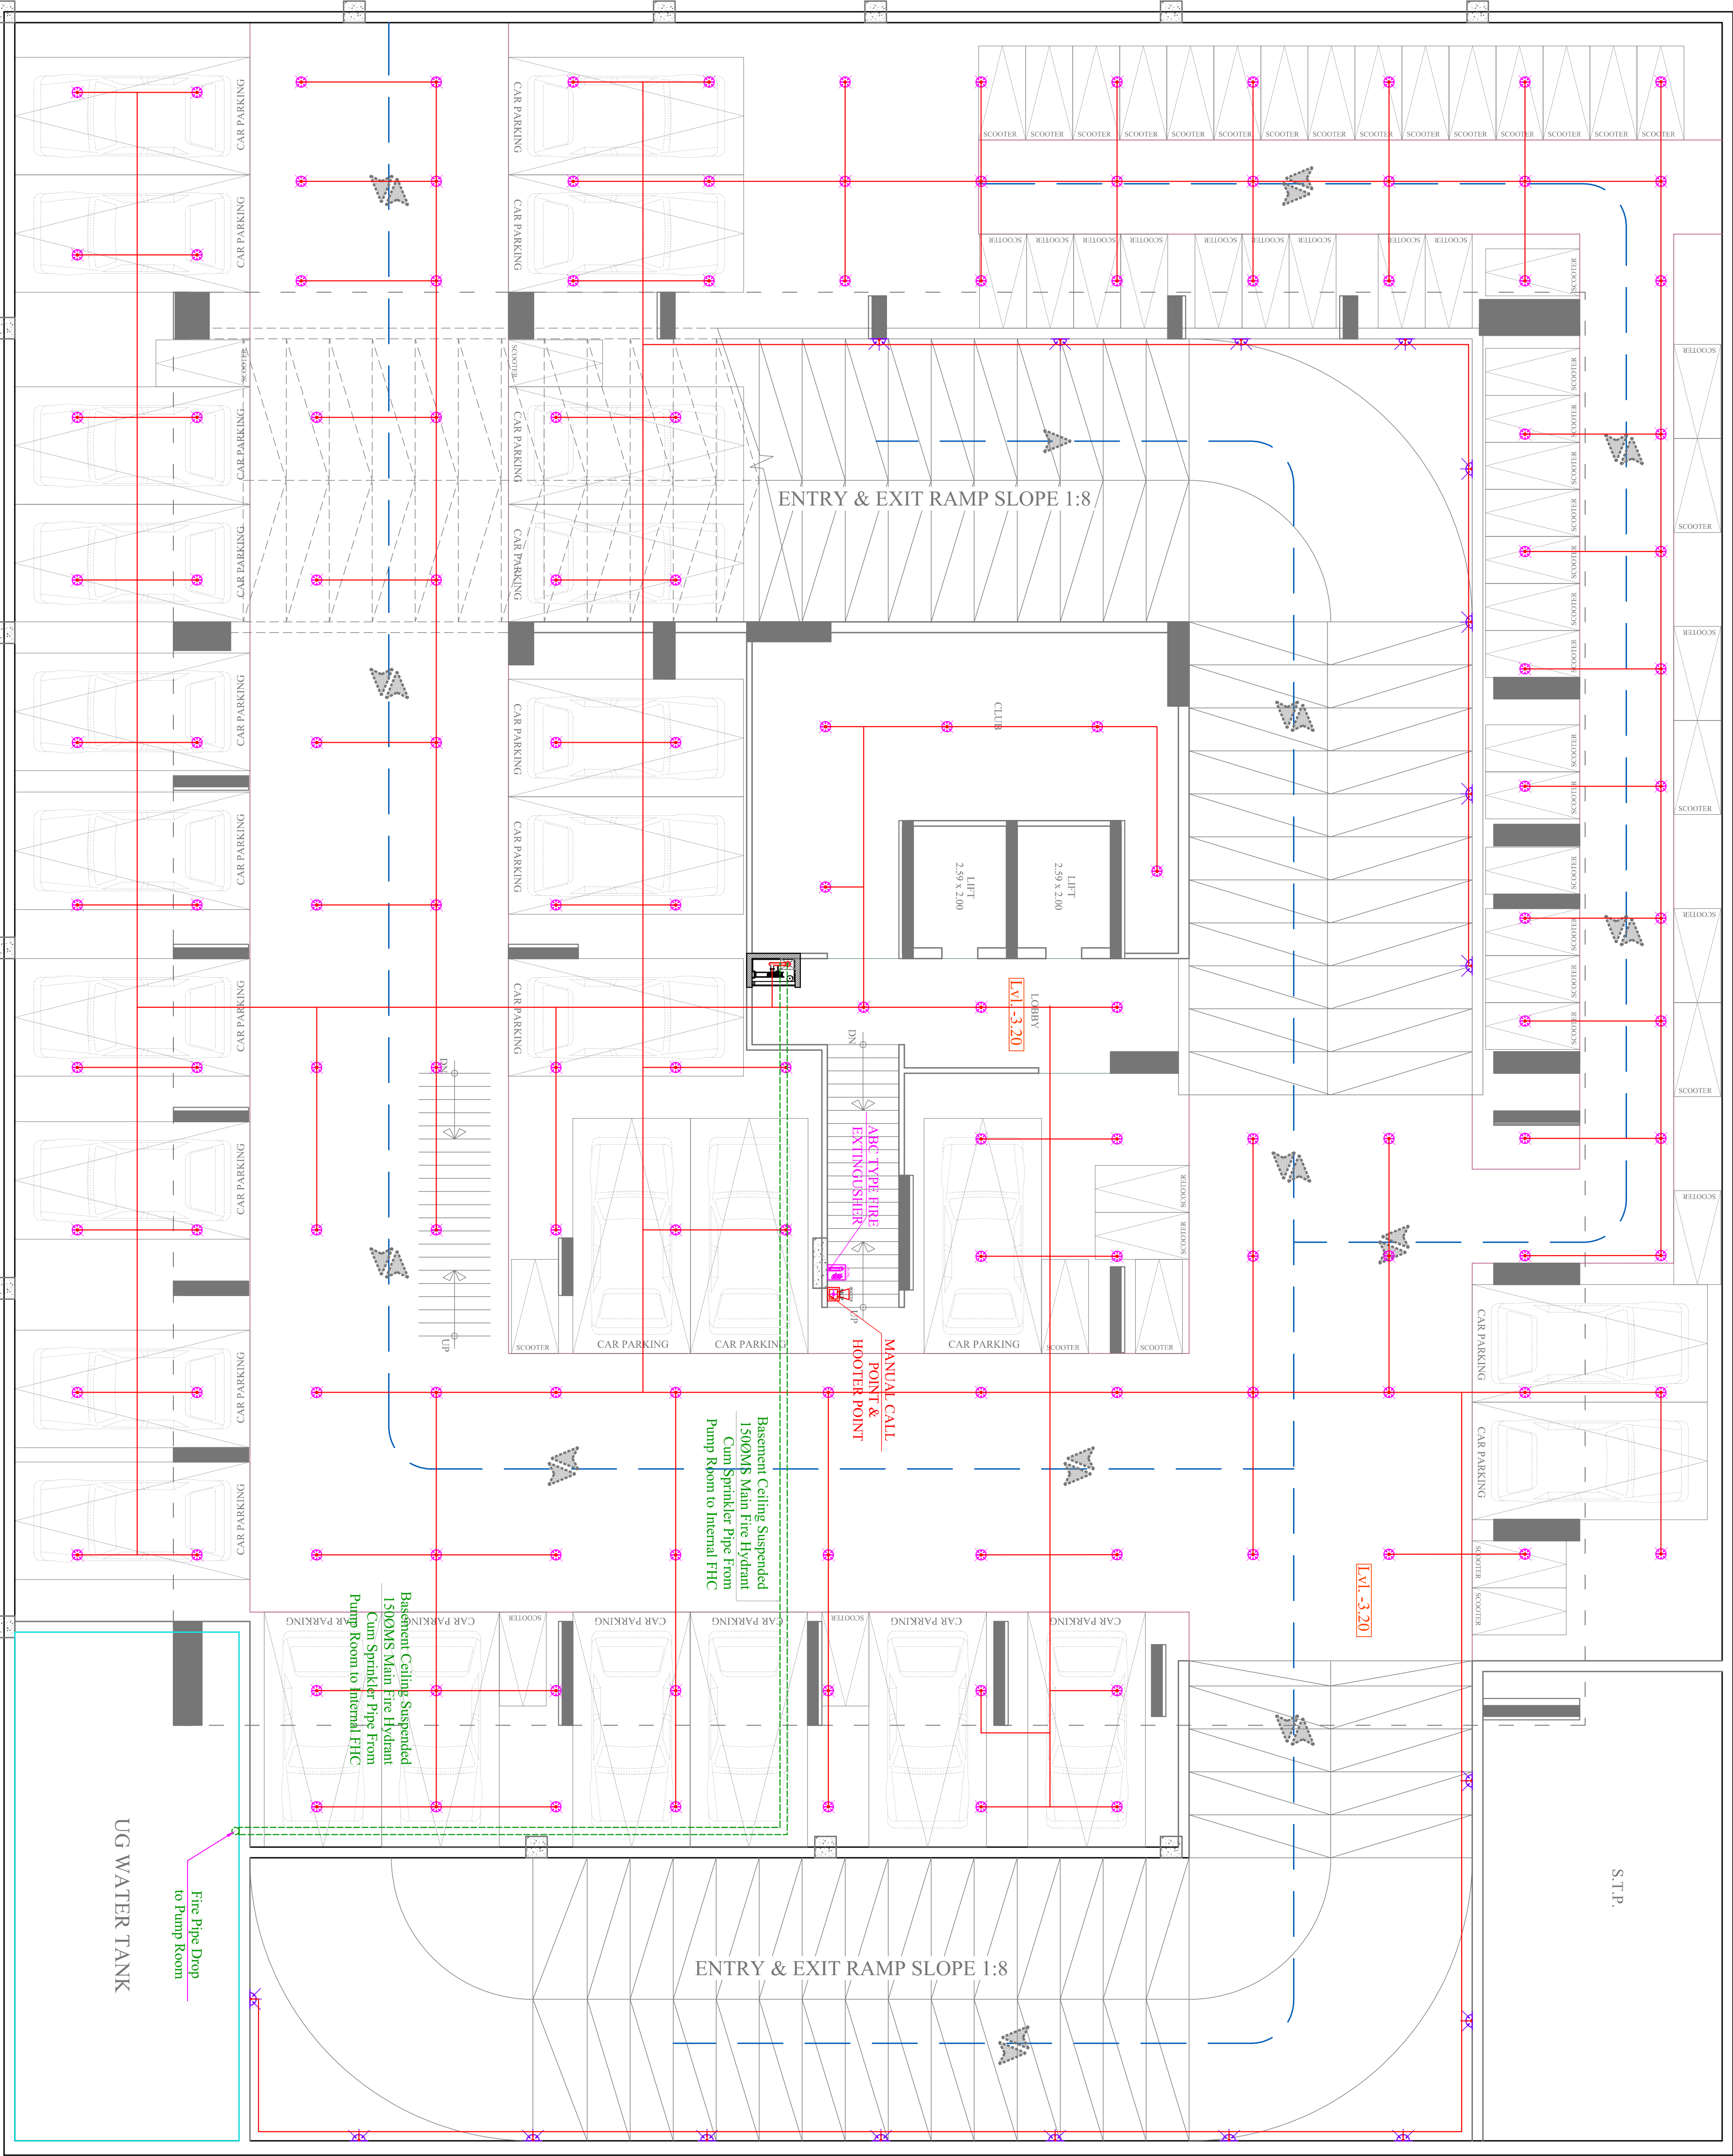

ROAD 30'-0" WIDE

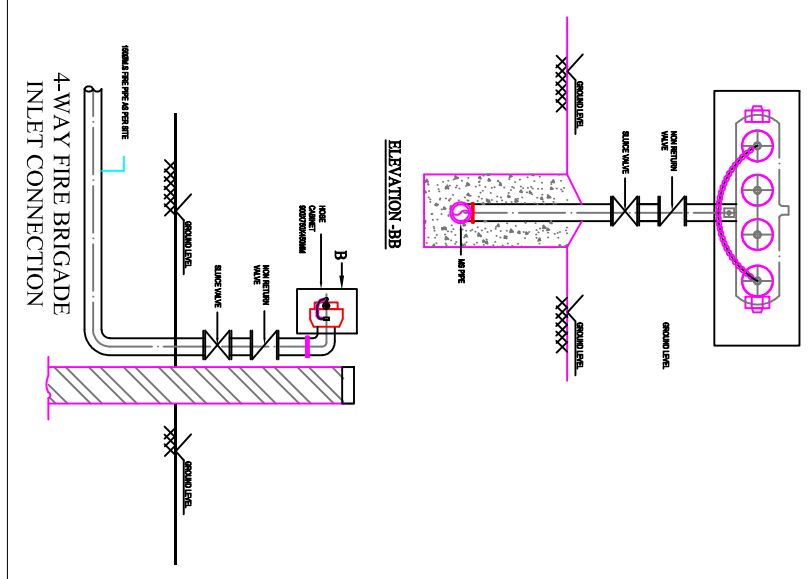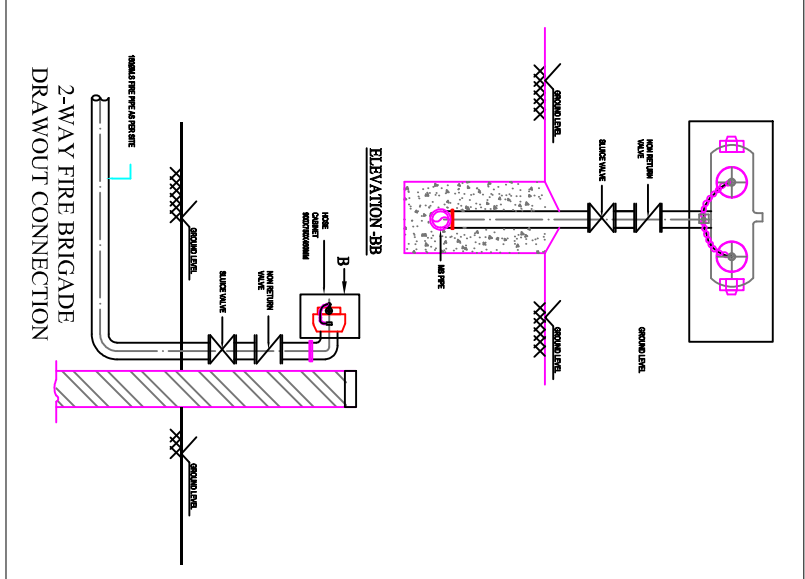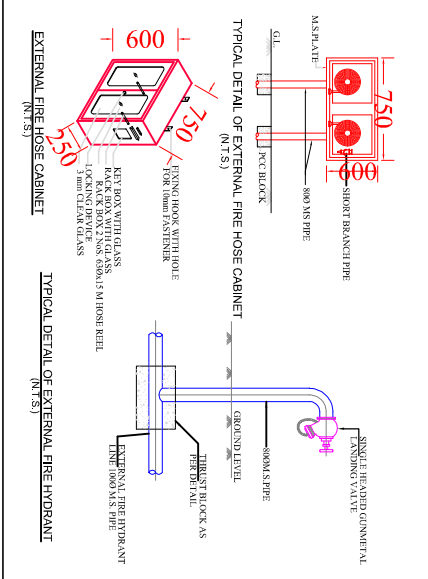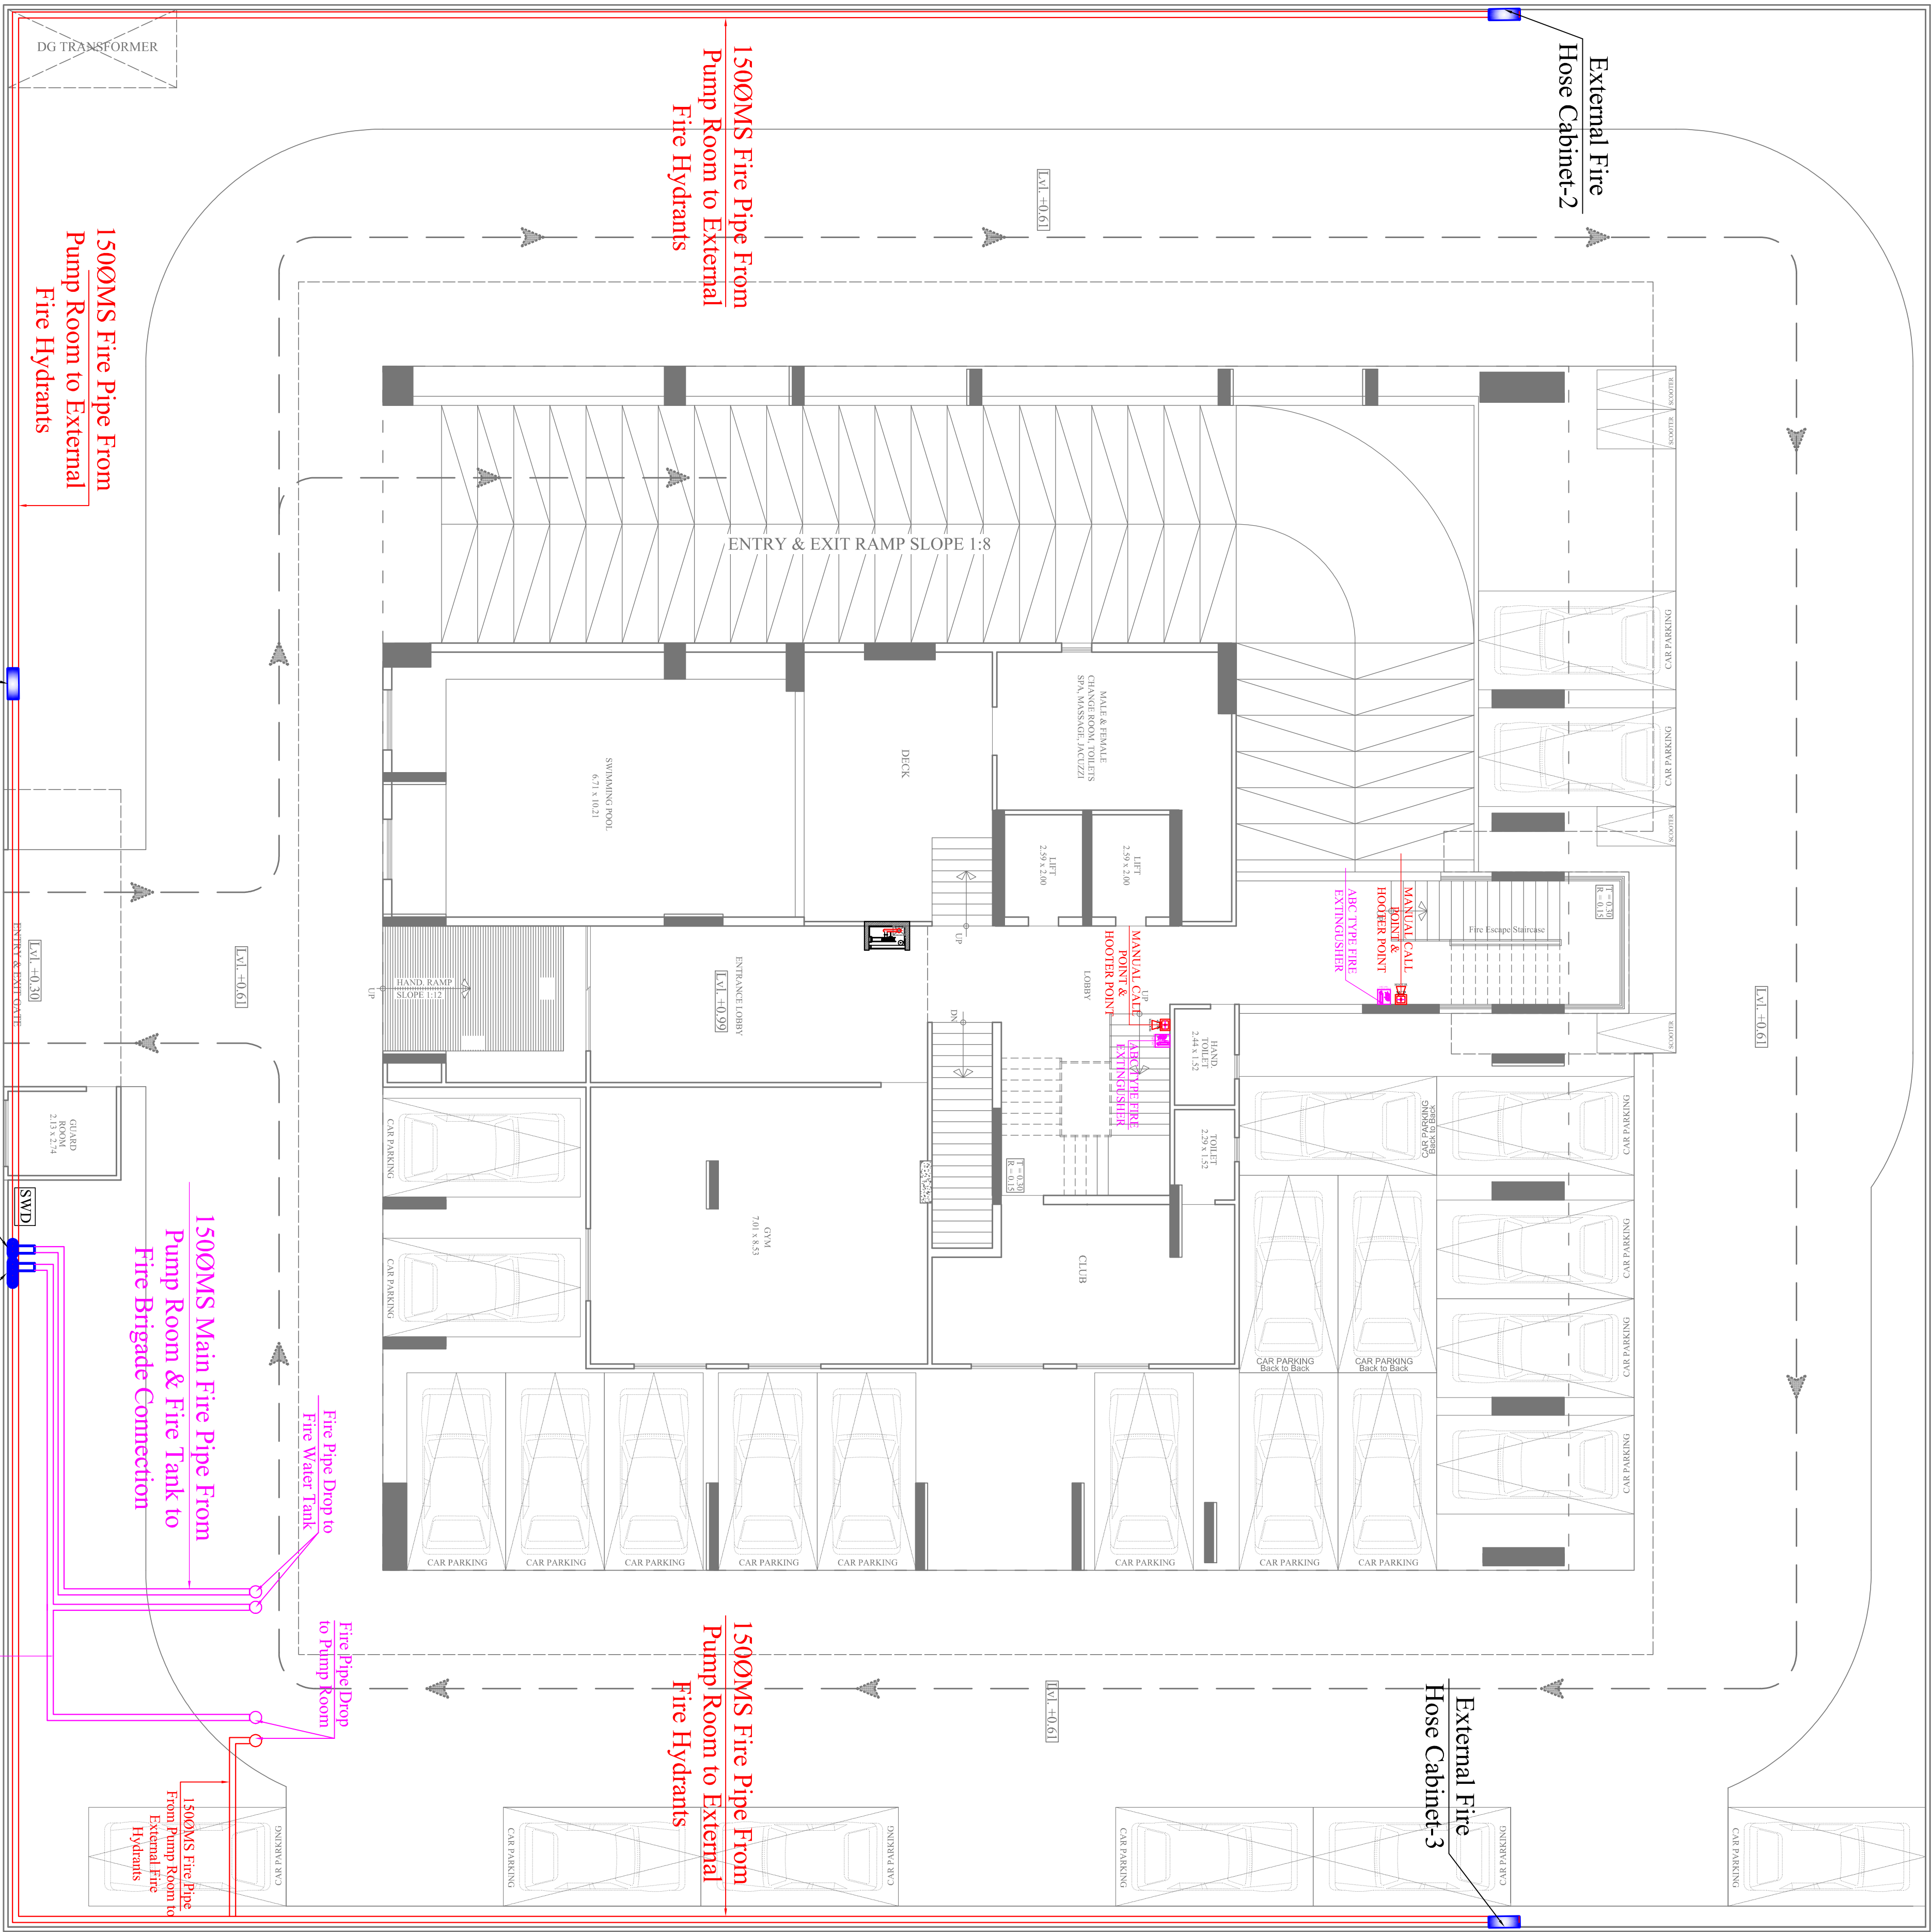

LEGENDS:	
Mounting Height	Description
+42"	02 FIRE EXTINGUISHER
+42"	02 MANUAL CALL POINT
+40"	02 HOOTER POINT
01	01 FIRE HOSE CABINET
S.YMBOL	QTY. DESCRIPTION
	1500MS FIRE PIPE FROM PUMP ROOM TO EXTERNAL FIRE HYDRANTS
	1500MS MAIN FIRE PIPE FROM PUMP ROOM & FIRE TANK TO FIRE BRIGADE CONNECTION
03	03 EXTERNAL FIRE HOSE CABINET

SERVICES CONSULTANT:
ASHI ASSOCIATES
F 9 / 440, Kshay Marg Chitrakut Scheme, Jaipur
PH:91-9601146-10438 0141-240906 Mail:info@ashi.co.in

ARCHITECTS:-
SPACE GRID
C-40 AYUDYA
APARTMENT PARAS MARG,
BAPU NAGAR, NEAR JANTA
STORE CIRCLE, JAIPUR-302015
PH-09314918766, 0141-4005306 (O)
Email:-info.spacegrid@gmail.com

PROJECT NAME:-
RUHEEN SHIVAM

PROMOTER:-
JAI MATA DI BUILDERS


PROJECT ADDRESS:-
**PLOT NO. 336 & 337,
SCHEME: PINK CITY ENCLAVE, JAIPUR**

DRAWING:-
**STILT FLOOR
EXTERNAL FIRE
HYDRANT PLAN**

VIPUL AGARWAL
M.E.P CONSULTANT
B.E. ELECTRICAL

STILT PLAN WITH CIRCULATION

ROAD 60'-0" WIDE

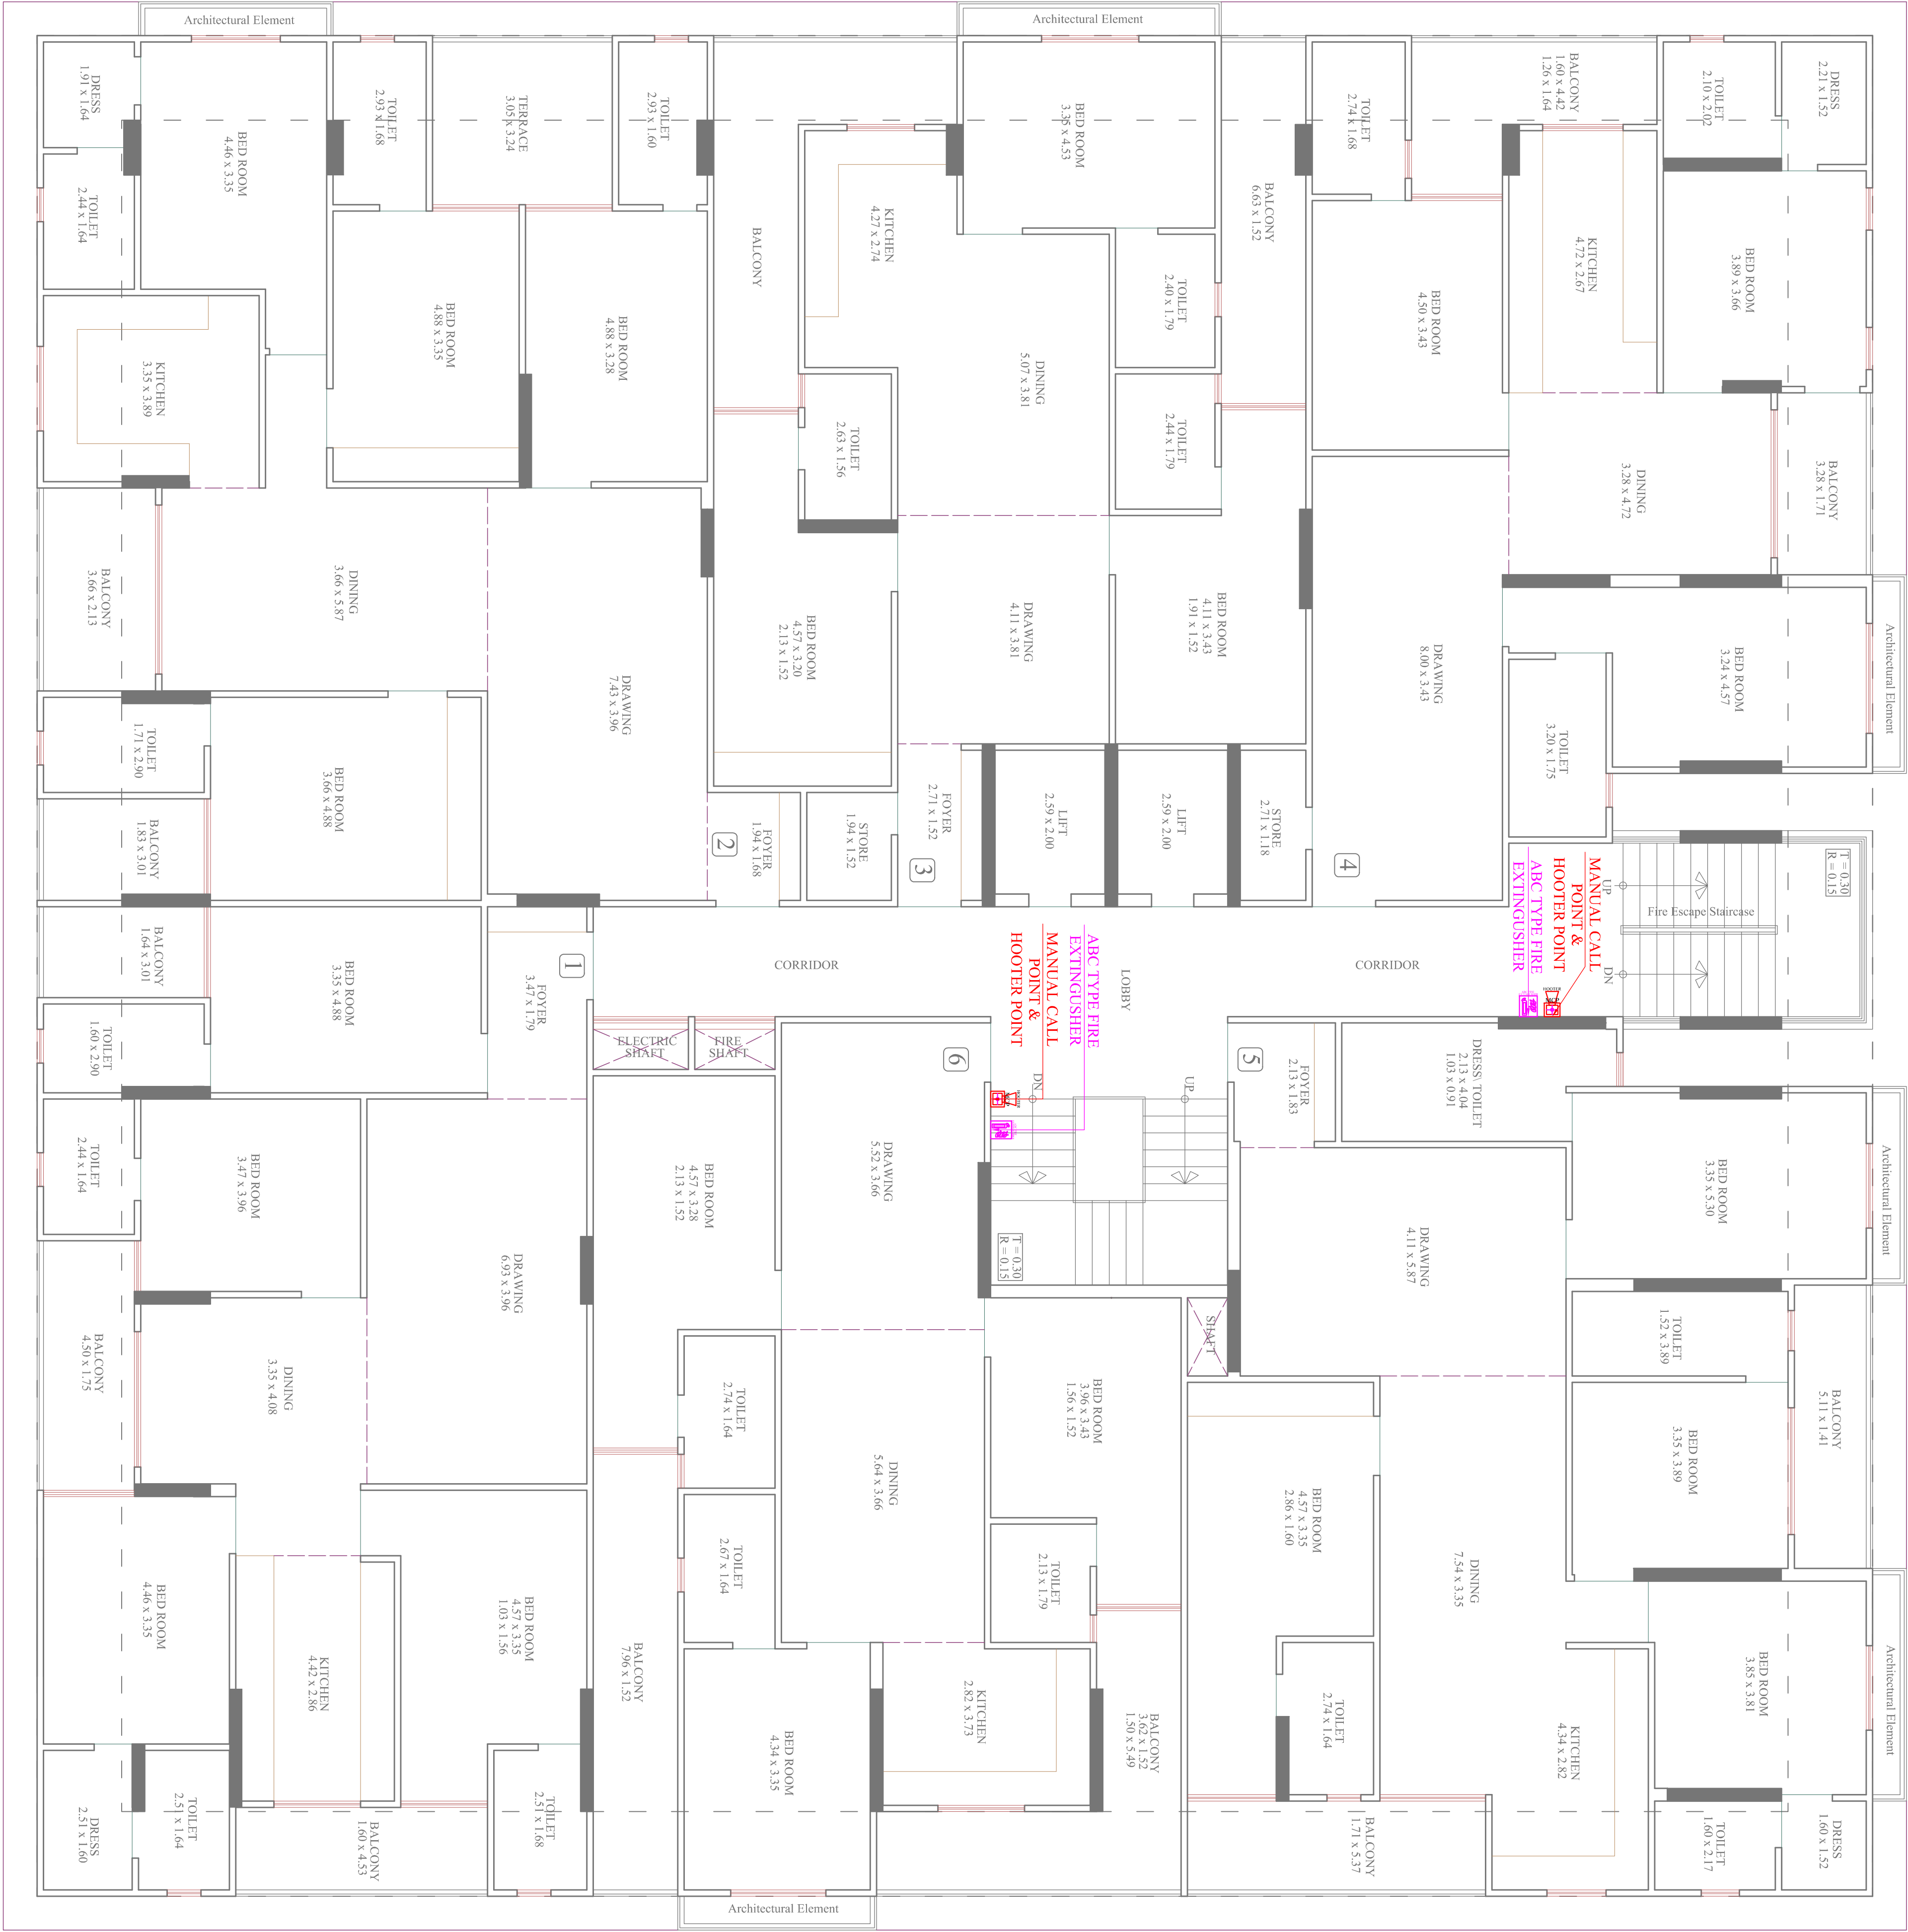

TYPICAL FLOOR PLAN (1st to 11th)

Vipul
VIPUL AGARWAL
M.E.P CONSULTANT
B.E. ELECTRICAL

LEGENDS:

No.	Symbol	Description
01		FIRE EXTINGUISHER
01		MANUAL CALL POINT
01		HOOTER POINT
01		FIRE HOSE CABINET

SERVICES CONSULTANT:
ASHI ASSOCIATES
F 9 / 440 , Keshav Mang Chitrakut Scheme,Jaipur
Ph:91-093146-10438 ,0141-2400946 ,Mail:vipul8599@yahoo.com

ARCHITECTS:-

SPACE GRID
C-49, VIDYA
APARTMENT,PARAS MARG,
BAPU NAGAR, NEAR JANTA
STORE CIRCLE, JAIPUR-302015
PH-09314918766,0141-4005506 (O)
Email:-info.spacegrid@gmail.com

PROJECT NAME:-


RUHEEN SHIVAM

PROMOTER:-

JAI MATA DI BUILDERS

PROJECT ADDRESS:-

**PLOT NO. 336 & 337,
SCHEME: PINK CITY ENCLAVE, JAIPUR**
DRAWING:- TYPICAL FLOOR
(1st to 11th)
MCP, HOOTER, FHC & FIRE
EXTINGUISHER PLAN

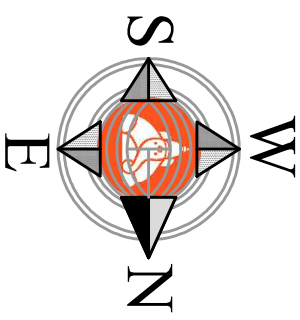

Architectural Element

Architectural Element

Architectural Element

Architectural Element

Architectural Element

Architectural Element



Vipul
VIPUL AGARWAL
M.E.P CONSULTANT
B.E. ELECTRICAL

LEGENDS:

No.	Symbol	Description
01		FIRE EXTINGUISHER
01		MANUAL CALL POINT
01		HOOTER POINT
01		FIRE HOSE CABINET

SERVICES CONSULTANT:
ASHI ASSOCIATES
F 9 / 440 , Keshav Mang Chitrakut Scheme,Jaipur
PH:91-093146-10438 ,0141-24409946 Mail:vpul8599@gmail.com

ARCHITECTS:-

SPACE GRID

C-49,VIDYA
APARTMENT PARAS MARG,
BAPU NAGAR,NEAR JANTA
STORE CIRCLE, JAIPUR -302015
PH-09314918766,0141-4005506 (O)
Email:-info.spacegrid@gmail.com

PROJECT NAME:-

RUHEEN SHIVAM

PROMOTER:-


JAI MATA DI BUILDERS

PROJECT ADDRESS:-

PLOT NO. 336 & 337,
SCHEME: PINK CITY ENCLAVE, JAIPUR

DRAWING:-

12th FLOOR
MCP, HOOTER, FHC & FIRE
EXTINGUISHER PLAN

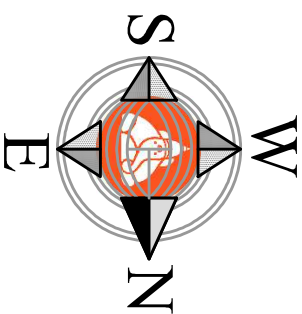

12th FLOOR PLAN

