


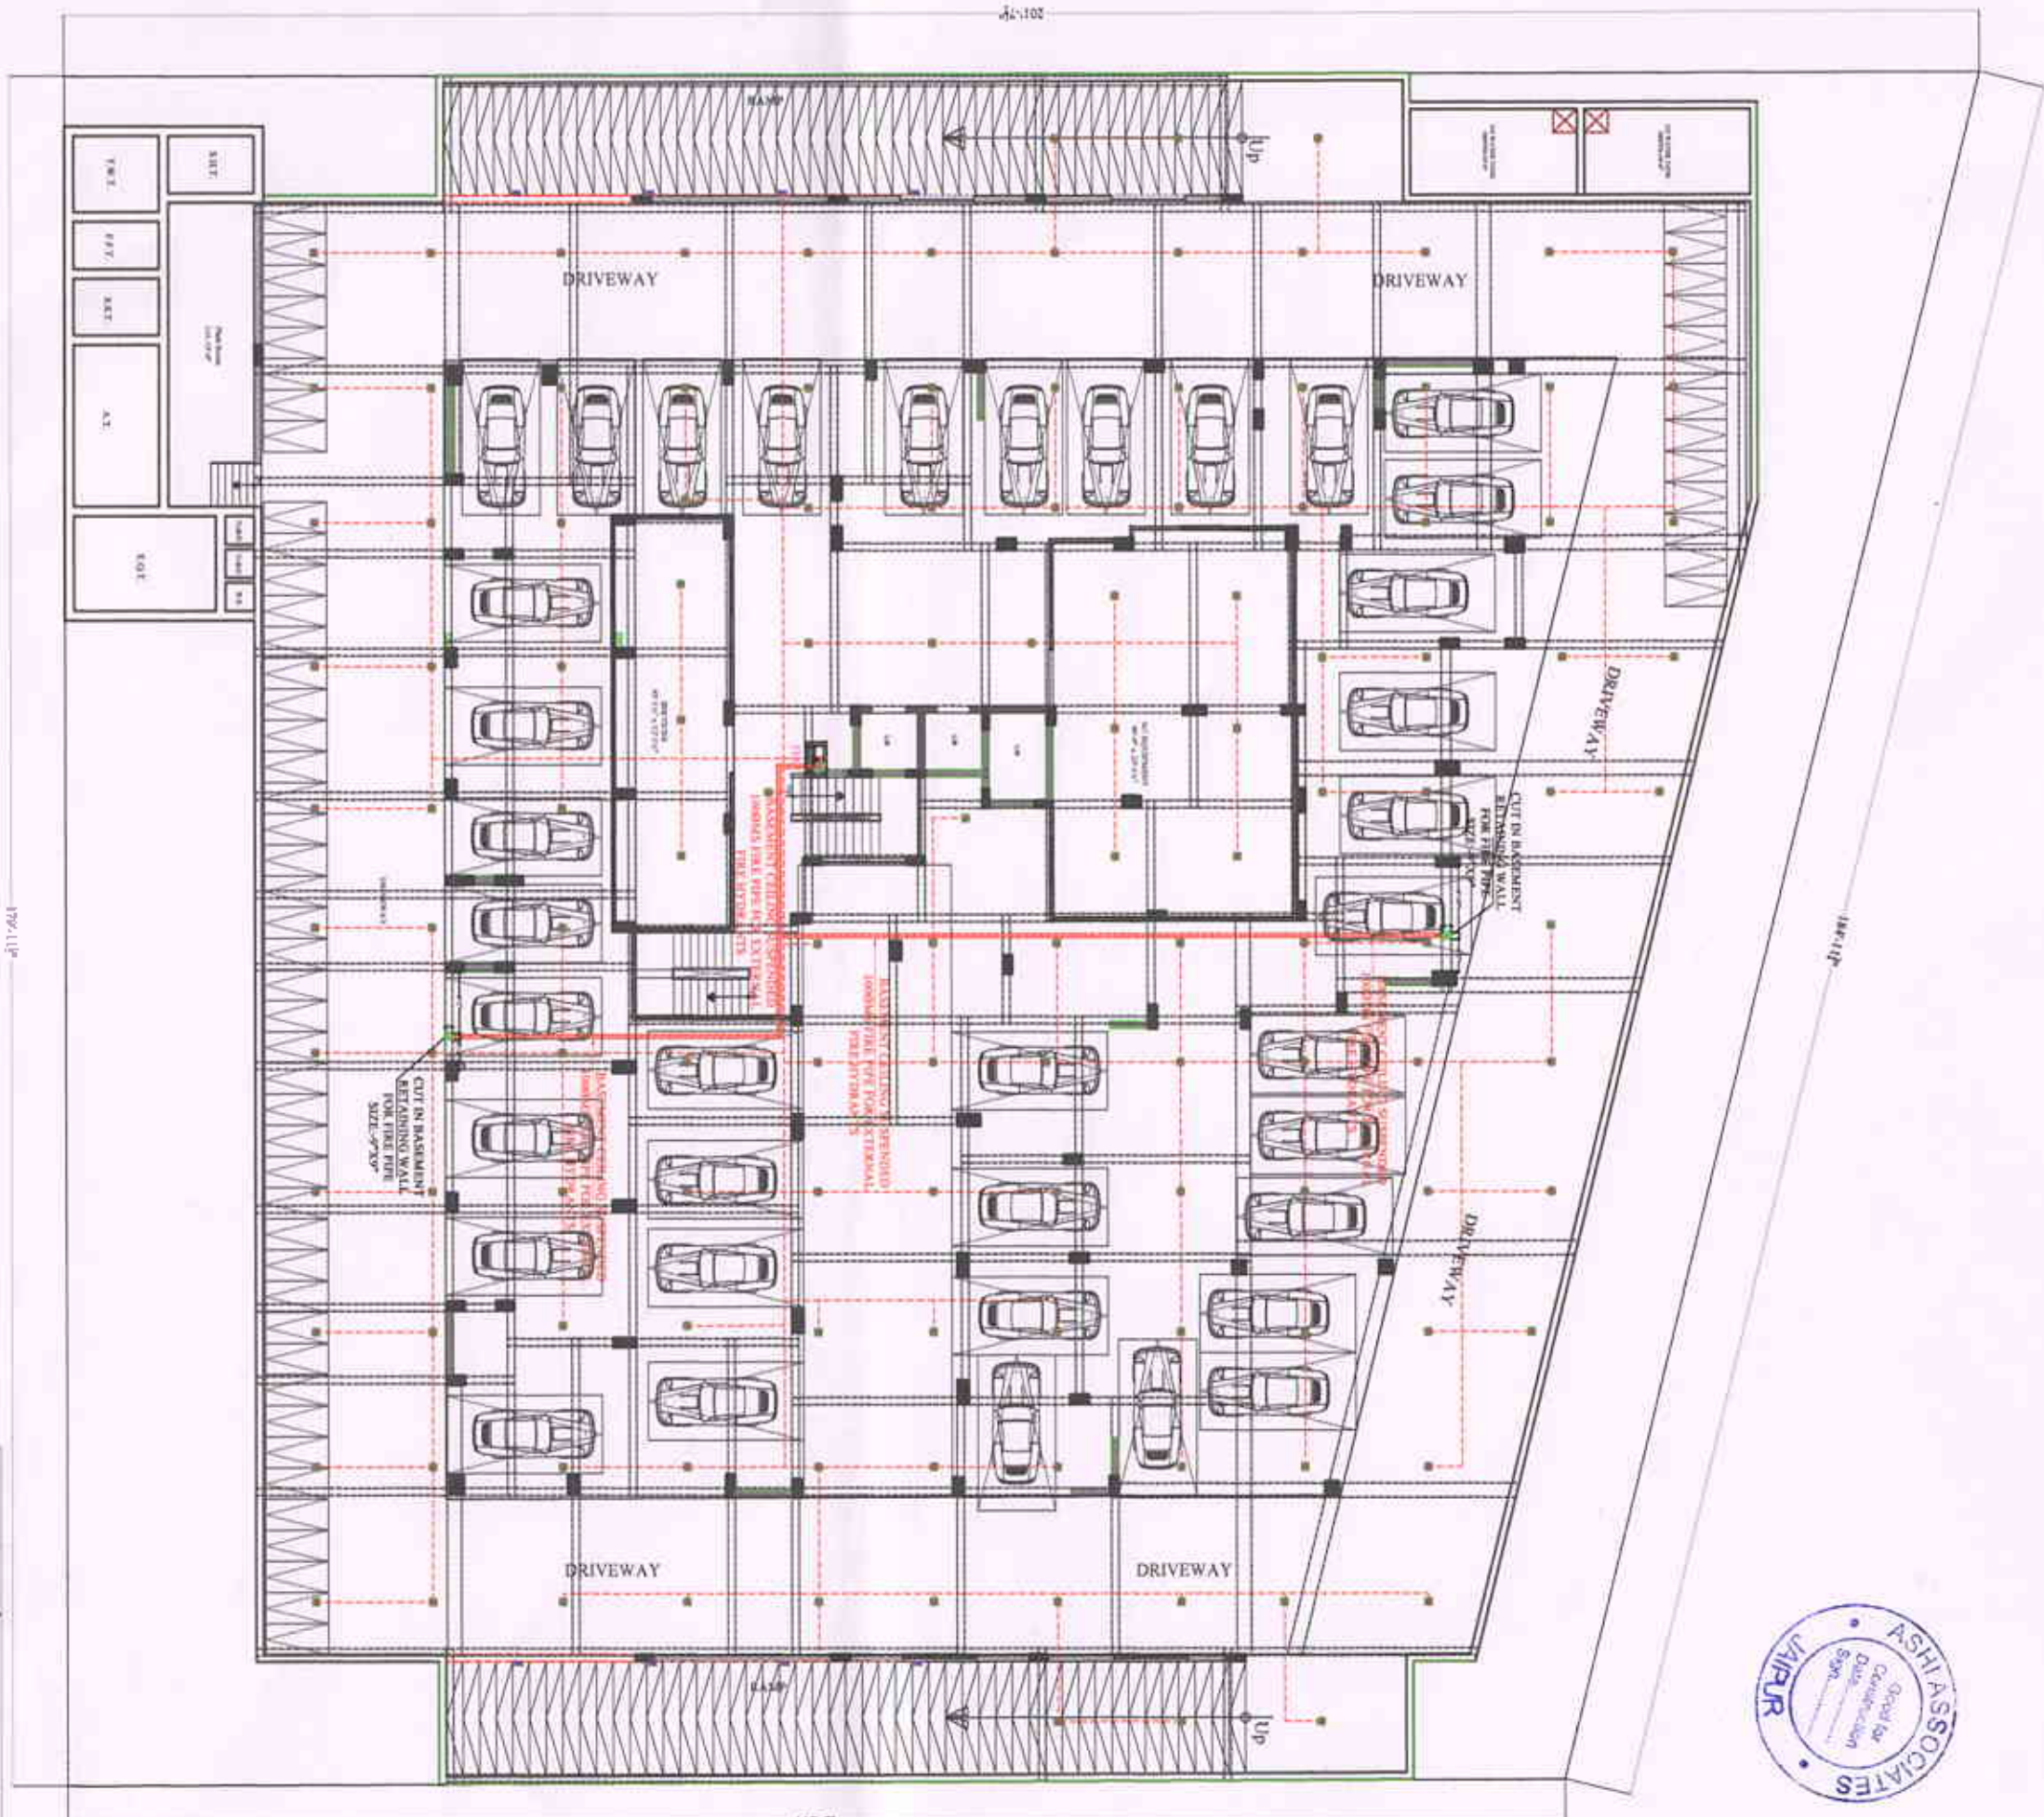

VIPUL CONSULTING
 GOOD FOR CONSTRUCTION
 DATE: 6/7/17

SYMBOL	QTY.	DESCRIPTION
	133	SPRINKLER PIPE
	08	CEILING SPRINKLER
	01	WALL SPRINKLER
		FIRE HOSE CABINET ON EACH FLOOR

PROJECT :-
 Proposed Flats At Plot No. (Group Housing - G-2)
 Scheme :- "Vaishali Estate Block-b" At Sirsi Village, Jaipur.

DRAWING:-
 BASEMENT FLOOR
 SPRINKLER PLAN

APTD **DRN**
 VIPUL AGARWAL
 SCALE: -
 SANJAY N.T.S.


ARCHITECT :-
 SPACE GRID
