
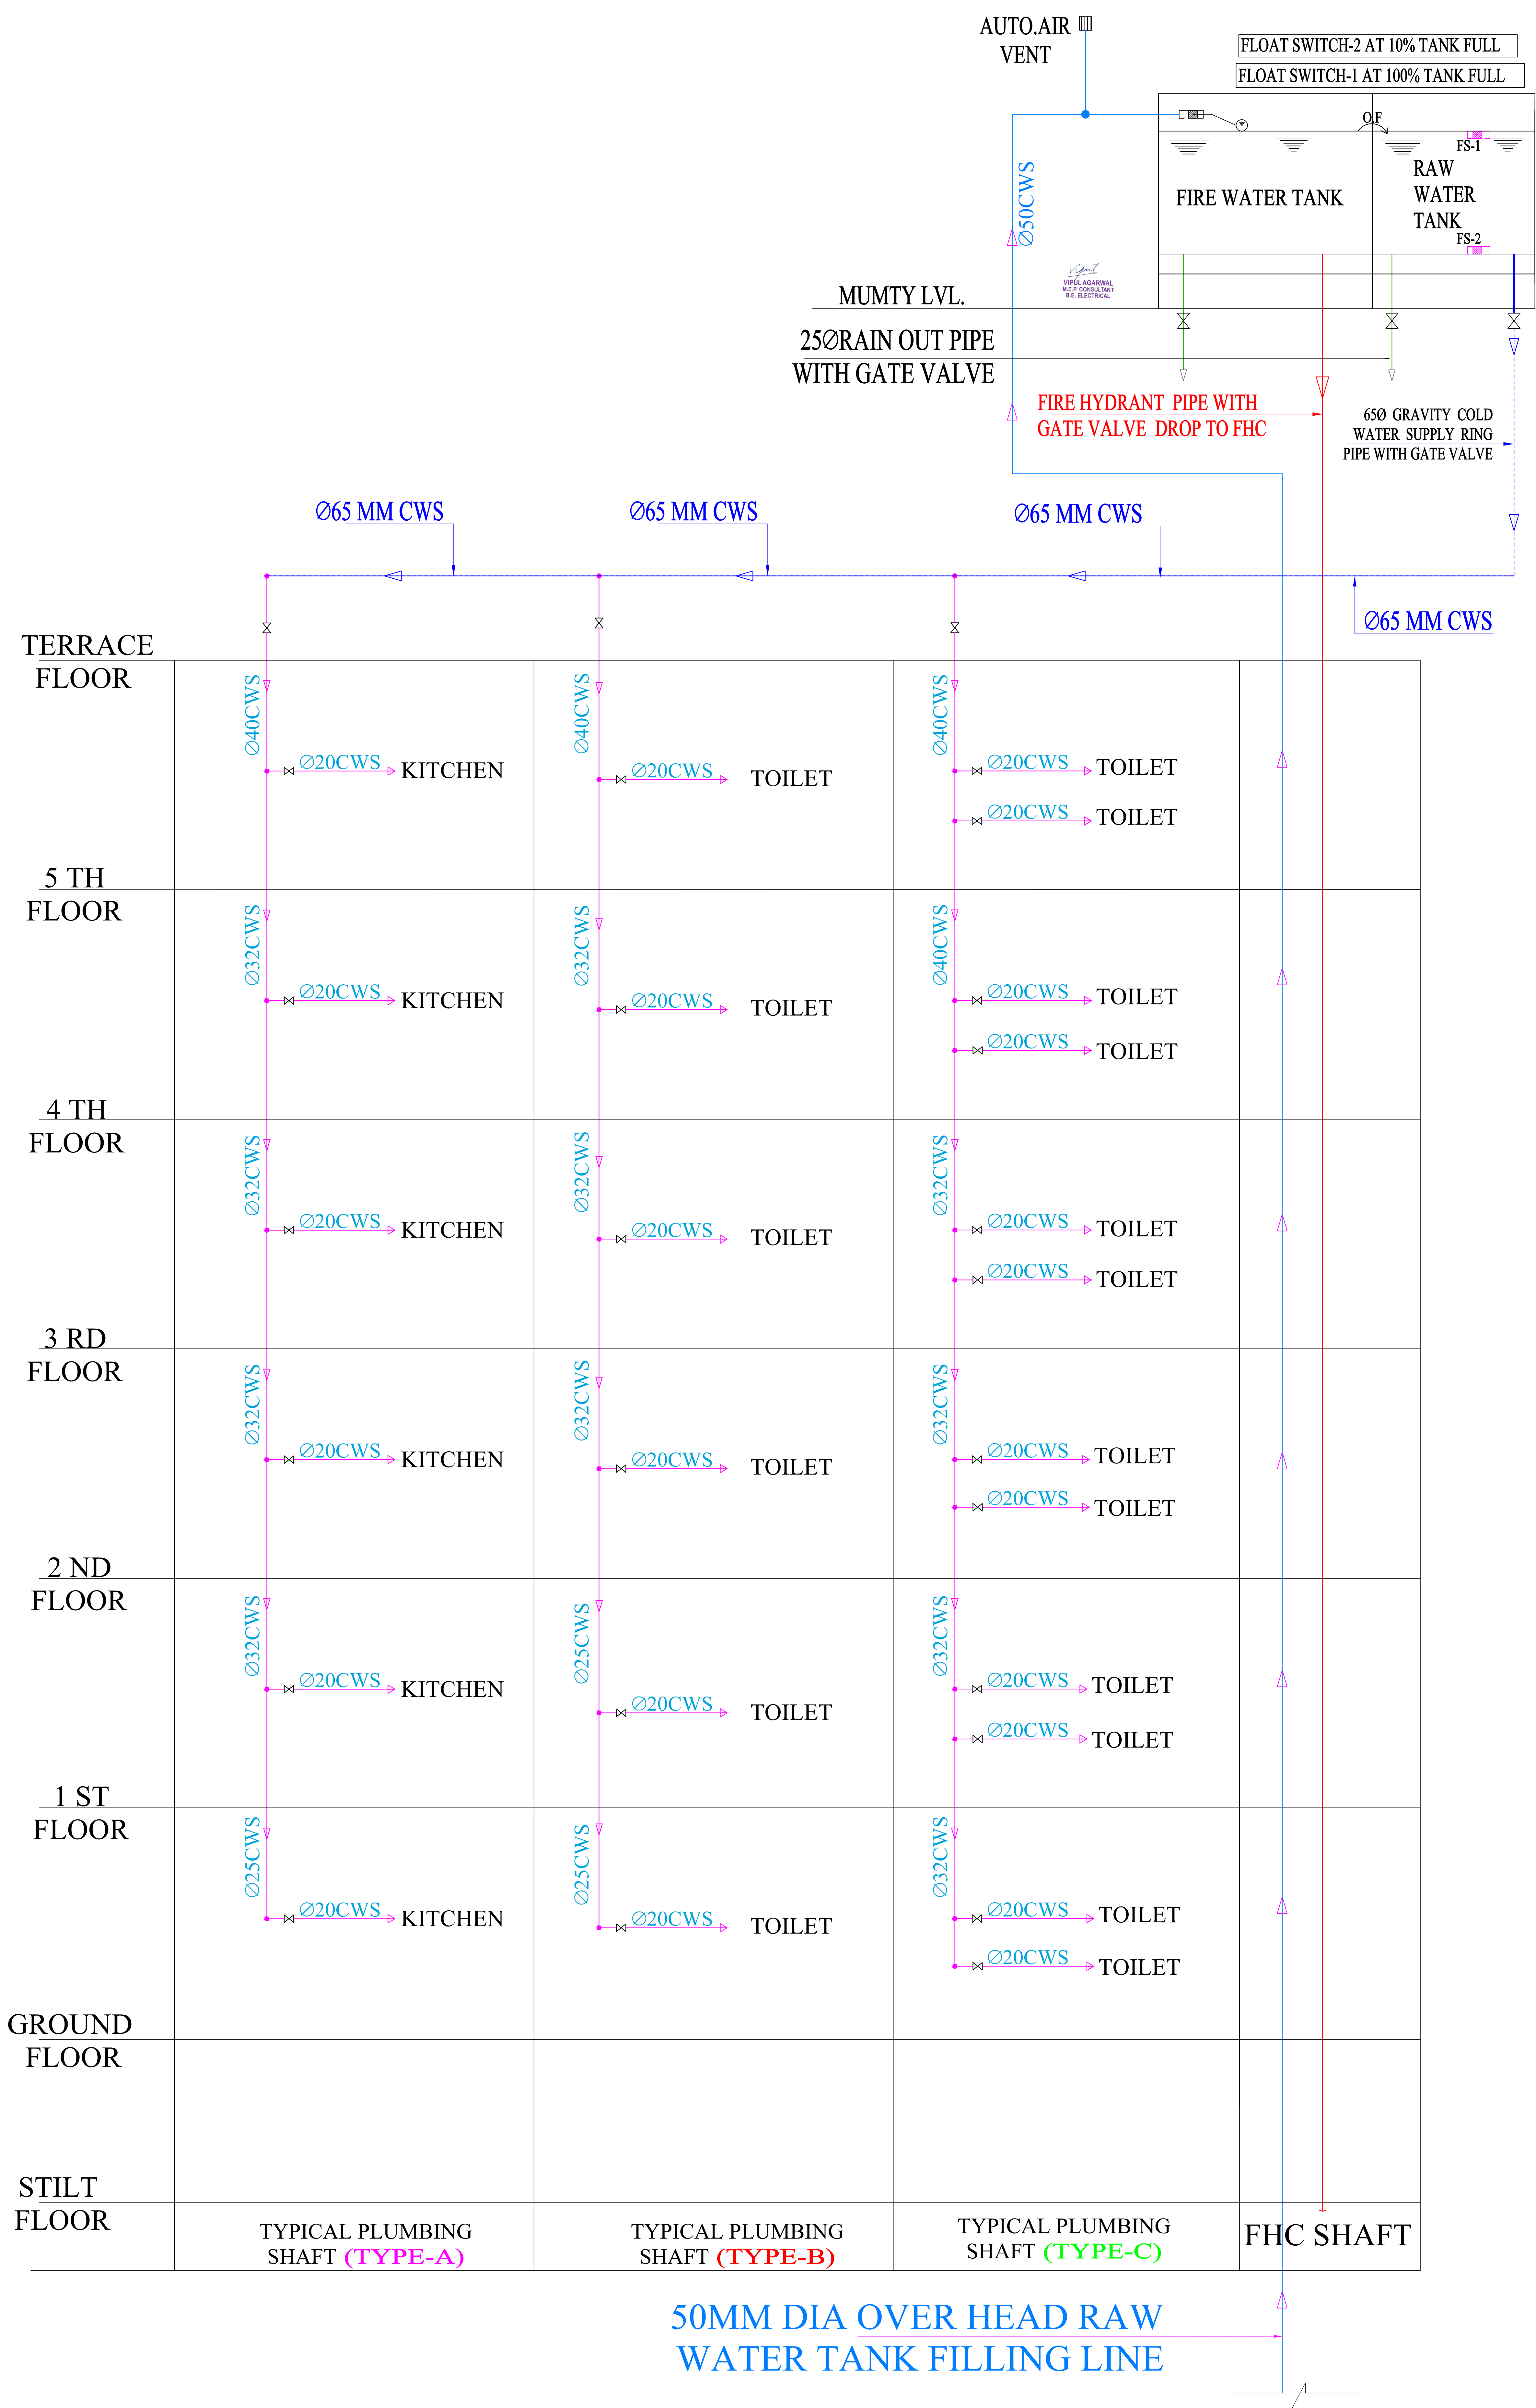


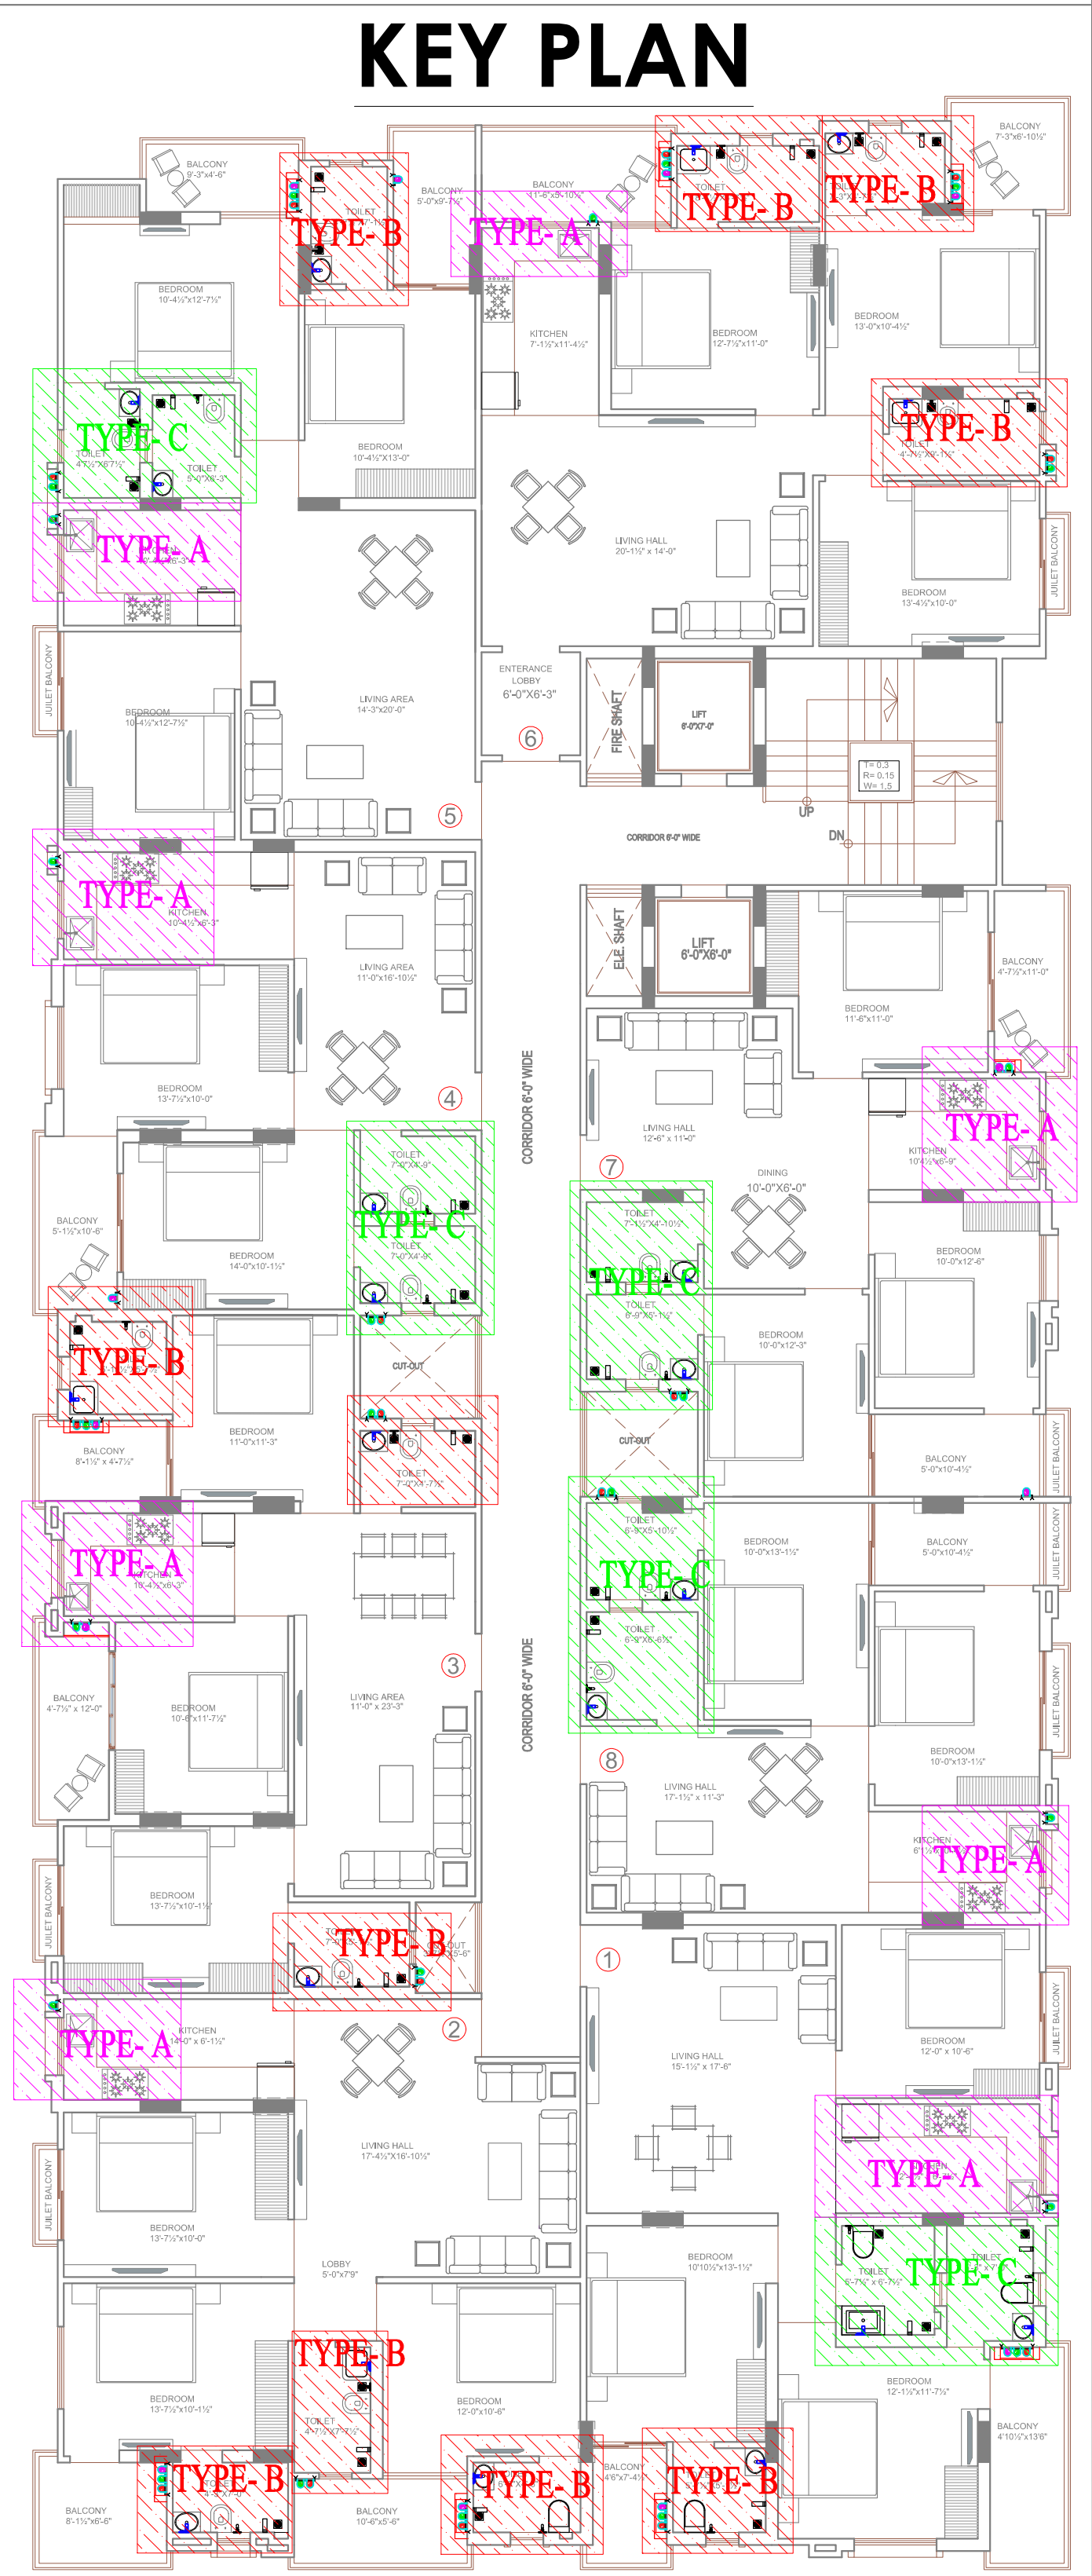

SERVICES CONSULTANT:

ASHI ASSOCIATES
F9/440, Keshav Marg Chitrakut
Scheme, Jaipur
PH: 91-0-93146-10438, 0141-2440946
Mail: vipul8599@yahoo.com

PROMOTER NAME :-

MBG ECOWORLD

PROJECT NAME :-

ECO PARK AVENUE

PROJECT:-

PROPOSED RESIDENTIAL BUILDING AT
PLOT NO. 14, AT
SCHEME :- PRAJAPATI NAGAR - C (VILL.
MAANPUR DEVRI URF GOLAYASS), DEV. BHARAT
BHAWAN GRAH NIRMAN SHAKARI SAMITI LTD.

DRAWING:-

**WATER SUPPLY
SCHEMATIC DIAGRAM**

SCALE:-	N.T.S.	NORTH:
DATE BY:-	21-11-2025	
CHKD BY:-	SANJAY	
DRN BY:-	NITIN	

DRAWING RELEASED FOR:

☐	PRESENTATION / PROPOSAL
☐	ADVANCE COPY
☒	GOOD FOR CONSTRUCTION

ARCHITECT:-

space edge Architects
ARCHITECTS, INTERIOR DESIGNERS AND ENGINEERS
SPACE_EDGE_ARCHITECTS
B-6, Moti Marg, Bapu Nagar, Jaipur.
Ph.: 0141-4062903, +91-9314510603
E-Mail: spaceedgejpr@gmail.com

MBG ECOWORLD PRIVATE LIMITED

DIRECTOR

VIPUL AGARWAL
M.E.P. CONSULTANT
B.E. ELECTRICAL