


LEGEND'S:			
S.NO.	SYMBOL	NAME	DESCRIPTION
01.		SWP	SOIL WASTE WATER PIPE
02.		WWP	WASTE WATER PIPE
03.		RWP	RAIN WATER PIPE
04.		CWS	COLD WATER PIPE
05.		FWS	FLUSHING WATER SUPPLY PIPE
06.		SWP	SOIL WASTE WATER PIPE
07.		WWP	WASTE WATER PIPE
08.		RWP	RAIN WATER PIPE
09.		CWS	COLD WATER PIPE
10.		FWS	FLUSHING WATER PIPE
11.			IRRIGATION WATER PIPE
12.			5 METER WIDE TUNNEL
13.			DISTRICT COOLING RETURN PIPE LINE
14.			DISTRICT COOLING SUPPLY PIPE LINE
15.			EXTERNAL FIRE HOUSE BOX
16.			EXTERNAL FIRE HYDRANT PIPE
17.			GULLY TRAP
18.			RAIN WATER CHAMBER
19.			MAINHOLE CHAMBER
20.			RAIN WATER HARVESTING PLAN

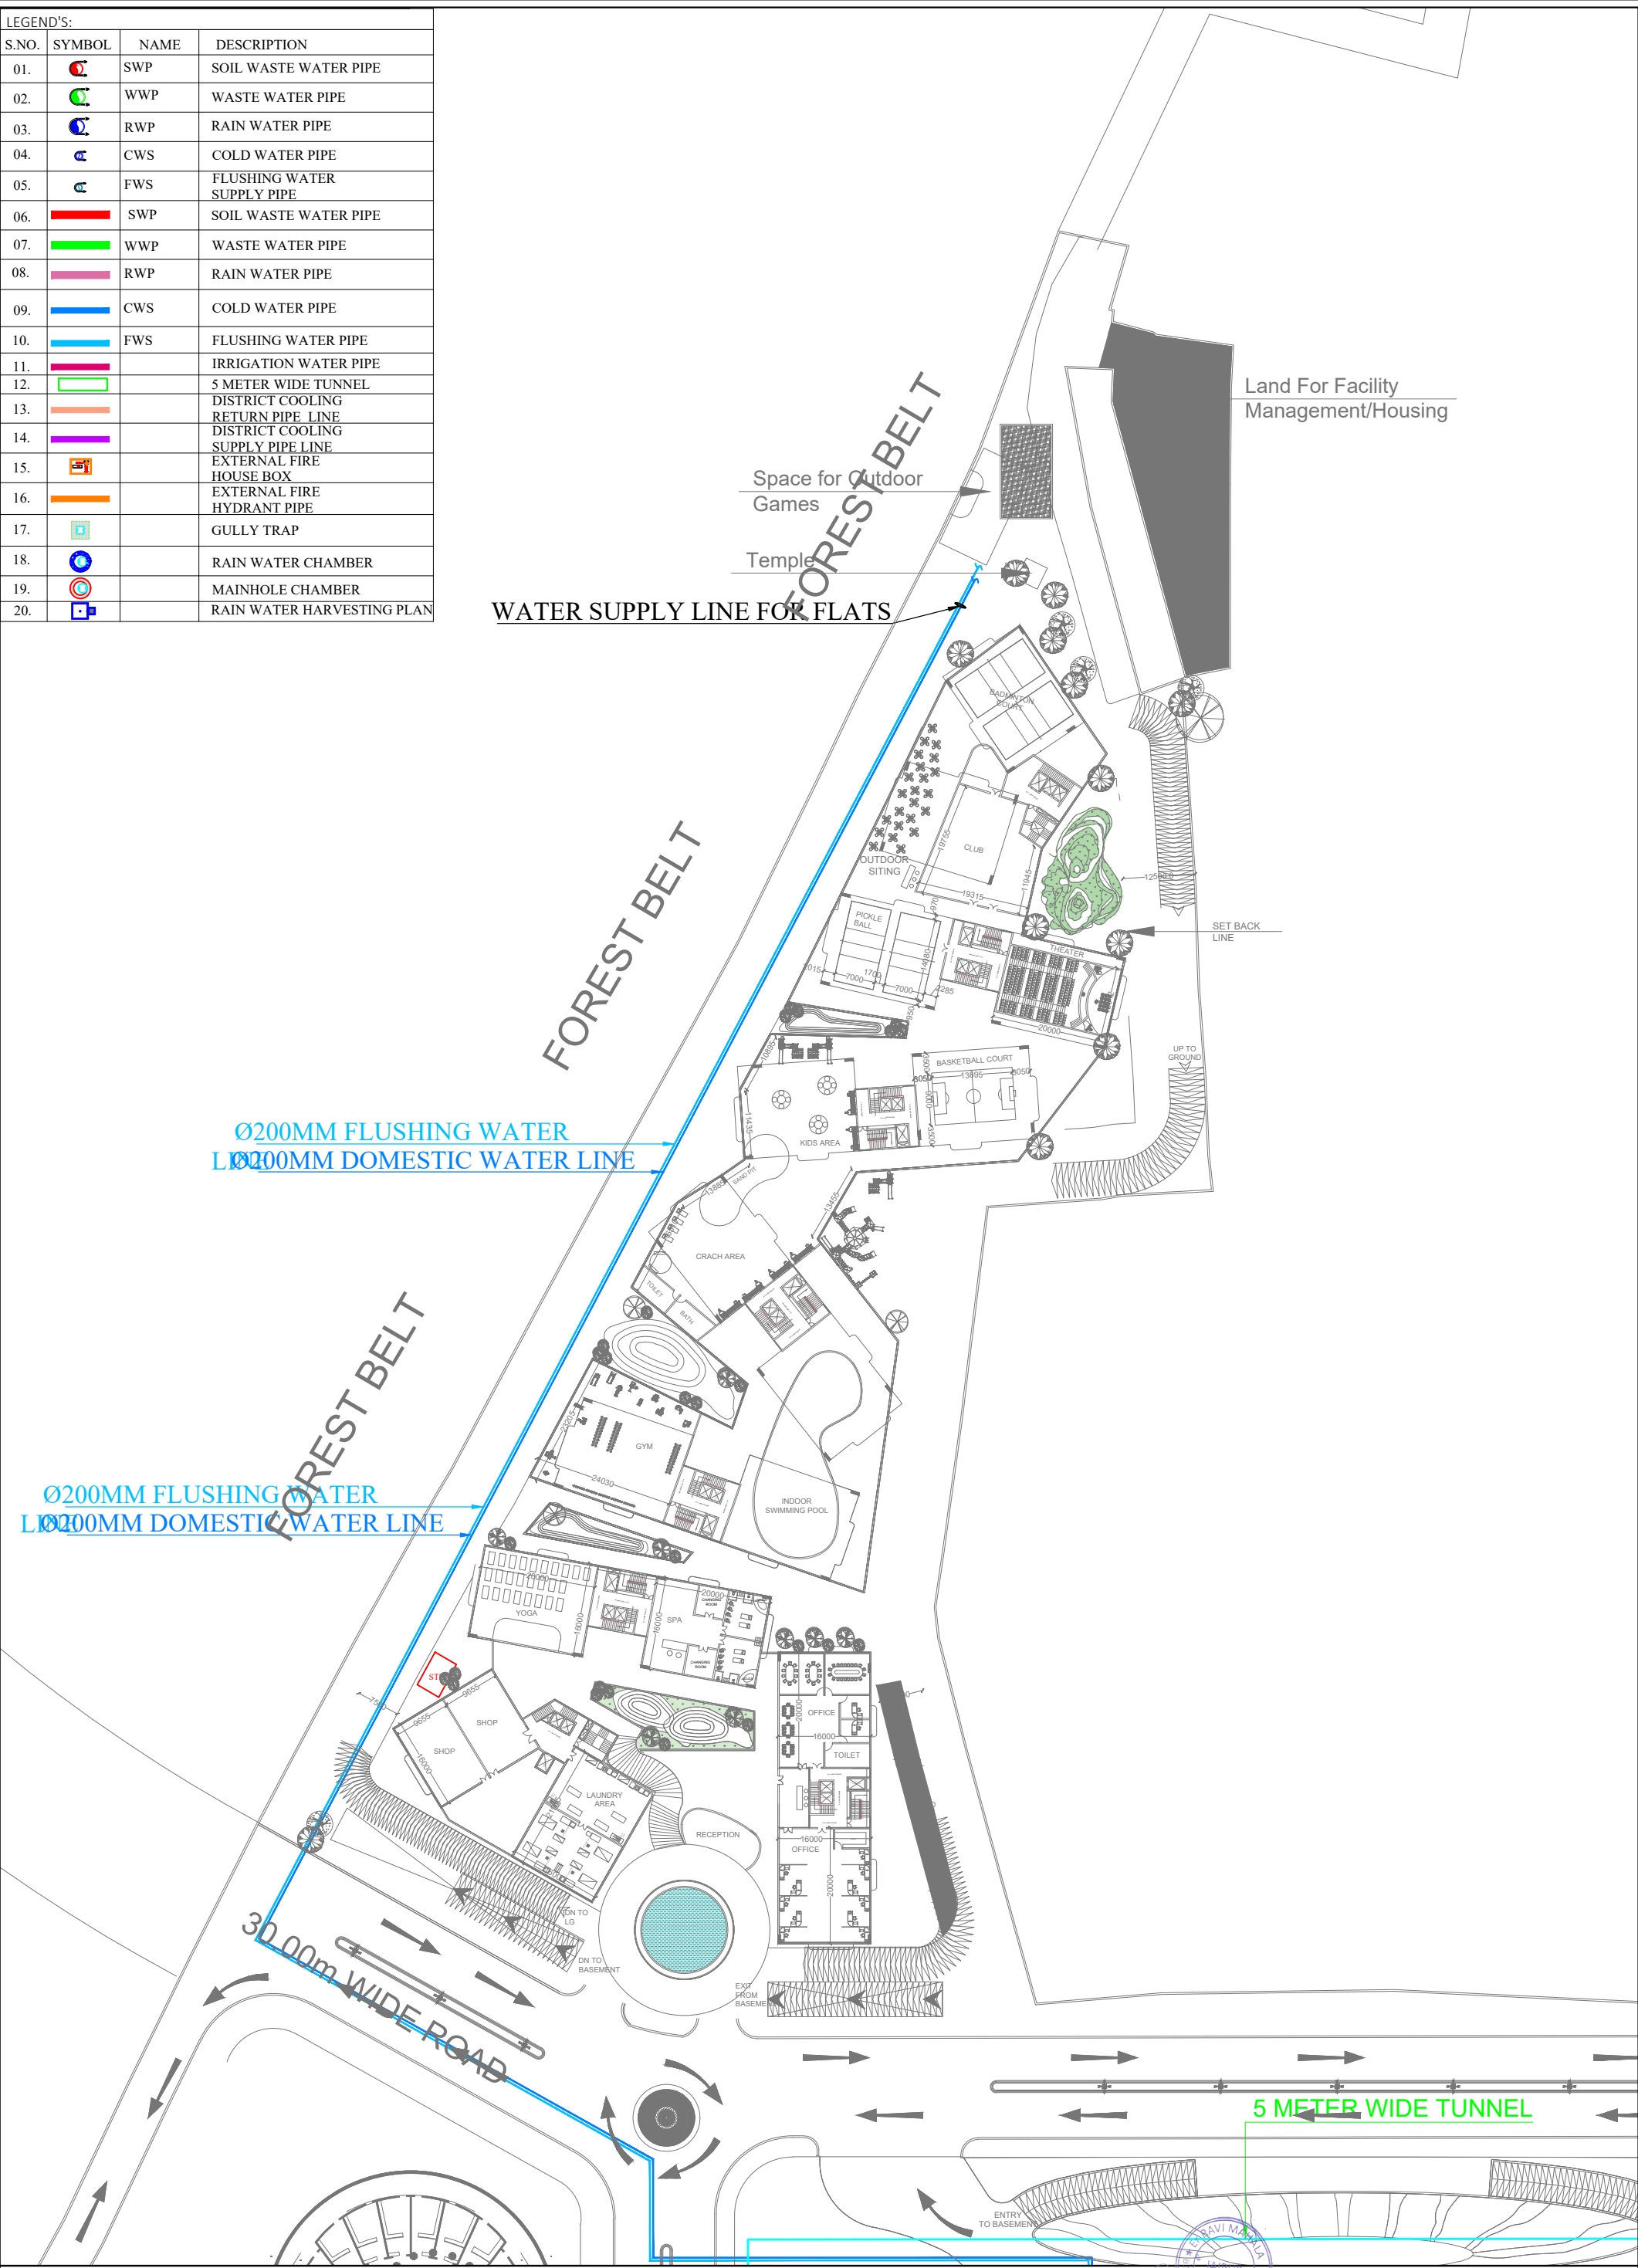

CLIENT:
Rajasthan State Industrial Development & Investment Corporation Ltd. (RICO)
20/2, Bypass, Tonk Road, Jaipur 302001
Tel: 0141-2227175, 2227176, 2227177
Fax: 0141-2227178
Email: rico@rico.co.in

EXECUTIVE AGENCY:
NBCC (INDIA) LIMITED
(A Government of India Enterprise)
NBCC Bhawan, Lodhi Road,
New Delhi, India 110 003
PHONE 011-24367314/15/16/17

PRINCIPAL ARCHITECT:
SINCERE ARCHITECTS ENGINEERS PVT. LTD.
42, LALSINGHUDDO COLONY, TONK ROAD, JAIPUR (RAJASTHAN)
PHONE 91-141-2552584, 2721695
FAX 91-141-2721695
A ANOOP BARTARIA CREATION

NOTES:-
1. Do not scale any dimension. Always follow written dimensions.
2. Contractor must verify all dimensions at site before commencement of any work.
3. All Levels given are Finished Floor Levels unless mentioned otherwise.
4. Contractor must notify Architect, Engineer in charge and/or Project Manager of all discrepancies in the drawing.
5. Refer this drawing along with the other relevant architectural, structural & other services drawings, before the execution of work, related to this drawing at site.

Project Name- Twig Luxury Residences
Sited at Kharsa Number- 354, 353, 352, 351, 350, 349, 348, 334, 336 Village Jhalana Chod, Tehsil Sangarner, Jaipur Rajasthan-302029

DRG. NO.: RM/MP/SR/08
DRG. TITLE - RM EXTERNAL RESIDENTIAL WATER SUPPLY PLAN
DRAWN BY:- SHREYASH MEHROTRA
APPROVED BY:- KAMAL SHARMA
PROJ. ARCH. - SIMRAN WALIA
CHKD BY:- SHASHANK JAIN
DATE:- 05.04.2026
H.O.D. (ARCH.)-SHASHANK JAIN

Stamp for Study or GFC:
Stamp of Sincere Architects Engineers Pvt. Ltd. (Seal)
Stamp of Sincere Architects Engineers Pvt. Ltd. (Signature)
CD ☐ FOR CONCEPT PURPOSE
FT ☐ FOR TENDER PURPOSE
FAO ☐ FOR APPROVAL ONLY
FO ☐ FOR INFORMATION ONLY
AC ☐ FOR ADVANCE COPY
FP ☐ FOR PROOF CHECKING
GFC ☐ GOOD FOR CONSTRUCTION

R.NO **DATE OF ISSUE** **DESCRIPTION**

PRINT - **DIRECTION -**
SCALE -

