


Water distribution network for **TIMES ESTATE PHASE-1 & (PHASE-2 Already Approved) AT**
REVENUE VILLAGE:- GONER,TEH. SANGANER, DIST. JAIPUR, RAJASTHAN.

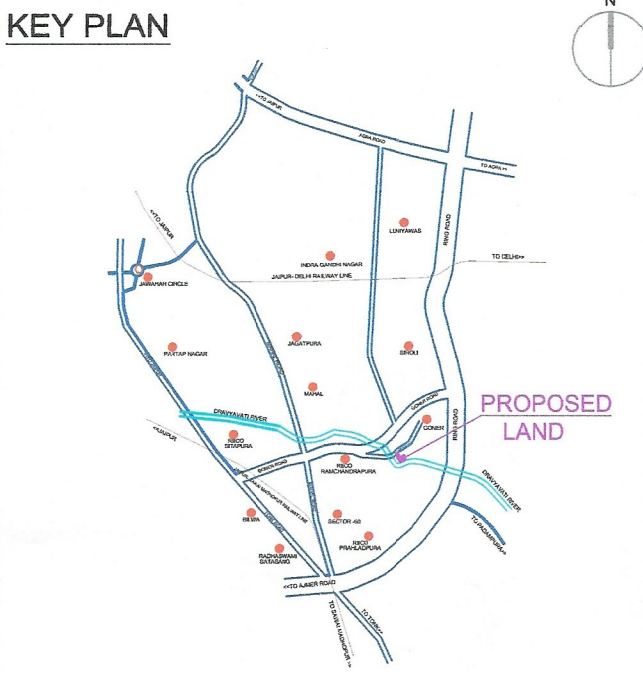


LEGEND:


	75 MM (OUTER DIA) HDPE PIPE (ID: 67.4MM)
	90 MM (OUTER DIA) HDPE PIPE (ID: 81.1MM)
	140 MM (OUTER DIA) HDPE PIPE (ID: 126.3MM)
	PIPE NUMBER
	LENGTH IN M
	JUNCTION NUMBER
	GROUND LEVEL
	PRESSURE
	UNDERGROUND TANK
	ISOLATION VALVES
	SCOUR VALVE

Valmiki Kshetra Ka Kshetra Mandhira

PART - A				PART - B			
NO.	REVENUE NO.	REVENUE AREA	PLANNING AREA	NO.	REVENUE NO.	REVENUE AREA	PLANNING AREA
1	2009	8000	8000	1	2009	8000	8000
2	2010	1150	1150	2	2010	1150	1150
3	2011	1150	1150	3	2011	1150	1150
4	2012	1150	1150	4	2012	1150	1150
5	2013	1150	1150	5	2013	1150	1150
GRAND TOTAL	17750	17750	17750	GRAND TOTAL	17750	17750	17750

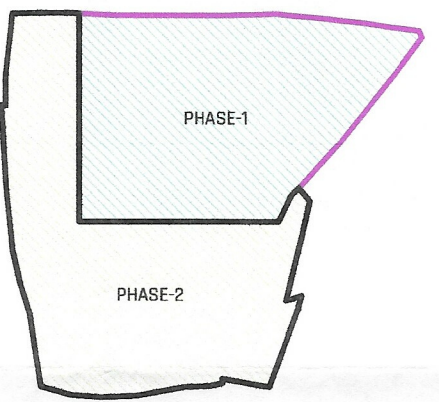

- NOTES
- ALL DIMENSIONS ARE IN METER, DIAMETERS OF PIPE IN MILLIMETER & SLOPE IN 1 : S, UNLESS OTHERWISE SPECIFIED
 - ALL LEVELS ARE BASED ON SITE TOPOGRAPHIC SURVEY DRAWING.
 - PIPE MATERIAL SHALL BE HDPE PE-100 PN6 FOR 75MM, 90MM & 140MM.

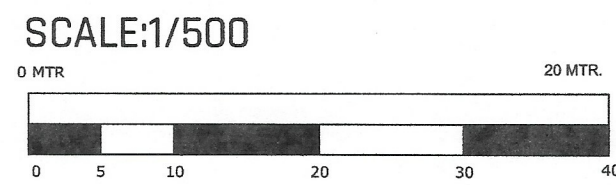

PROJECT : **TIMES ESTATE**
DRAWING NAME: Water distribution network for **TIMES ESTATE**


DRAWING No.: TRIANGLE/TIME-ESTATE/WW/01
RELEASED FOR

APPROVAL



ENGINEERS:
Triangle Atelier
S-56, Himmat Nagar, Tank road 302018

Copyright 2025 Triangle Atelier. All rights reserved. This drawing is not to be reproduced, handed over to a third party or used for any purpose other than for which it was loaned.

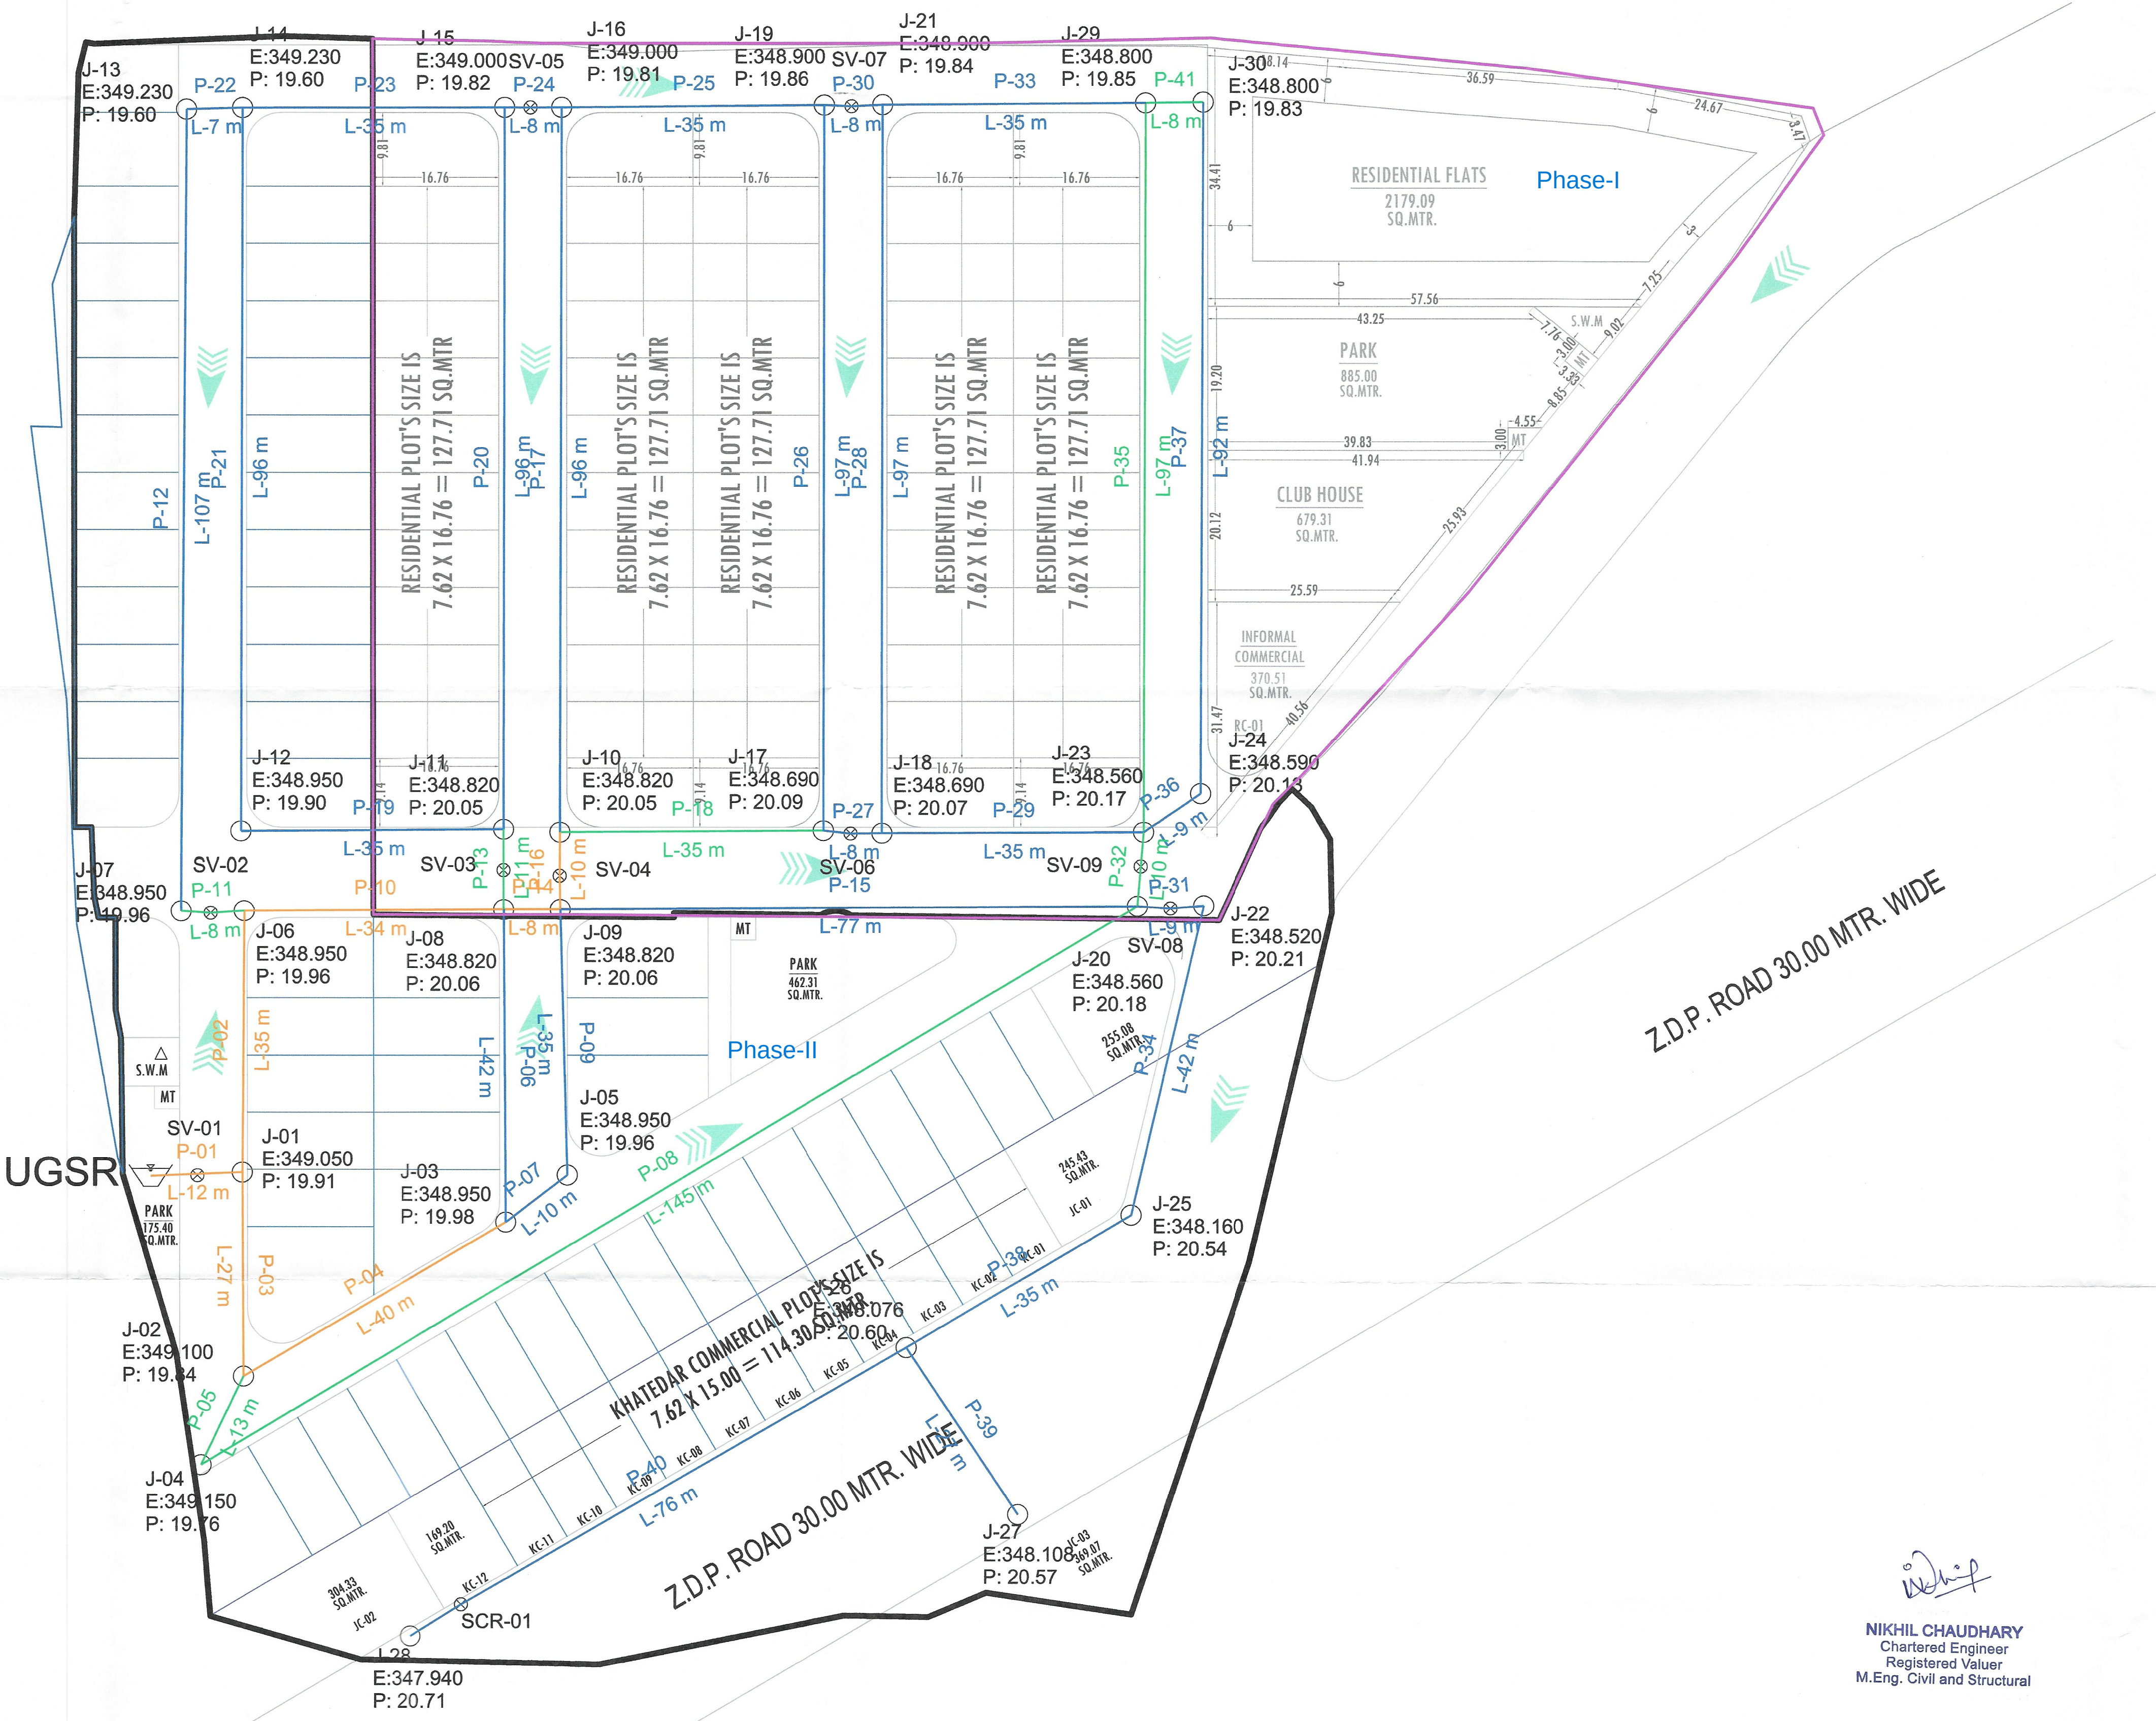

NIKHIL CHAUDHARY
Chartered Engineer
Registered Valuer
M.Eng. Civil and Structural