



PROPOSED LAY-OUT PLAN OF
"Vrindavan City (Devlapuram)"

AT- VILL- DEVL, THE- MOJMABAD, JAIPUR.

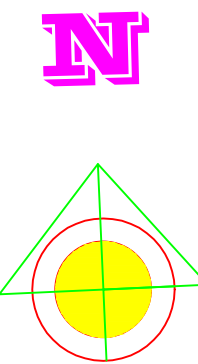


SCALE:-1" = 40'

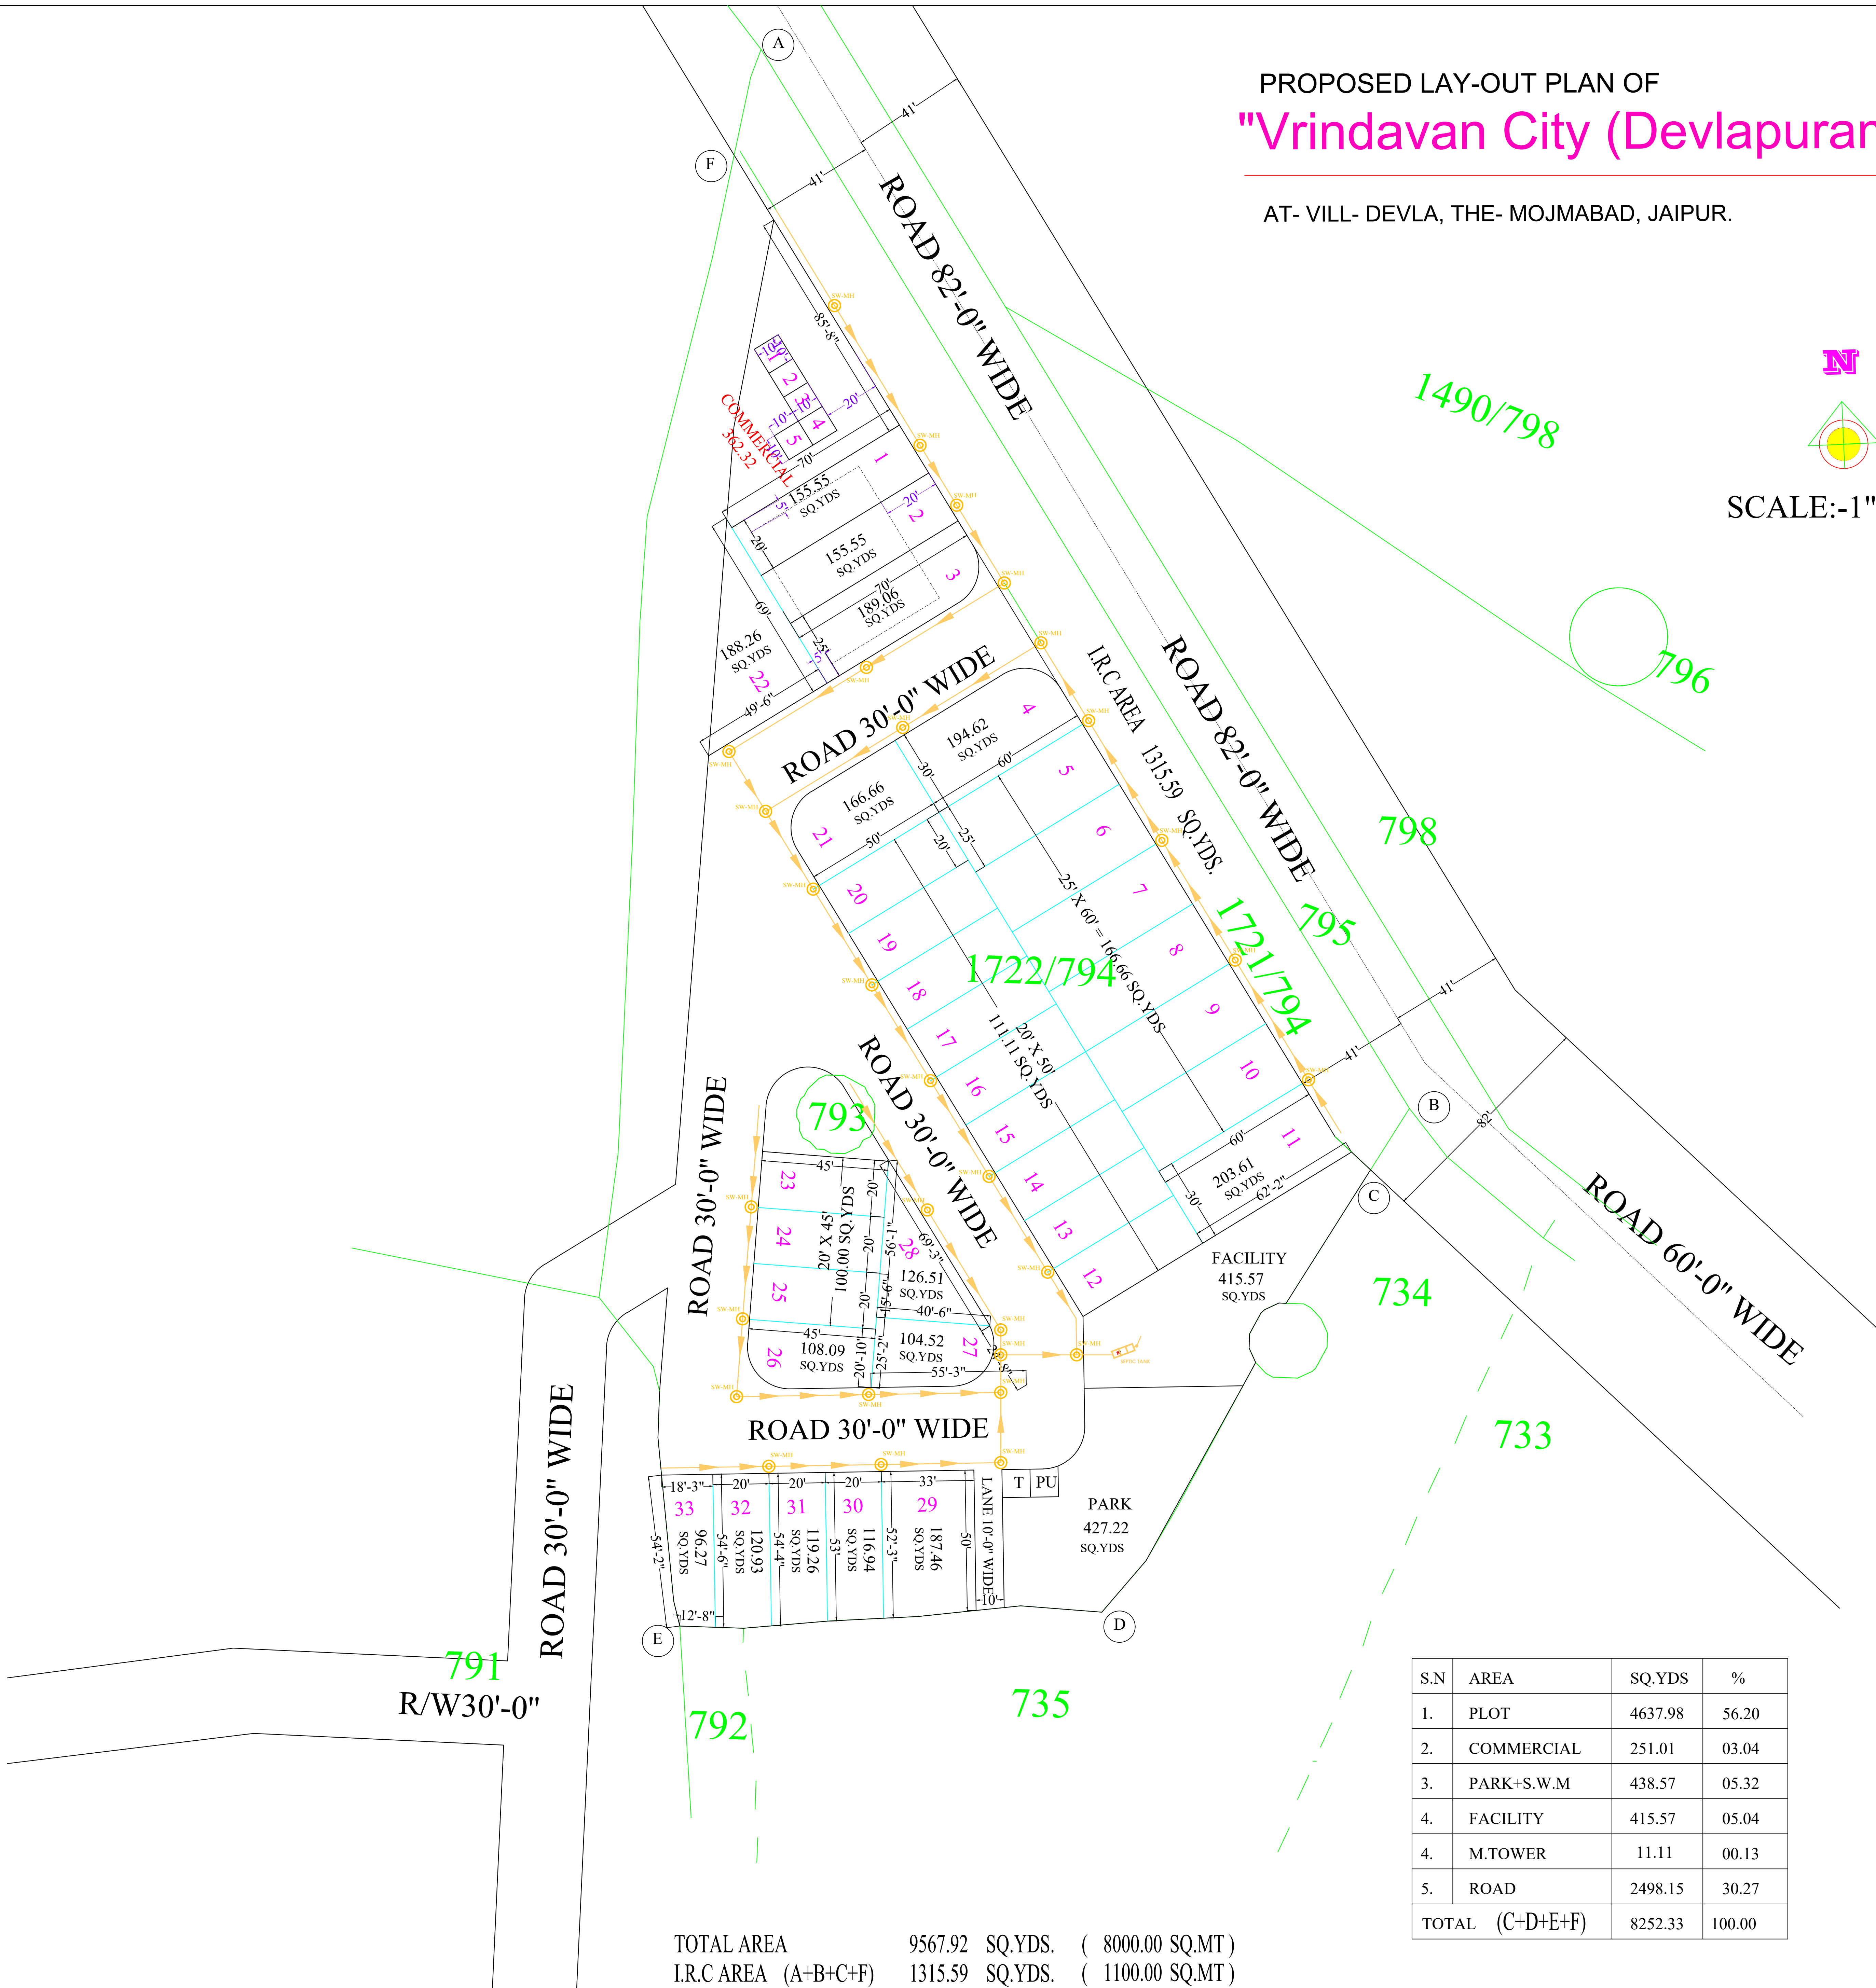

TOTAL AREA	9567.92	SQ.YDS.	(8000.00 SQ.MT)
I.R.C AREA (A+B+C+F)	1315.59	SQ.YDS.	(1100.00 SQ.MT)
SCHEME AREA (C+D+E+F)	8252.33	SQ.YDS.	(6900.00 SQ.MT)

S.N	AREA	SQ.YDS	%
1.	PLOT	4637.98	56.20
2.	COMMERCIAL	251.01	03.04
3.	PARK+S.W.M	438.57	05.32
4.	FACILITY	415.57	05.04
4.	M.TOWER	11.11	00.13
5.	ROAD	2498.15	30.27
TOTAL (C+D+E+F)		8252.33	100.00

SCHEME AREA	8000.00	SQ.MT
WELL AREA	100.00	SQ.MT

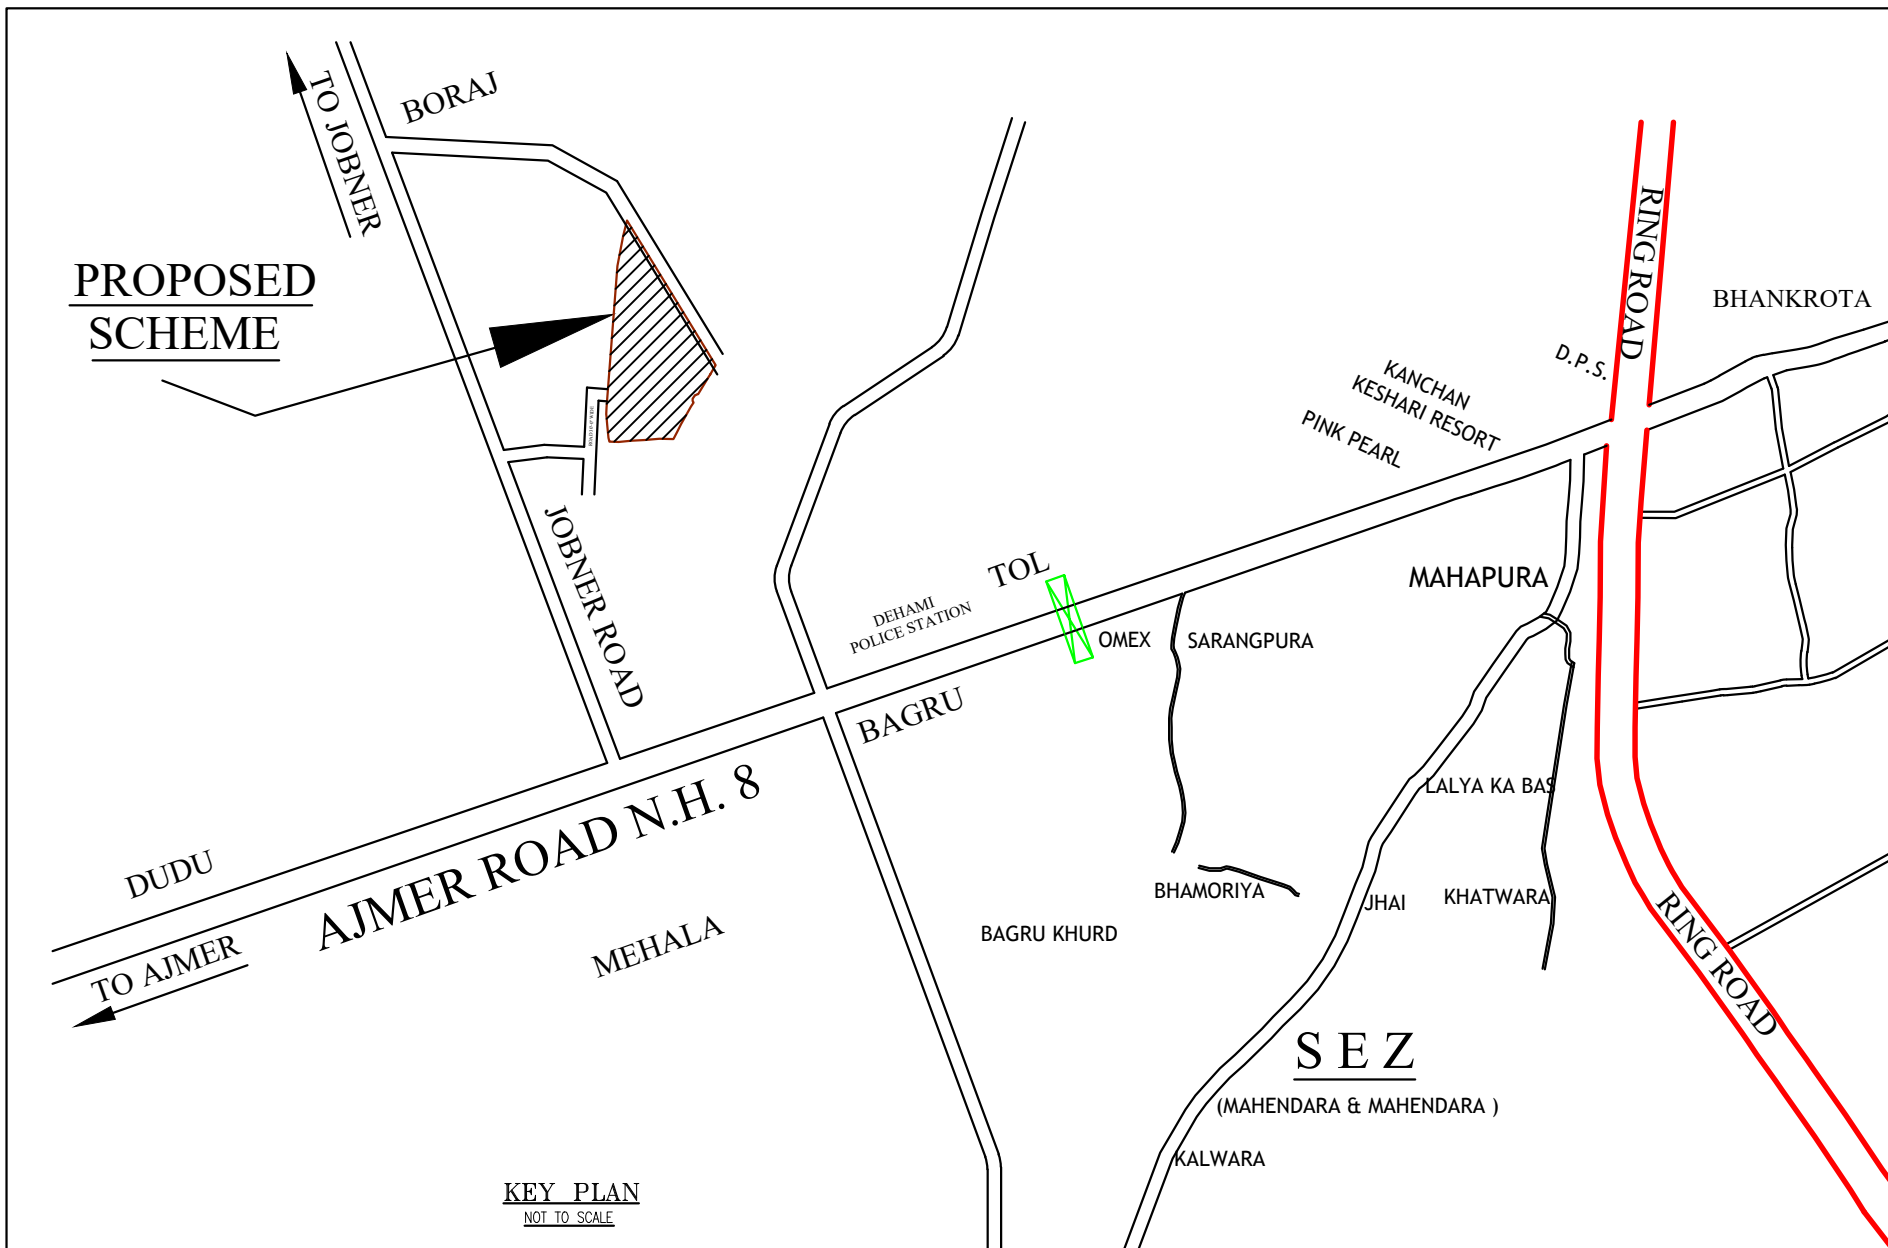

**DRAWING TITLE -
EXTERNAL SEWERAGE CHAMBER
& PIPE ROUTE WITH SEPTIC TANK
AND SOAK PIT PLAN**

MANHOLE FOR
SOIL WASTE

SOIL WASTE PIPE
SLOP 1:200