



ELECTRIFICATION & STREET LIGHT LAYOUT PLAN OF SHREE NATH SUMAN ENCLVE

At Village:- Peepla Bharatsingh ,Tehsil Sanganer Jaipur
Khasra No.-872,873,875,1269/876

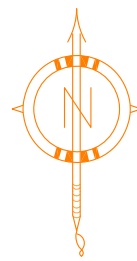

SCALE:- 1:500

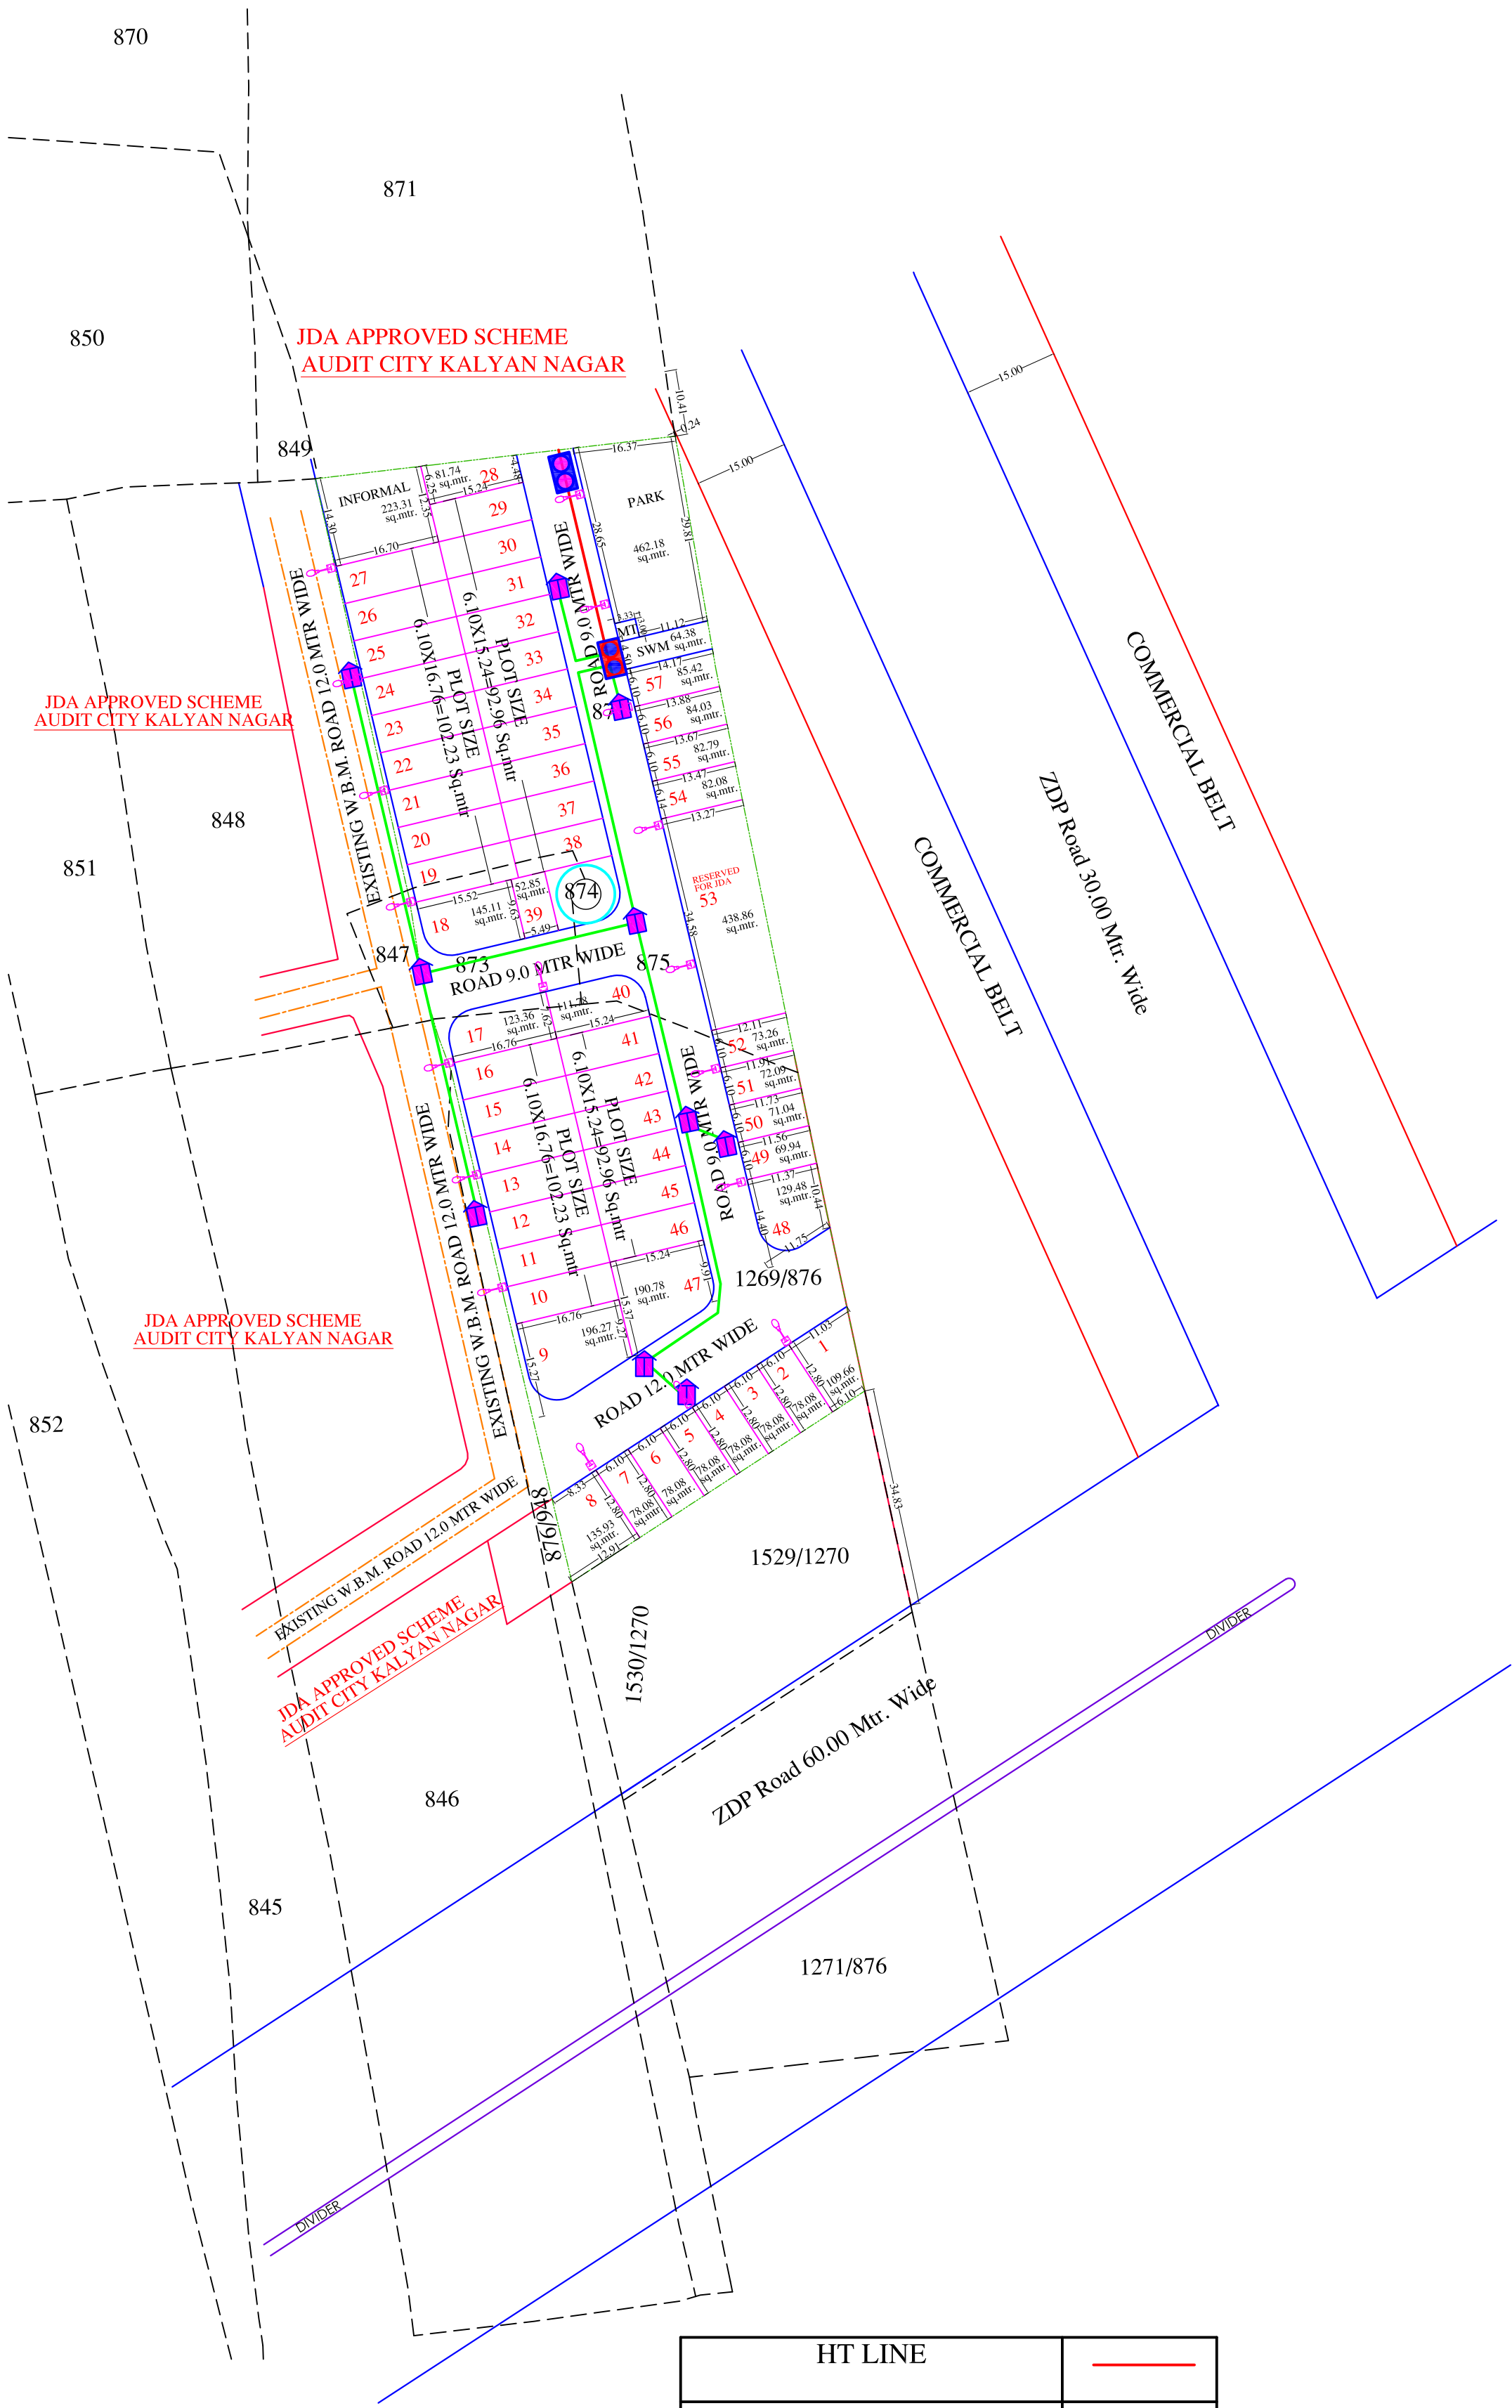


NOT INCLUDING KH. NO. 874 IN PLANNING


KHASRA NO	RECORD AREA	NAKSHA AREA
872	3600.00 Sq.mtr	3660.12 Sq.mtr
873	600.00 Sq.mtr	538.20 Sq.mtr
875	700.00 Sq.mtr	821.00 Sq.mtr
1269/876	3700.00 Sq.mtr	4019.50 Sq.mtr
NOS.-4	8600.00 Sq.mtr	9038.82 Sq.mtr

J.D.A.

KEY MAP :-

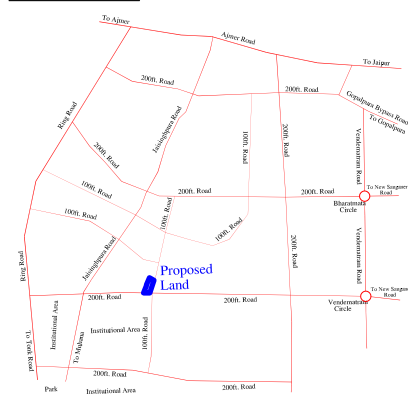

KHASRA MAP :-

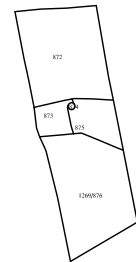

मास्टर विकास योजना २०२५ के अनुसार भू उपयोग
भूखण्डों की निर्माण स्थिति :-

- पूर्ण निर्मित भूखण्ड ()
- आंशिक निर्मित भूखण्ड ()
- खालि भूखण्ड ()

कुल भूखण्ड -

LAND USES OF SCHEME :-

S.No.	LAND USED	AREA IN (SQ.MTR.)	(%)
1	RESIDENTIAL	5928.24	65.59 %
2	INFORMAL COMMERCIAL	223.31	02.46 %
3	PARK	462.18	05.11 %
4	S.W.M+MT	74.31	00.83 %
5	ROAD	2350.78	26.01 %
TOTAL SCHEME AREA		9038.82	100.00 %

SCHEME NAME :-
AT VILLAGE - PEEPLA BHARATSINGH, TEHSIL- SANGANER, JAIPUR

ZONE NO. :- 11

SCALE :- 1=500

NORTH :-



A.T.P. D.T.P. S.T.P.

SURVEY BY:-
MULTIMAX SURVEYORS

LAND SURVEY/GPS SURVEY/SCHEME PLANNING/CADD DESIGNING/JDA SUBMISSIONS

13, Kuber Complex, Lal Khoti Scheme, Jaipur.

- 9610235555, 9928008658, 9928008652

Email:-multimaxjpr@gmail.com

HT LINE	
FULL TRANSFORMER WITH RMU	
EXTRA TRANSFORMER	
LT LINE	
LT PANELS	
STREET LIGHTS	

Manoj Chaudhary
ER. MANOJ CHAUDHARY
B. TECH (CIVIL)