


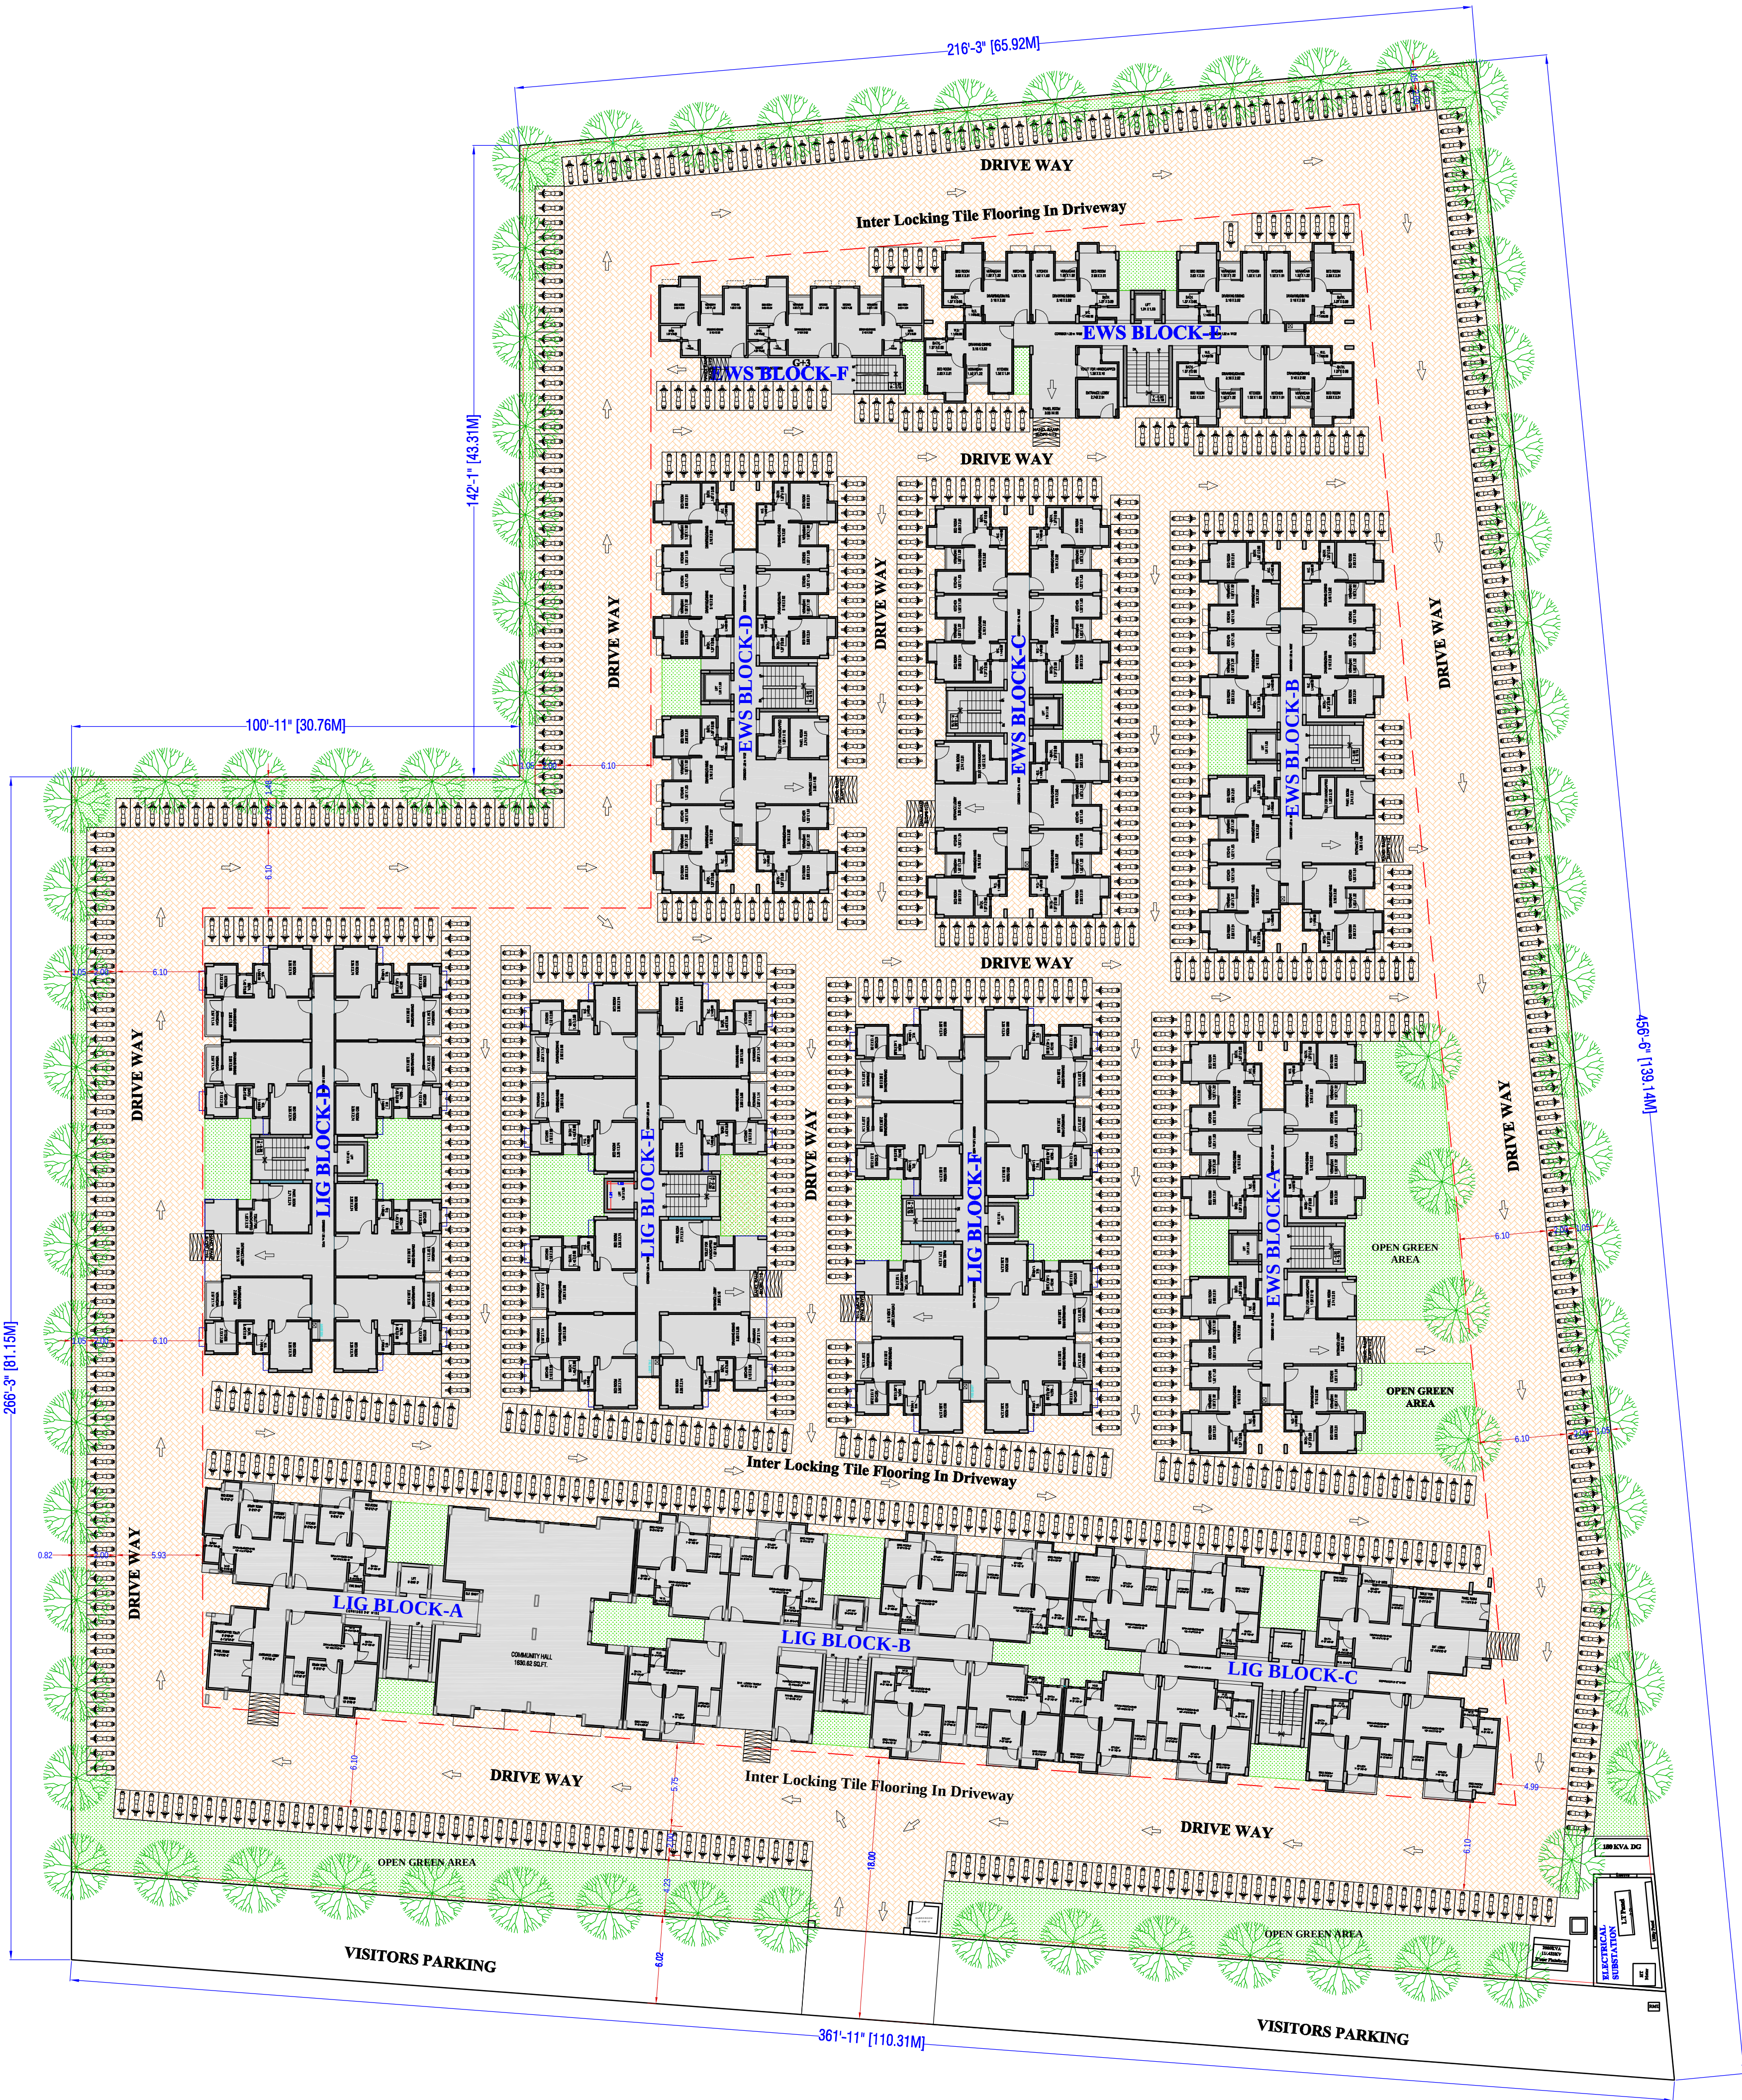

GENERAL NOTES :-

1. All dimensions are in feet and inches.
2. Do not scale this drawing follow written dimensions only.
3. This drawing shall be read in conjunction with other architectural, structural and services drawings.
4. Any discrepancy in the drawing should be immediately brought to the notice of architect, prior to construction.
5. Architectural Drawings should be followed for the Location of structural and masonry members however size & reinforcement shall be followed as structural or other relevant drawings.
6. Coordination with other services drawings such as electrical, hvac, plumbing etc. is the sole responsibility of the contractor.
7. For details follow large scale detailed drawings.
8. All drawings/measurements must be checked & verified by the contractor at site.
9. Architect's responsibility is limited to the soundness of its design only.
10. Bad workmanship will be sole responsibility of client & contractor.

WARNING :-

1. This drawing is the sole copyright of Architects Mishra Garg & Associates and should be used for the purpose expressly issued.

REVISIONS

DT.	NO.	ISSUED TO	CKD.

PROJECT TITLE

PROPOSED AFFORDABLE HOUSING
EWS, LIG SCHEME ON KHASRA NO.
1407, 1408, 1413, 1414 AT VILL. MUHANA
TEH. SANGANER, JAIPUR.

DRAWING TITLE

OUTER DEVELOPMENT & LANDSCAPE DRAWING

ARCHITECTS :

MISHRA GARG & ASSOCIATES
C-35, LAJPAT MARG,
C-SCHEME, JAIPUR.
TEL. : (0141) 2373274, 5104986

DEALT	CHECKED	DATE	NORTH
MANISH	RAJEEV GARG	14-06-17	
SCALE	JOB NO.	DRG. NO.	
N.T.S.		3,002	