




PROPOSED LAYOUT PLAN OF "VIRASAT HOMES"

In Revenue Village - Beerpinarpura, Teh.- Chaksu , Dist.- Jaipur


Electrification

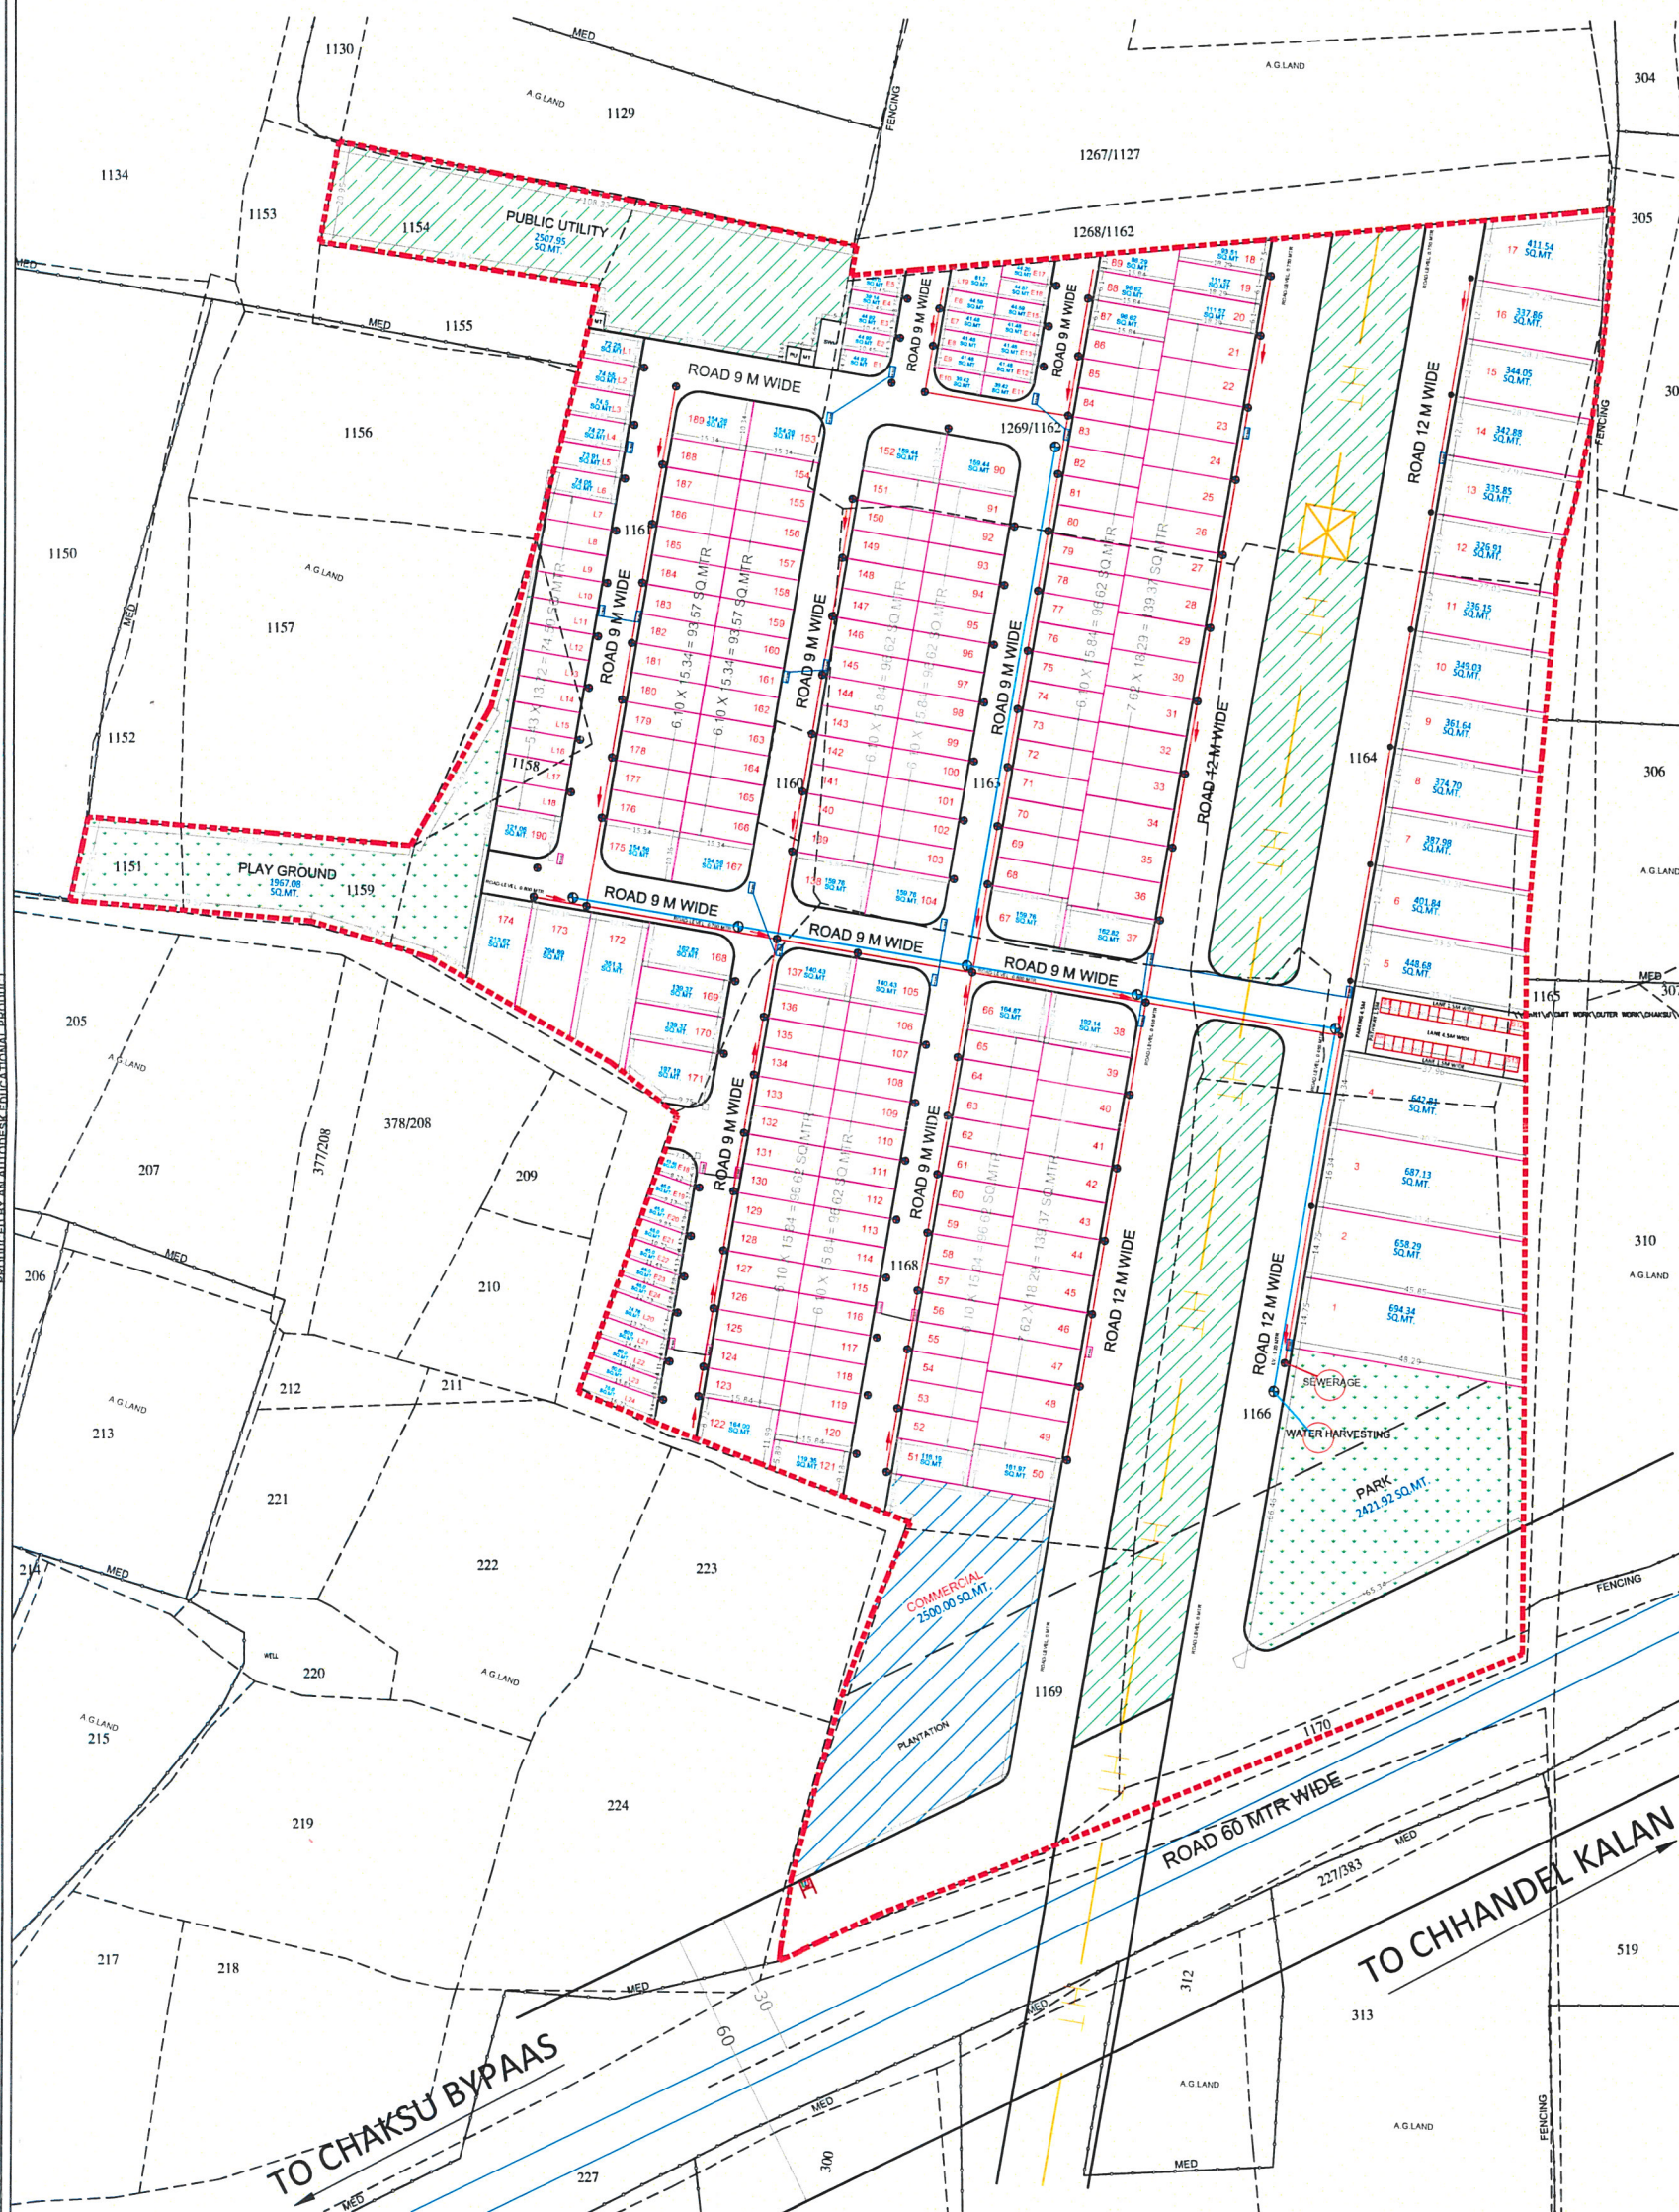


uxj ikfydk pkdLk

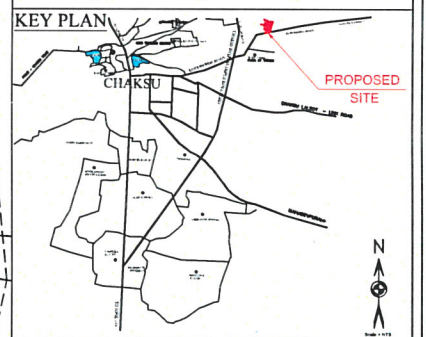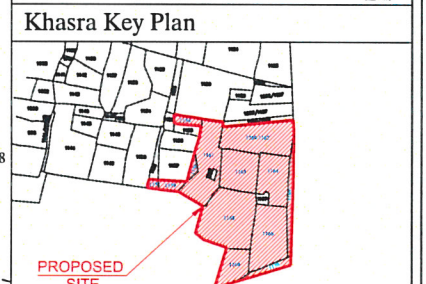

LOCATION AT MP-2031:-

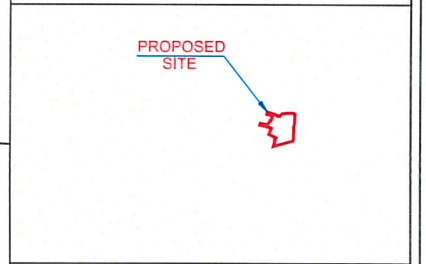

LOCATION PLAN AT GOOGLE IMAGE

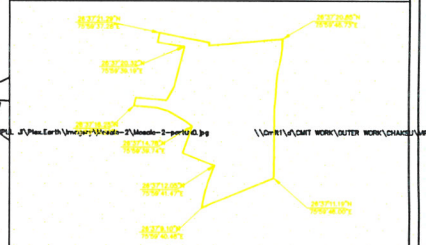

KHASRA AREA DETAIL			
KHASRA NO.	AREA(SQ.MT)	KHASRA NO.	AREA(SQ.MT)
1151	400.00	1164	6400.00
1154	900.00	1165	2200.00
1158	500.00	1166	9300.00
1159	900.00	1168	12500.00
1161	8000.00	1169	4200.00
1269/1162	9300.00	1170	1500.00
1163	6600.00		
TOTAL			62700.00

आवासीय भूखण्ड	190
EWS भूखण्ड	24
LIG भूखण्ड	24
मुख्य व्यवसायिक भूखण्ड	01
खुदरा व्यवसायिक भूखण्ड	24
कुल भूखण्ड	263

AREA ANALYSIS:-

S.NO.	LAND USE	AREA (SQ.MTR)	%
1	RESIDENTIAL AREA	27129.85	43.27
2	EWS/LIG PLOT	2766.83	4.41
3	COMMERCIAL PLOT AREA	2500.00	3.99
4	INFORMAL SHOP AREA	497.22	0.79
TOTAL AREA S.NO. 1 TO 4		32893.90	52.46
5	PARK AREA	2421.92	3.85
6	PLAY GROUND AREA	1967.08	3.14
7	PUBLIC UTILITY SWM/PU/MT+2	2507.95	4.00
8	HT LINE CORRIDOR AREA	5603.69	8.94
9	ROAD AREA 60 M	3024.50	4.82
10	ROAD AREA	14280.96	22.78
TOTAL SCHEME AREA		62700.00	100.00

	SEWERAGE
	DIRECTION
	WATER HARVESTING
	TRANSFORM
	ELECTRICAL BOX

SURESH KUMAR SAINI
CIVIL ENGINEER
053703

NAME OF SCHEME:

"VIRASAT HOMES"
Village - Beerpinarpura, Teh.- Chaksu , Dist.- Jaipur

SCALE: 1CM:5.0 MTR DRG. NO.

dfu"B@lgk;d vfHk;Urk
uxj ikfydk pkdLkwofj"B izk#idkj @gk;d uxj fu;kstd
uxj ikfydk pkdLkwvf/k'kk"kh vf/kdkjh
uxj ikfydk pkdLkwv/;{k
uxj ikfydk pkdLkw