
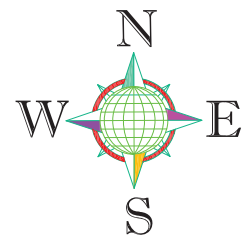


PROPOSED RAIN WATER HARVESTING LAY OUT PLAN

LANGDI MADHAV RESIDENCY II

KHASRA NO. - 5451,5452,12851/5453,12852/5454,5455,5456,
5457/12076,5458,12854/5459,12856/5460
AT VILLAGE - CHAKSU (EAST), TEHSIL- CHAKSU, DIST.- JAIPUR.

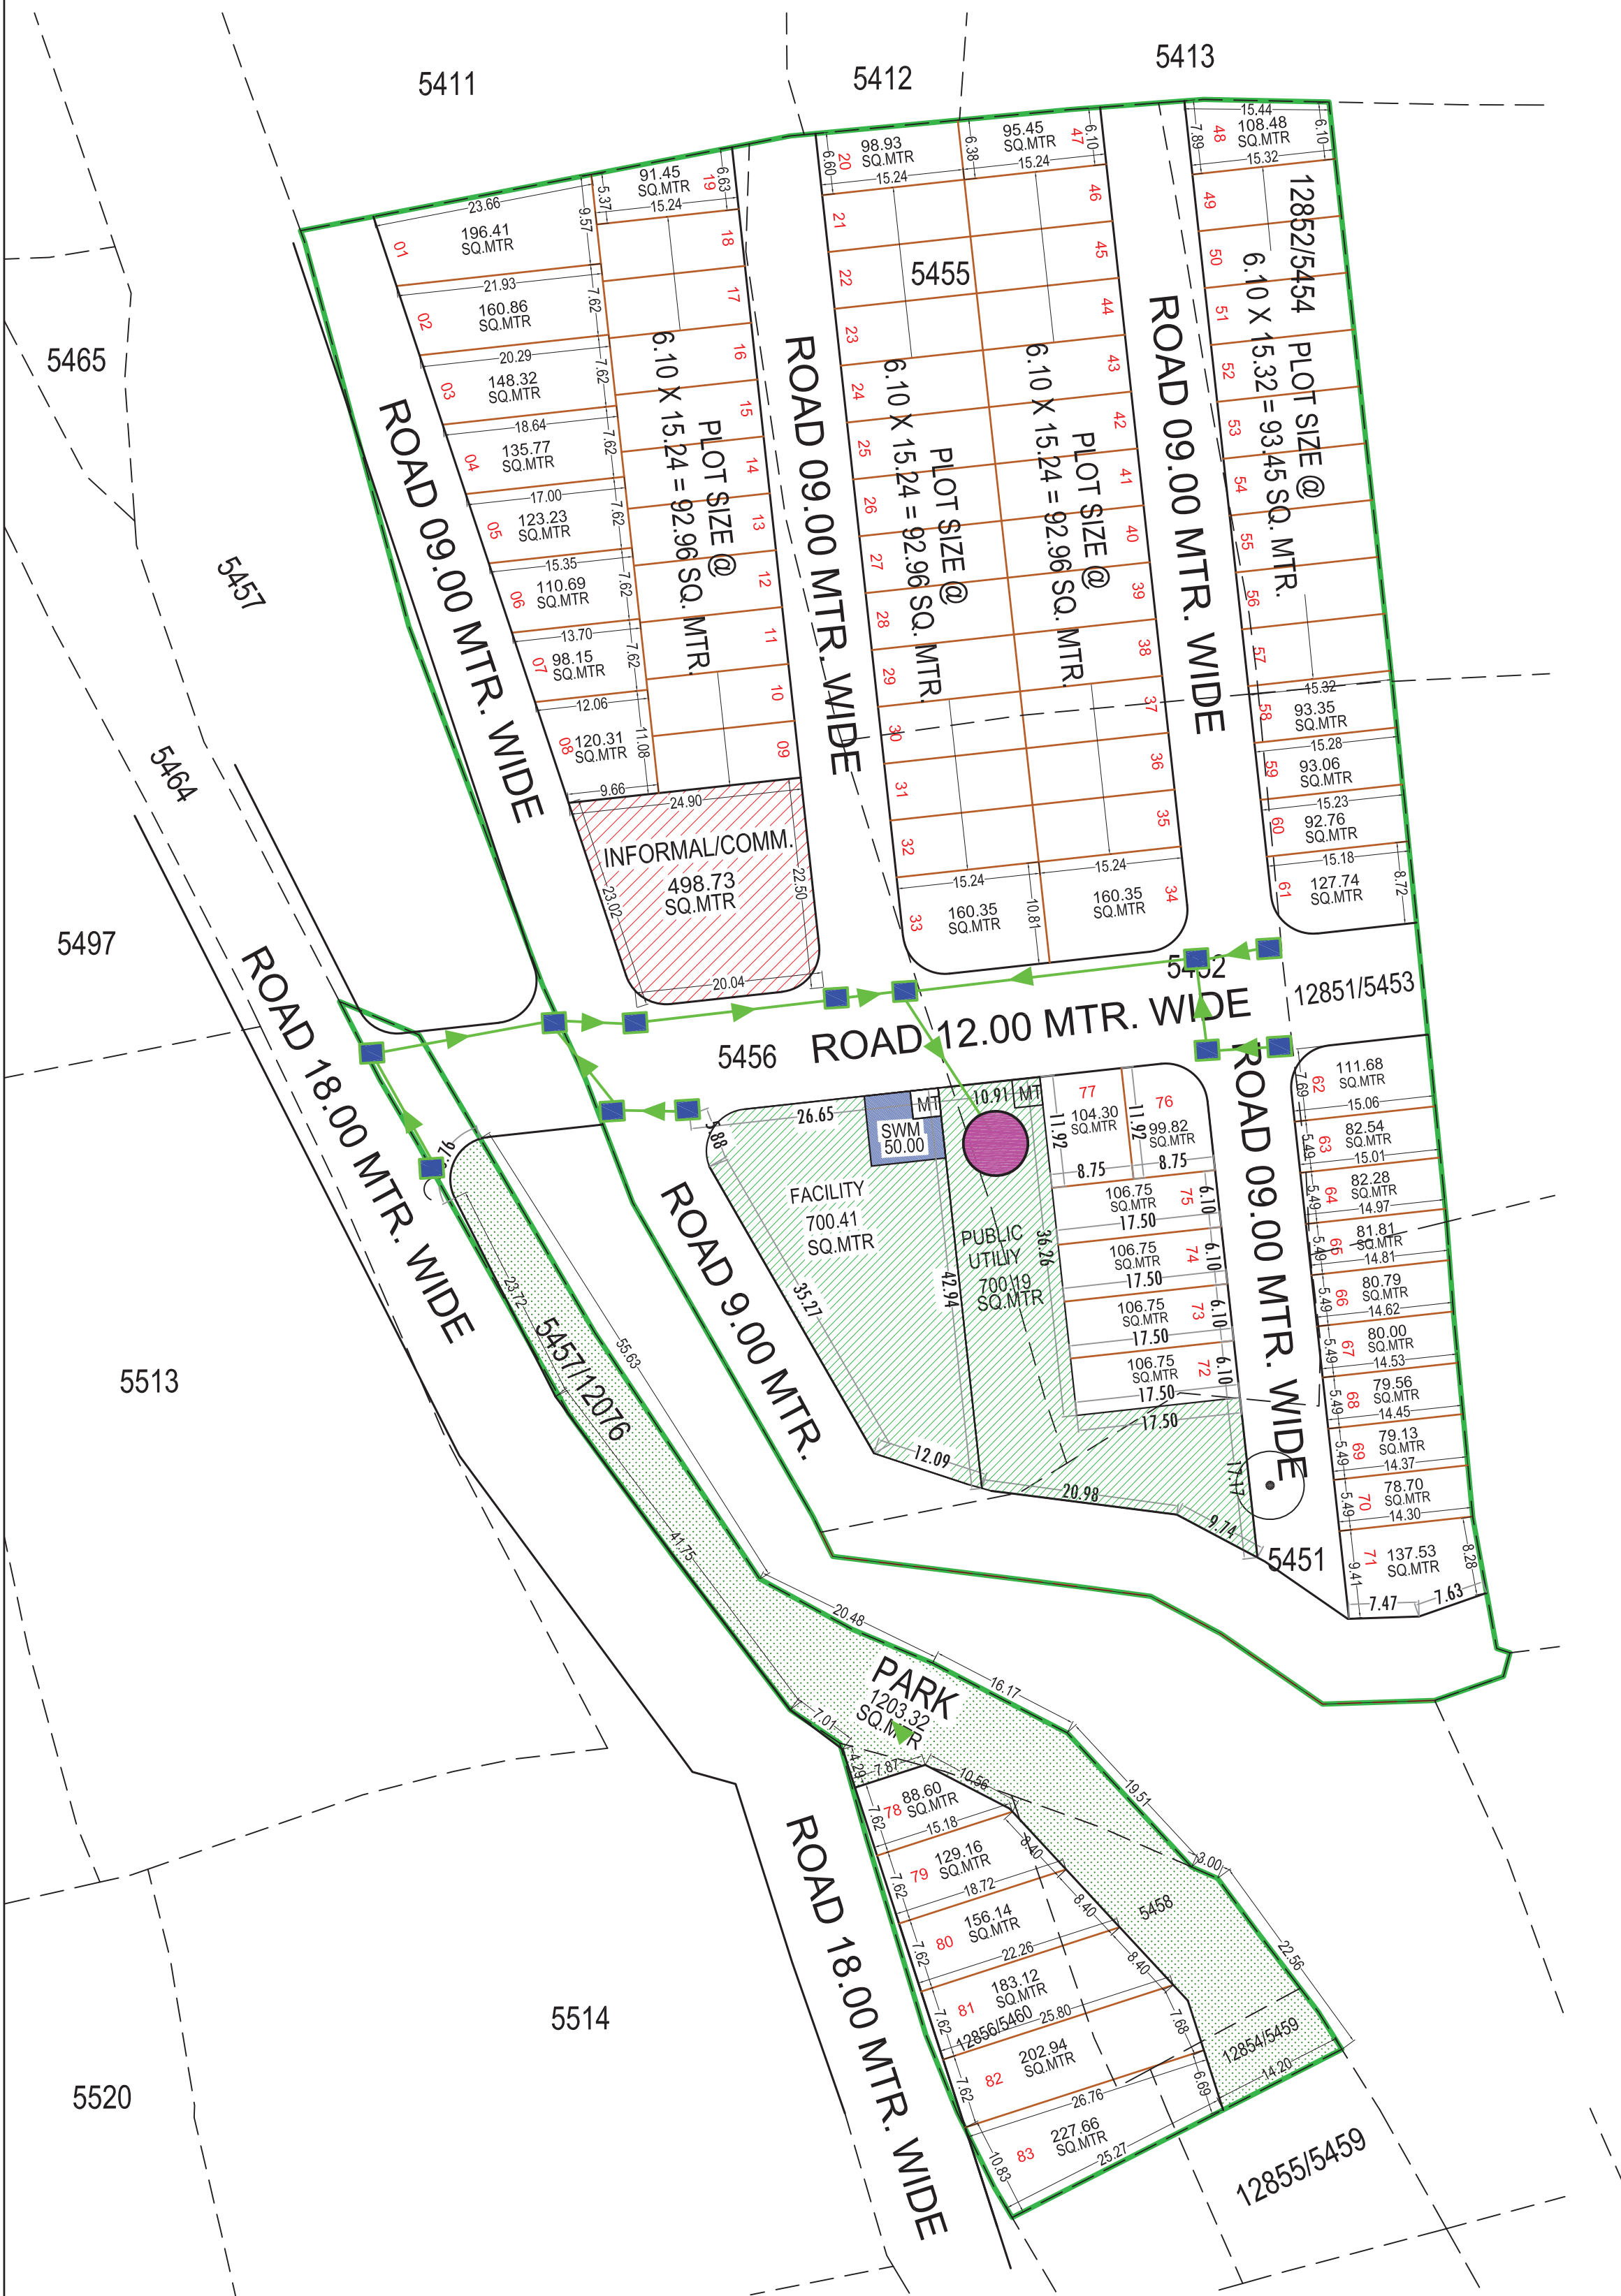

RAIN WATER COLLECTION CHAMBERS 200MM DIA. DWC SN-8 PIPE	
SOAKAGE PIT WITH RECHARGE BOREWELL	

ER. MANOJ CHAUDHARY
B. TECH (CIVIL)

नगरीय विकास का नाम : नगर पालिका, चाक्सू
(प्राधिकरण / न्यास / नगर निगम/परिषद/पालिका)

LOCATION MAP

GOOGLE MAP OF EXISTING LAND

PROPOSED LAND USE MAP AS PER LAND USE PLAN - 2031 (DRAFT)

NORTH :-

मास्टर विकास योजना २०२५ के अनुसार भू उपयोग
आवासीय भूखण्डों की निर्माण स्थिति :-
१. भूखण्ड -
२. खुर्दरा व्यवसायिक भूखण्ड -

AREA ANALYSIS :-

S.No.	LAND USED	AREA IN (SQ.MTR.)	(%)
1.	RESIDENTIAL	8730.15	50.81 %
2.	INFORMAL	498.73	02.90 %
TOTAL (1+2)		9228.88	53.71 %
3.	PARK	1203.32	07.00 %
4.	FACILITY	700.41	04.07 %
5.	PUBLIC UTILITY	700.19	04.07 %
6.	SWM	50.00	00.29 %
7.	M.T	10.00	00.06 %
8.	ROAD	5294.20	30.80 %
TOTAL (3+8)		7480.72	46.29
TOTAL SCHEME AREA		17187.00	100.00 %
LOSS AREA IN KHASRA		913.00	
KHASRA MAP			
TOTAL KHATEDAR AREA		18100.00 SQ.MTR	

योजना की भूमि की रा.पू.रा. अधिनियम की धारा ६० ए की कार्यवाही एवं मोके पर भूमि का प्रमाणिकरण भरे द्वारा किया गया। योजना की पूरी भूमि प्राधिकरण में निहित हो चुकी है।

नाम तहसीलवार नाम उपयुक्त जोन:-

बी.पी.सी / जी. एल. सी. की बैठक संख्या दिनांक की अनुपालना में योजना मानचित्र स्वीकृत कर जारी किया गया।

SCHEME NAME :- PROPOSED LAY OUT PLAN
LANGDI MADHAV RESIDENCY II
AT VILLAGE - CHAKSU (EAST), TEHSIL- CHAKSU, DIST.- JAIPUR.

ZONE NO. :-



SCALE :- 1:400

NAGAR PALIKA CHAKSU

PROPOSED RAIN WATER HARVESTING PIT LAY OUT PLAN

LANGDI MADHAV RESIDENCY II

KHASRA NO. - 5451,5452,12851/5453,12852/5454,5455,5456,
5457/12076,5458,12854/5459,12856/5460
AT VILLAGE - CHAKSU (EAST), TEHSIL- CHAKSU, DIST.- JAIPUR.

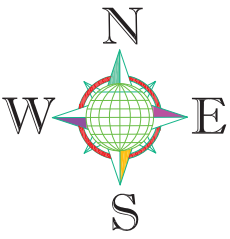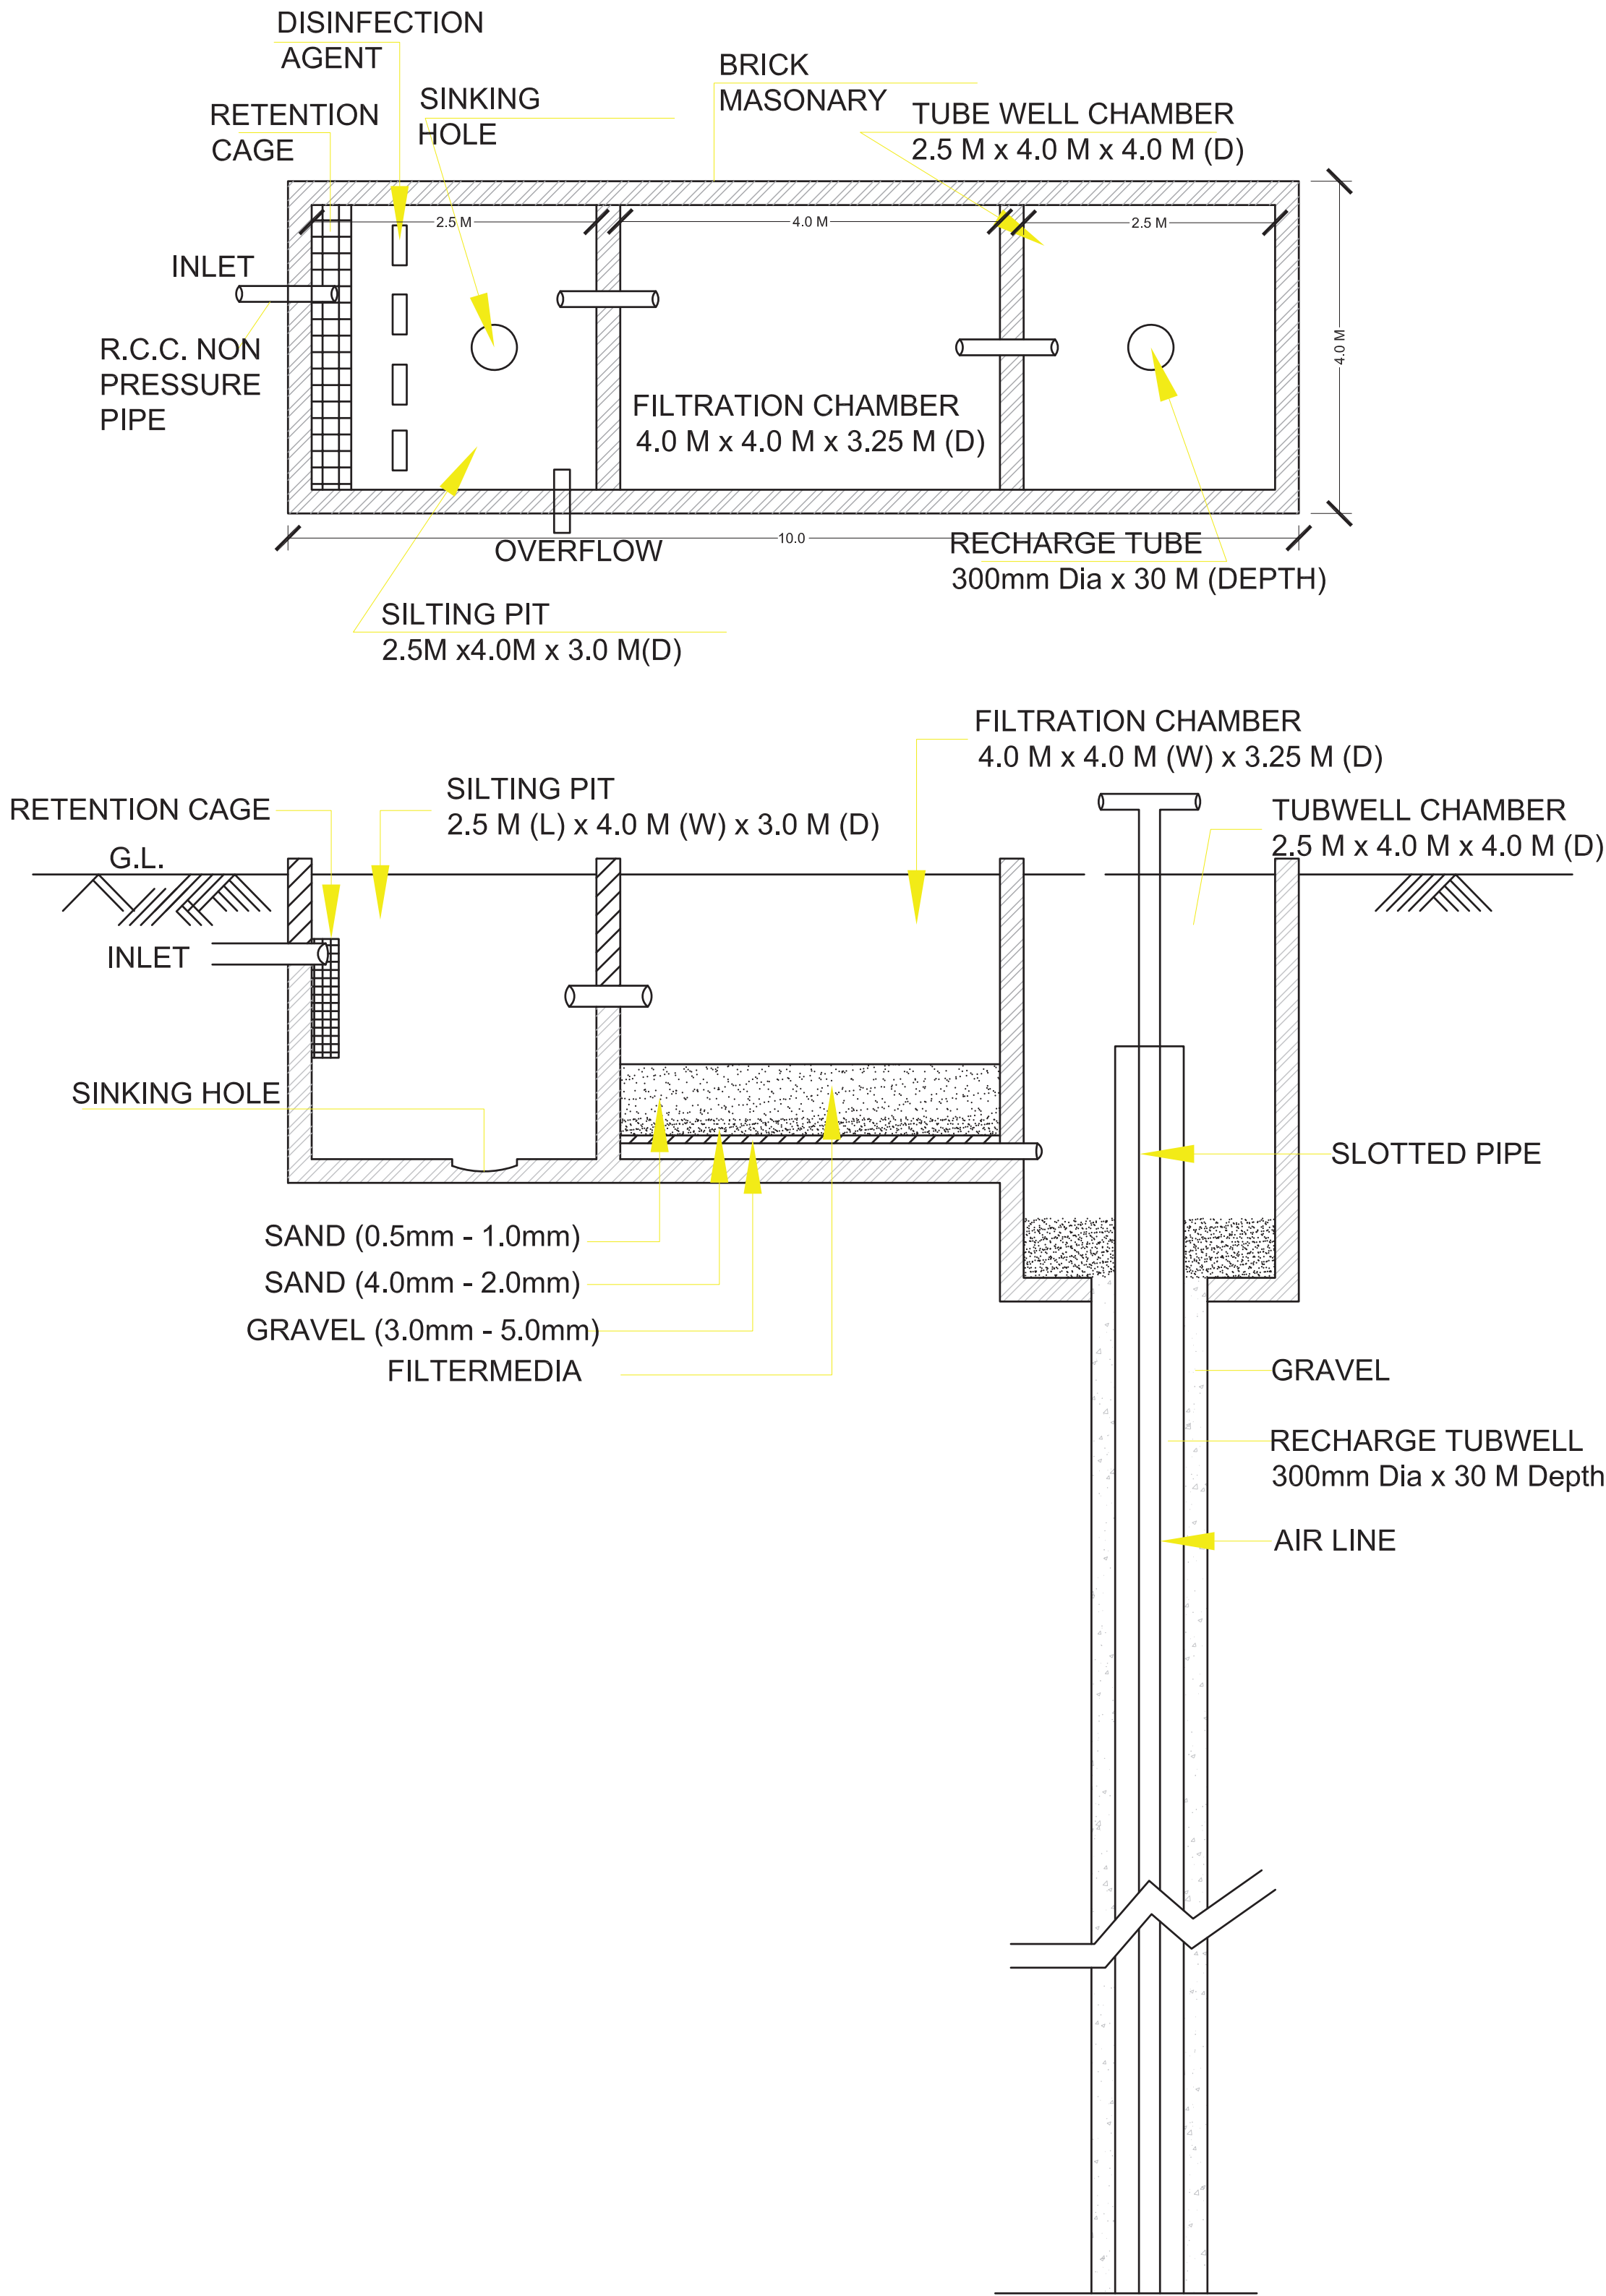

ER. MANOJ CHAUDHARY
B. TECH (CIVIL)

नगरीय विकास का नाम : नगर पालिका, चाकसू (प्राधिकरण /न्यास/ नगर निगम/परिषद/पालिका)			
<div>LOCATION MAP</div> <div></div>			
<div>GOOGLE MAP OF EXISTING LAND</div> <div></div> <div>PROPOSED LAND USE MAP AS PER LAND USE PLAN - 2031 (DRAFT)</div>			
<div>PROPOSED LAND</div> <div></div>			
NORTH :- <div></div>			
मास्टर विकास योजना २०२५ के अनुसार भू उपयोग आवासीय भूखण्डों की निर्माण स्थिति :- १. भूखण्ड - २. खुर्दरा व्यवसायिक भूखण्ड -			
AREA ANALYSIS :-			
S.No.	LAND USED	AREA IN (SQ.MTR.)	(%)
1.	RESIDENTIAL	8730.15	50.81 %
2.	INFORMAL	498.73	02.90 %
TOTAL (1+2)		9228.88	53.71 %
3.	PARK	1203.32	07.00 %
4.	FACILITY	700.41	04.07 %
5.	PUBLIC UTILITY	700.19	04.07 %
6.	SWM	50.00	00.29 %
7.	M.T	10.00	00.06 %
8.	ROAD	5294.20	30.80 %
TOTAL (3+8)		7480.72	46.29 %
TOTAL SCHEME AREA		17187.00	100.00 %
LOSS AREA IN KHASRA KHASRA MAP		913.00	
TOTAL KHATEDAR AREA		18100.00 SQ.MTR	
योजना की भूमि की रा.भू.रा. अधिनियम की धारा ६० ए की कार्यवाही एवं मौके पर भूमि का प्रमाणीकरण मेरे द्वारा किया गया। योजना की पूरी भूमि प्राधिकरण में निहित हो चुकी है। <div>नाम तहसीलदार</div> <div>नाम उपायुक्त जेन:-</div> <div>वी.पी.सी / जी. एल. सी. की बैठक संख्या की अनुपालना में योजना मानचित्र स्वीकृत कर जारी किया गया।</div>			
SCHEME NAME :- PROPOSED LAY OUT PLAN LANGDI MADHAV RESIDENCY II AT VILLAGE - CHAKSU (EAST), TEHSIL- CHAKSU, DIST.- JAIPUR.			
ZONE NO. :-			
SCALE :- 1:400			
NAGAR PALIKA CHAKSU			