


Layout Plan of Sewerage Collection System For

"THE GREATER MANSAROVAR- B"

REVENUE- VILLAGE - THALA, TEH.- MADHORAJPURA, JAIPUR

AT KHASRA N O. 1118/1058, 1120/1062, 1056/438, 1057/438, 1059/441, 1060/441, 1064/437, 1065/437, 439, 1069/463

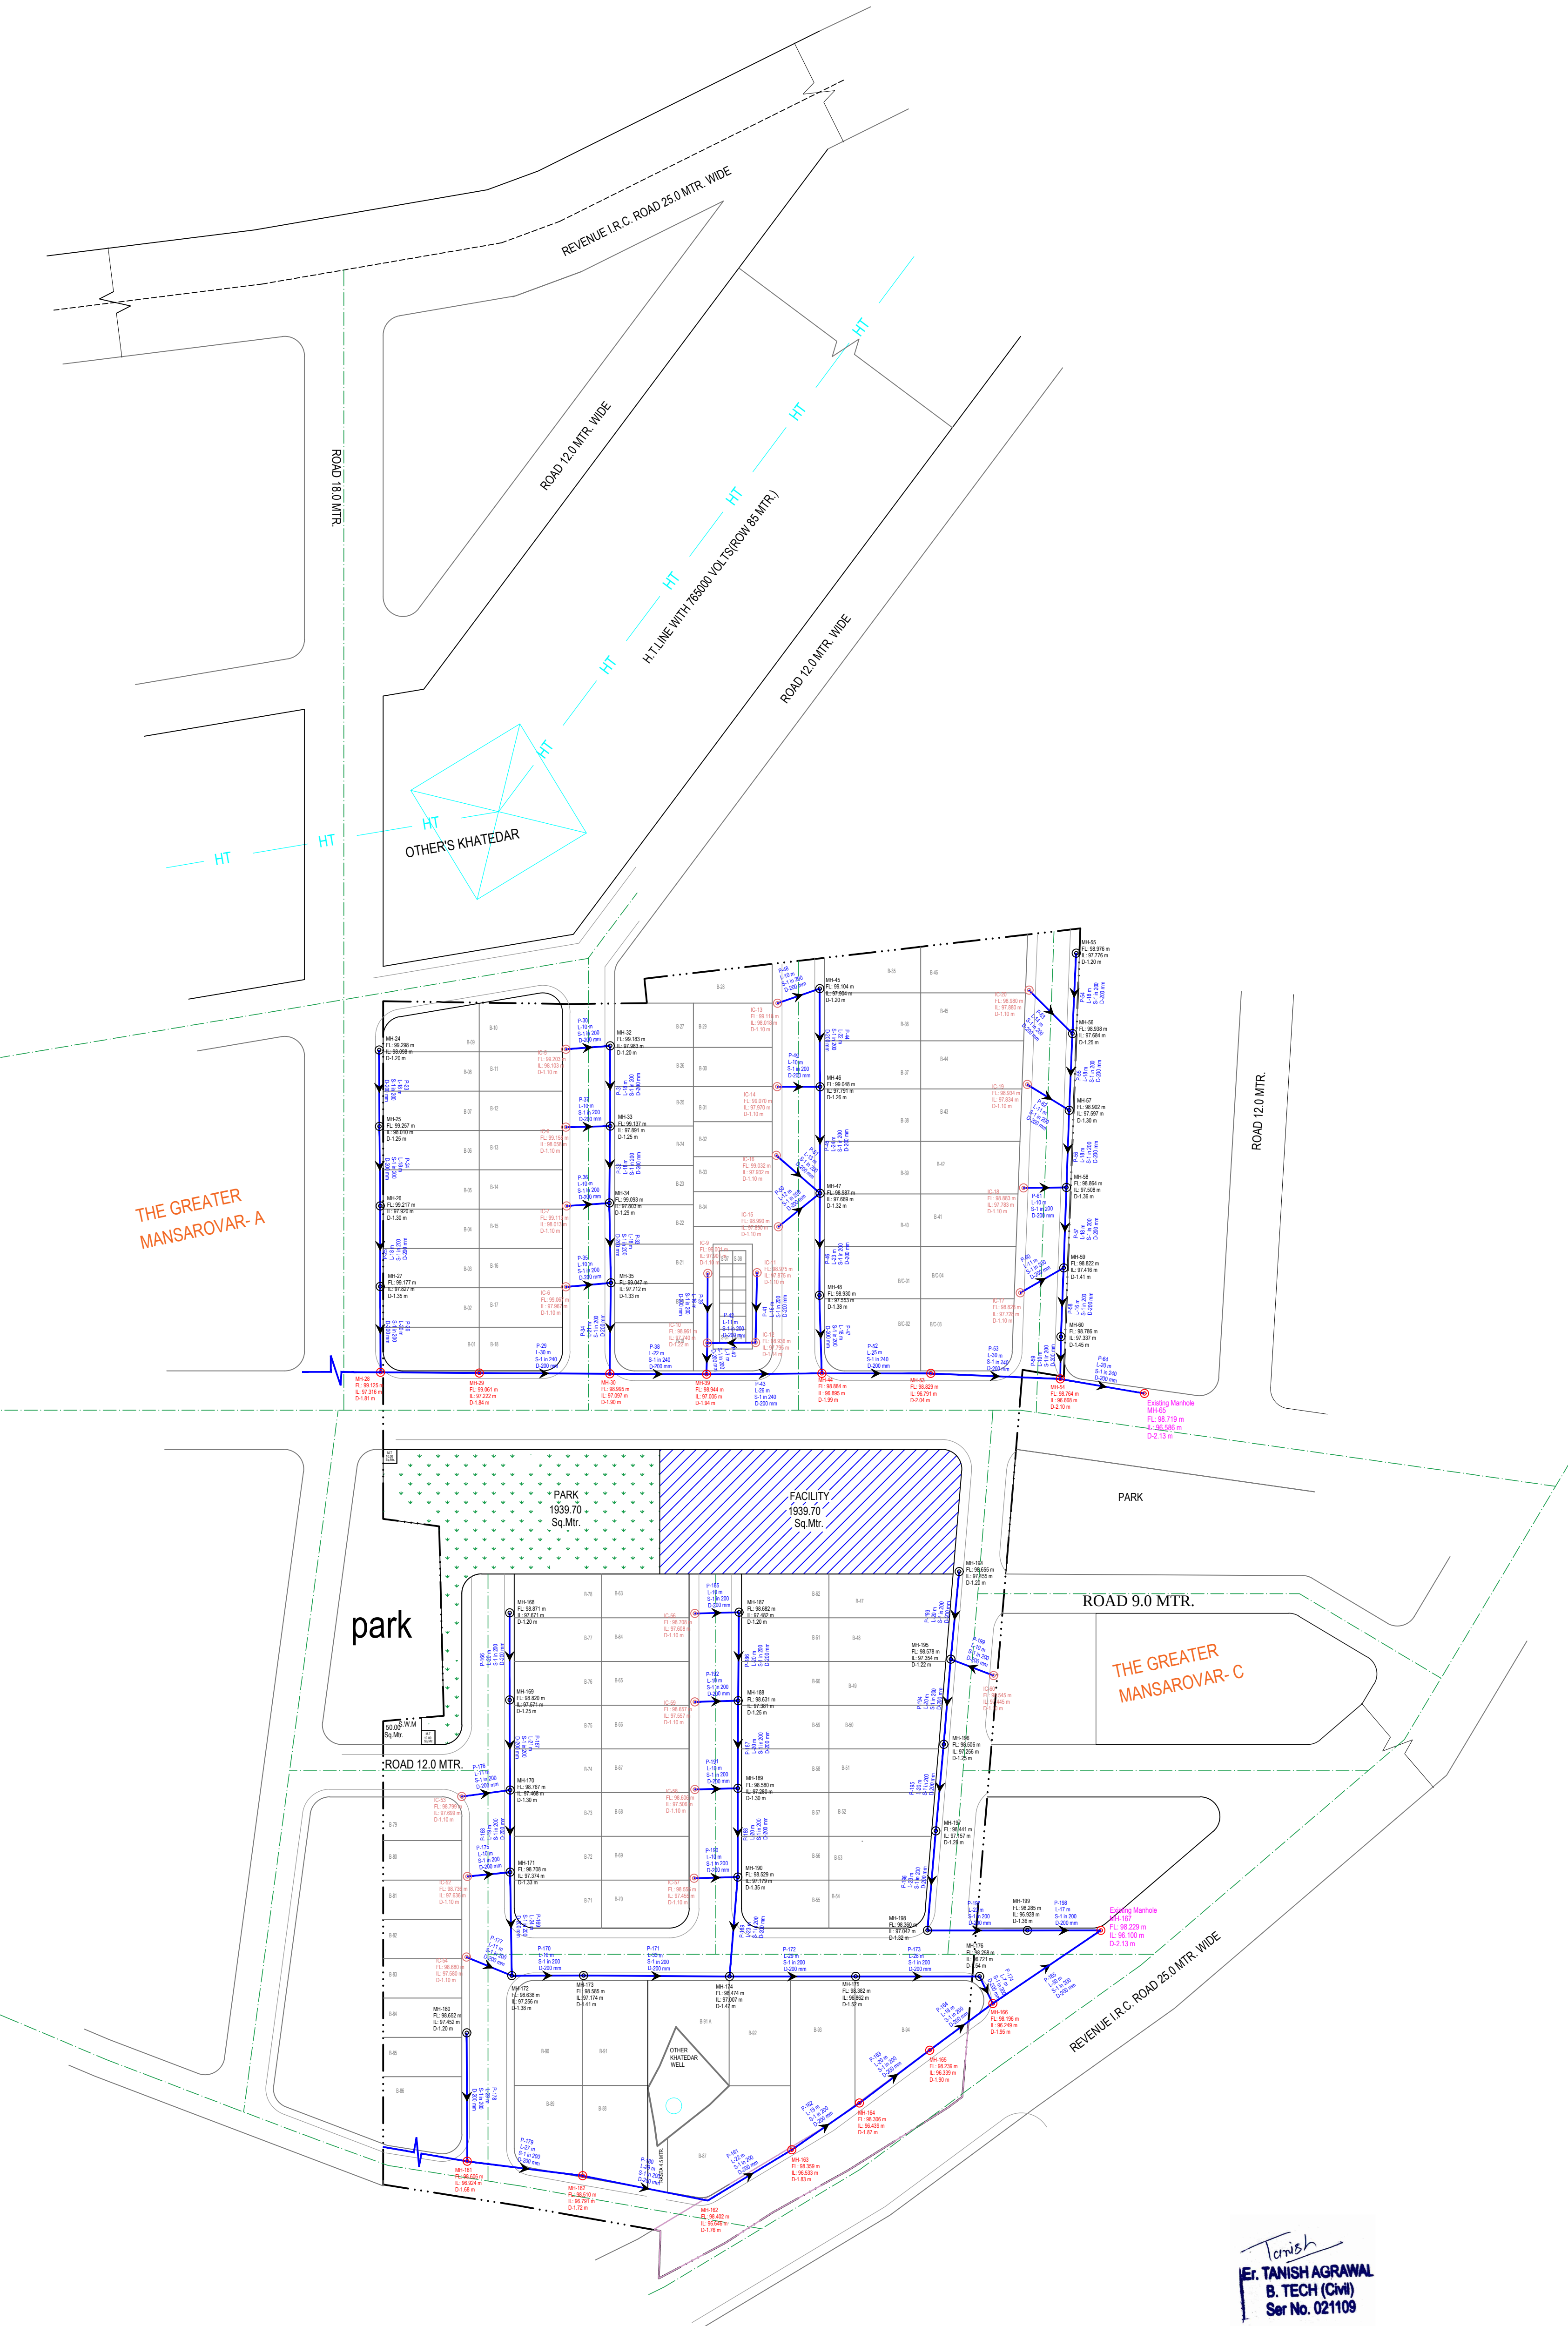

Tanish
Er. TANISH AGRAWAL
B. TECH (CIVIL)
Ser No. 021109

LAY-OUT PLAN OF	
(ROADS ☐ ELECTRICALS ☐ SEWER LINE ☒ WATER SUPPLY ☐ & RAIN WATER HARVESTING) ☐	
Notes:-	
1. ALL DIMENSIONS ARE IN METER & DIAMETERS ARE IN MILLIMETER, UNLESS OTHERWISE SPECIFIED.	
2. EARTH COVER PROVIDED ABOVE PIPE SHALL BE MINIMUM 1.0 M.	
3. PIPE MATERIAL SHALL BE HDPE DWC (DOUBLE WALL CORRUGATED).	
4. PERIODIC FLUSHING SHALL BE REQUIRED WHERE VELOCITIES ARE LESS THEN SELF CLEANSING VELOCITY.	
Notes:-	
We have considered "FL" as a Top Finish Level of Road	
FL: Top Finish Level of Road 100.336	
LEGENDS :-	
SEWER LINE NETWORK	
200MM DIA SEWER LINE WITH FLOW DIRECTION	
PIPE NUMBER LENGTH (M) SLOPE IMPROVED PIPE DIA	
MANHOLE	
MANHOLE NUMBER	
Proposed Road Finished Levels	
INVERT LEVEL	
INVERT DEPTH AT MANHOLE	
MANHOLE INTERNAL DIA 1.0 M	
MANHOLE INTERNAL DIA 1.2 M	
MANHOLE INTERNAL DIA 1.5 M	
SEWER OUTLET	
INSPECTION CHAMBER	
NAME OF SCHEME :-	
PROPOSED LAYOUT PLAN OF "THE GREATER MANSAROVAR- B" REVENUE- VILLAGE - THALA,TEH.- MADHORAJPURA, JAIPUR	
DRAWING TITLE:-	
Layout Plan of Sewerage Collection System	
CONSULTANT:-	
TFC Infra	
Engineering Consultant:-	
CIVIL TECH ENGINEERING SOLUTION	
SCALE :-	NORTH :-
N.T.S	