



SYMBOL	DESCRIPTION
	Ø110 mm Soil Waste Water Pipe
	Ø110 mm Waste Water Pipe
	Ø110 mm Rain Water Pipe
	Ø110 mm Soil Waste Water Pipe Slope 1:150
	Ø110 mm Waste Water Pipe Slope 1:150
	Ø75 mm Waste Water Pipe Slope 1:150
	Ø50 mm Waste Water Pipe Slope 1:150
	Gully Trap-12"X12" Depth 12"
	Main Hole-18"X18" Depth According to Slope
	Flow Direction

PROJECT NAME:-
ANANTAM

PROMOTER:
OM ENTERPRISES

ADDRESS:-
PLOT NO. 01, IN SCHEME NO. 5-A (PLOT NO. 1 & 2), JAIPUR

DRAWING: STILT FLOOR COMMON TOILET DRAINAGE PLAN


SCALE : -
N.T.S.

CKD. SANJAY

DRN. RAAJ

DATE : - 28-11-2024

SERVICES CONSULTANT:
ASHI ASSOCIATES
F 9 / 440 , Keshav Marg
Chitrakut Scheme,Jaipur
PH:91-0-93146-10438 ,0141-2440946
Mail:vipul8599@yahoo.com

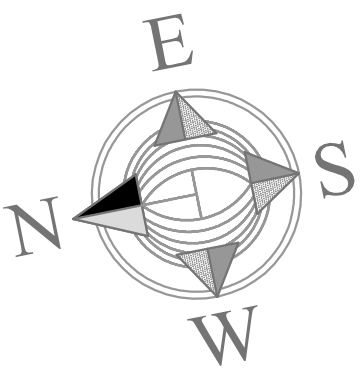


ARCHITECT :-

SPACE GRID
C-49,VIDYA
APARTMENT,PARAS MARG,
BAPU NAGAR,NEAR JANTA
STORE CIRCLE, JAIPUR-302015
PH-09314918766,0141-4005506 (O)
Email:-info.spacegrid@gmail.com

For Om Enterprises
V. Agarwal
Partner

VIPUL AGARWAL
M.E.P. CONSULTANT
B.E. ELECTRICAL

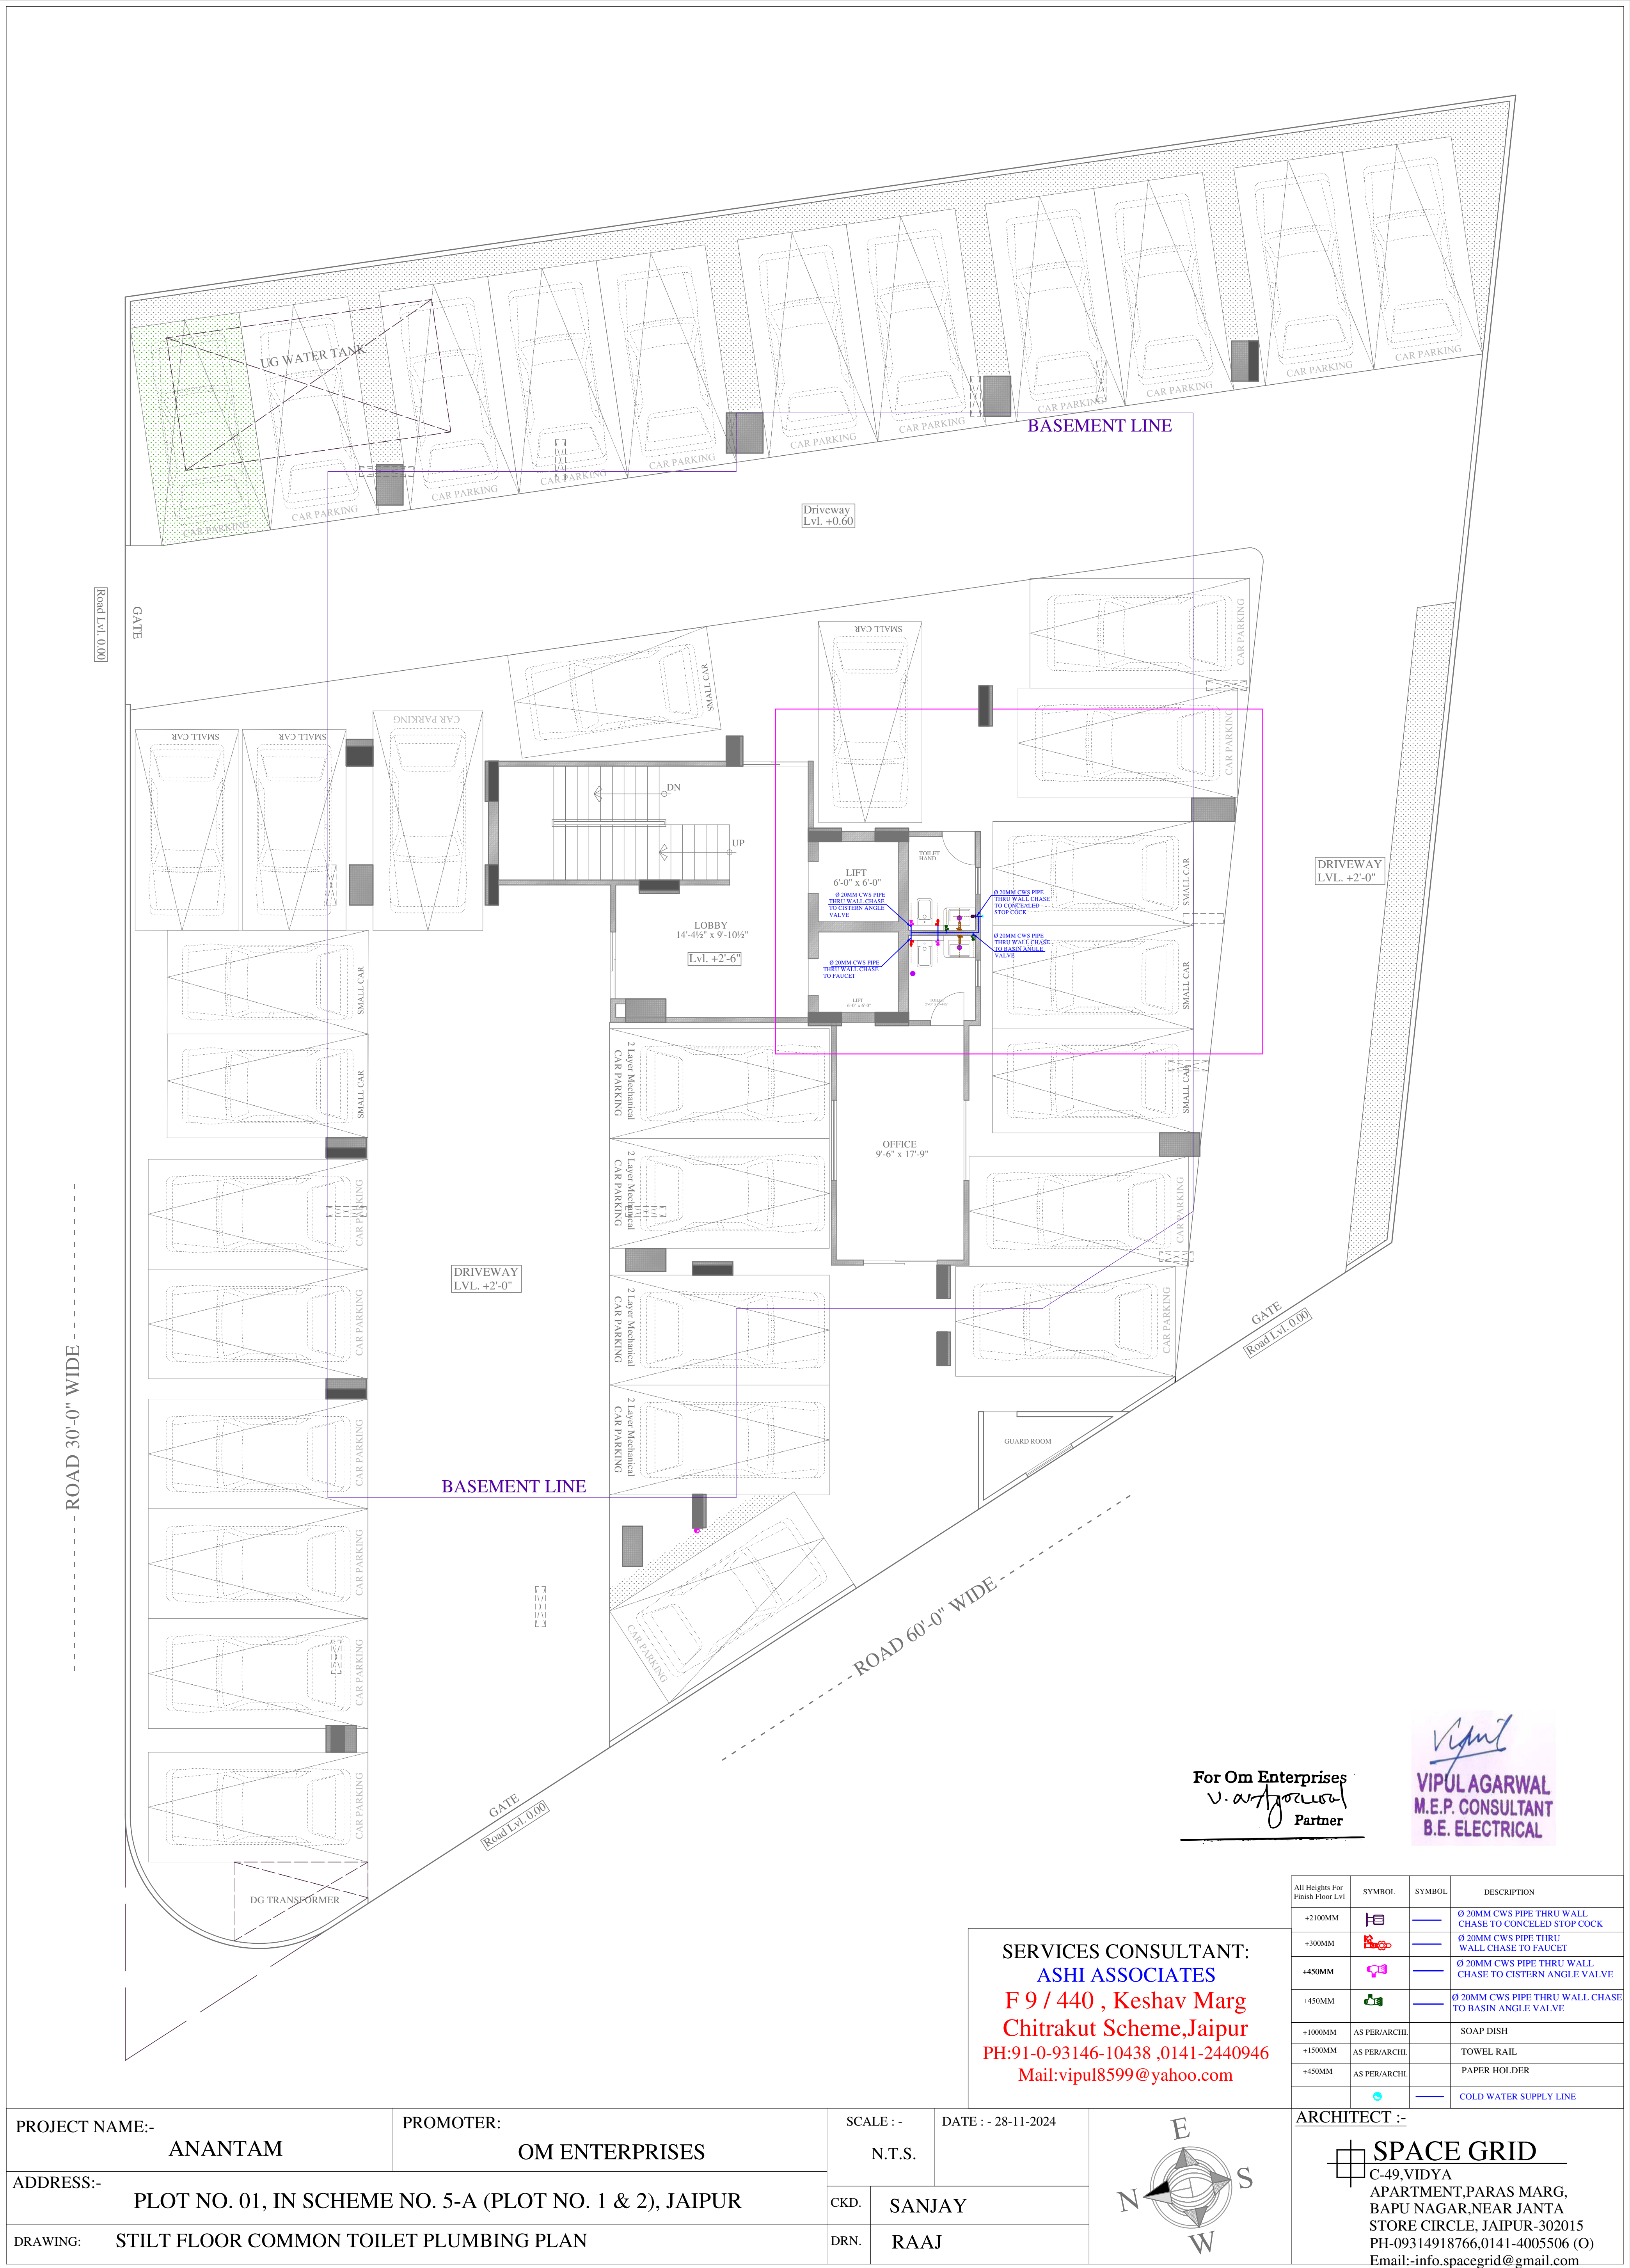

For Om Enterprises
v. agarwal
Partner

Vipul
VIPUL AGARWAL
M.E.P. CONSULTANT
B.E. ELECTRICAL

SERVICES CONSULTANT:
ASHI ASSOCIATES
F 9 / 440 , Keshav Marg
Chitrakut Scheme,Jaipur
PH:91-0-93146-10438 ,0141-2440946
Mail:vipul8599@yahoo.com

All Heights For Finish Floor Lvl	SYMBOL	SYMBOL	DESCRIPTION
+2100MM			Ø 20MM CWS PIPE THRU WALL CHASE TO CONCEALED STOP COCK
+300MM			Ø 20MM CWS PIPE THRU WALL CHASE TO FAUCET
+450MM			Ø 20MM CWS PIPE THRU WALL CHASE TO CISTERN ANGLE VALVE
+450MM			Ø 20MM CWS PIPE THRU WALL CHASE TO BASIN ANGLE VALVE
+1000MM	AS PER/ARCHI.		SOAP DISH
+1500MM	AS PER/ARCHI.		TOWEL RAIL
+450MM	AS PER/ARCHI.		PAPER HOLDER
			COLD WATER SUPPLY LINE

ARCHITECT :-


SPACE GRID
C-49,VIDYA
APARTMENT,PARAS MARG,
BAPU NAGAR,NEAR JANTA
STORE CIRCLE, JAIPUR-302015
PH-09314918766,0141-4005506 (O)
Email:-info.spacegrid@gmail.com

PROJECT NAME:-
ANANTAM

PROMOTER:
OM ENTERPRISES

SCALE : -
N.T.S.


DATE : - 28-11-2024

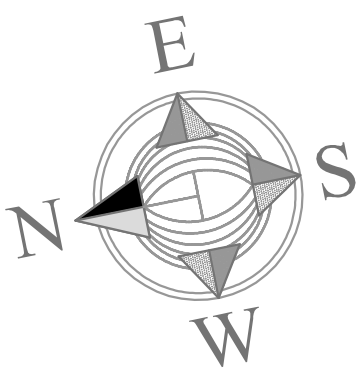

ADDRESS:-
PLOT NO. 01, IN SCHEME NO. 5-A (PLOT NO. 1 & 2), JAIPUR

DRAWING: STILT FLOOR COMMON TOILET PLUMBING PLAN

CKD. SANJAY
DRN. RAAJ

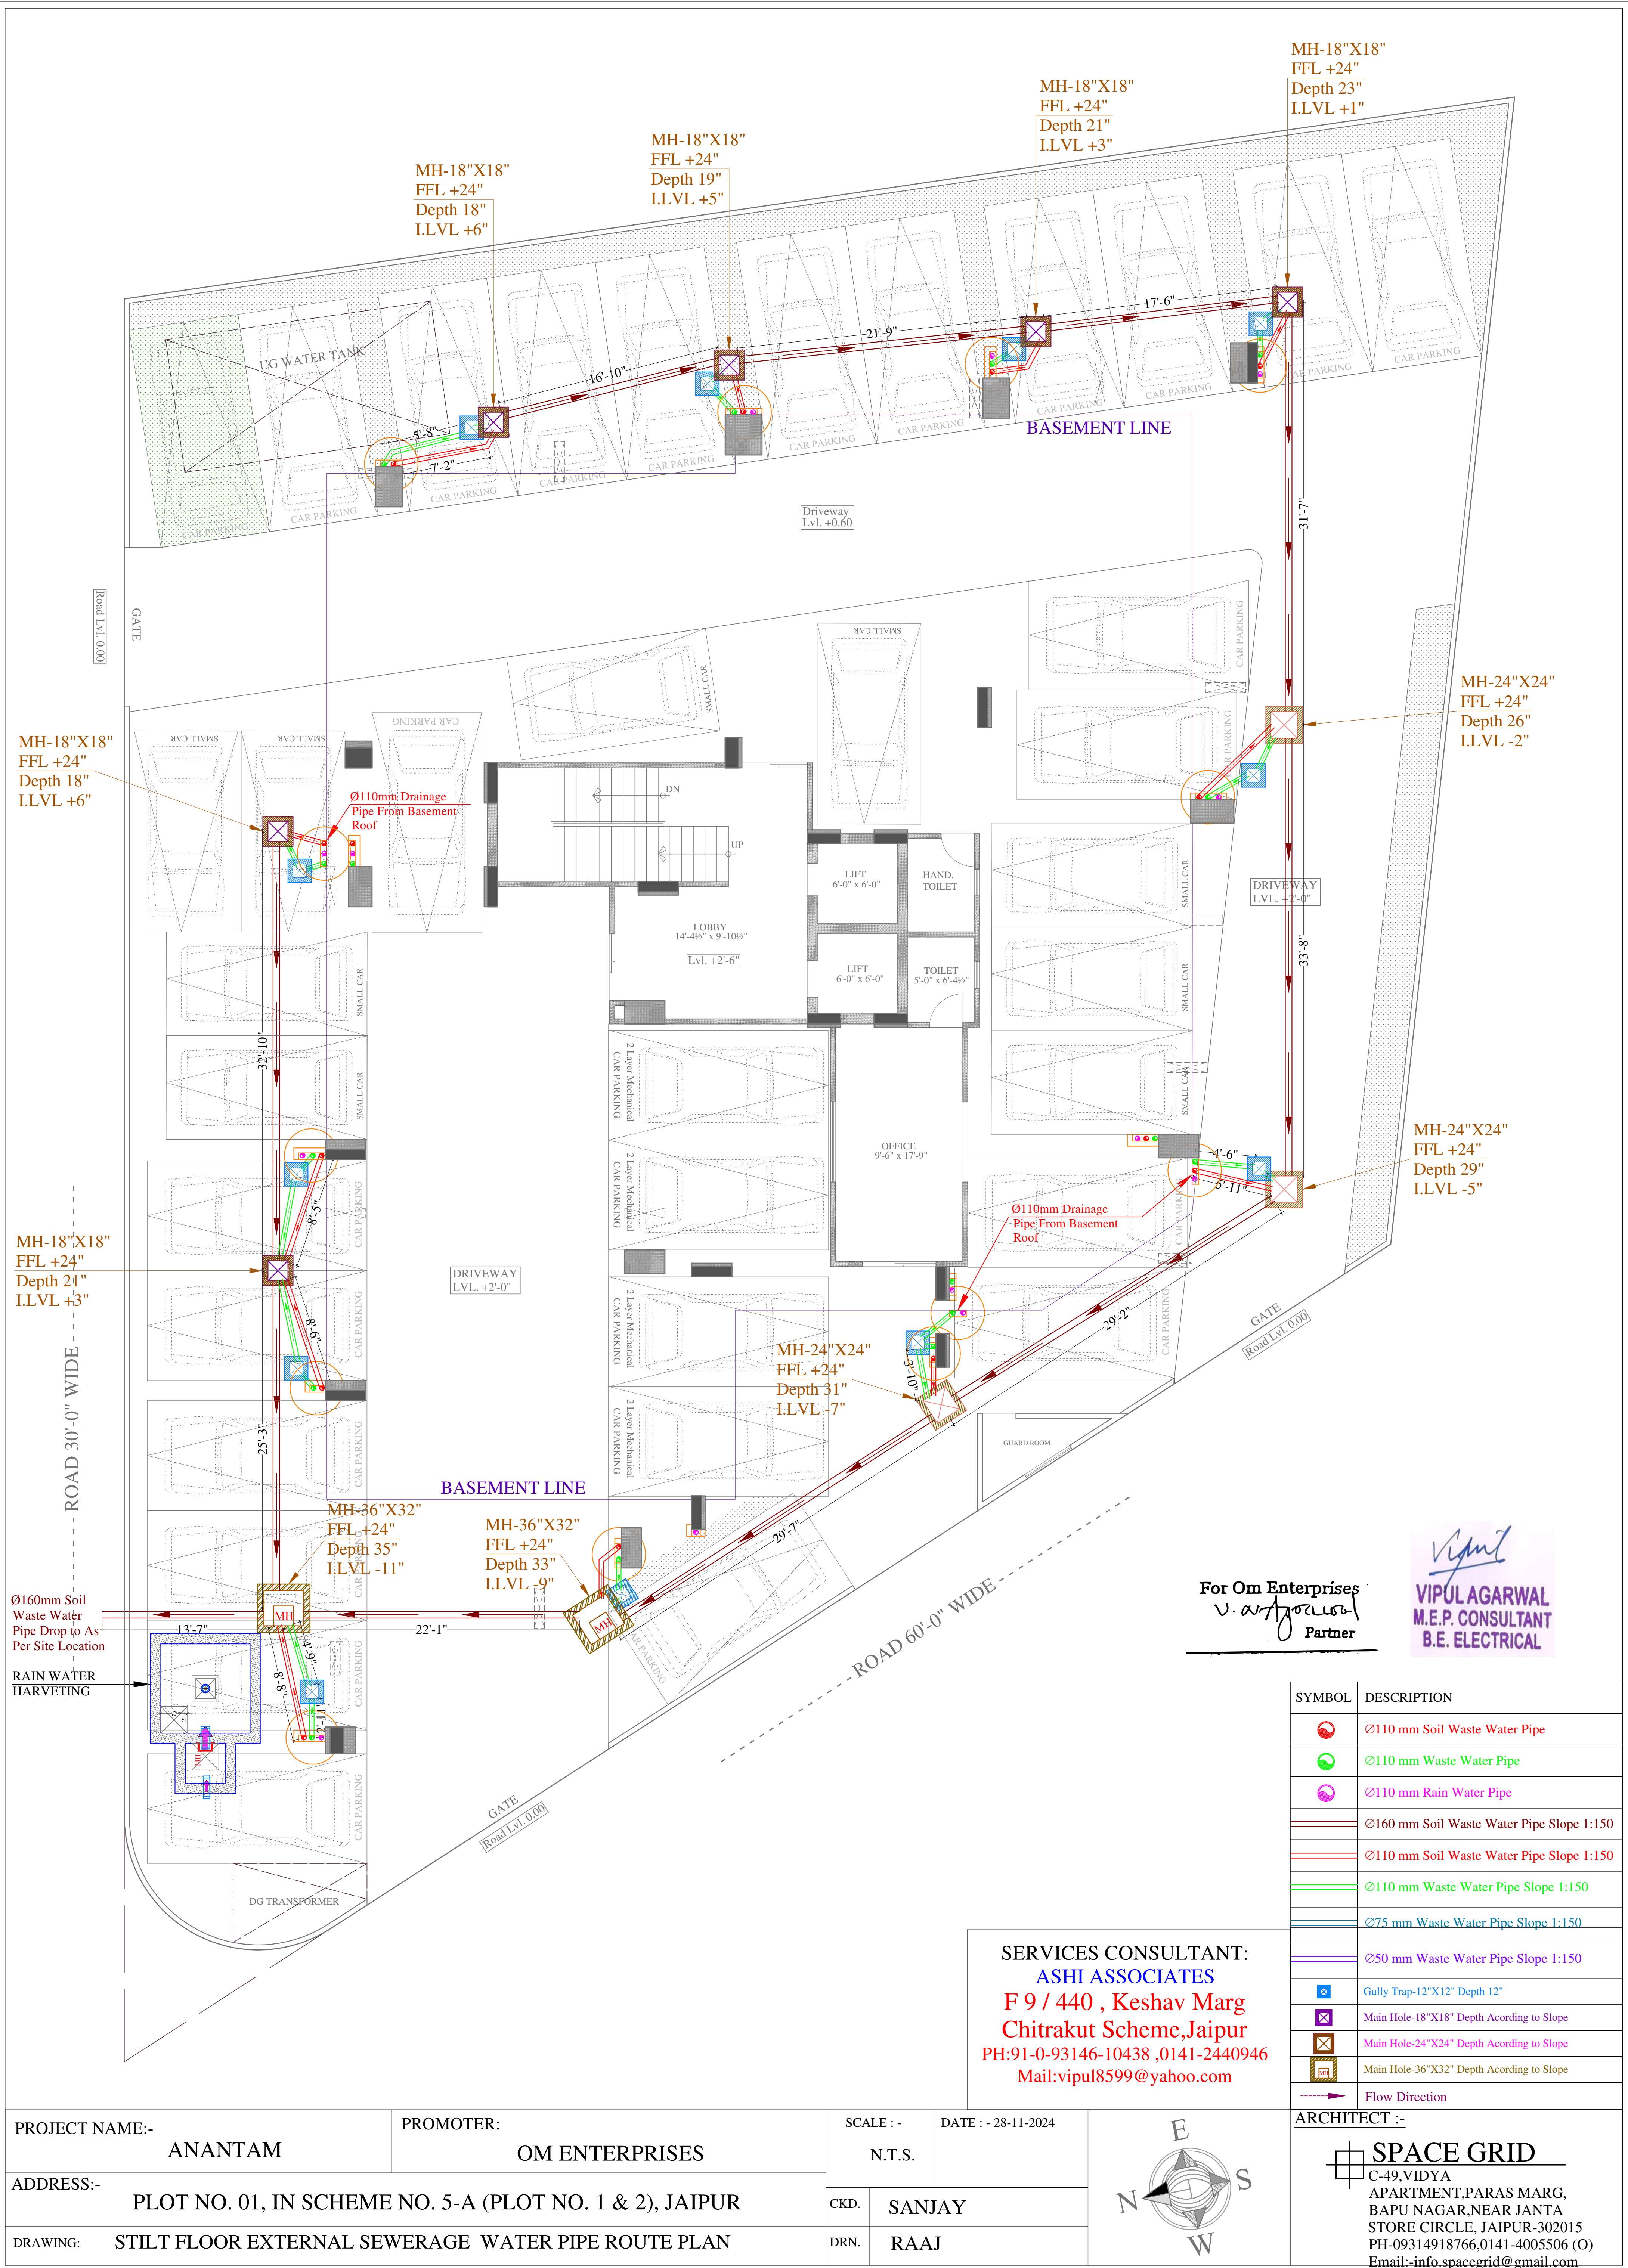

For Om Enterprises
V. Agarwal
Partner


Vipul
VIPUL AGARWAL
M.E.P. CONSULTANT
B.E. ELECTRICAL

SYMBOL	DESCRIPTION
	Ø110 mm Soil Waste Water Pipe
	Ø110 mm Waste Water Pipe
	Ø110 mm Rain Water Pipe
	Ø160 mm Soil Waste Water Pipe Slope 1:150
	Ø110 mm Soil Waste Water Pipe Slope 1:150
	Ø110 mm Waste Water Pipe Slope 1:150
	Ø75 mm Waste Water Pipe Slope 1:150
	Ø50 mm Waste Water Pipe Slope 1:150
	Gully Trap-12"X12" Depth 12"
	Main Hole-18"X18" Depth According to Slope
	Main Hole-24"X24" Depth According to Slope
	Main Hole-36"X32" Depth According to Slope
	Flow Direction

SERVICES CONSULTANT:
ASHI ASSOCIATES
F 9 / 440 , Keshav Marg
Chitrakut Scheme,Jaipur
PH:91-0-93146-10438 ,0141-2440946
Mail:vipul8599@yahoo.com

PROJECT NAME:-	ANANTAM	PROMOTER:	OM ENTERPRISES
ADDRESS:-	PLOT NO. 01, IN SCHEME NO. 5-A (PLOT NO. 1 & 2), JAIPUR		
DRAWING:	STILT FLOOR EXTERNAL SEWERAGE WATER PIPE ROUTE PLAN		

SCALE :-	DATE :- 28-11-2024
N.T.S.	
CKD.	SANJAY
DRN.	RAAJ

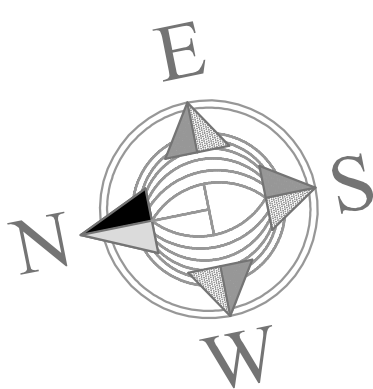

ARCHITECT :-
 SPACE GRID
C-49, VIDYA
APARTMENT, PARAS MARG,
BAPU NAGAR, NEAR JANTA
STORE CIRCLE, JAIPUR-302015
PH-09314918766, 0141-4005506 (O)
Email:-info.spacegrid@gmail.com