PROPOSED LAYOUT PLAN "BANK OFFICERS COLONY"

VILLAGE:-SHYOSINGHPURA URF KALLAWALA

TEHSIL SANGANER,JAIPUR

Khasra no. 34,35,36,37,38,39,40,41,42,80
Electrification(Transformer, Solar Energy etc)

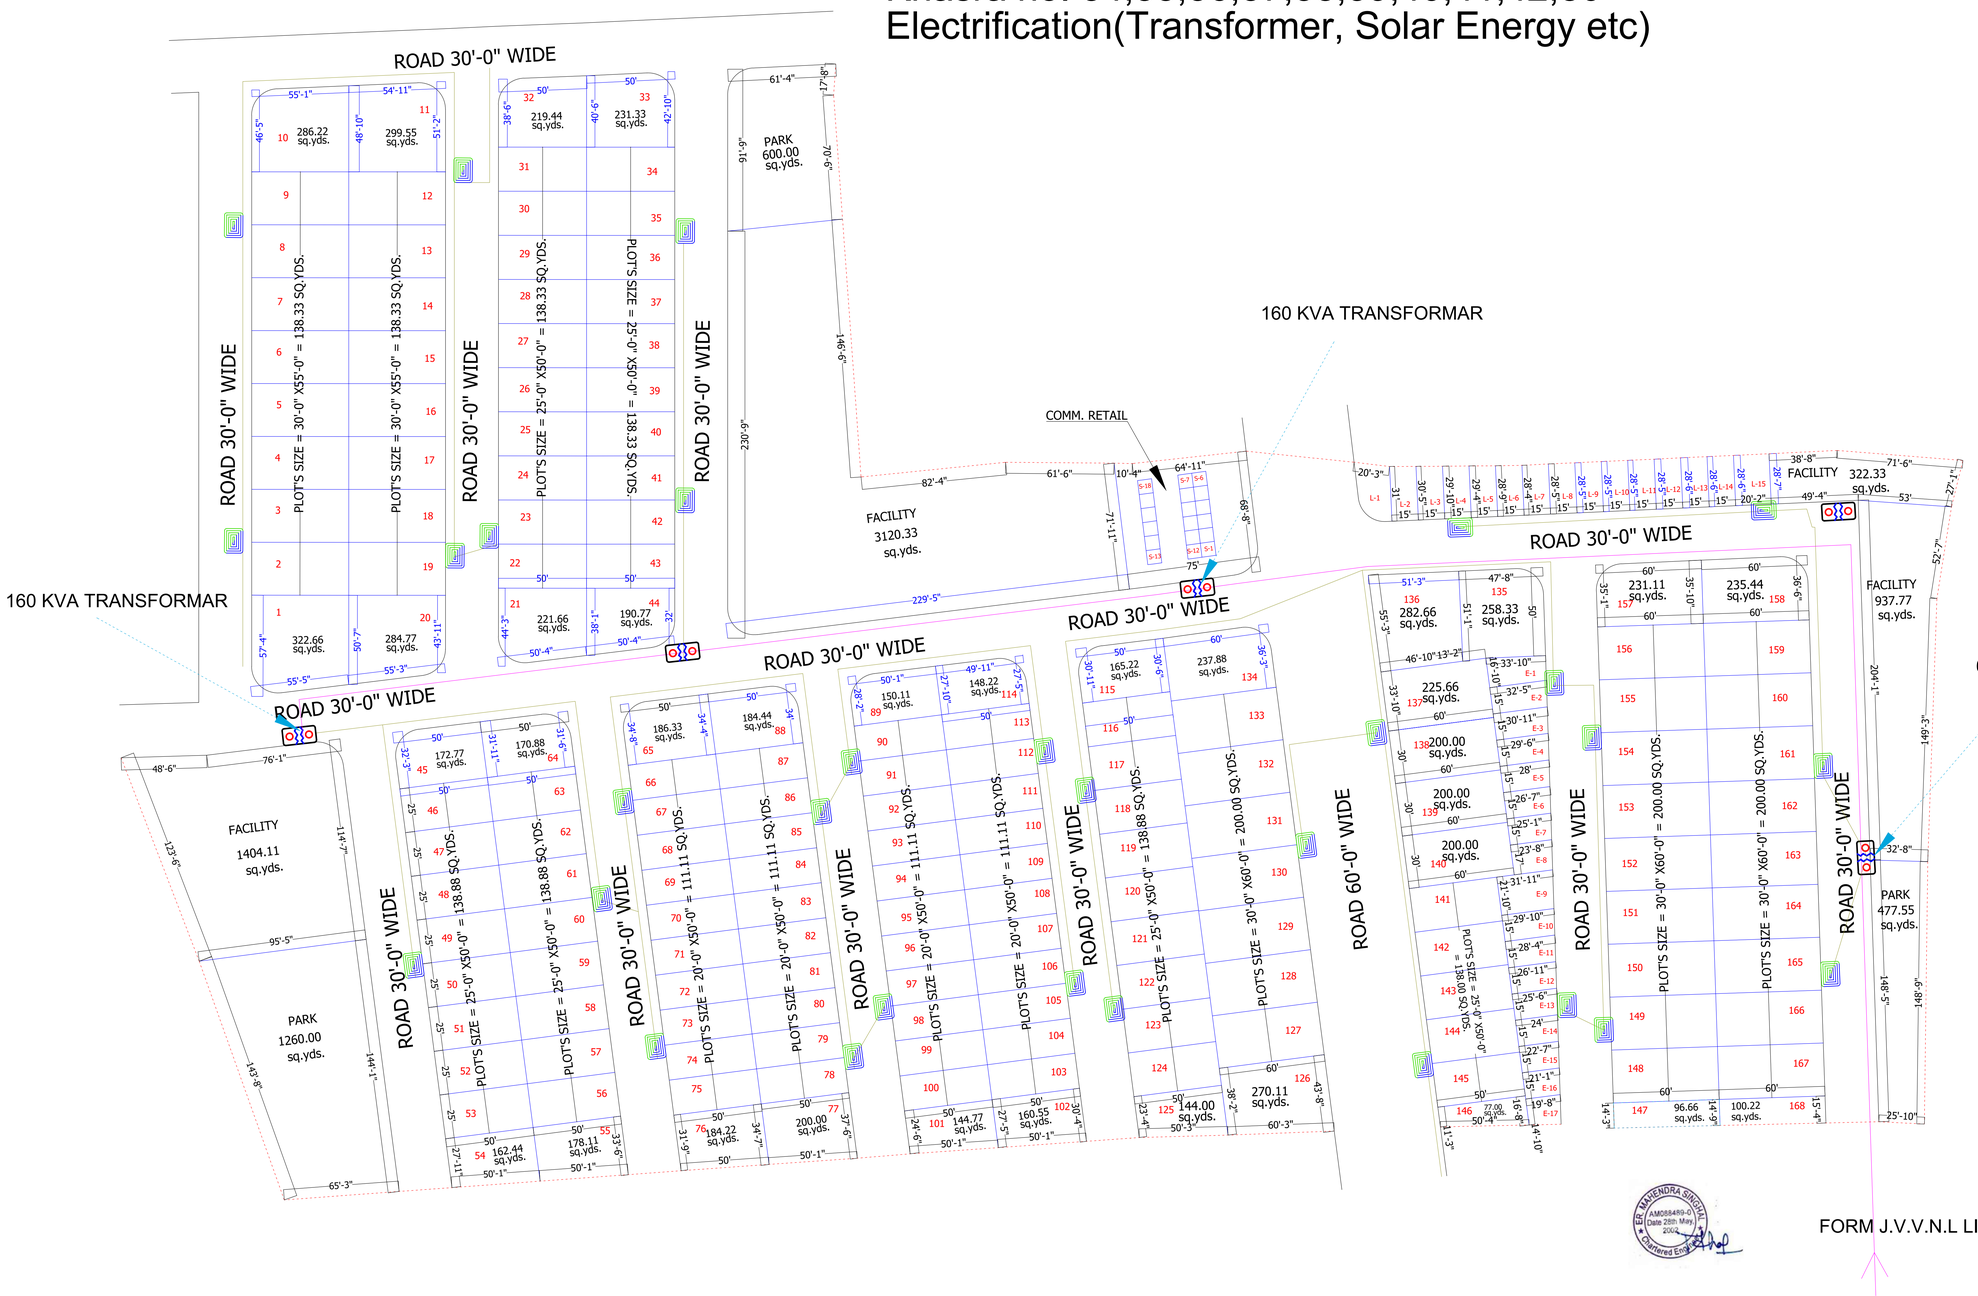

SCHEME NAME :-

"BANK OFFICERS COLONY"

AS BUILD DRAWING OF :-

ELECTRIFICATION

DOVELOPED BY :-

RADHIKA ENGINEERS

L.T. Feeder Pillers for House Connection

11 K.V SUB ST.

11KV HT Line 3c x 120 sqmm

LT Cable 4 x 95 sqmm

PROPOSED LAYOUT PLAN "BANK OFFICERS COLONY"

VILLAGE:-SHYOSINGHPURA URF KALLAWALA

TEHSIL SANGANER,JAIPUR

Khasra no. 34,35,36,37,38,39,40,41,42,80

Electrification(Transformer, Solar Energy etc)

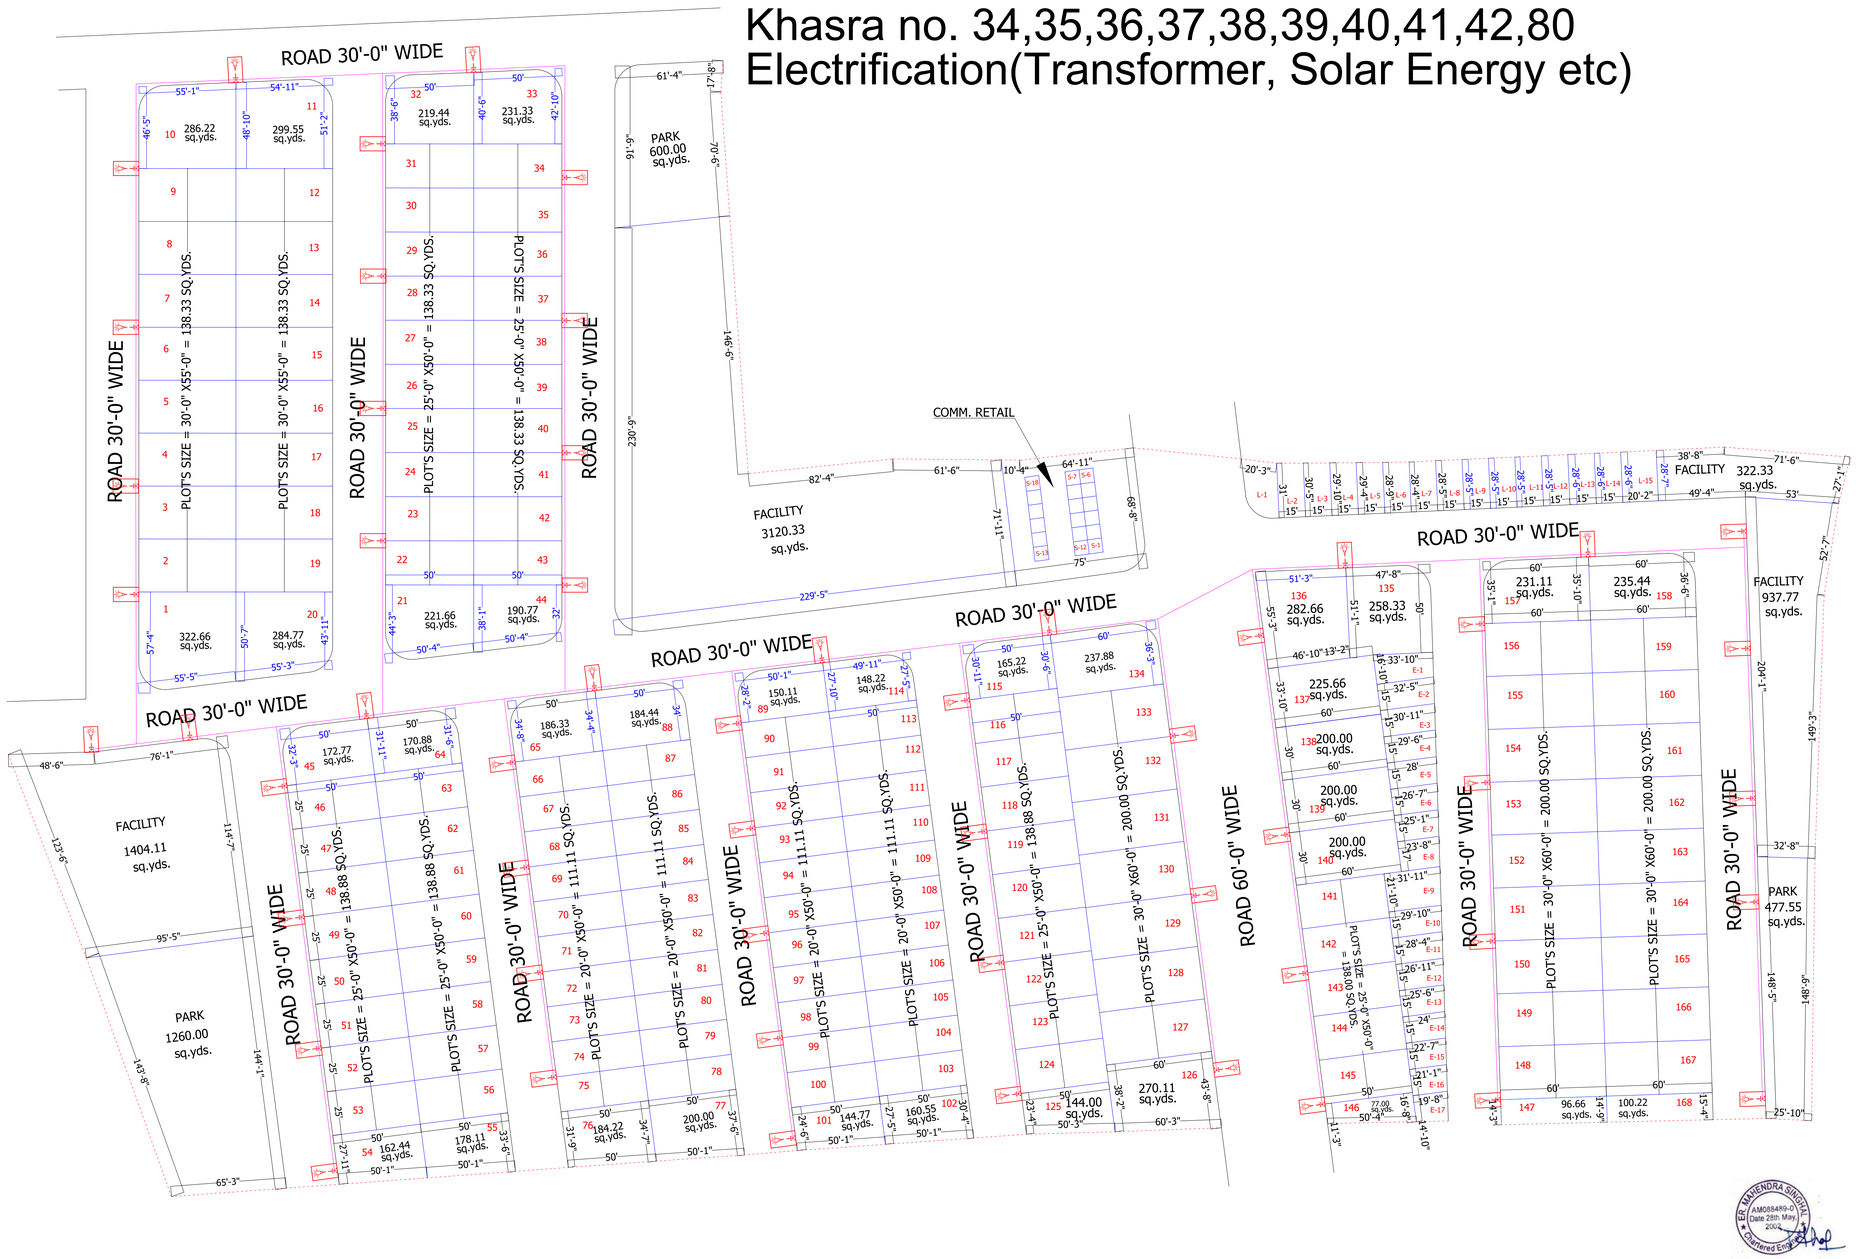

SCHEME NAME :-

"BANK OFFICERS COLONY"

AS BUILD DRAWING OF :-

STREET LIGHT

DOVELOPED BY :-

RADHIKA ENGINEERS

6 mtr Height Pole

Street Light Panel

Street Light Cable