


Manshukh Reality(Shourya Nagar-7)

Khasra No.:- 2605/1323, Sambhar Lake, Jaipur

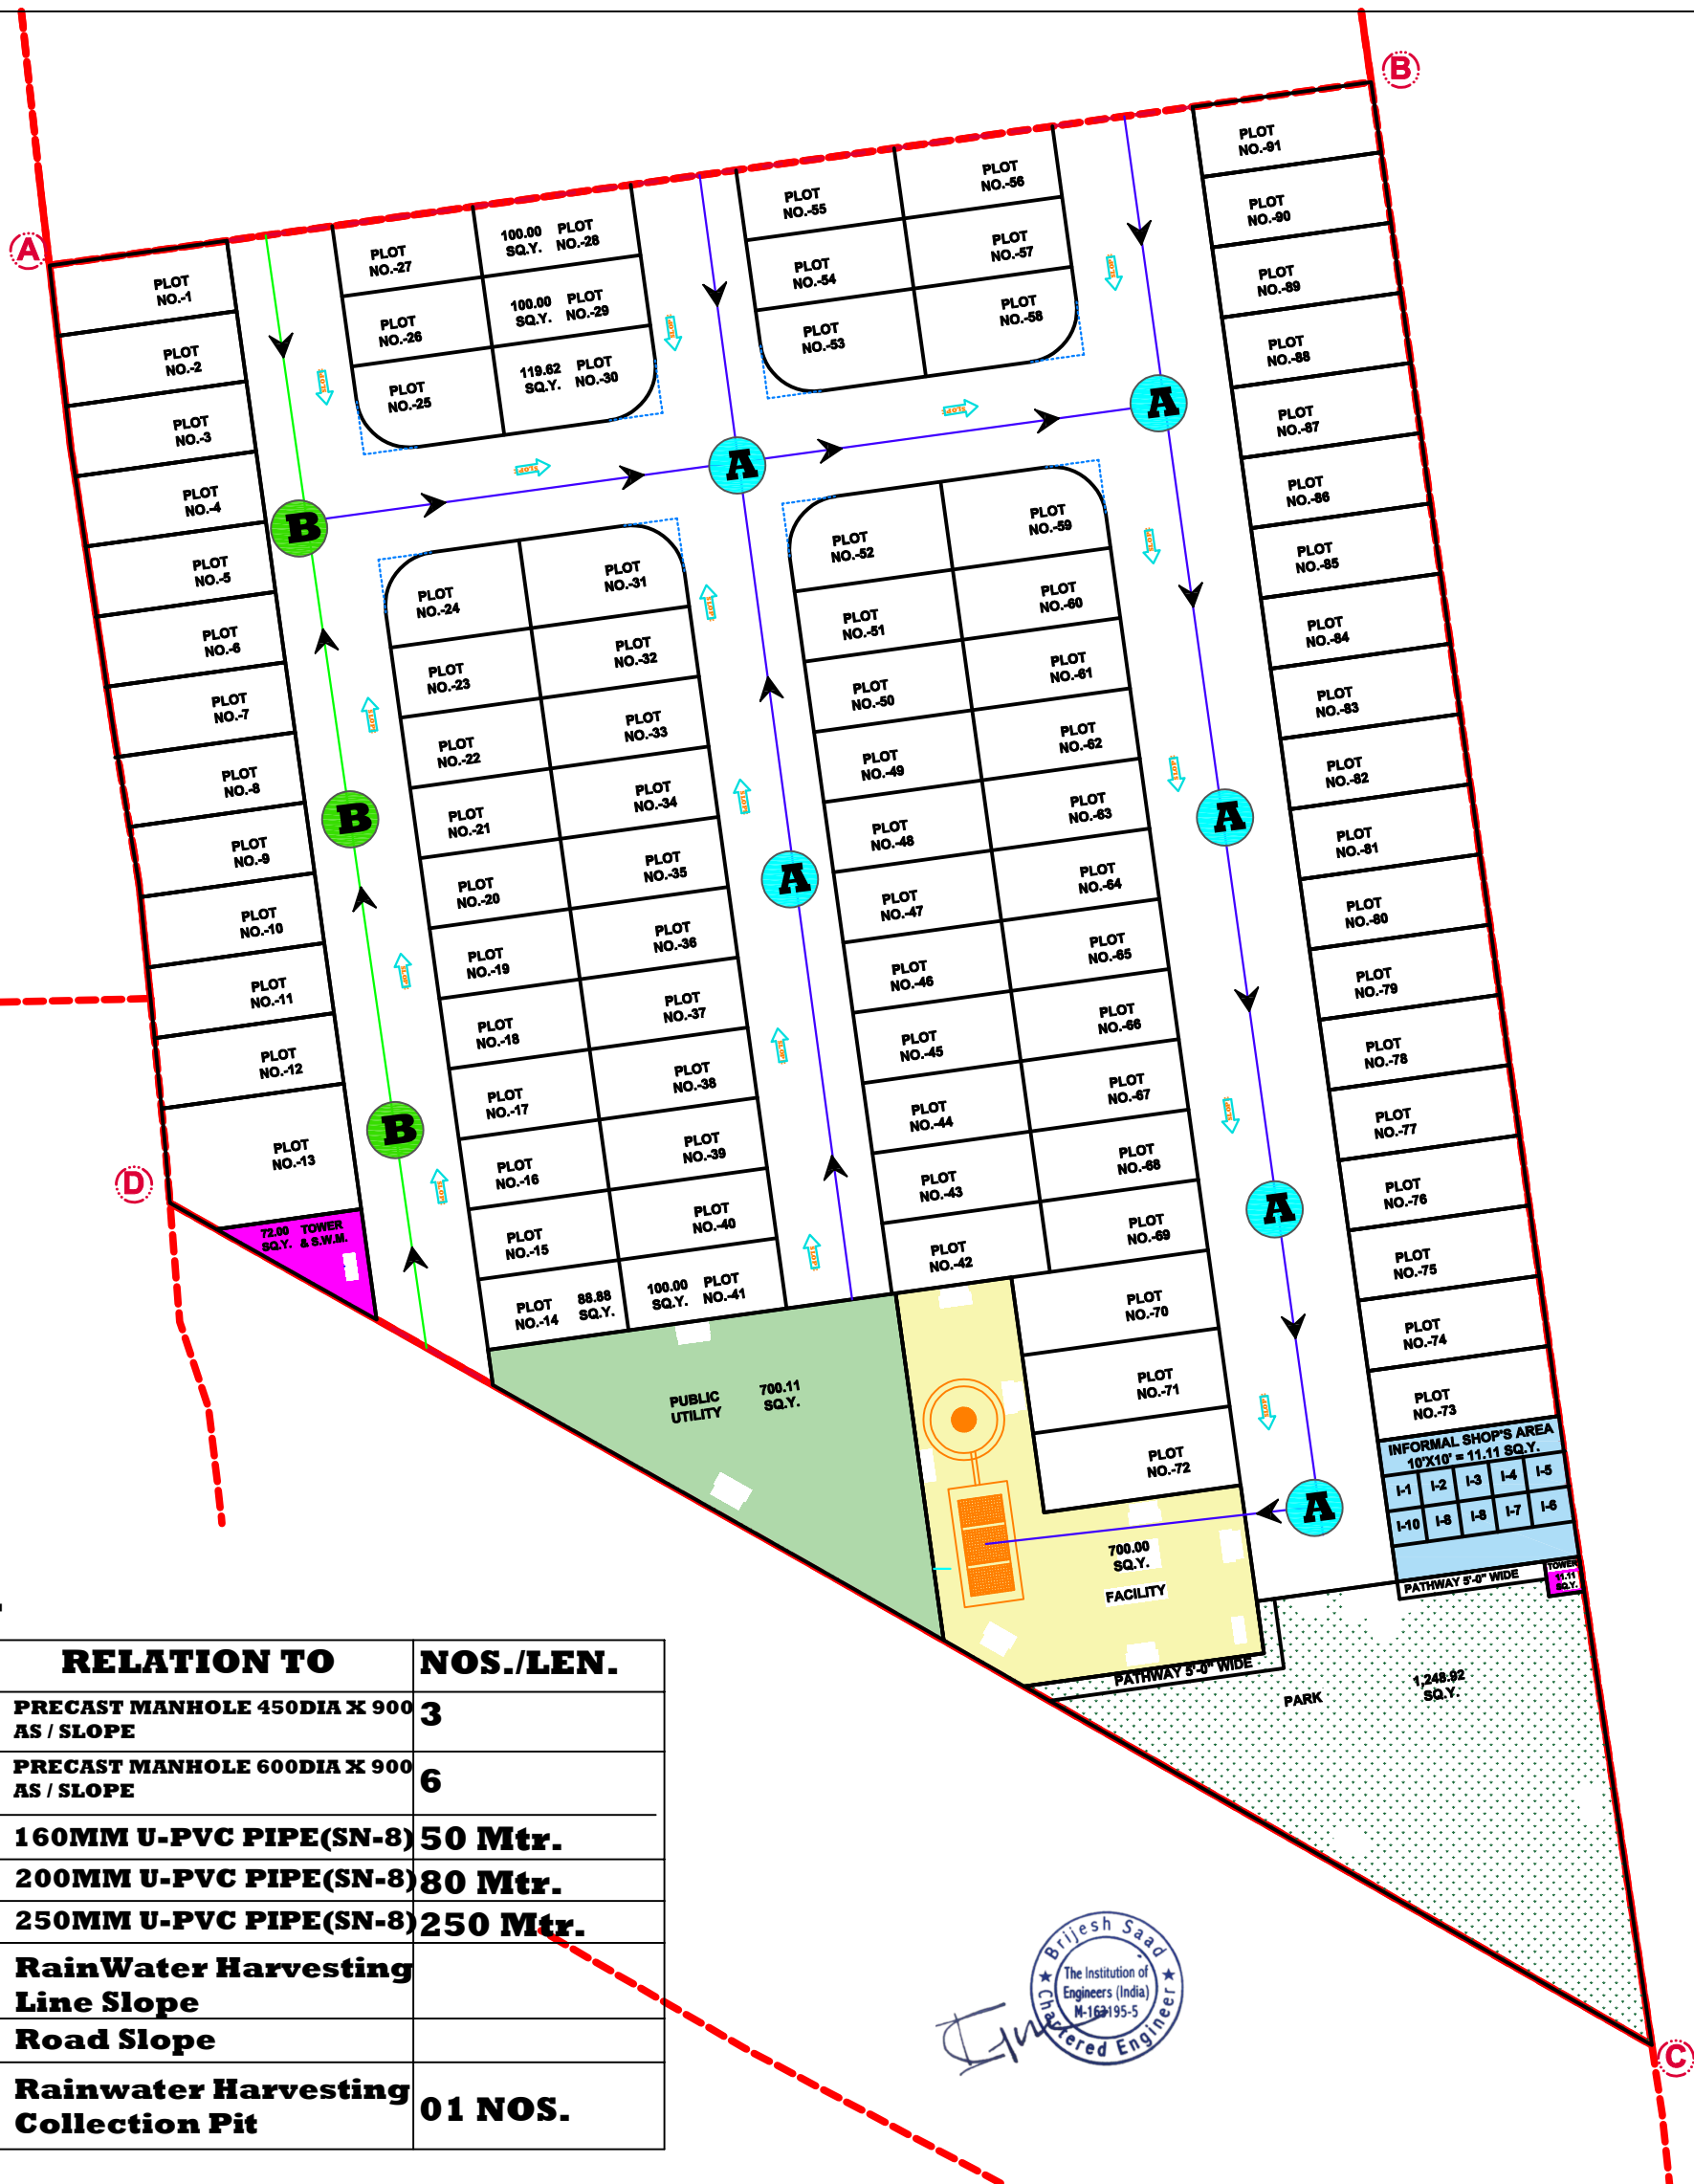

LAYOUT PLAN OF RAIN WATER HARVESTING SYSTEM

