


PROPOSED LAYOUT PLAN OF
"KESHAVA GREENS"
UNDER KHASRA NO.- 710/838, 953/710
AT REVENUE VILLAGE - BINDAYKA, TEH.- JAIPUR, JAIPUR

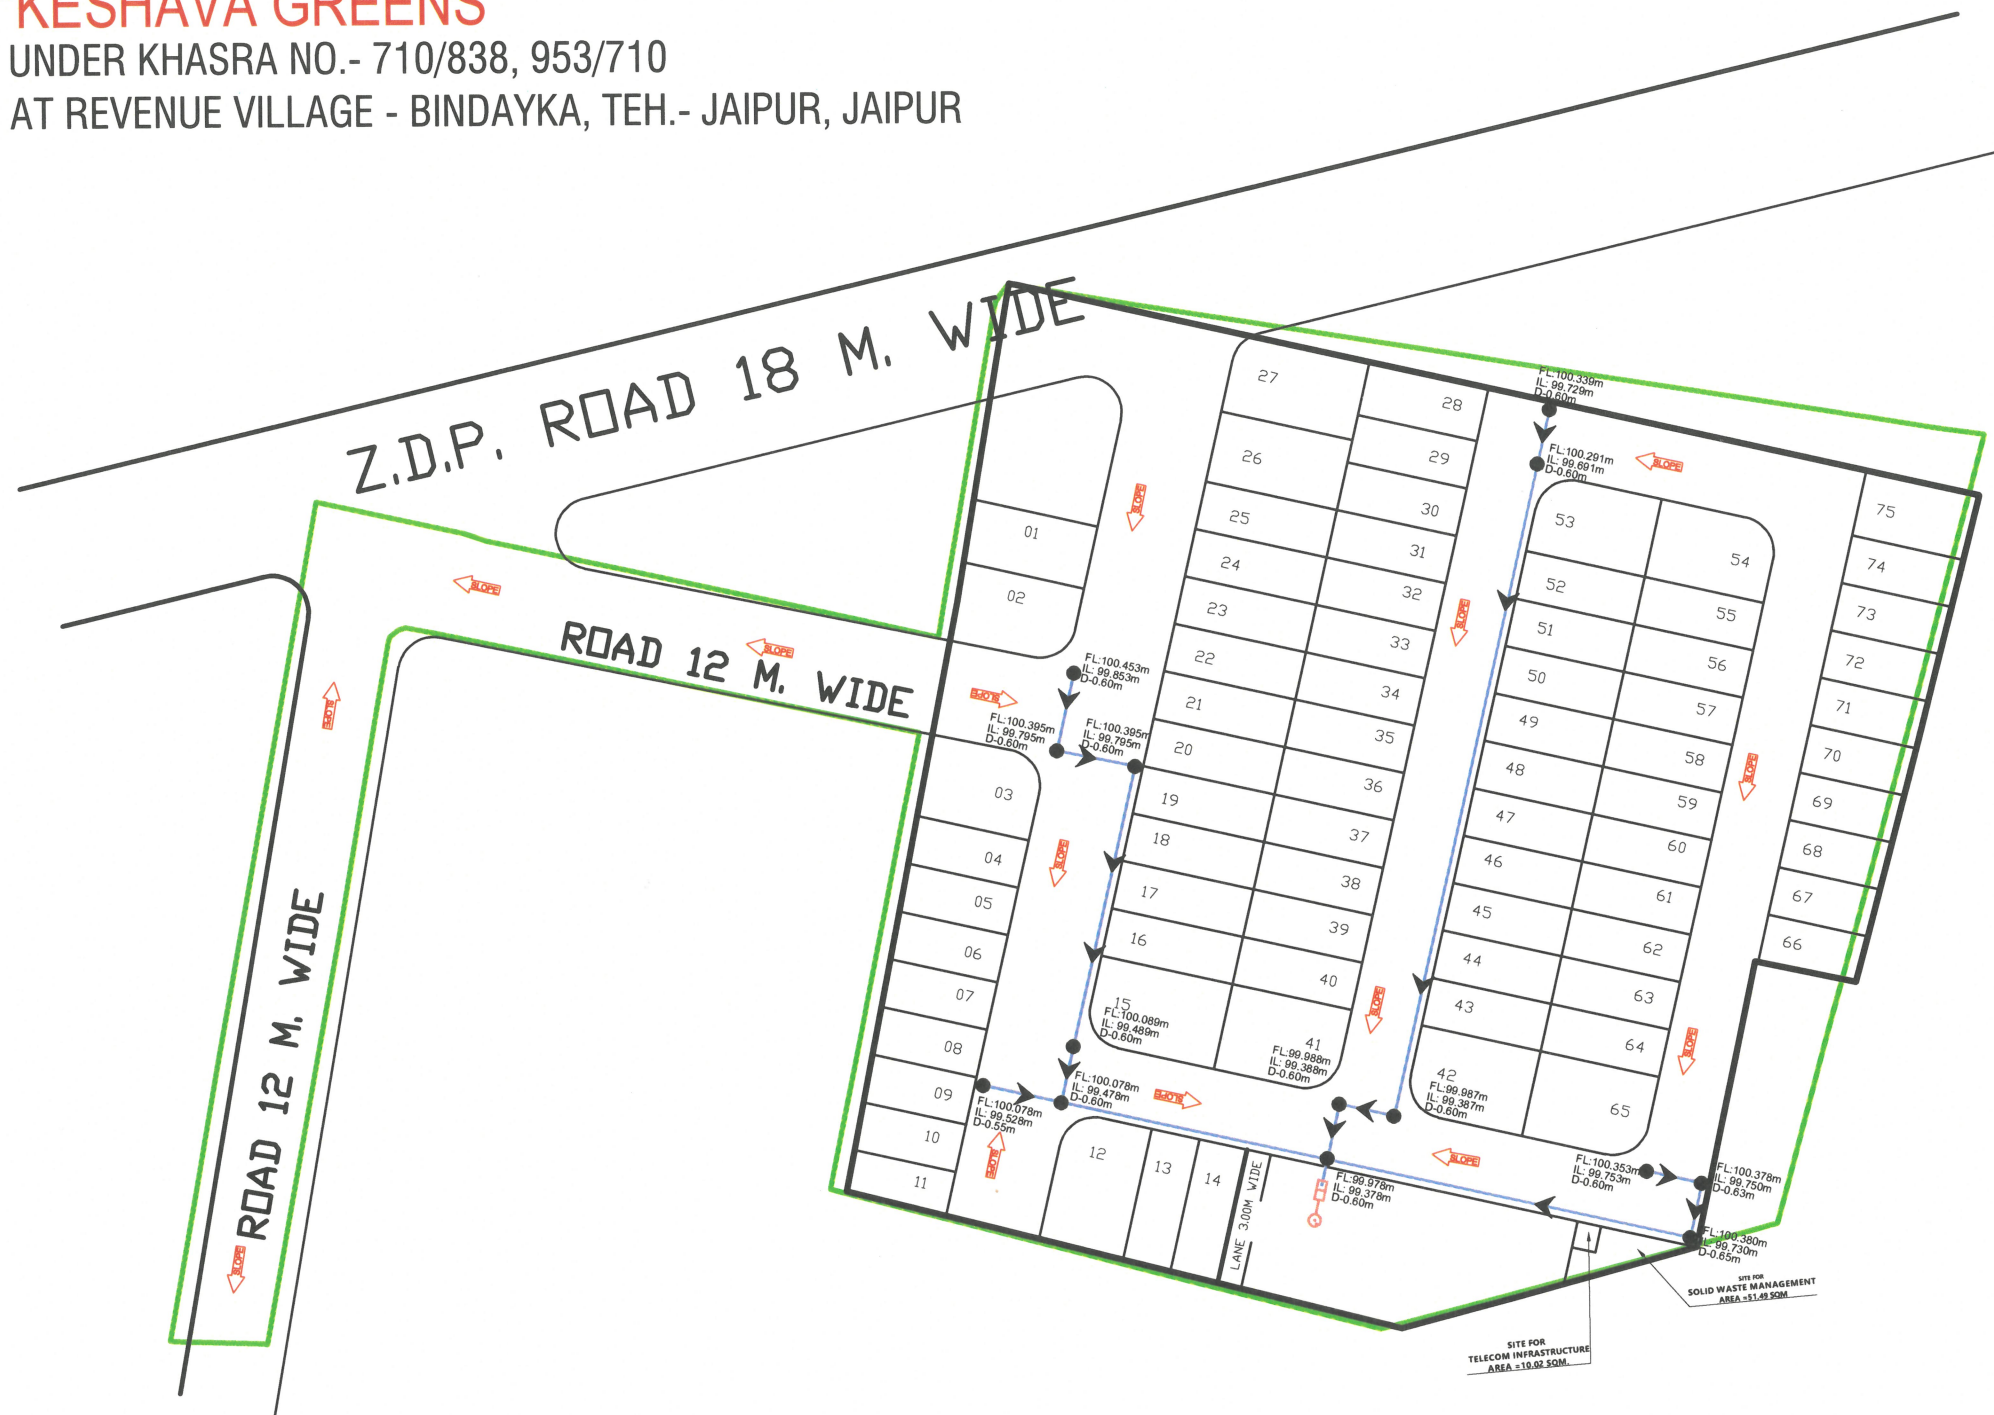

AREA ANALYSIS :-			
S.No.	LAND USED	AREA IN (SQ.MTR.)	(%)
1.	RESIDENTIAL	7691.77	58.67 %
2.	INFORMAL	262.48	02.00%
(A)	TOTAL = (1+2)	7954.25	60.67 %
3.	PARK	656.00	05.00 %
4.	SWM	51.49	00.39 %
5.	TELECOM(TOWER)	10.02	00.08 %
6.	Z.D.P. ROAD 18.0M	224.67	01.71 %
7.	ROAD	4214.44	32.15 %
	TOTAL = (3 TO 7)	5156.62	39.33 %
	SCHEME AREA	13110.87	100.00 %
	AREA NOT IN POSSESSION	104.13	
	TOTAL LAND AREA	13215.00	
	JAMABANDI (90A)	13215.00	

KEY PLAN



GOOGLE IMAGE MAP OF EXISTING LAND
AT REVENUE VILLAGE - BINDAYKA, TEH.- JAIPUR, JAIPUR
UNDER KHASRA NO.- 710/838, 953/710



Anuj Sharma
ANUJ SHARMA
B. Tech. (Civil)

ANUJ SHARMA
EMAIL : SEIANUJ01@GMAIL.COM
MOB. : 9783766666
ADD. : 101, PRISM TOWER, OPP. POLICE HEADQUATER,
LALKOTHI SCHEME, TONK ROAD JAIPUR (RAJ.) 302015

LAYOUT PLAN OF RAIN WATER HARVESTING SYSTEM

Rain Water Harvesting Legends:-

Symbols	Relation To	NOS./LEN.
●	Manhole 450 X 450 X 600	14 Nos.
●	Manhole 450 X 450 X 900/ as detail	00 Nos.
—	160 MM HDPE PIPE	277m
→	Rainwater Harvesting Line Slope	
○—○	Rainwater Harvesting Collection Pit	01 Nos.