



Layout Plan of Road Network Plan

ECO URBAN VATIKA

AT VILL. GANESHPURA TEH.- MADHORAJPURA, JAIPUR

KHASRA-43,595/569,597/571,565/41,567/42,587/46,47/4,580/33,582/33,584/33,47/1,47/2,47/3

S. NO.	LAND USE	AREA (Sq.mtr)	%%
1	RESIDENTIAL	10204.95	51.15%
2	RETAIL COMM.	466.51	02.34%
	TOTAL(1+2)	10671.46	53.49%
3	PARK	1420.21	07.12%
4	PUBLIC UTILITY+S.W.M.	798.17	04.00%
5	FACILITY	798.38	04.00%
6	PU	10.00	00.05%
7	MOBILE TOWER	20.00	00.10%
8	ROAD	6231.78	31.24%
	TOTAL(3+4+5+6+7+8)	9278.54	46.51%
	TOTAL AREA	19950.00	100.00%

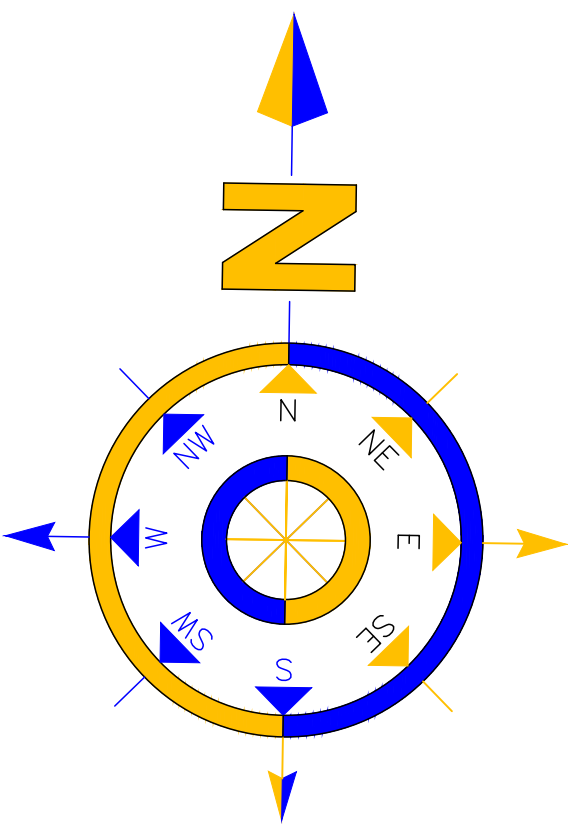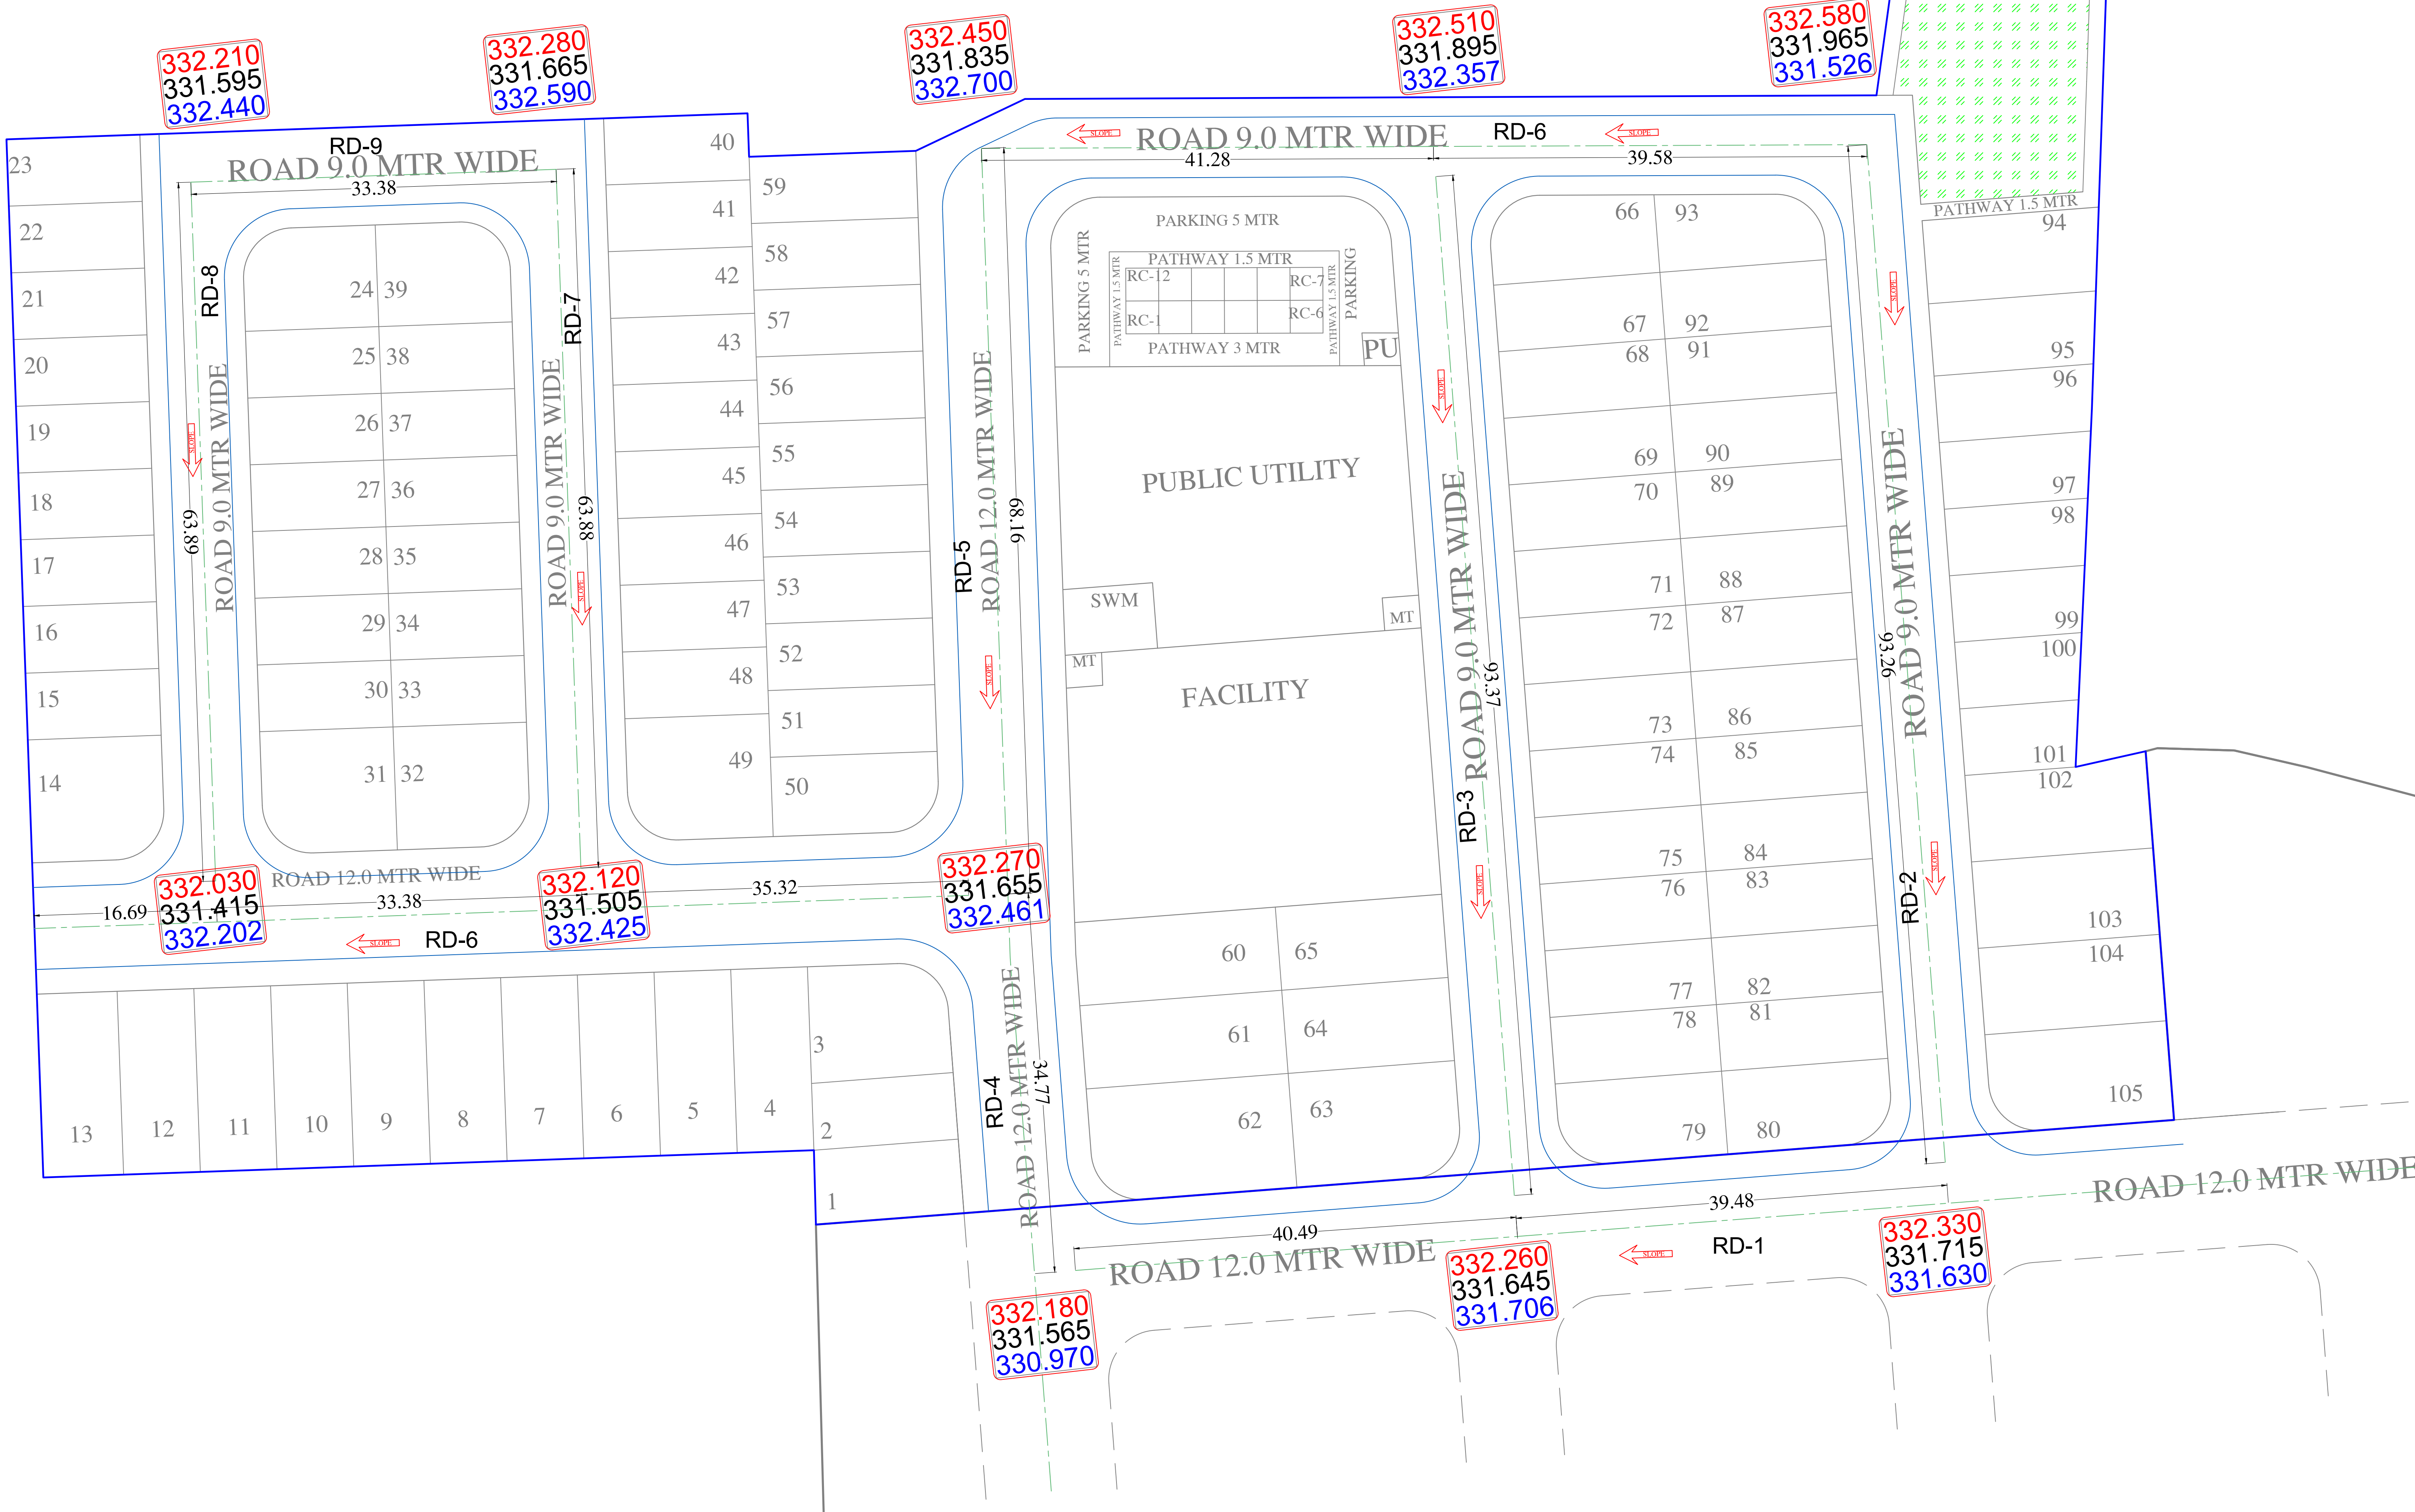

UNDER Z.L.C. PROCESS
SCHEME

UNDER Z.L.C. PROCESS
SCHEME

Symbols/Line	Relation To
364.900	Proposed Road Finished Levels
364.300	Proposed Road Formation Levels
364.900	Original Ground Levels
	Proposed Road Slope Direction
	Proposed Road Edge
	Proposed Center Line