



PROPOSED WATER SUPPLY LAY OUT PLAN OF SCHEME

RAJLAXMI AANGAN

AT VILLAGE :- KAPURAWALA, TEH.:-SANGANER, JAIPUR.
KHASRA NO.-1102,1103,1104,1104/1

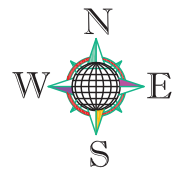

SCALE:-1=750

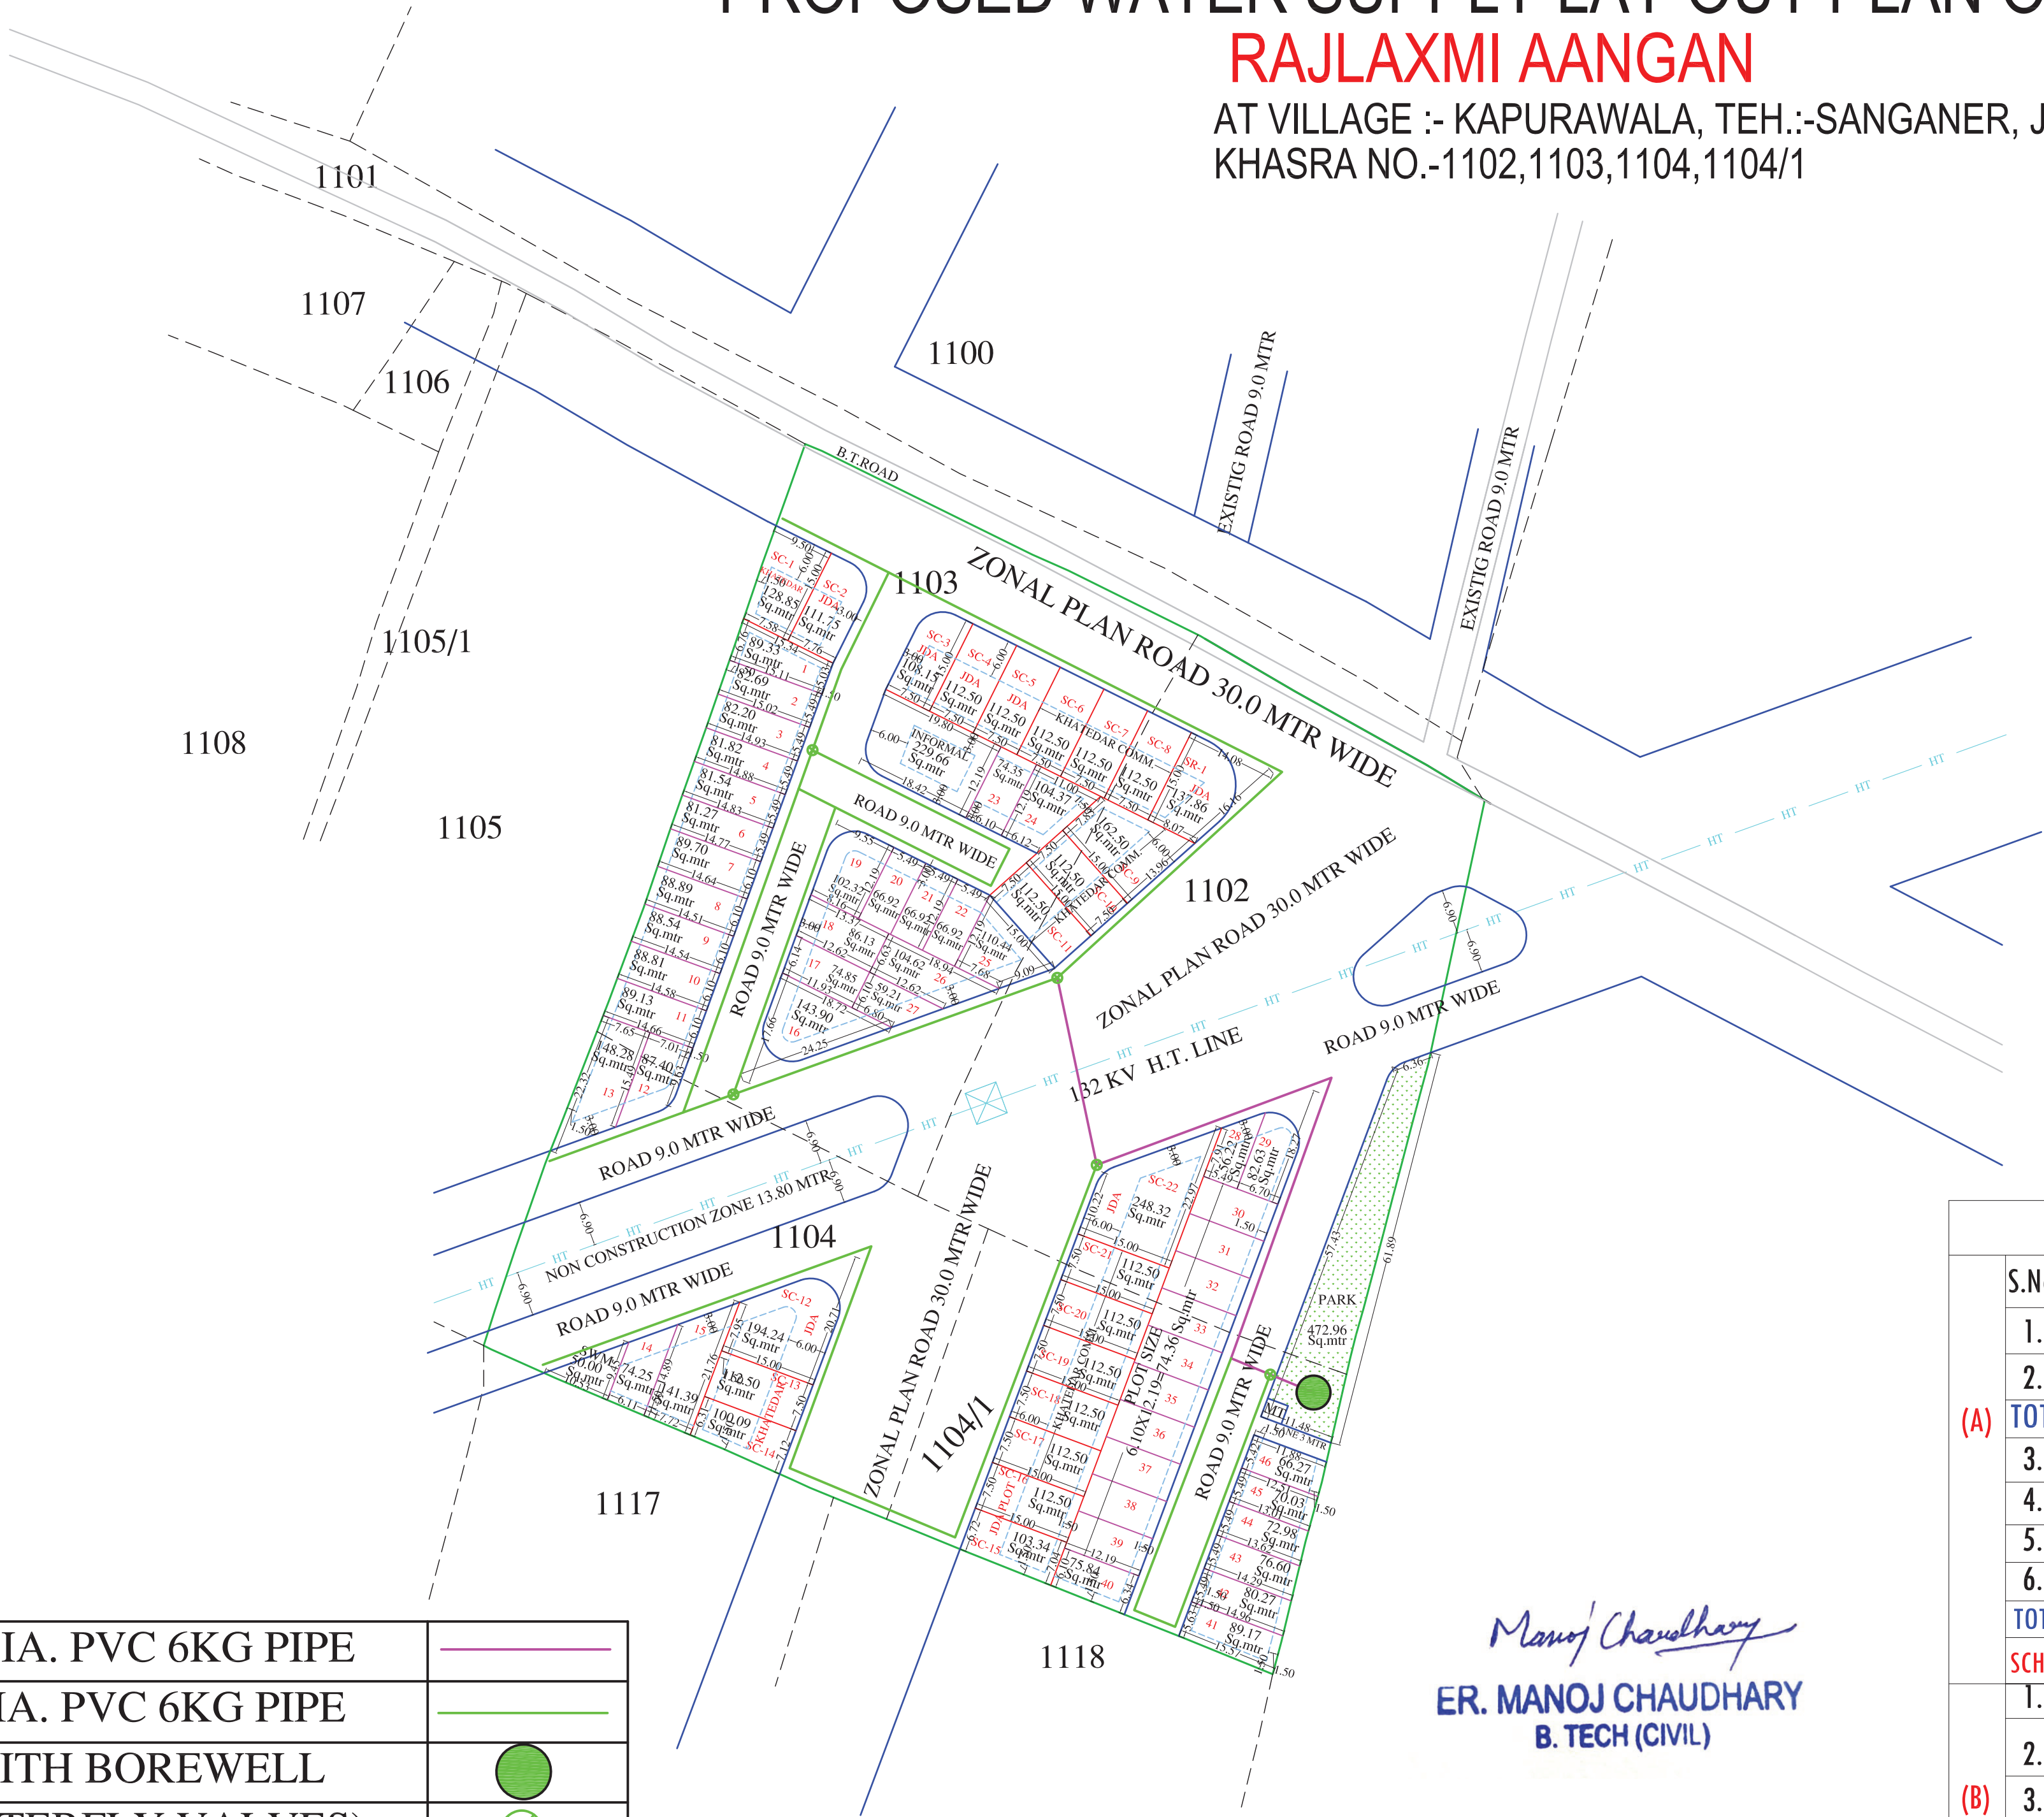

JDA COMM PLOT DETAILS	
PLOT NO	AREA IN SQ.MTR
SC-2	111.75
SC-3	108.15
SR-1	137.86
SC-4	112.50
SC-5	112.50
SC-12	194.24
SC-15	103.34
SC-16	112.50
SC-22	248.33
9	1241.17

AREA ANALYSIS :-

S.No.	LAND USED	AREA IN (SQ.MTR.)	(%)
1.	RESIDENTIAL	3869.94	40.95 %
2.	INFORMAL	229.66	02.43%
(A) TOTAL = 1+2		4099.60	43.38 %
3.	SWM \MT\	60.00	00.63 %
4.	PARK	472.96	05.00 %
5.	H.T. LINE AREA	1068.96	11.31 %
6.	ROAD	3748.64	39.68 %
TOTAL = 3+ 4+5+6		5350.56	56.62 %
SCHEME APPLIED AREA		9450.16	100.00 %
1.	KHATEDAR COM.	1628.96	25.00 %
2.	JDA COM.	1103.21	16.93%
	JDA RES.	137.86	02.11%
(B) 3.	ZDP ROAD	3645.71	55.96 %
SEC. ROAD+SEC. COMM. APPLIED AREA		6515.84	100.00 %
SCHEME AREA		17800.00 SQ.MT.	

110MM DIA. PVC 6KG PIPE

90MM DIA. PVC 6KG PIPE

CWR WITH BOREWELL

BFV(BUTTERFLY VALVES)

Manoj Chaudhary
ER. MANOJ CHAUDHARY
B. TECH (CIVIL)