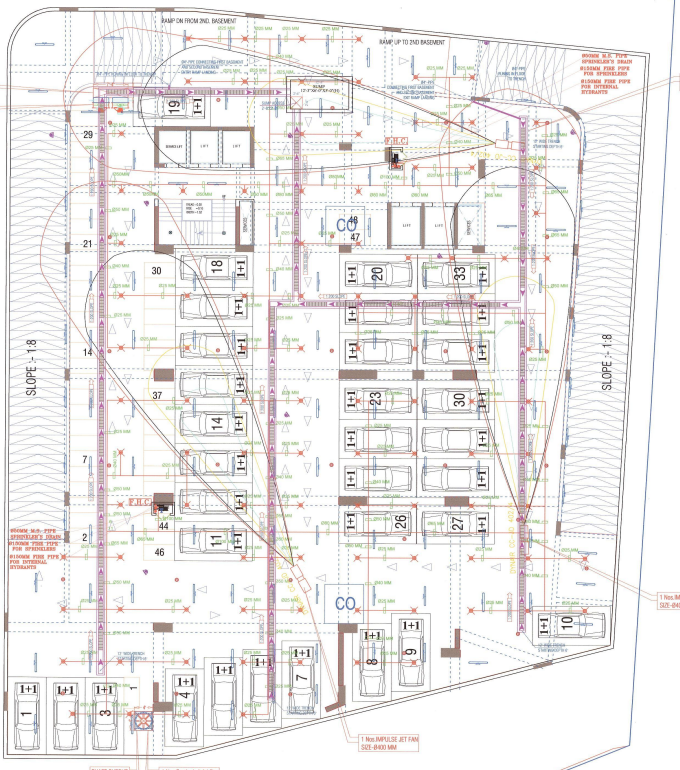


SHRESHTHA

MEP CONSULTANTS:

B-8 MAHARANI APARTMENT
B-338, RAJENDRA MARG,
BAPU NAGAR, JAIPUR
PH. 0141-4042689
Email-id
shreshthaconsultants@gmail.com
shreshthaconsultants@rediffmail.com
SHRESHTHA

DEALT BY -	ASHOK
CHECKED BY-	S.M.
DATE:	29.03.2018
DRAWING NO.-	RT-10

No.	Date	Dsn By	Rev. No.	Particular
1.				
2.				
3.				
4.				

COMMENTS	APPROVAL	CLIENT	
STUDY	P.M.C.	STRUCTURE	
ADVISED	P.M.C.	CONTRACTOR	

PROJECT TITLE

BUSINESS-18

DRAWING TITLE

BASEMENT-2 SERVICES LAYOUT

ARCHITECTS :

MISHRA GARG & ASSOCIATES
C-30, LIGHT MARG, C-SCHEME, JAIPUR.
TEL.: (0141) 2370294 , 5100909

DEALT	CHECKED	DATE	NORTH
AMAN	DIVESH	29-12-2017	E S N W
SCALE	JOB NO.	DRG. NO.	
N.T.S.		3.406 Ds	



SHRESHTHA

MEP CONSULTANTS:

B-8 MAHARANI APARTMENT
B-338, RAJENDRA MARG,
BAPU NAGAR, JAIPUR
PH. 0141-4042689
Email ID
shreshthaconsultants@gmail.com
shreshtha.consultant@gmail.com

SHRESHTHA
CONSULTANTS

DEALT BY -	ASHOK
CHECKED BY:	S.M.
DATE-	28.02.2018
DRAWING NO.-	JR1-02

Sr. No.	Date	Drn.By	Rev. No.	Revision
1				
2				
3				
4				
5				

CONSULTANTS		APPROVAL	CLIENT
DESIGN		M.E.	CONSULTANT
ADVANCE		P.M.C.	CONTRACTOR

PROJECT TITLE

BUSINESS-18

DRAWING TITLE

BASMENT -2 SERVICES LAYOUT

ARCHITECTS :

MISHRA GARG & ASSOCIATES
S-35, (ALPAT MARG, C-SCHEME, JAIPUR.
TEL. : (0141) 2372574, 5104866

DEALT	CHECKED	DATE	NORTH
AMAN	DINESH	28-12-2017	E S
SCALE	JOB NO.	DRG. NO.	N W
M.S.		5.40.00	



SHRESHTHA

MEP CONSULTANTS:

SHRESHTHA
H-8 MAHAVEER APARTMENT
9-DBL RAJENDRA MARG,
BAPU NAGAR, JAIPUR
PH. 0141-4043089
E-mail-id-
hk.shreshthaconsultants@gmail.com
hkpalsu.jcon.bmm@gmail.com

DEALT BY -	ASHOK
CHECKED BY-	S.M.
DATE-	29.03.2018
DRAWING NO.-	R1-B

No.	Date	Dsn By	No.	Revision
1.				
2.				
3.				
4.				
5.				

COMMENTS	APPROVAL	CLIENT	
ISSUED	D.C.	STRUCTURE	
REVISED	P.H.E.	CONTRACTOR	

PROJECT TITLE

BUSINESS-18


DRAWING TITLE


BASMENT -1 SERVICES LAYOUT

ARCHITECTS :

MISHRA GARG & ASSOCIATES
C-36, CUPID MARG, C-SCHEME, JAIPUR
TEL. (0141) 2370374, 3934866

DRAWN	CHECKED	DATE	NORTH
AMAN	OM/SM	29.03.2017	E S
SCALE	JOB NO.	DRG. NO.	N W
N.T.S.		1406 (B)	

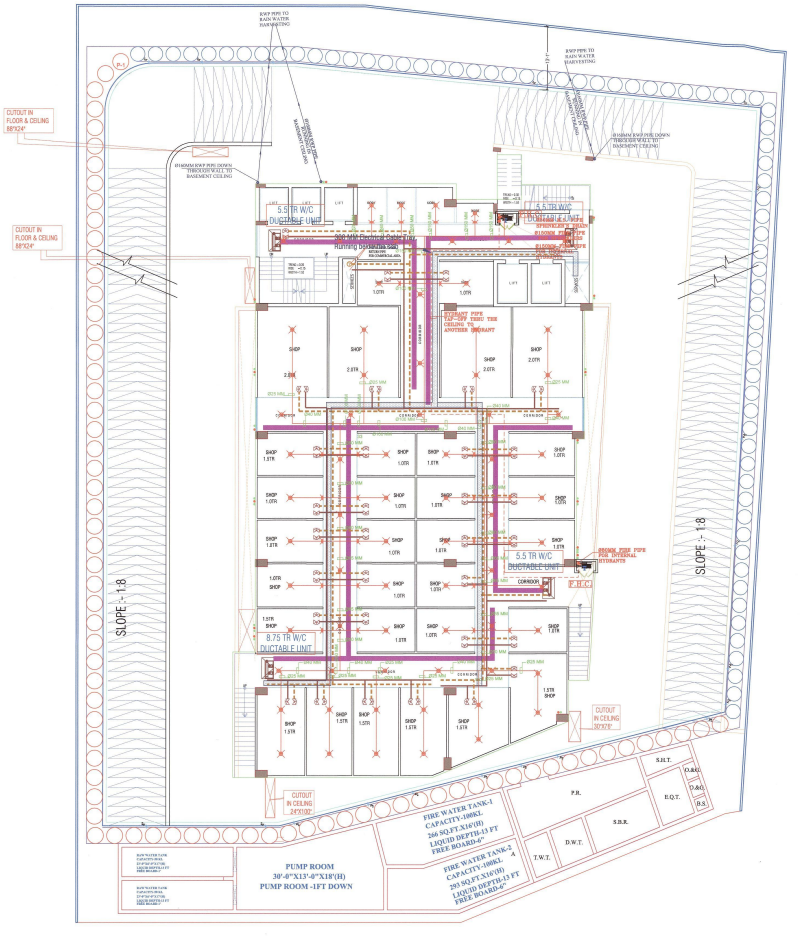
RWP PIPE TO RAIN WATER HARVESTING
RWP PIPE TO RAIN WATER HARVESTING
CUTOUT IN FLOOR & CEILING 88"X24"
CUTOUT IN FLOOR & CEILING 88"X24"
RAINWATER PIPE DOWN THROUGH WALL TO BASEMENT CEILING
RAINWATER PIPE DOWN THROUGH WALL TO BASEMENT CEILING
5.5 TR W/C DUCTABLE UNIT
4.5 TR W/C DUCTABLE UNIT
HYDRANT PIPE CLIP OFF FROM THE CEILING TO ANOTHER HYDRANT
SHOP 2.0TR
SHOP 1.0TR
SHOP 1.5TR
SHOP 1.0TR
SHOP 1.5TR
SHOP 1.0TR
SHOP 1.5

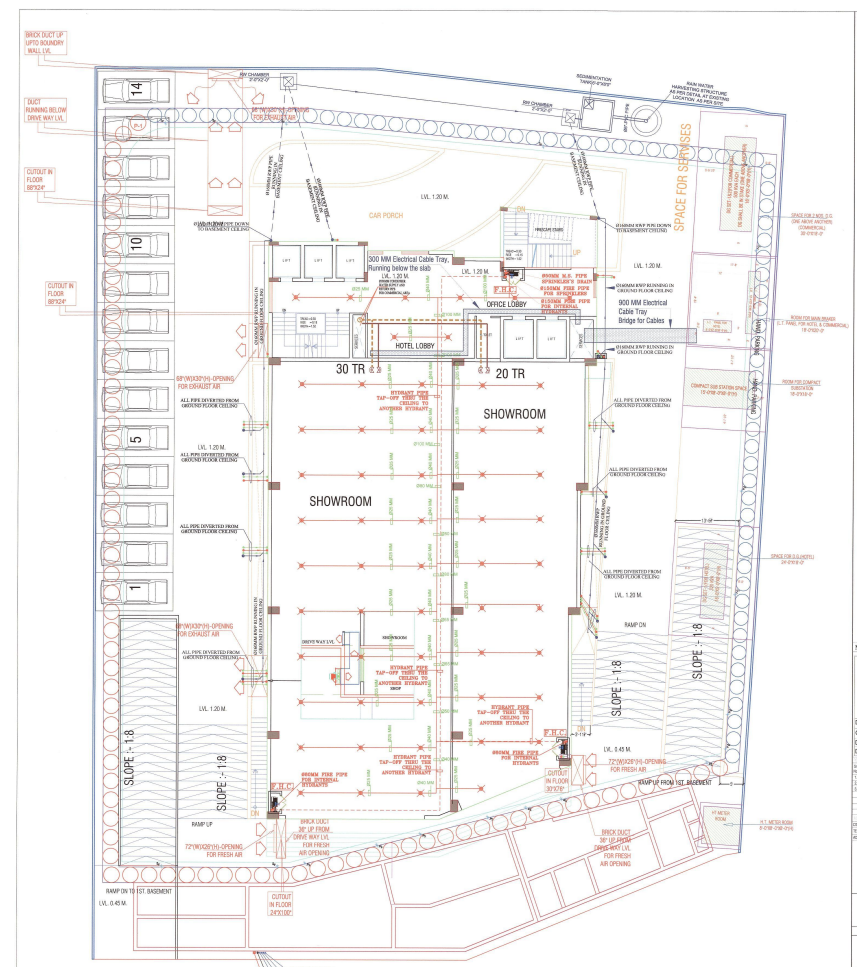

MEP CONSULTANTS:

B-8 MAHARANI APARTMENT
B-CHR, RAJENDRA MARG,
BAPU NAGAR, JAIPUR
PH. 0141-4042480
Email id:
mbmeetmanoj@gmail.com
shreshthaconsultants@gmail.com
SHRESHTHA
MECHANICAL & ELECTRICAL CONSULTANTS

DEALT BY -	ASHOK
CHECKED BY-	S.M.
DATE-	29.05.2018
DRAWING NO.:	R1-00

Sr. No.	Date	Dwg. No.	Revision
1.			
2.			
3.			
4.			
5.			

DRAWN BY	APPROVAL	CLIENT
TRACED	G.A.C.	STRUCTURE
REVIEWED	P.M.C.	CONTRACTOR

PROJECT TITLE

BUSINESS-18


DRAWING TITLE

GROUND FLOOR SERVICES LAYOUT

ARCHITECTS :

MISHRA GARG & ASSOCIATES
C-39, LALPATI MARG, C-SCHEME, JAIPUR.
TEL. : 0141-2370574 , 5104966

DEALT	CHECKED	DATE	NORTH
AMAN	DINESH	26-10-2017	S / W
SCALE	JOB NO.	DRG. NO.	N / E
N.T.S.		3.4.08.18	

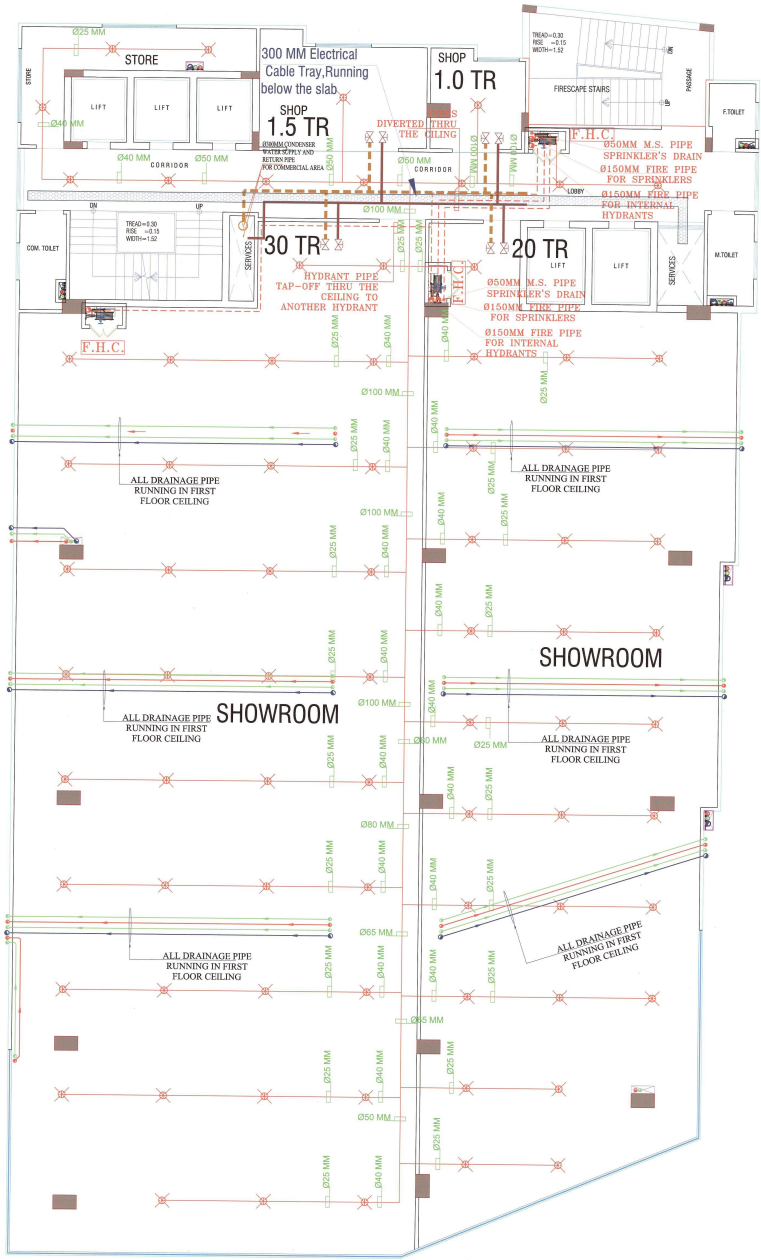

SHRESHTHA

MEP CONSULTANTS:

B-8 MAHARANI APARTMENT
B-208, RAJENDRA MARG,
BAPU NAGAR, JAIPUR
PH. 0141-4042689

SHRESHTHA

DEALT BY -	ASHOK
CHECKED BY-	S.M.
DATE-	29.03.2018
DRAWING NO.-	/R1-GD

No.	Date	Chk By	Rev. No.	Revision
1				
2				
3				
4				

CONSENTS	APPROVAL	CLIENT
VENDOR	G.F.C.	STRUCTURE
ADVANCE	P.M.C.	CONTRACTOR

PROJECT TITLE

BUSINESS-18


DRAWING TITLE

FIRST FLOOR SERVICES LAYOUT

ARCHITECTS :

MISHRA GARG & ASSOCIATES
C-56, LALPAT MARG, C-SCHEME, JAIPUR
TEL. : (0141) 2373274 , 2364080

DEALT	CHECKED	DATE	NORTH
AMAN	DINESH	25-12-2017	E S N W
SCALE	JOB NO.	DRG. NO.	
N.T.S.		3.406 Bb	

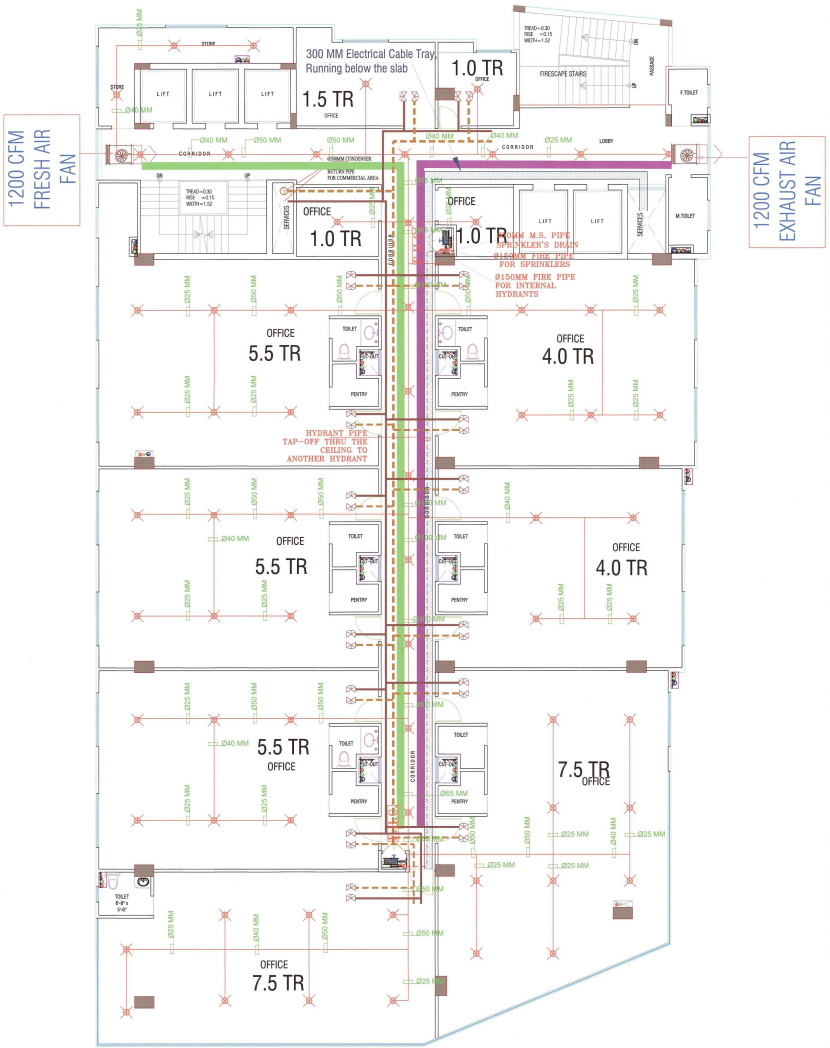

SHRESHTHA

MEP CONSULTANTS:
SHRESHTHA
D-8 MAHADAND APARTMENT, NEAR GOPALJI MARG, BAPU NAGAR, JAIPUR
PH: 0141-4042989
Website: shreshthaconsultants@gmail.com
shreshtha.consultants@gmail.com

DEALT BY :	ASHOK
CHECKED BY-	B.M.
DATE-	29.02.2016
DRAWING NO.-	01-08

No.	Date	Dr.by	Ch.by	Revision
1				
2				
3				
4				
5				


CONSULTS		APPROVAL	CLIENT
STATUS		R.C.C.	STRUCTURE
ISSUED		P.H.E.	CONTRACTOR

PROJECT TITLE
BUSINESS-18

DRAWING TITLE
2ND-3RD-4TH FLOOR SERVICES LAYOUT

ARCHITECTS :
MISHRA GARG & ASSOCIATES
C-55, LALPATH MARG, C-SCHEME, JAIPUR.
TEL : 0141-2375519 , 2104080

DRAWN	CHECKED	DATE	NORTH
ASHOK	DINESH	29-12-2017	
SCALE	DRG NO.		
N.T.S.		3.400 Dft	

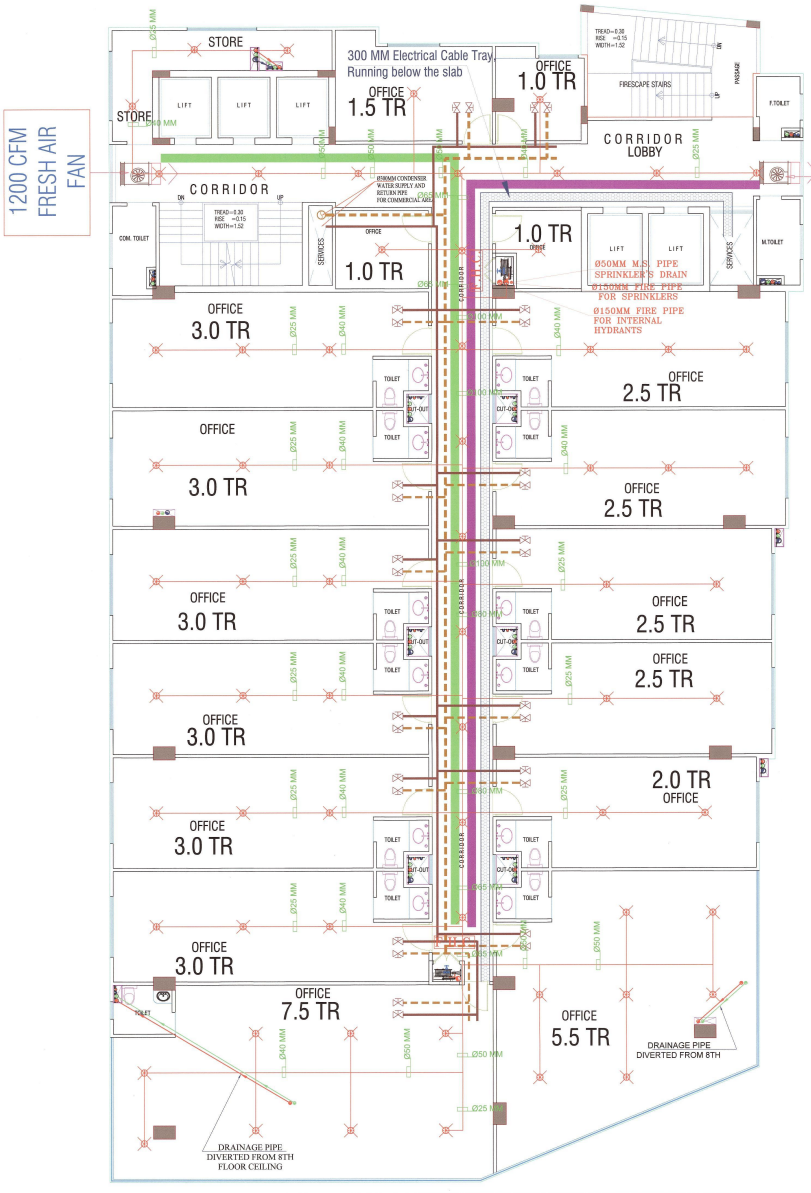

SHRESHTHA

MEP CONSULTANTS:

SHRESHTHA
M-8 MAHABANE APARTMENT B-208, RAJENDRA MARG, BAPU NAGAR, JAIPUR PH. 0141-4042689
EMAIL: info.shreshthaconsultants@gmail.com shreshtha.consultants@gmail.com

DEALT BY -	ASHOK
CHECKED BY-	S.M.
DATE-	20.03.2018
DRAWING NO.-	IR1-00

No.	Date	Dsn By	Revision
1			
2			
3			
4			

DRAWN		APPROVAL	CLIENT
TRACED		R.C.C.	STRUCTURE
VERIFIED		P.H.E.	CONTRACTOR

PROJECT TITLE

BUSINESS-18


DRAWING TITLE

5TH-6TH-7TH-8TH FLOOR SERVICES LAYOUT

ARCHITECTS :

MEHRA GARG & ASSOCIATES
C-20, LAJPAT NAGAR, C-SCHEME, JAIPUR.
TEL. : (0141) 2373274 , 5104966

DEALT	CHECKED	DATE	NORTH
AMAN	DINESH	25-12-2017	E S
SCALE	JOB NO.	DRG. NO.	N W
N.T.S.		3.406.0b	

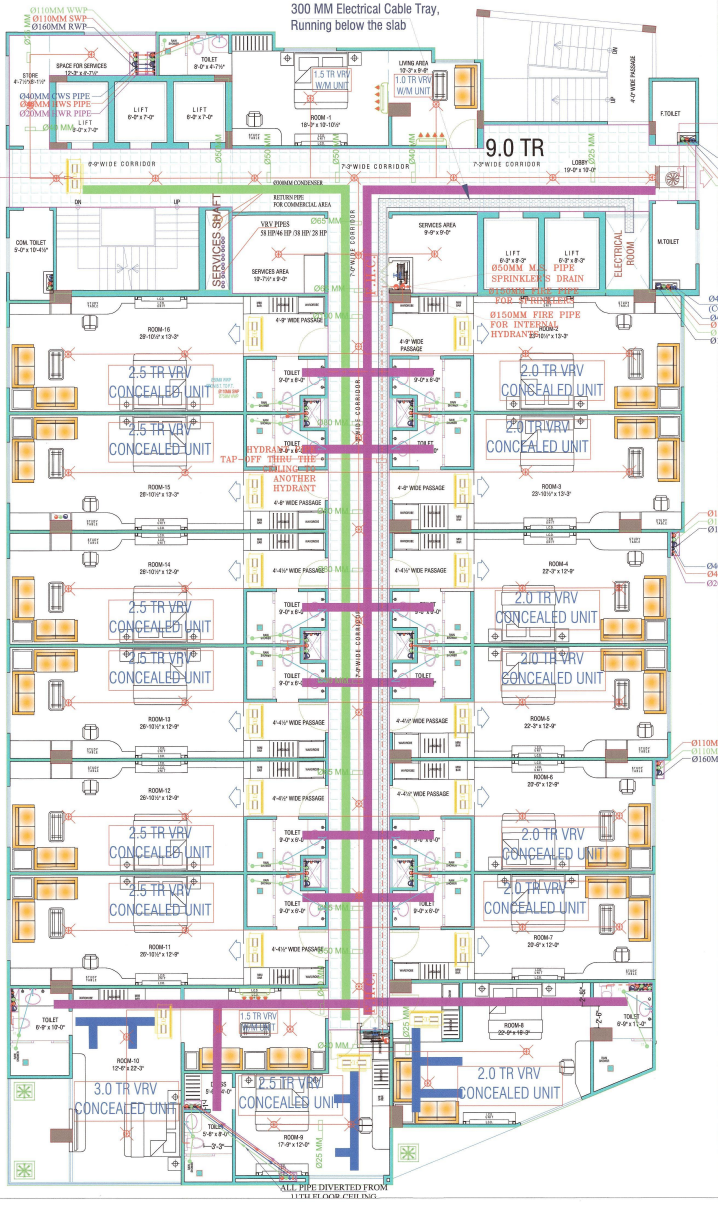

MEP CONSULTANTS:

B-8 MAHARANI APARTMENT
B-208, RAJENDRA MARG,
BAPU NAGAR, JAIPUR
PH.: 0141-4042689

SHRESHTHA

DEALT BY -	ASHOK
CHECKED BY-	S.M.
DATE-	29.03.2018
DRAWING NO.-	#01-00

Sr. No.	Date	Dtn By	Rev. No.	Revision
1.				
2.				
3.				
4.				
5.				

COMMENTS	APPROVAL	CLIENT
TENDER	M.C.	CONSTRUCTION
ADVANCE	P.M.C.	CONTRACTOR

PROJECT TITLE

BUSINESS-18


DRAWING TITLE

9TH FLOOR SERVICES LAYOUT

ARCHITECTS :

MISHRA GARG & ASSOCIATES
G-6, AJAY MARG, C-SCHEME, JAIPUR.
TEL. : (0141) 2373214, 5104988

DEALT	CHECKED	DATE	NORTH
AMAN	DINESH	21-11-2017	E S
SCALE	JOB NO.	DRG. NO.	
N.T.S.		3.406.B	N W

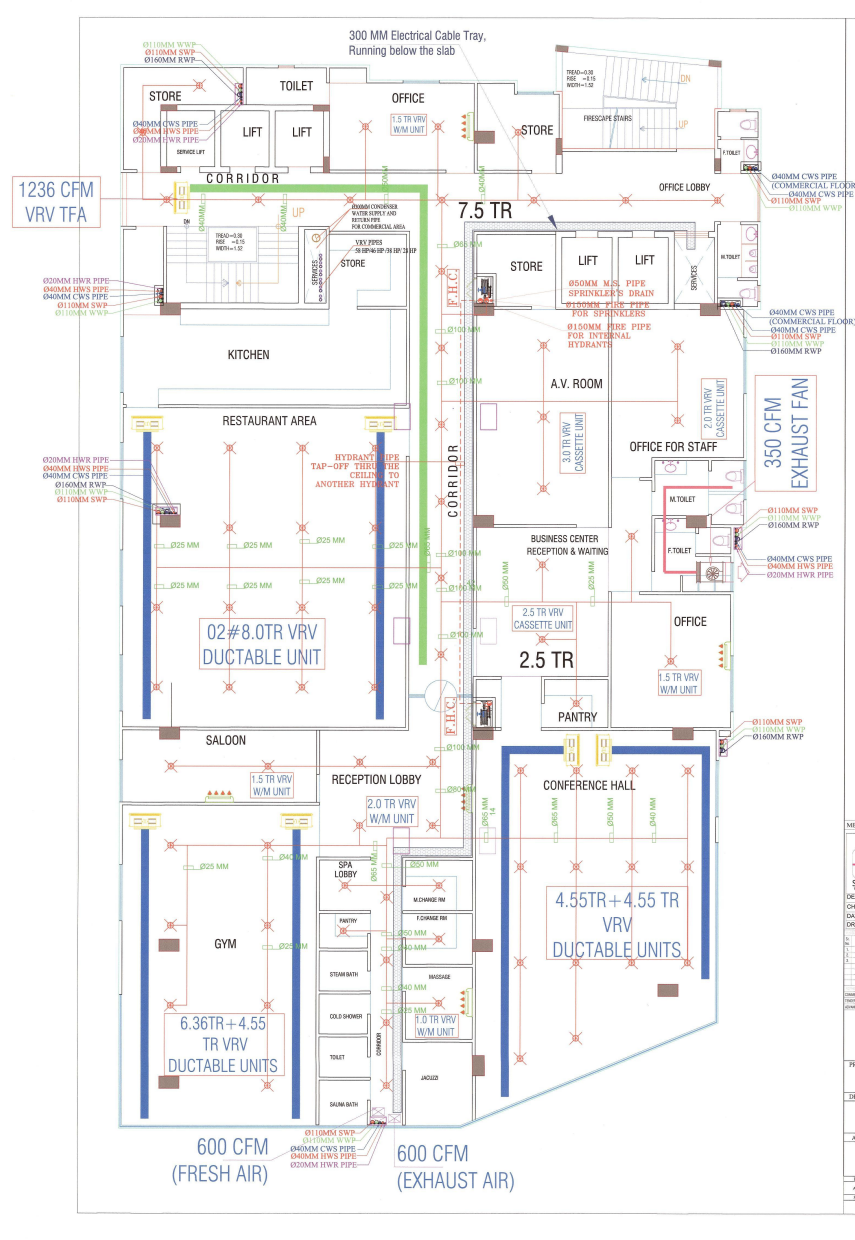

MEP CONSULTANTS:

D-8 MAHARANI APARTMENT
D-208, RAJENDRA MARG,
BAPU NAGAR, JAIPUR
PH. 0141-4042889

Email:id:
info@shreshthaconsultants@gmail.com
shreshtha.consultants@gmail.com

SHRESHTHA
An in-depth Study in Building Services

DEALT BY-	ASHOK
CHECKED BY-	S.M
DATE-	28.02.2018
DRAWING NO.-	/R1-00

No.	Date	Dr'n by	Rev. No.	Remark
1.				
2.				
3.				
4.				

CONSENTS	APPROVAL	ISSUE
CLIENT	S.I.L.	STRUCT.RE
OFFICE	P.M.C.	CONTRACTOR

PROJECT TITLE

BUSINESS-18


DRAWING TITLE

10TH FLOOR SERVICES LAYOUT

ARCHITECTS :

MISHRA GARG & ASSOCIATES
C-35, CLOTH MARKET, G.P.O.ROAD, JAIPUR
TEL. : (0141) 2372274 , 5104666

DRAWN	CHECKED	DATE	NORTH
			E S
SCALE	JOB NO.	DRG. NO.	N W
N.T.S.		1408	

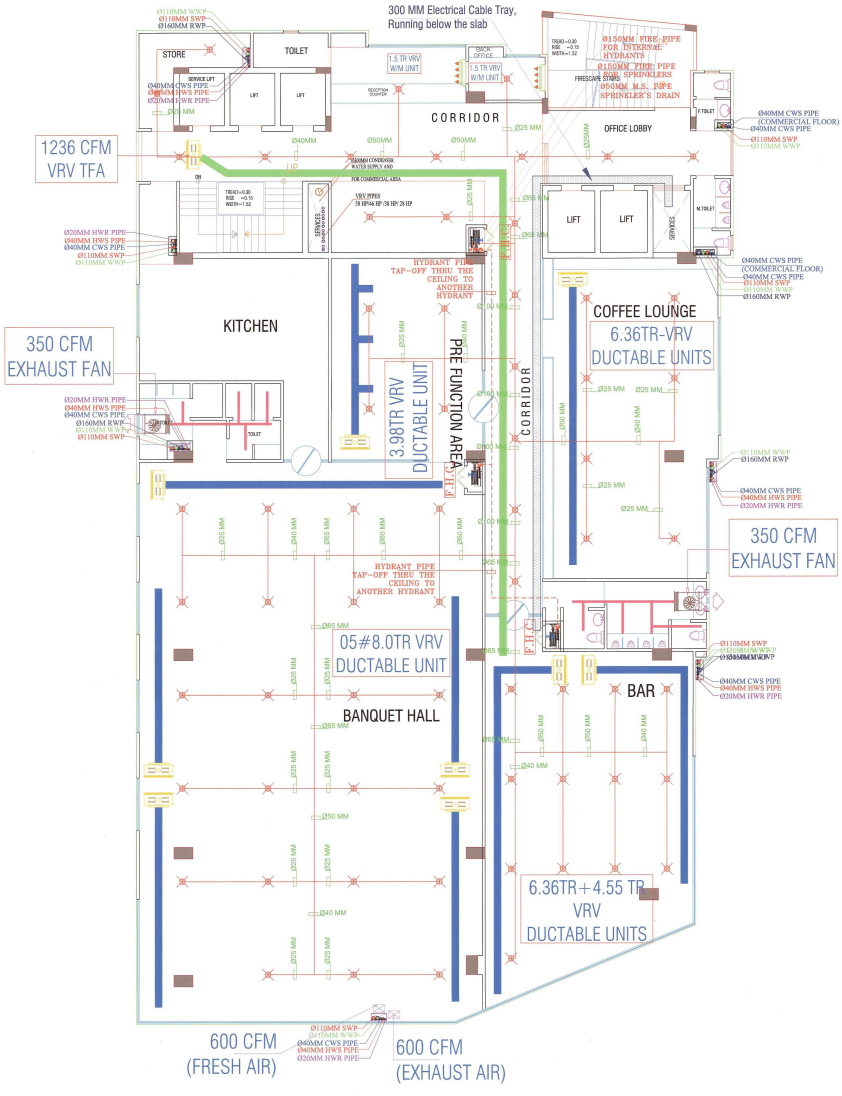

SHRESHTHA

MEP CONSULTANTS:
B-8 SARASWATI APARTMENT
NEAR SHIV MARG, MANSAROVAR,
JAIPUR,RAJASTHAN, JAIPUR
PH. : 0141-4042689
Email id :
mb.shreshthaconsultants@gmail.com
shreshthaconsultants@yahoo.com
SHRESHTHA

DEALT BY-	ASHOK
CHECKED BY-	S.M.
DATE-	20.03.2018
DRAWING NO.-	#01.00

No.	Date	Drn by	Rev. No.	Remarks


CONSULTS	APPROVAL	CLIENT	
FINISH	LEVEL	STRUCTURE	
ADVANCE	AS BUILT	CONTRACTOR	

PROJECT TITLE
BUSINESS-18

DRAWING TITLE
11TH FLOOR SERVICES LAYOUT

ARCHITECTS :
MISHRA GARG & ASSOCIATES
C-35, LAJPAT MARG, C-SCHEME, JAIPUR.
TEL. : 0141-2372214, 2384886

DEALT	CHECKED	DATE	NORTH
ASHOK	SHRISHTI	20-12-2017	E S
SCALE	JOB NO.	DWG NO.	N W
N.T.S.		1:100	

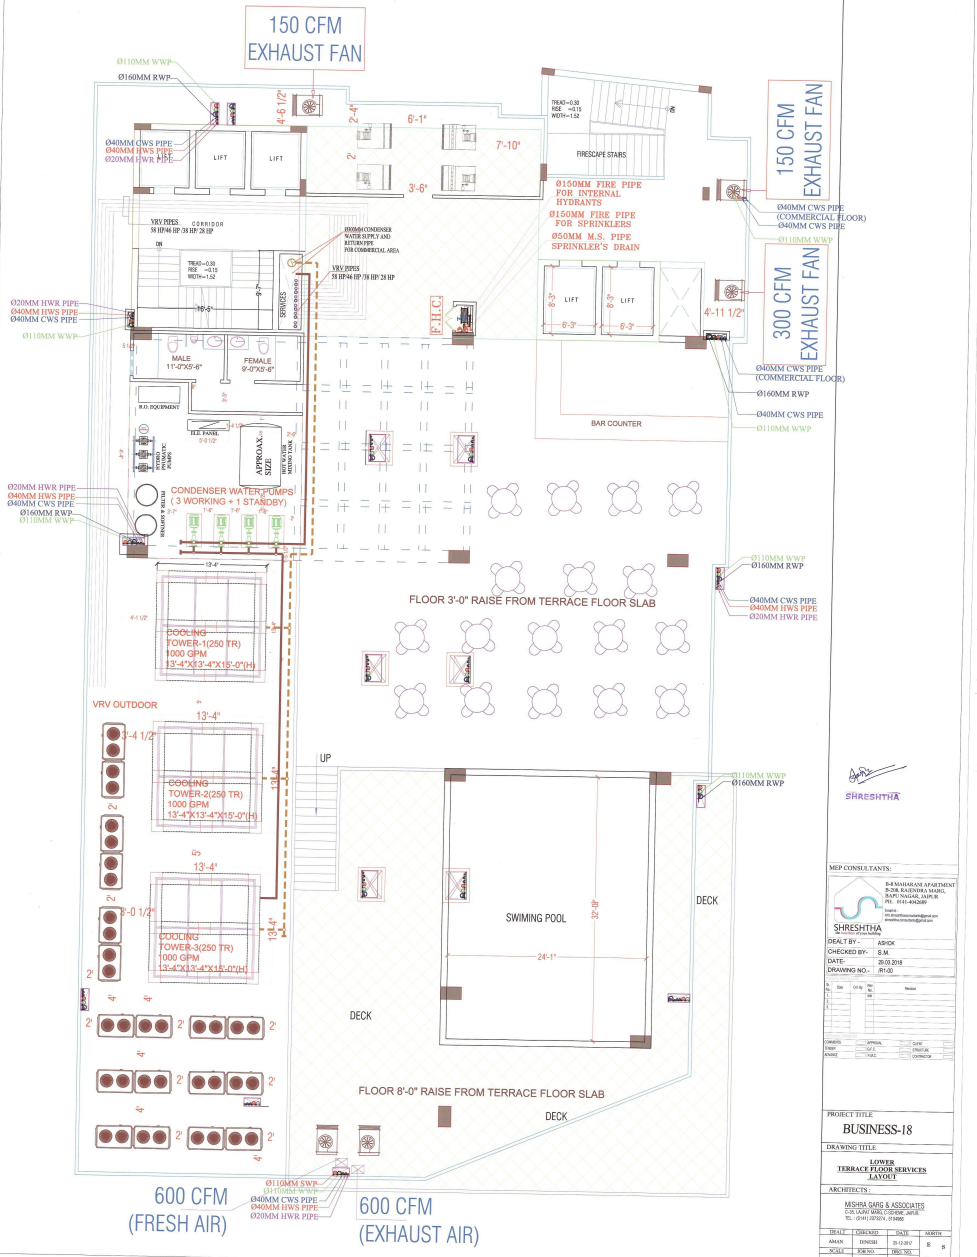

SHRESHTHA

MEP CONSULTANTS:

B-8 MAHESWARI APARTMENT
B-7/36, RASHMI MARG,
BAPU NAGAR, JAIPUR
PH. : 91-0141-4042680

SHRESHTHA

DEALT BY - ASHOK
CHECKED BY- S.M.
DATE- 29.03.2018
DRAWING NO.- /R1-00

No.	Date	Cnt dy	Rev. No.	Revision

CONSULTS	APPROVAL	CLIENT
ENGRS	CAT. C	STRUCTURE
BOARD	TOWN	CONTRACTOR

PROJECT TITLE:

BUSINESS-18


DRAWING TITLE

LOWER TERRACE FLOOR SERVICES LAYOUT

ARCHITECTS :

MISHRA GARG & ASSOCIATES
C-29, VIJAY MARG, C-SCHEME, JAIPUR
TEL. : (0141) 2372274 , 5104895

DEALT	CHECKED	DATE	MONTH
AMAN	SINGH	29-12-2017	B
SCALE	JOB NO.	DRG. NO.	B
N.T.S.		3.485.09	N
			W

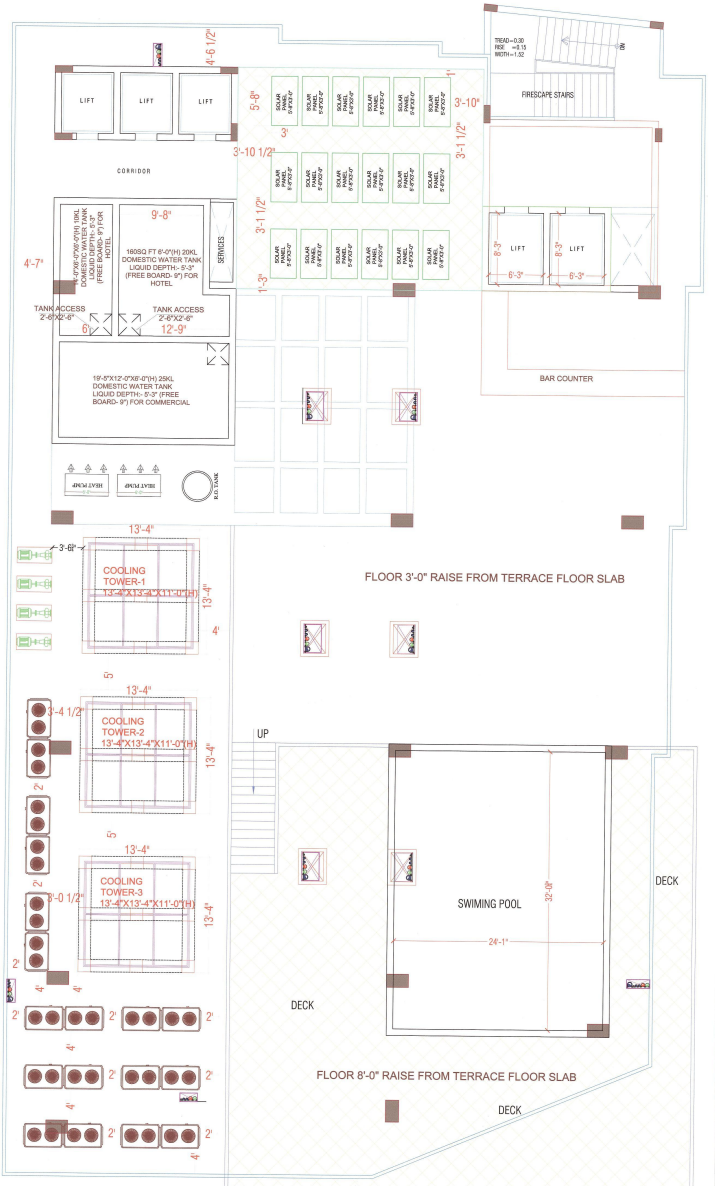

SHRESHTHA

MEP CONSULTANTS:

B-4 MAHARANI APARTMENT
B-208, RAJENDRA MARG,
BAPU NAGAR, JAIPUR
PH: 0141-4042689
Email id:-
shreshtha.consultants@gmail.com
shreshtha.consultants@gmail.com
SHRESHTHA
Mechanical & Fire Fighting Consultants

DEALT BY -	ASHOK
CHECKED BY-	S.M.
DATE-	20.03.2018
DRAWING NO.-	/R1-00

Sr. No.	Date	Dr.By	Rev. No.	Revision
1				
2				
3				

COMMENTS	APPROVAL	CLIENT
TOWER	DATE	STRUCTURE
ADVANCE	P.M.C.	CONTRACTOR

PROJECT TITLE

BUSINESS-18

DRAWING TITLE

UPPER TERRACE FLOOR SERVICES LAYOUT

ARCHITECTS :

MISHRA GARG & ASSOCIATES
G-38, (A)PAV MARG, C-SCHEME, JAIPUR.
TEL.: (0141) 2372814, 5104699

DEALT	CHECKED	DATE	NORTH
AMAN	DINESH	29-12-2017	E S
SCALE	JOB NO.	DRG. NO.	N W
N.T.S.		1408.08	