


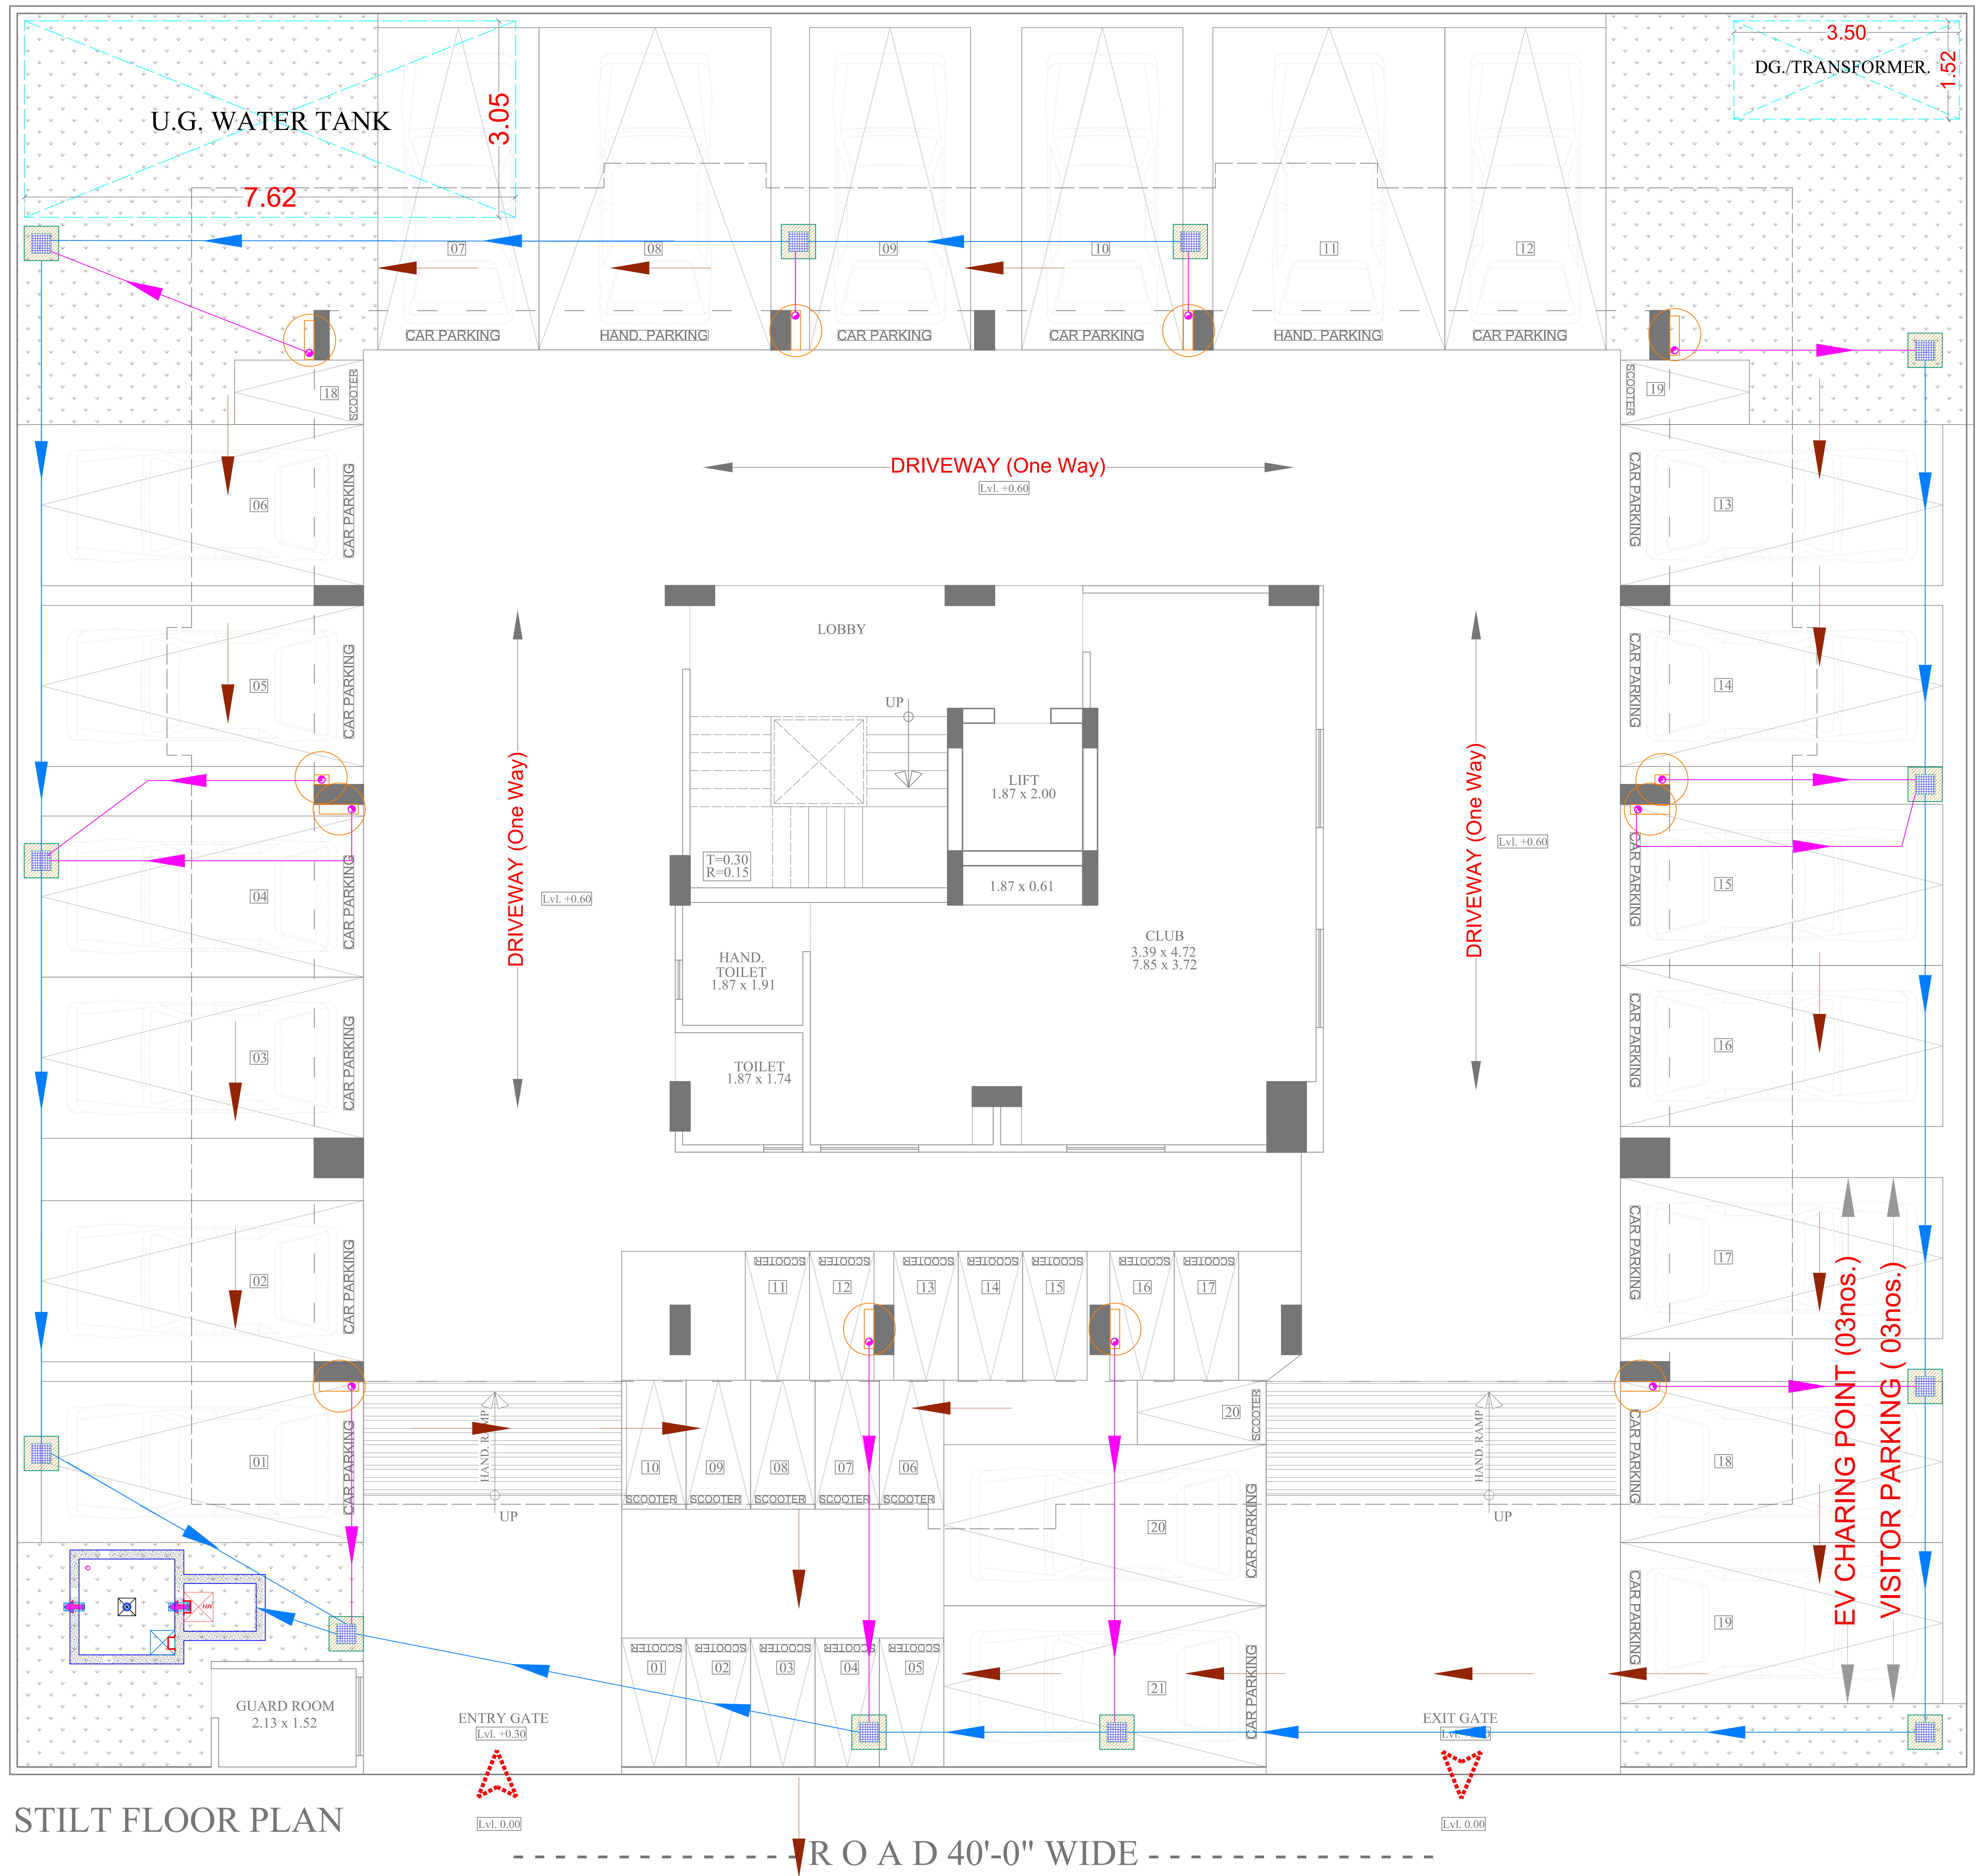

Vipul
VIPULAGARWAL
M.E.P. CONSULTANT
B.E. ELECTRICAL

SYMBOL	DESCRIPTION
	110 mm Rain Water Pipe
	160 mm Rain Water Pipe Slope 1:200
	110 mm Rain Water Pipe Slope 1:200
	RAIN WATER CHAMBER Depth According to Slope
	Flow Direction

SERVICES CONSULTANT:
ASHI ASSOCIATES
F 9 / 440 , Keshav Marg Chitrakut
Scheme,Jaipur
PH:91-0-93146-10438 ,0141-2440946
Mail:vipul8599@yahoo.com

DWG :-
STILT FLOOR
EXTERNAL RAIN WATER PIPE
ROUTE PLAN

PROJECT NAME. :-
ARYA RESIDENCY

PROMOTER. :-
Opulent constructions

PROJECT ADD :-
PROPOSED RESIDENTIAL BUILDING AT
PLOT NO. A-53, A-54 VINAYAK RESIDENCY
A-BLOCK , JAIPUR

ARCHITECT :-
SPACE GRID

C-49,VIDYA
APARTMENT,PARAS MARG,
BAPU NAGAR,NEAR JANTA
STORE CIRCLE, JAIPUR-302015
PH-09314918766,0141-4005506 (O)
Email:-info.spacegrid@gmail.com

