


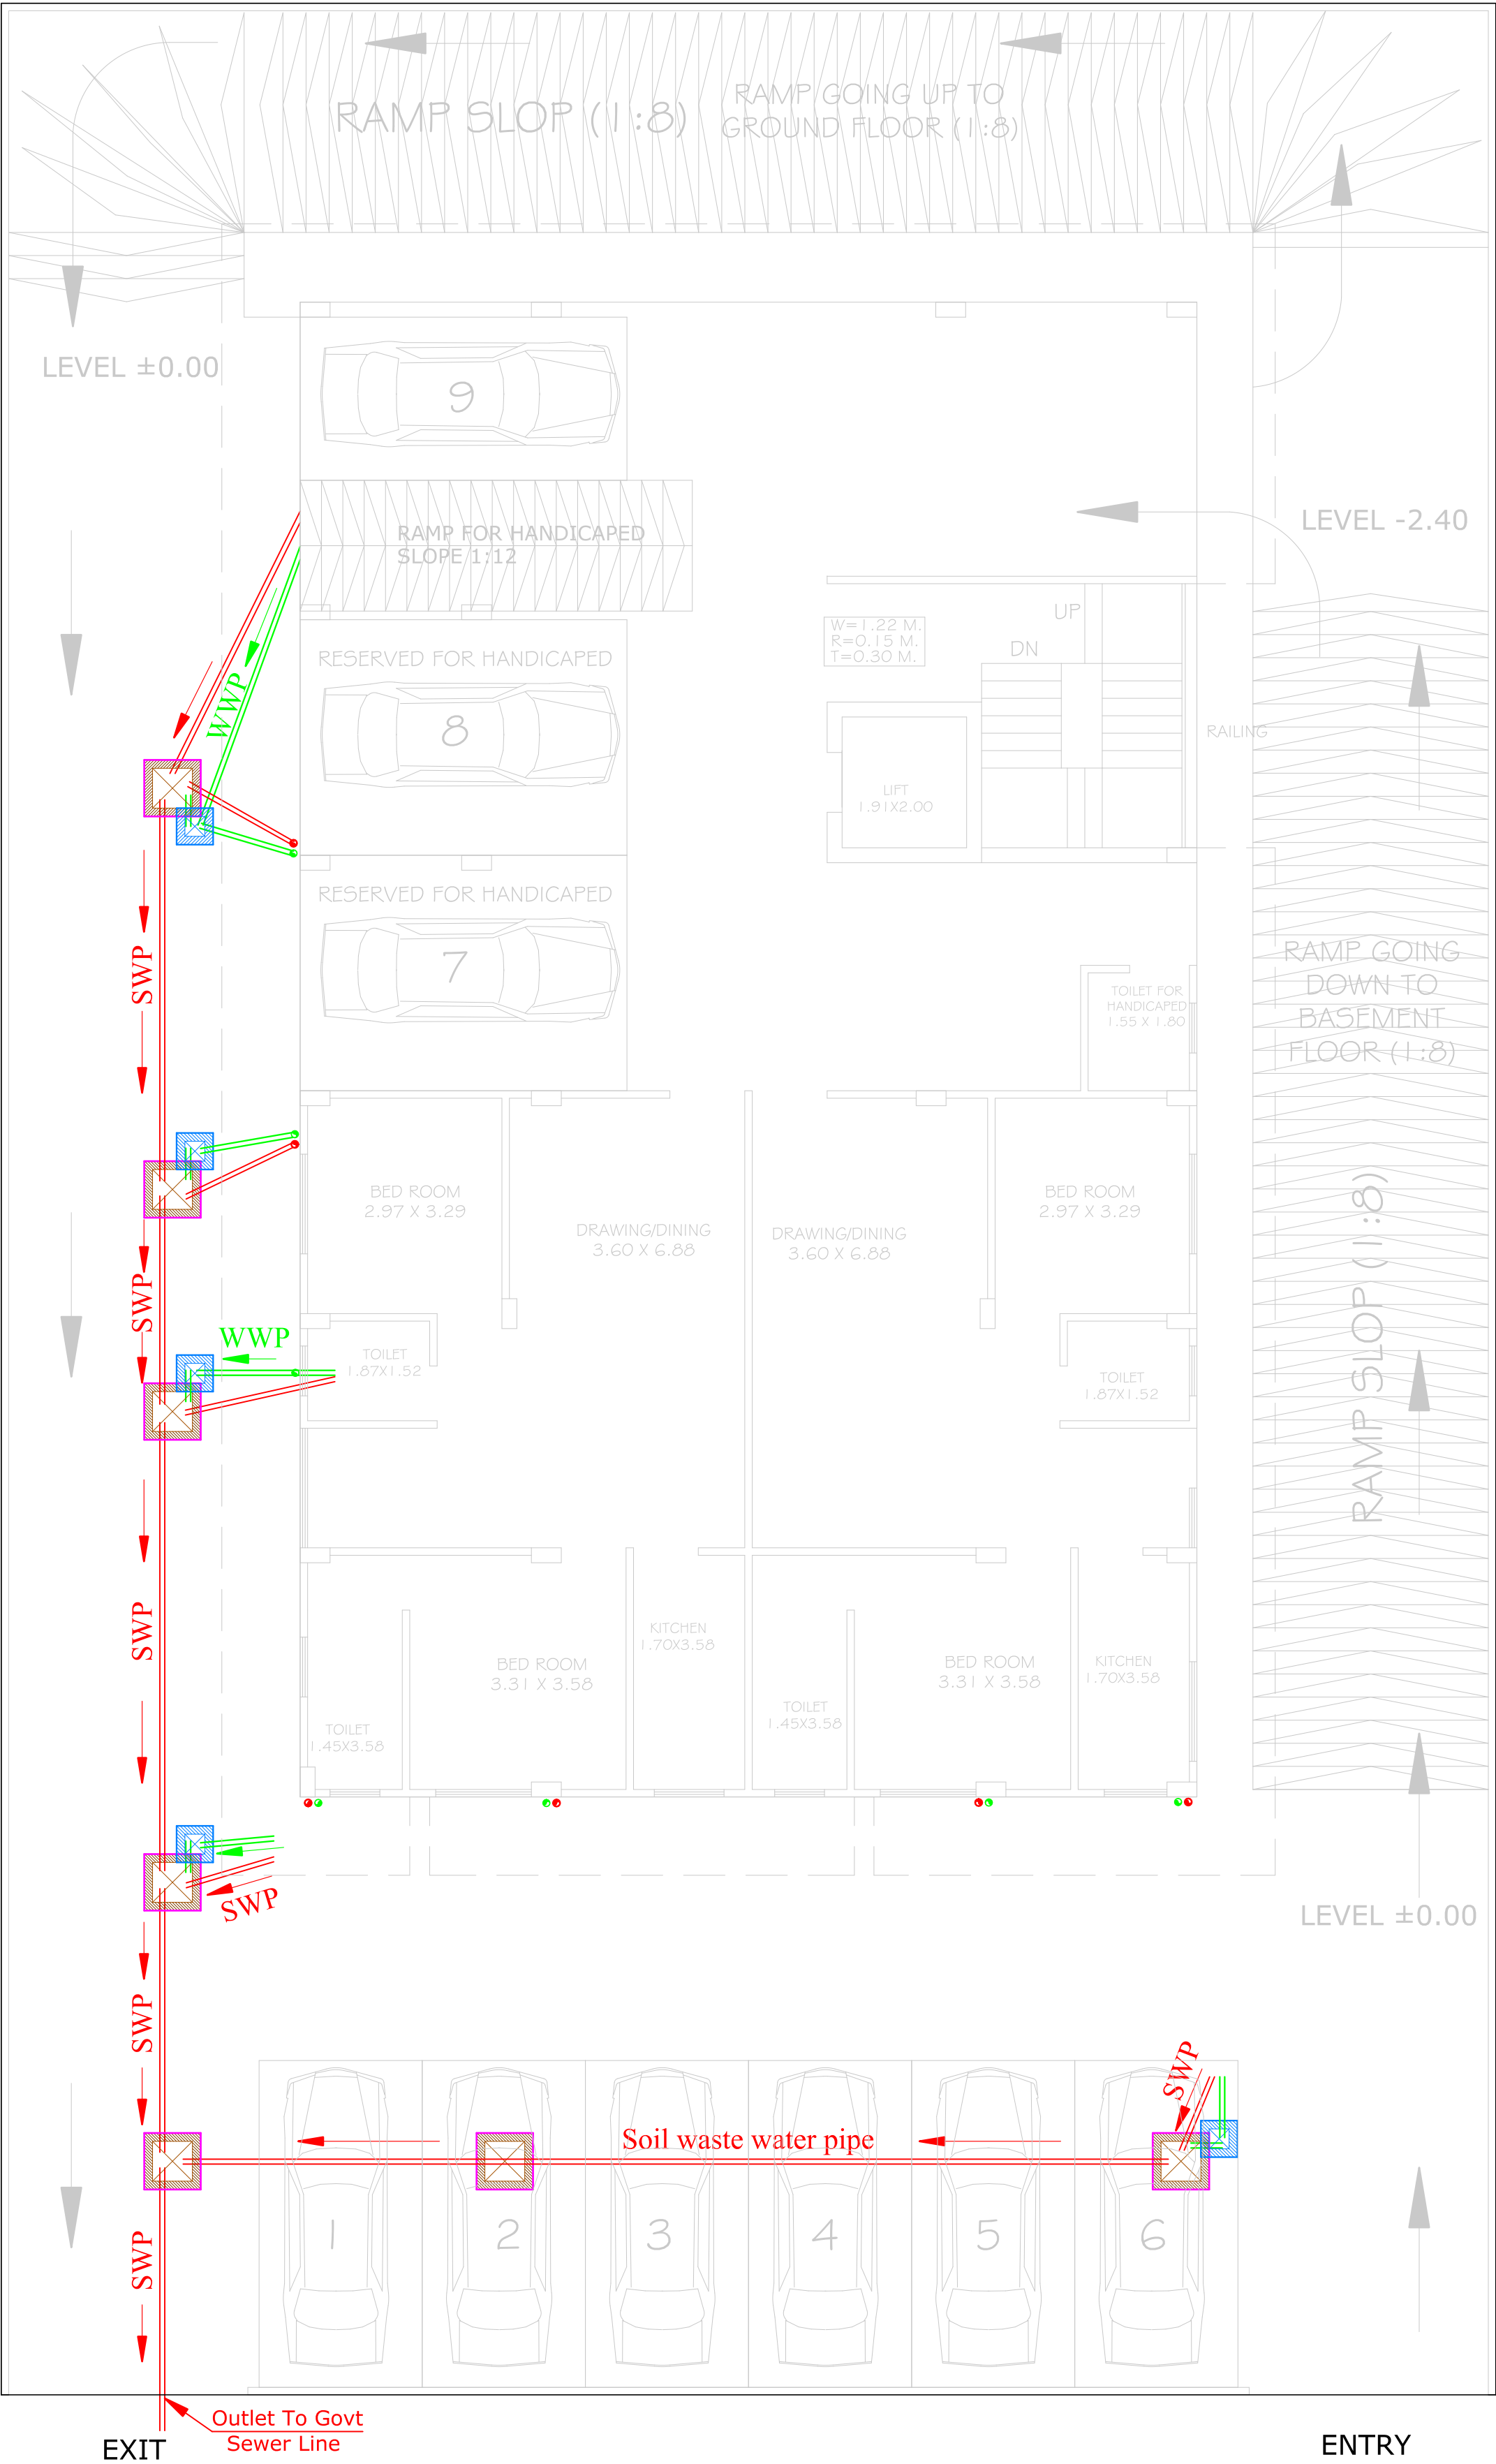

PIPES & SLOPE DETAIL :-		
Ø 110 & 160mm WASTE WATER PIPE SLOPE 1:150		
Ø 110 & 160mm SOIL WATER PIPE SLOPE 1:150		

NOs.	DATE	PRINT ISSUED TO

REVISIONS:-		
S.No.	DATE	REMARKS

PROJECT:- PROPOSED SU-PREM APARTMENT
AT PLOT NO D-100 A, MEERA
MARG, BANIPARK, JAIPUR, (RAJ)

CLIENT:- M5. 55BC GROUP

DRAWING TITLE:-
GROUND FLOOR RAIN WATER
HARVESTING PLAN

DATE:- 06-08-16		DRG. NO.
DEALT:- KAPIL		
DRAWN:-		

PROJECT CONSULTANTS

KAPPRIS INNOVATION

35NEMI NAGAR EXT., SHRI PATHI, VAISHALI NAGAR, JAIPUR
Phone- 0141-4002369
E-Mail- kapprisinnovation@gmail.com
Web- www.kapprisinnovation.com