



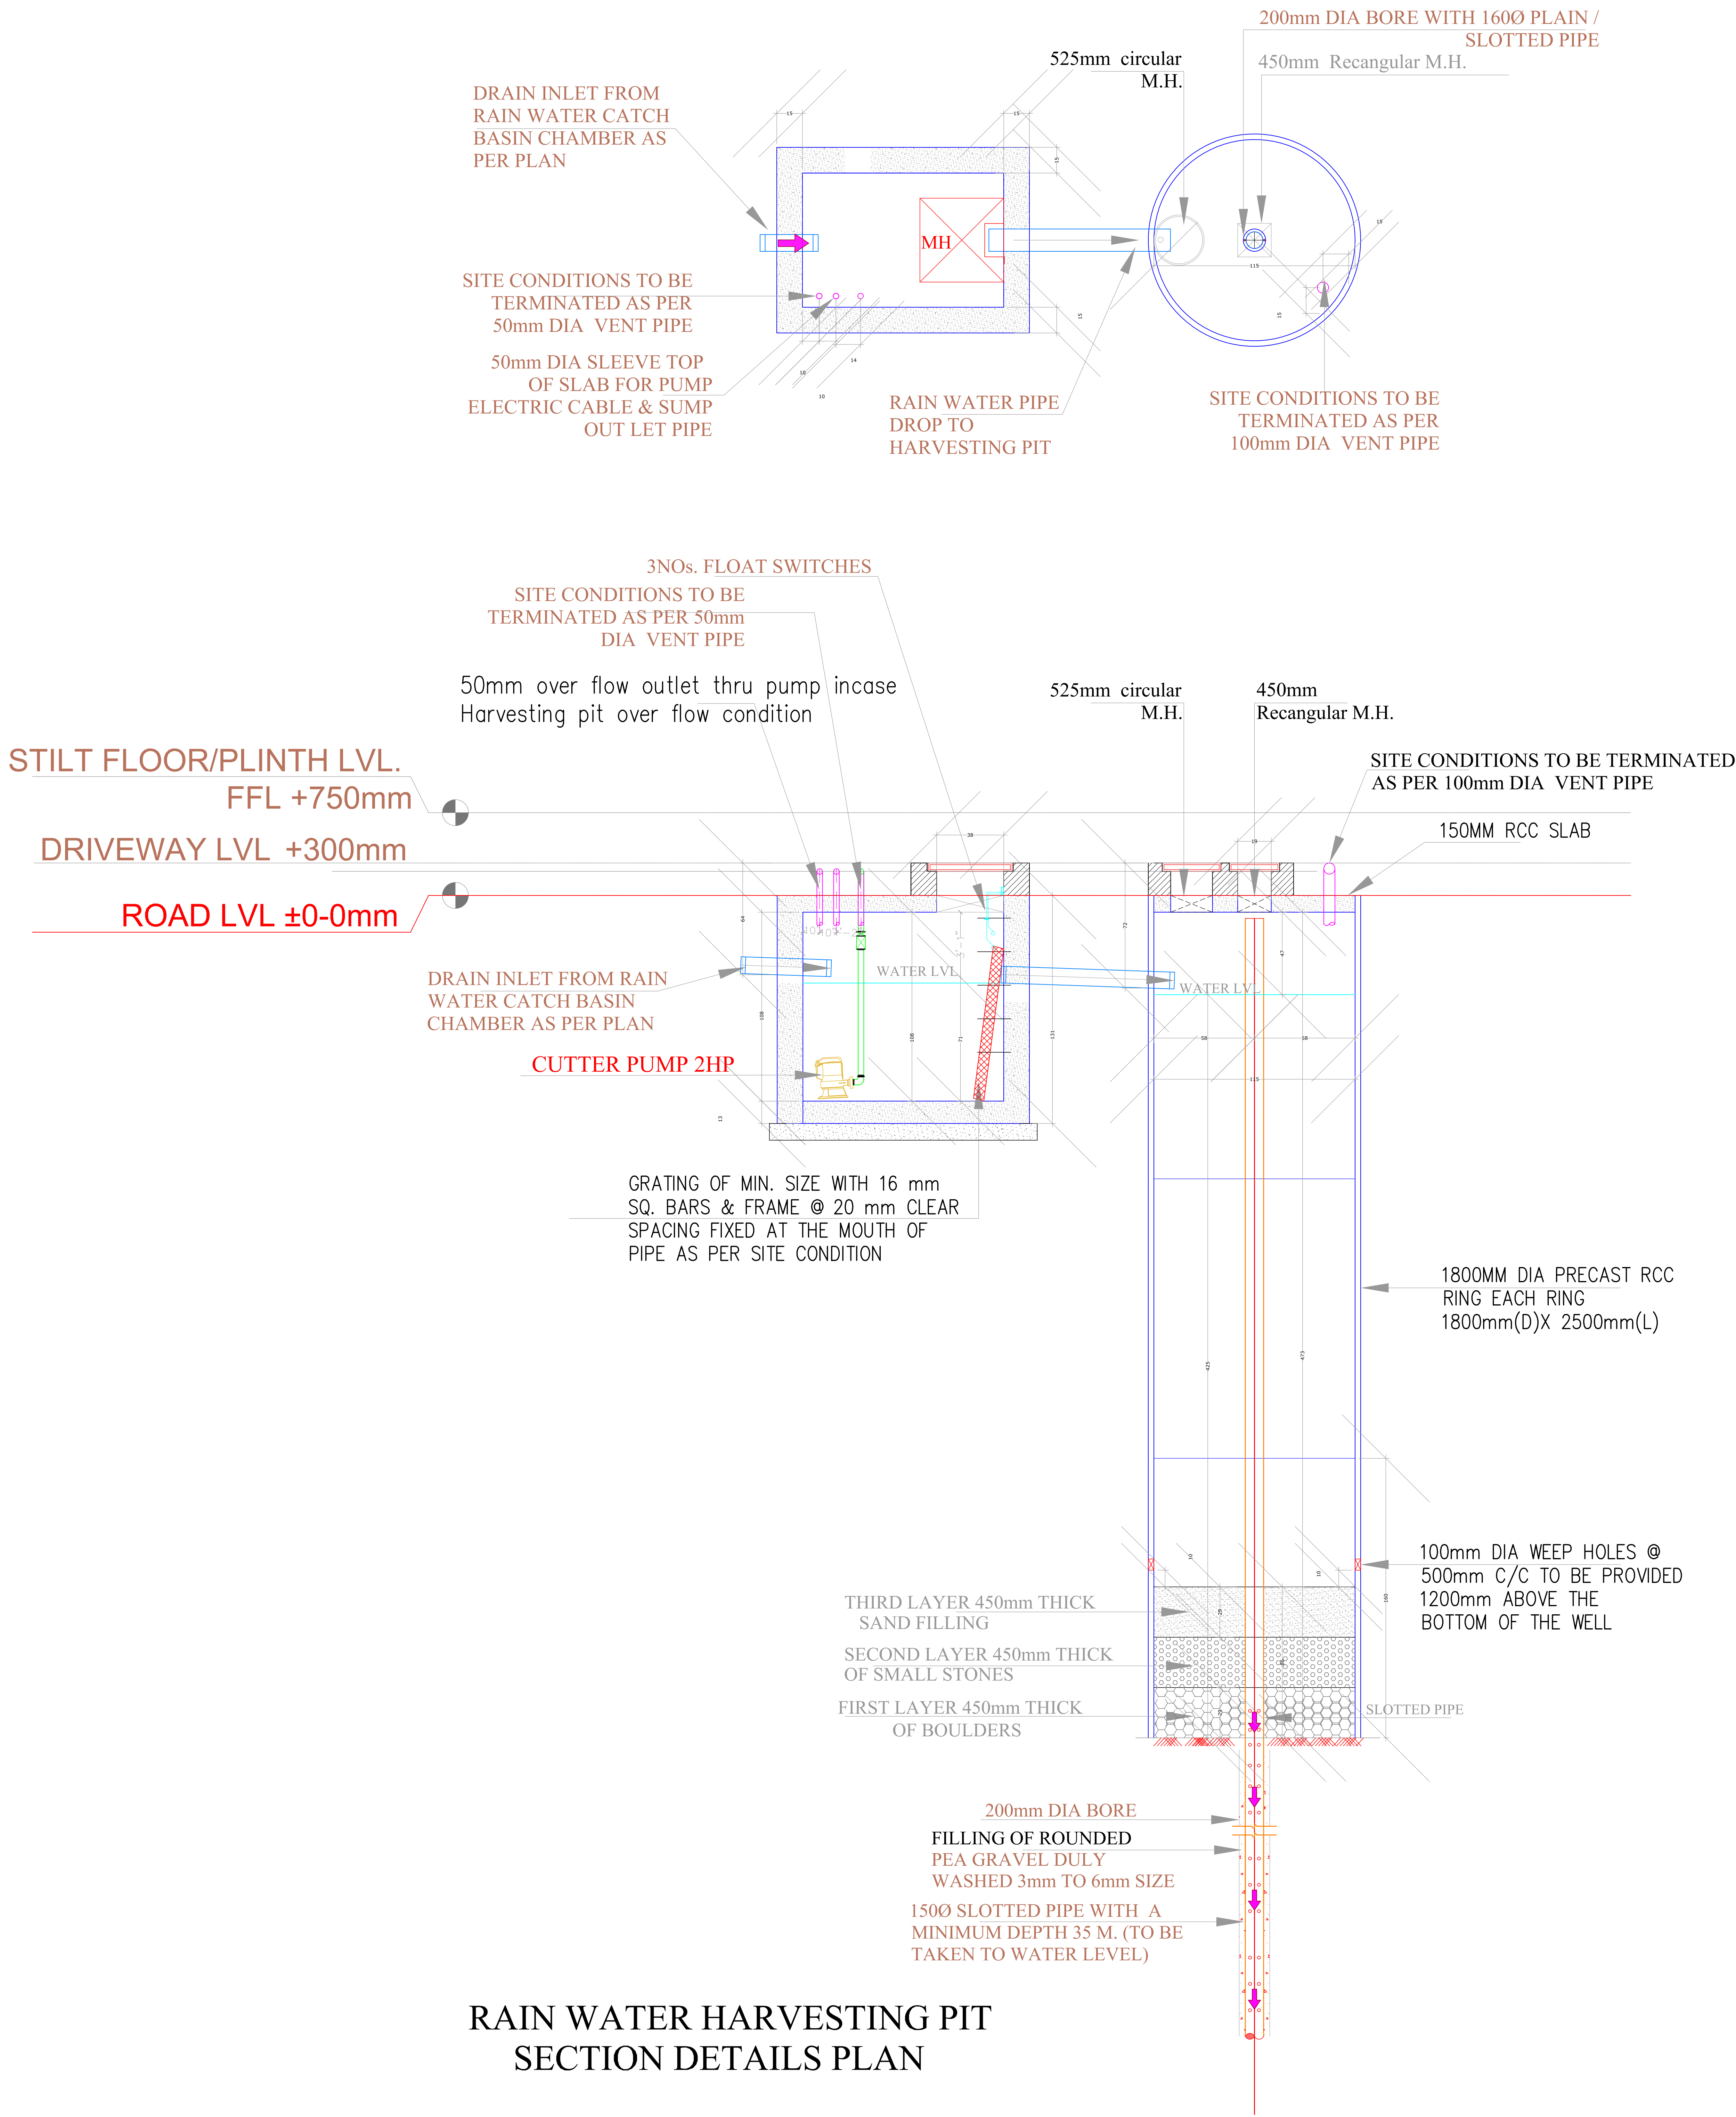

RAIN WATER HARVESTING PIT
SECTION DETAILS PLAN

DRAWING TITLE	
RAIN WATER HARVESTING PIT SECTION DETAILS PLAN	
SCALE: - 1= 10	DATE: 16-02-2021
PROJECT: -	
PROPOSED RESIDENTIAL APARTMENT FOR AT PLOT NO-182, KESAR GREEN,VILLAGE-MOHANPURA, TEH-SANGANER, JAIPUR.	
ARCHITECT	
M/S AKRITI AYOJAN	
ARCHITECTS. INTERIOR DESIGNERS:	
E-87, THIRD FLOOR, MANGLAM TOWER ,RIDHI SIDHI, GOPALPURA, JAIPUR-06, RAJASTHAN. 9351154101 suryaprakash.arch@gmail.com ;	

THIS DRAWING IS THE SOLE PROPERTY OF
M/S AKRITI AYOJAN AND IS NOT TO BE COPIED,
USED OR REPRODUCED FOR ANY PURPOSE
OTHER THAN FOR WHICH IT HAS BEEN LOANED.

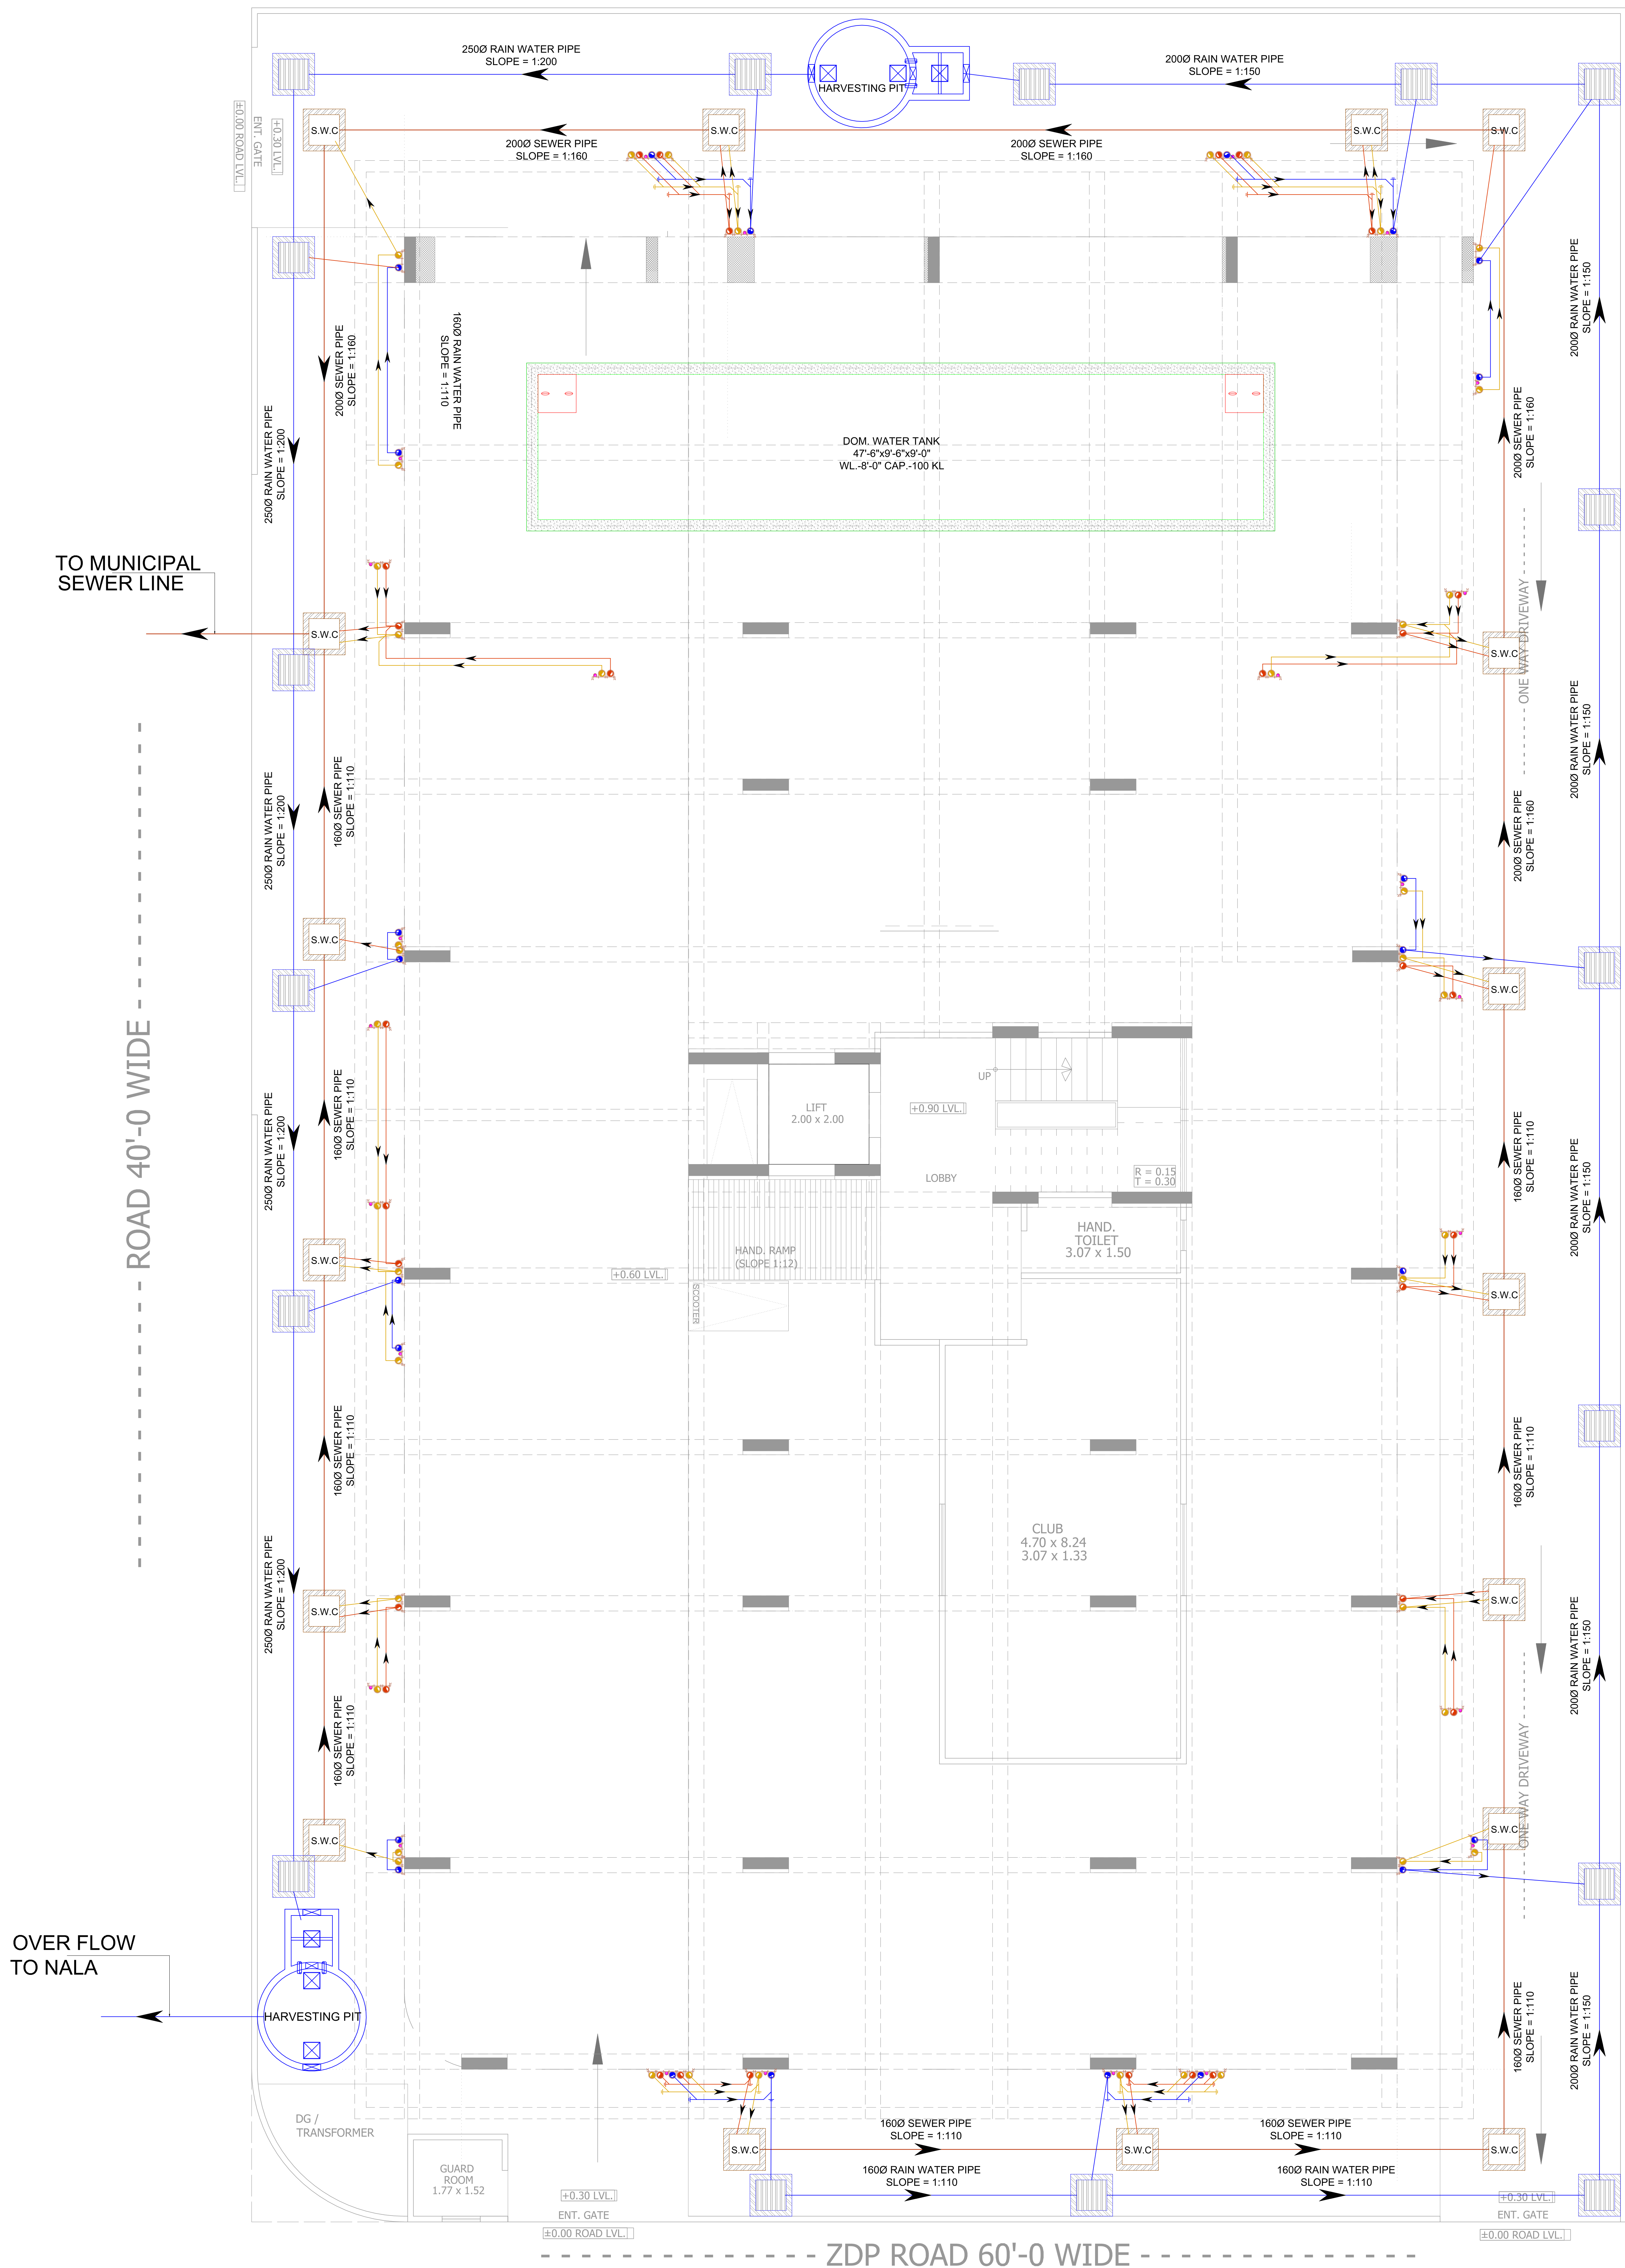

STILT FLOOR
RAIN WATER HARVESTING
COMMON WATER PIPE ROUTE PLAN

LEGEND :-

①	SOIL PIPE	
②	WASTE PIPE	
③	VENT PIPE	
④	COLD WATER SUPPLY (CWS)	
⑤	HOT WATER SUPPLY (HWS)	
	RAIN WATER PIPE	
SW	SEWER LINE- EXTERNAL	
RW	STORM WATER DRAINAGE PIPE	
	SEWERAGE MANHOLE	
	STORM WATER MANHOLE	
GT	GULLY TRAP	
BV	BALL VALVE	
FT	FLOOR TRAP	
FD	FLOOR FLOOR DRAIN	
	RAIN WATER COLLECTION CHAMBER 450x450MM	
	KHURRA	

MEP CONSULTANT :-

cube consultant

A-8, PATH NO. 4, JAMUNA NAGAR,
SODALA, JAIPUR-302006,
MAIL:- cubemep@gmail.com,
Ph. No. 0141 2221089
Mob. No. +91 9214308430 , +91 9785427711

DEALT BY :- RAMESH KUMAWAT
REVISION :- R0
DATE :- 29-07-2024

TITLE :-

STILT FLOOR
RAIN WATER HARVESTING
COMMON WATER PIPE ROUTE PLAN

SCALE:- 1= 100

DATE:-

OWNER

M/S VINAYAK ENTERPRISES
BHANWAR LAL (PROP.)

PROJECT :-

PROPOSED BUILDING AT PLOT NO. 47
SCHEME-24(RAJAT VIHAR), MUTUL
HOUSING CO.OP. SOCITY LTD., JAIPUR

ARCHITECT



M/S AKRITI AYOJAN

ARCHITECTS. INTERIOR DESIGNERS.

E-47, THIRD FLOOR, MANGLAM TOWER, RIDHI SIDHI,
GOPALPURA, JAIPUR-06, RAJASTHAN. 9351154101
suryaprakash.arch@gmailmail.com ;

DATE:-

NORTH :-

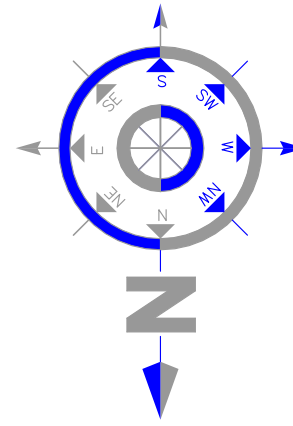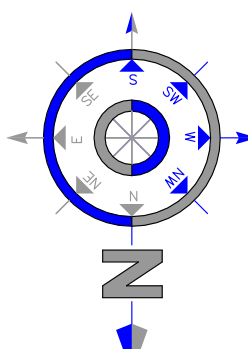

Amer Gupta
M.E.P. Consultant
V.E. Electrical

cube consultant

Ma Vinayak Enterprises
Proprietor