


PROPOSED LAY - OUT PLAN MAP OF

"CIVIL LINE'S "I "

AT VILLAGE :- LALAPURA , SAMBAR LAKE , DIST. JAIPUR (RAJ.)
KHASRA NO :- 3245/2713

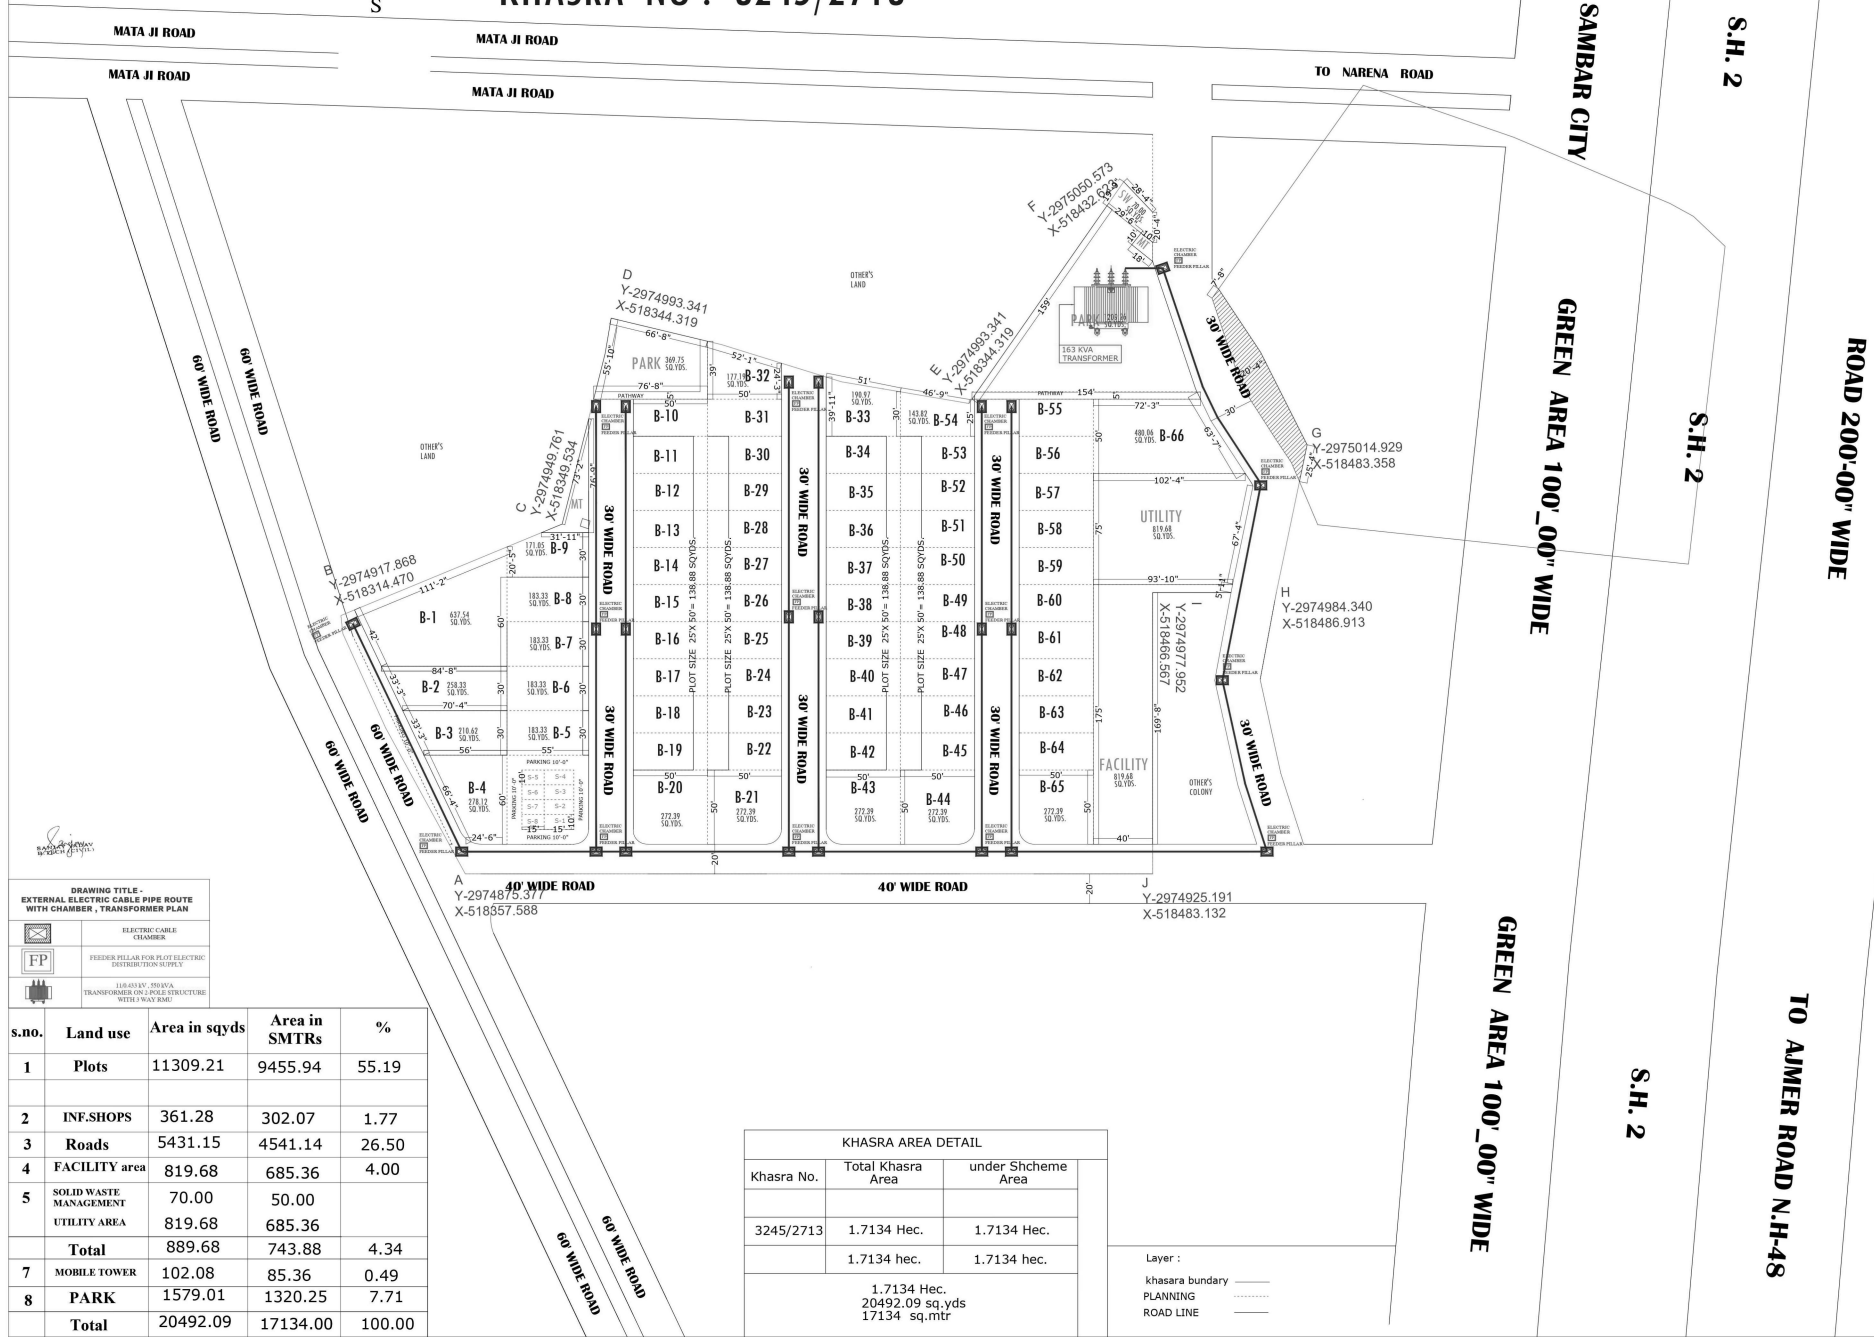

DRAWING TITLE -	
EXTERNAL ELECTRIC CABLE PIPE ROUTE WITH CHAMBER, TRANSFORMER PLAN	
	ELECTRIC CABLE CHAMBER
	FEEDER POLE FOR PLANT ELECTRIC DISTRIBUTION SUPPLY
	110/33KV, 33/10KV TRANSFORMER ON J POLE STRUCTURE WITH 10KV WIRE

s.no.	Land use	Area in sqyds	Area in SMTRs	%
1	Plots	11309.21	9455.94	55.19
2	INF.SHOPS	361.28	302.07	1.77
3	Roads	5431.15	4541.14	26.50
4	FACILITY area	819.68	685.36	4.00
5	SOLID WASTE MANAGEMENT	70.00	50.00	
	UTILITY AREA	819.68	685.36	
	Total	889.68	743.88	4.34
7	MOBILE TOWER	102.08	85.36	0.49
8	PARK	1579.01	1320.25	7.71
	Total	20492.09	17134.00	100.00

KHASRA AREA DETAIL		
Khasra No.	Total Khasra Area	under Shcheme Area
3245/2713	1.7134 Hec.	1.7134 Hec.
	1.7134 hec.	1.7134 hec.
	1.7134 Hec.	
	20492.09 sq.yds	
	17134 sq.mtr	

Layer :
khasra boundary
PLANNING
ROAD LINE