
PRODUCED BY AN AUTODESK EDUCATIONAL PRODUCT

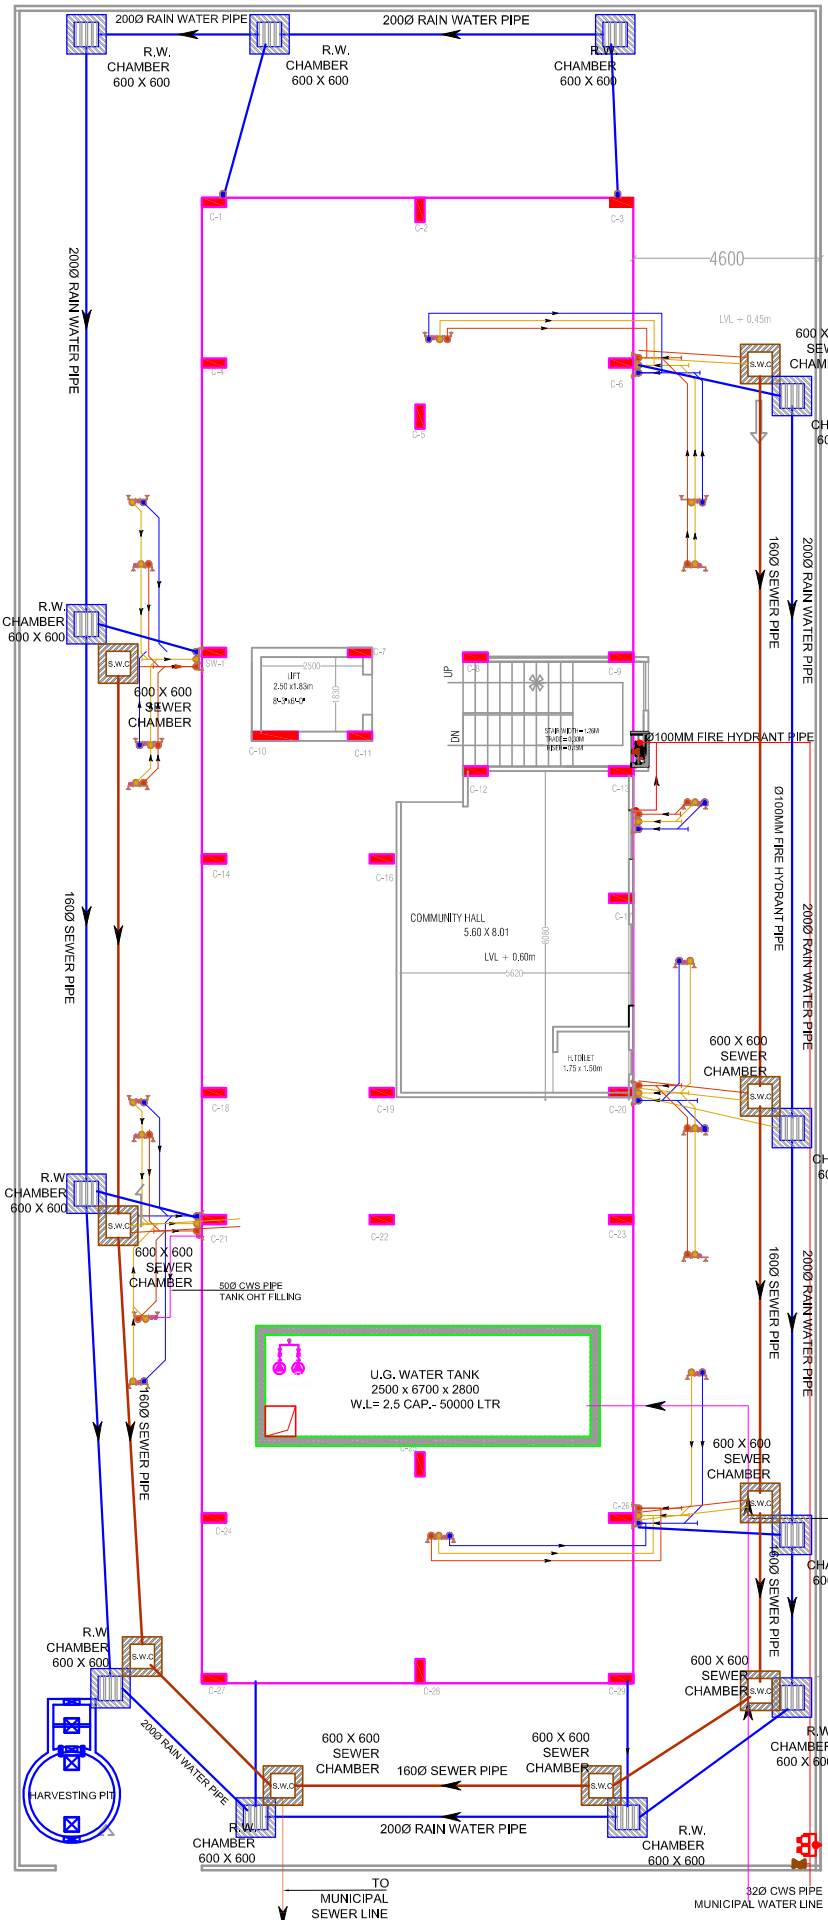

PROPOSED STILT FLOOR
RAIN WATER HARVESTING
& COMMON WATER PIPE ROUTE PLAN

Evershine Builders And Developers
Partener

Cube Consultants Jaipur

Aman Gupta
M.E.P. Consultant
B.E. Electrical

LEGEND:-

SP	SOIL PIPE	
WP	WASTE PIPE	
VP	VENT PIPE	
CW	COLD WATER SUPPLY (CWS)	
HW	HOT WATER SUPPLY (HWS)	
	RAIN WATER PIPE	
SW	SEWER LINE- EXTERNAL	
RW	STORM WATER DRAINAGE PIPE	
	SEWERAGE MANHOLE	M.H.
	STORM WATER MANHOLE	M.H.
GT	GULLY TRAP	
BV	BALL VALVE	
FT	FLOOR TRAP	
FD	FLOOR FLOOR DRAIN	
	RAIN WATER COLLECTION CHAMBER 450X450X450	
	RWDWA	

MCP CONSULTANT :-
cube consultant
A-8, PATH NO. 4, JAMUNA NAGAR, SODALA, JAIPUR-302006
MAIL:- cubemep@gmail.com
PH. NO. +91 141 2221069, 9214308430, 9785427711

DEALT BY	REVISION	DATE:
RAMESH		16.11.2024

TITLE:-
PROPOSED STILT FLOOR
RAIN WATER HARVESTING
& COMMON WATER PIPE ROUTE PLAN

SCALE:- 1= 100 | DATE:

PROJECT NAME:-
EVERSHINE GREENS

PROJECT:-
PROPOSED RESIDENTIAL APARTMENT FOR EVERSHINE GREENS
ON PLOT NO=170,SCHEME-KESAR GREEN JAIPUR.

CLIENT NAME:-
M/S EVERSHINE BUILDERS AND DEVELOPERS
(PARTNER VIKAS KUMAR SESMA)

ARCHITECT

M/S AKRITI AYOJAN
ARCHITECTS, INTERIOR DESIGNERS,
E-47, THIRD FLOOR, MANGLAM TOWER, RIDHI SIDHI GOPALPURA, JAIPUR-06, RAJASTHAN. 9351154101
suryaprakash.arch@gmail.com ;


DATE: NORTH :

PRODUCED BY AN AUTODESK EDUCATIONAL PRODUCT

PRODUCED BY AN AUTODESK EDUCATIONAL PRODUCT

PRODUCED BY AN AUTODESK EDUCATIONAL PRODUCT

PRODUCED BY AN AUTODESK EDUCATIONAL PRODUCT

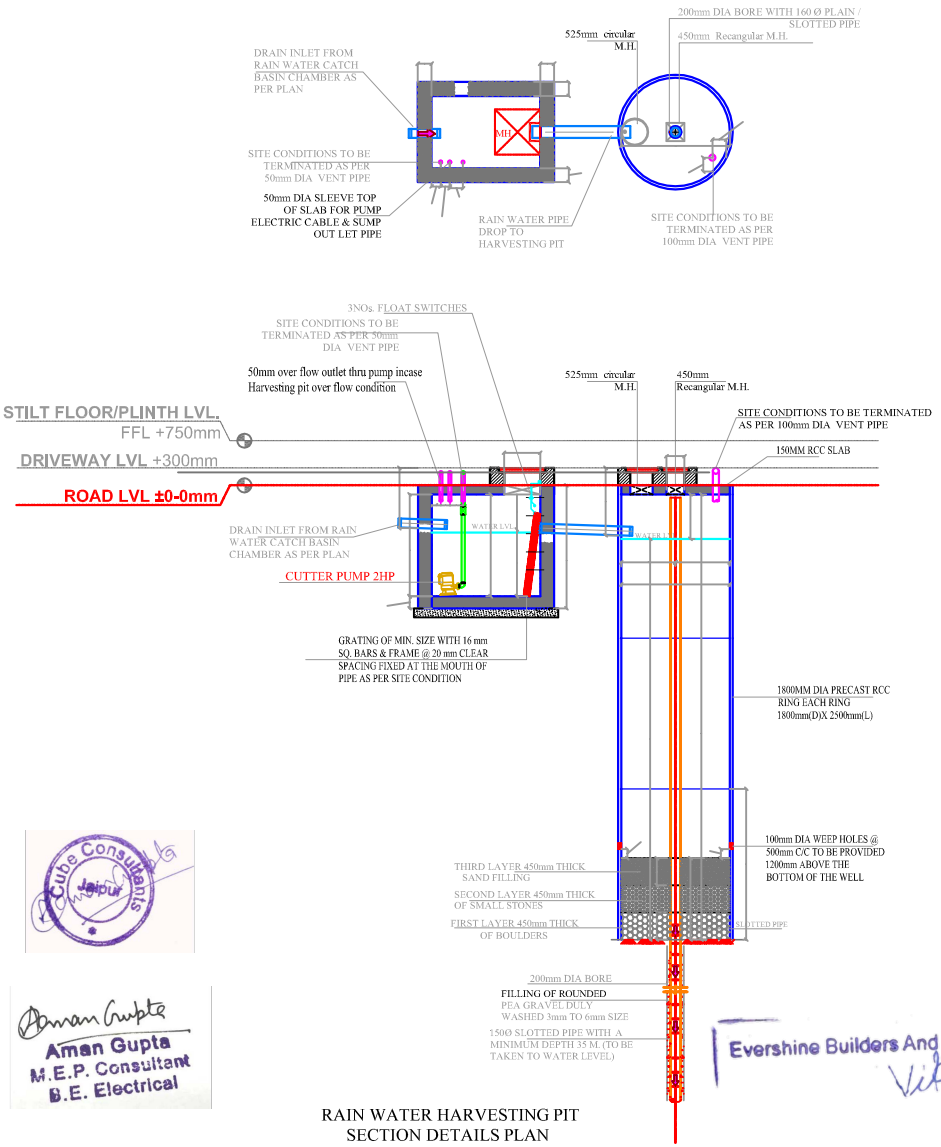

RAIN WATER HARVESTING PIT
SECTION DETAILS PLAN

THIS DRAWING IS THE SOLE PROPERTY OF M/S AKRITI AYOJAN AND IS NOT TO BE COPIED, USED OR REPRODUCED FORANY PURPOSE OTHER THAN FOR WHICH IT HAS BEEN LOANED.

LEGEND:–

①	SOIL PIPE	
②	WASTE PIPE	
③	VENT PIPE	
④	COLD WATER SUPPLY (CWS)	
⑤	HOT WATER SUPPLY (HWS)	
	RAIN WATER PIPE	
SW	SEWER LINE– EXTERNAL	
RW	STORM WATER DRAINAGE PIPE	
	SEWERAGE MANHOLE	M.H.
	STORM WATER MANHOLE	M.H.
GT	GULLY TRAP	
BV	BALL VALVE	
FT	FLOOR TRAP	
FD	FLOOR FLOOR DRAIN	
	RAIN WATER COLLECTION CHAMBER 400X400MM	
	KHURRA	

MEP CONSULTANT : --

cube consultant
A-8, PATH NO. 4, JAMUNA NAGAR,
SODALA, JAIPUR-302006,
MAIL: - cubemep@gmail.com,
Ph. No. 0141 2221089
Mob. No. +91 9214308430 , +91 9785427711

DEALT BY : –	REVISION : –	DATE : –
	R0	

TITLE:-
RAIN WATER HARVESTING PIT
SECTION DETAILS PLAN

PROJECT:-
PROPOSED RESIDENTIAL APARTMENT FOR EVERSHINE GREENS
ON PLOT NO=170,SCHEME-KESAR GREEN JAIPUR.

CLIENT NAME:-
M/S EVERSHINE BUILDERS AND DEVELOPERS
(PARTNER VIKAS KUMAR SESMA)

ARCHITECT
M/S AKRITI AYOJAN
ARCHITECTS. INTERIOR DESIGNERS.
E-87, THIRD FLOOR, MANGLAM TOWER,RIDHI SIDHI, GOPALPURA, JAIPUR-06, RAJASTHAN 9351154101
suryaprakash.arch@gmail.com ;

DATE: NORTH :

PRODUCED BY AN AUTODESK EDUCATIONAL PRODUCT