


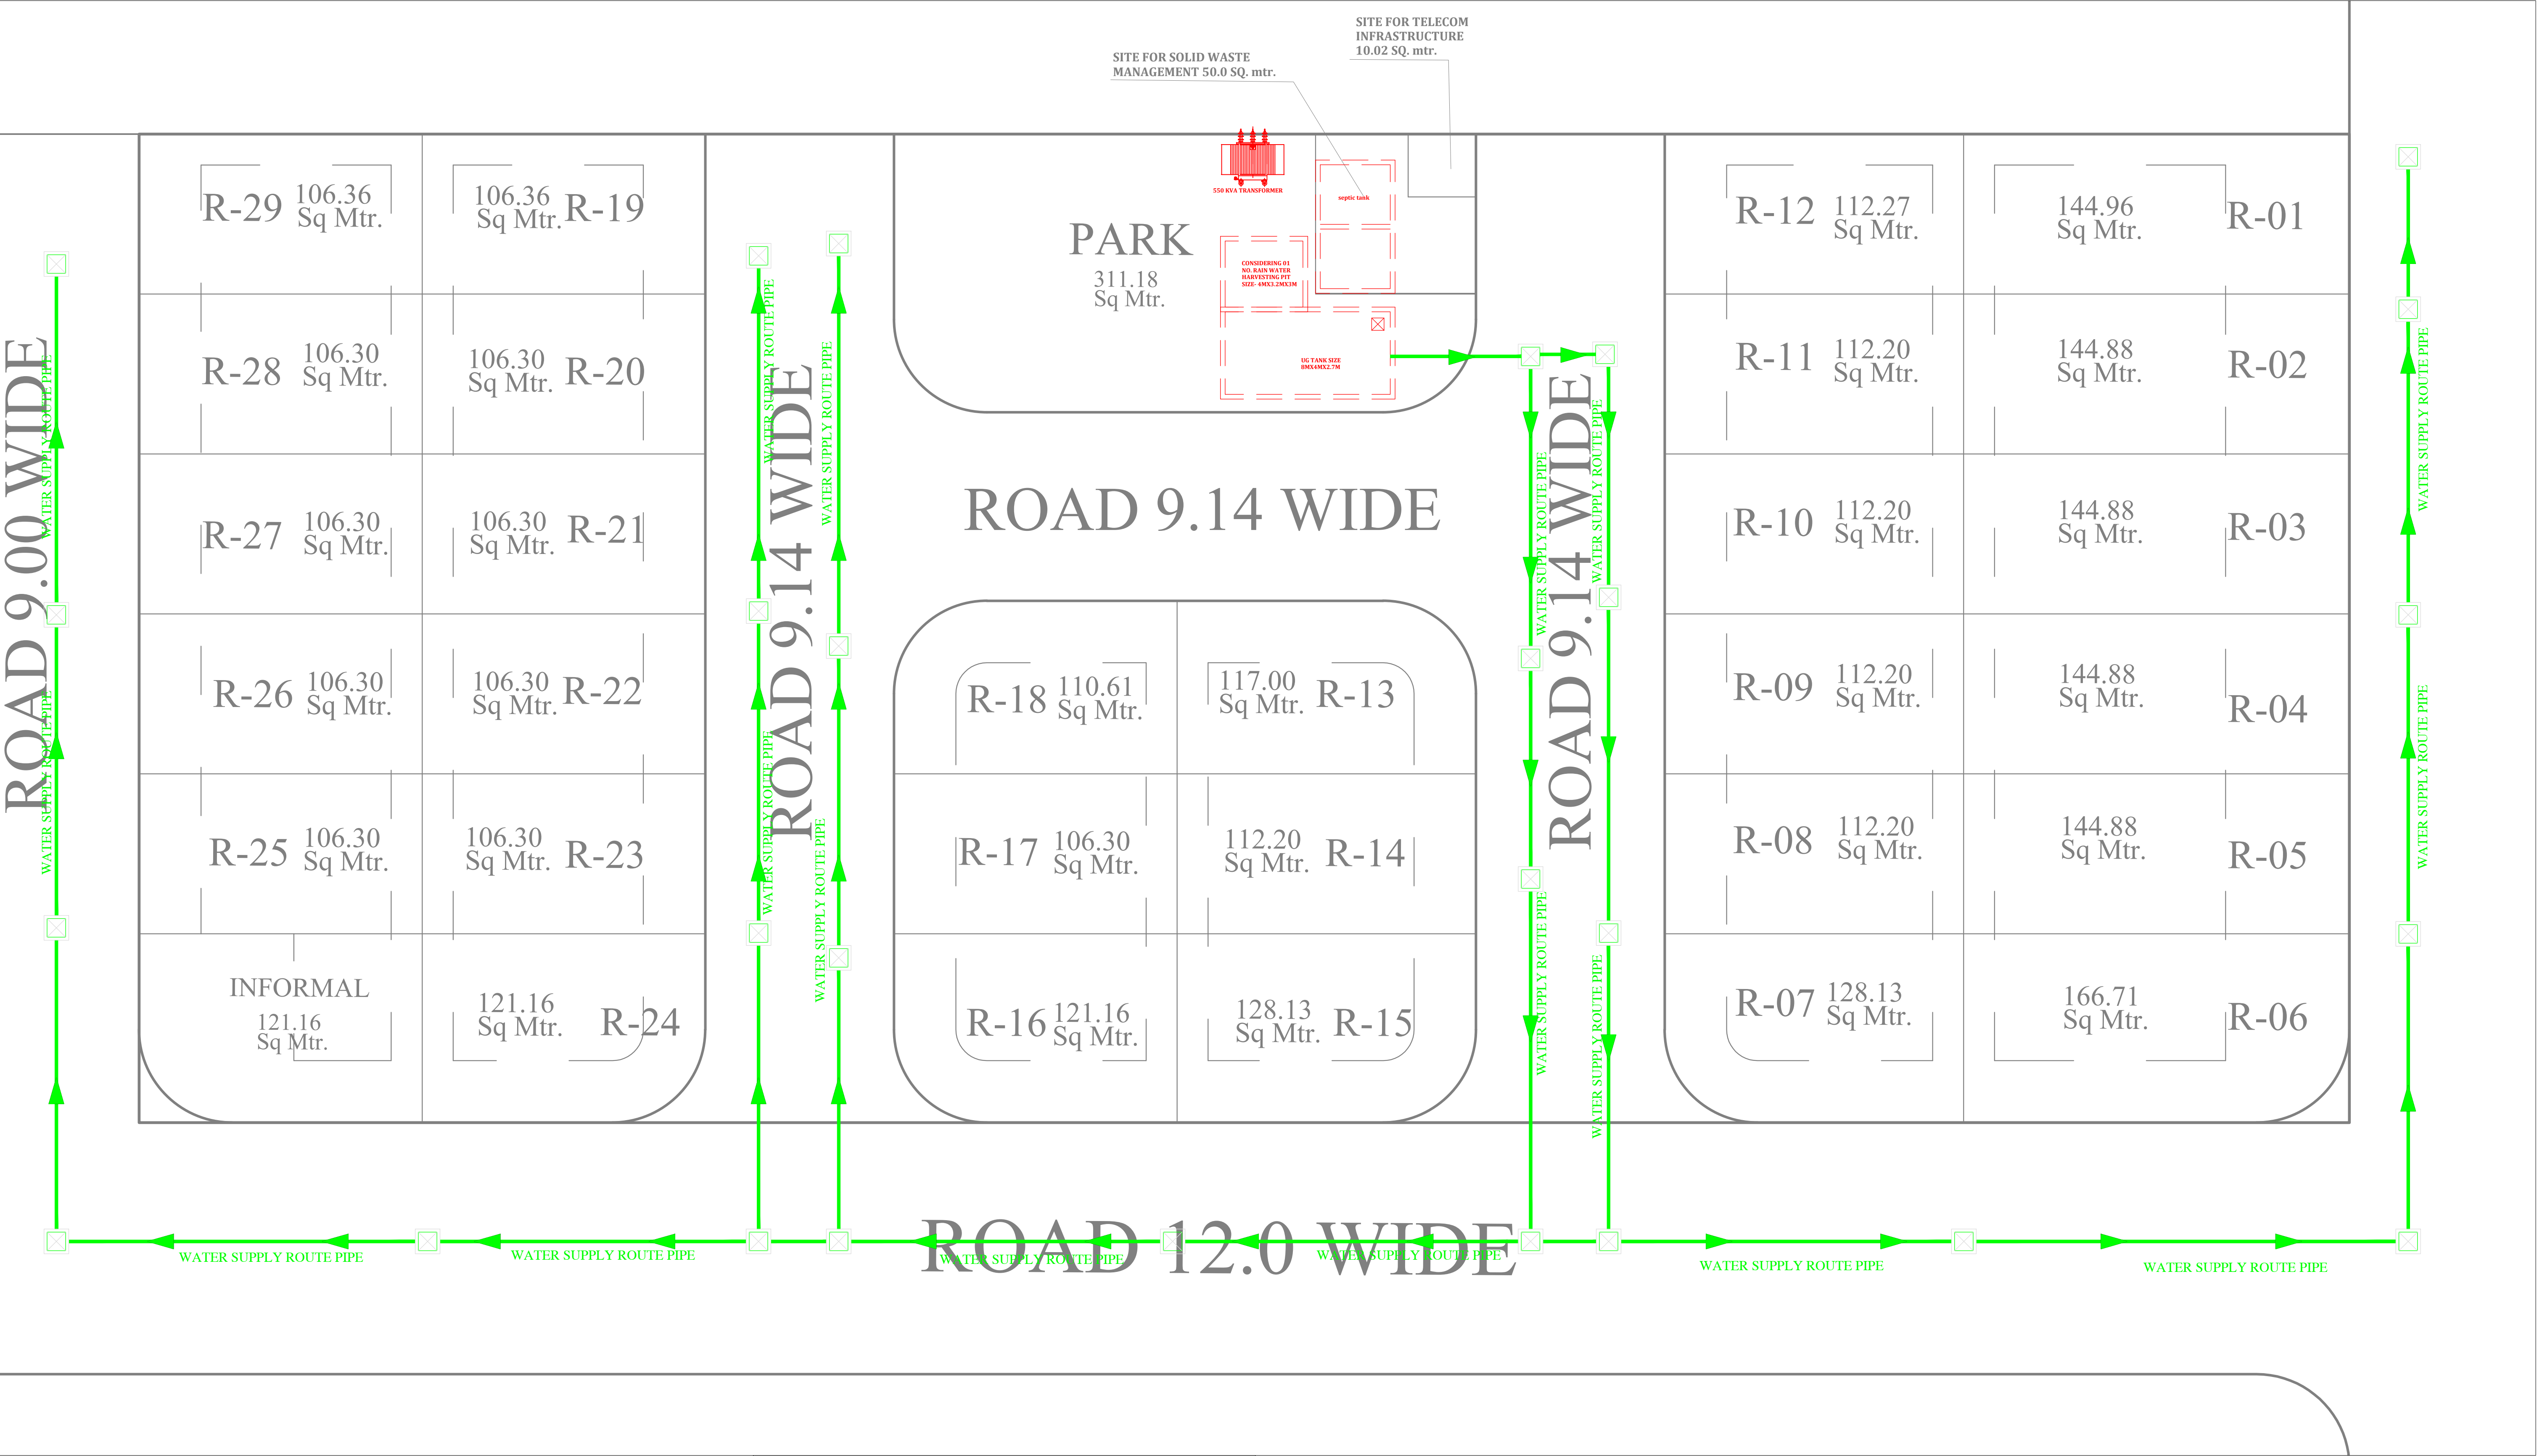

DRAWING TITLE - EXTERNAL WATER SUPPLY LINE WITH VALVE CHAMBER & U.G. WATER TANK	
	VALVE CHAMBER
	AUTO AIR RELEASE VALVE
	WATER ROUTE PIPE 110 MM DIA

SHRIDHAR CITY PRIME-II PLOT-A
KHASRA NO.-453/8 OF VILLAGE MACHWA,
TEH. JAIPUR,RAJASTHAN-303706

G. Khandelwal