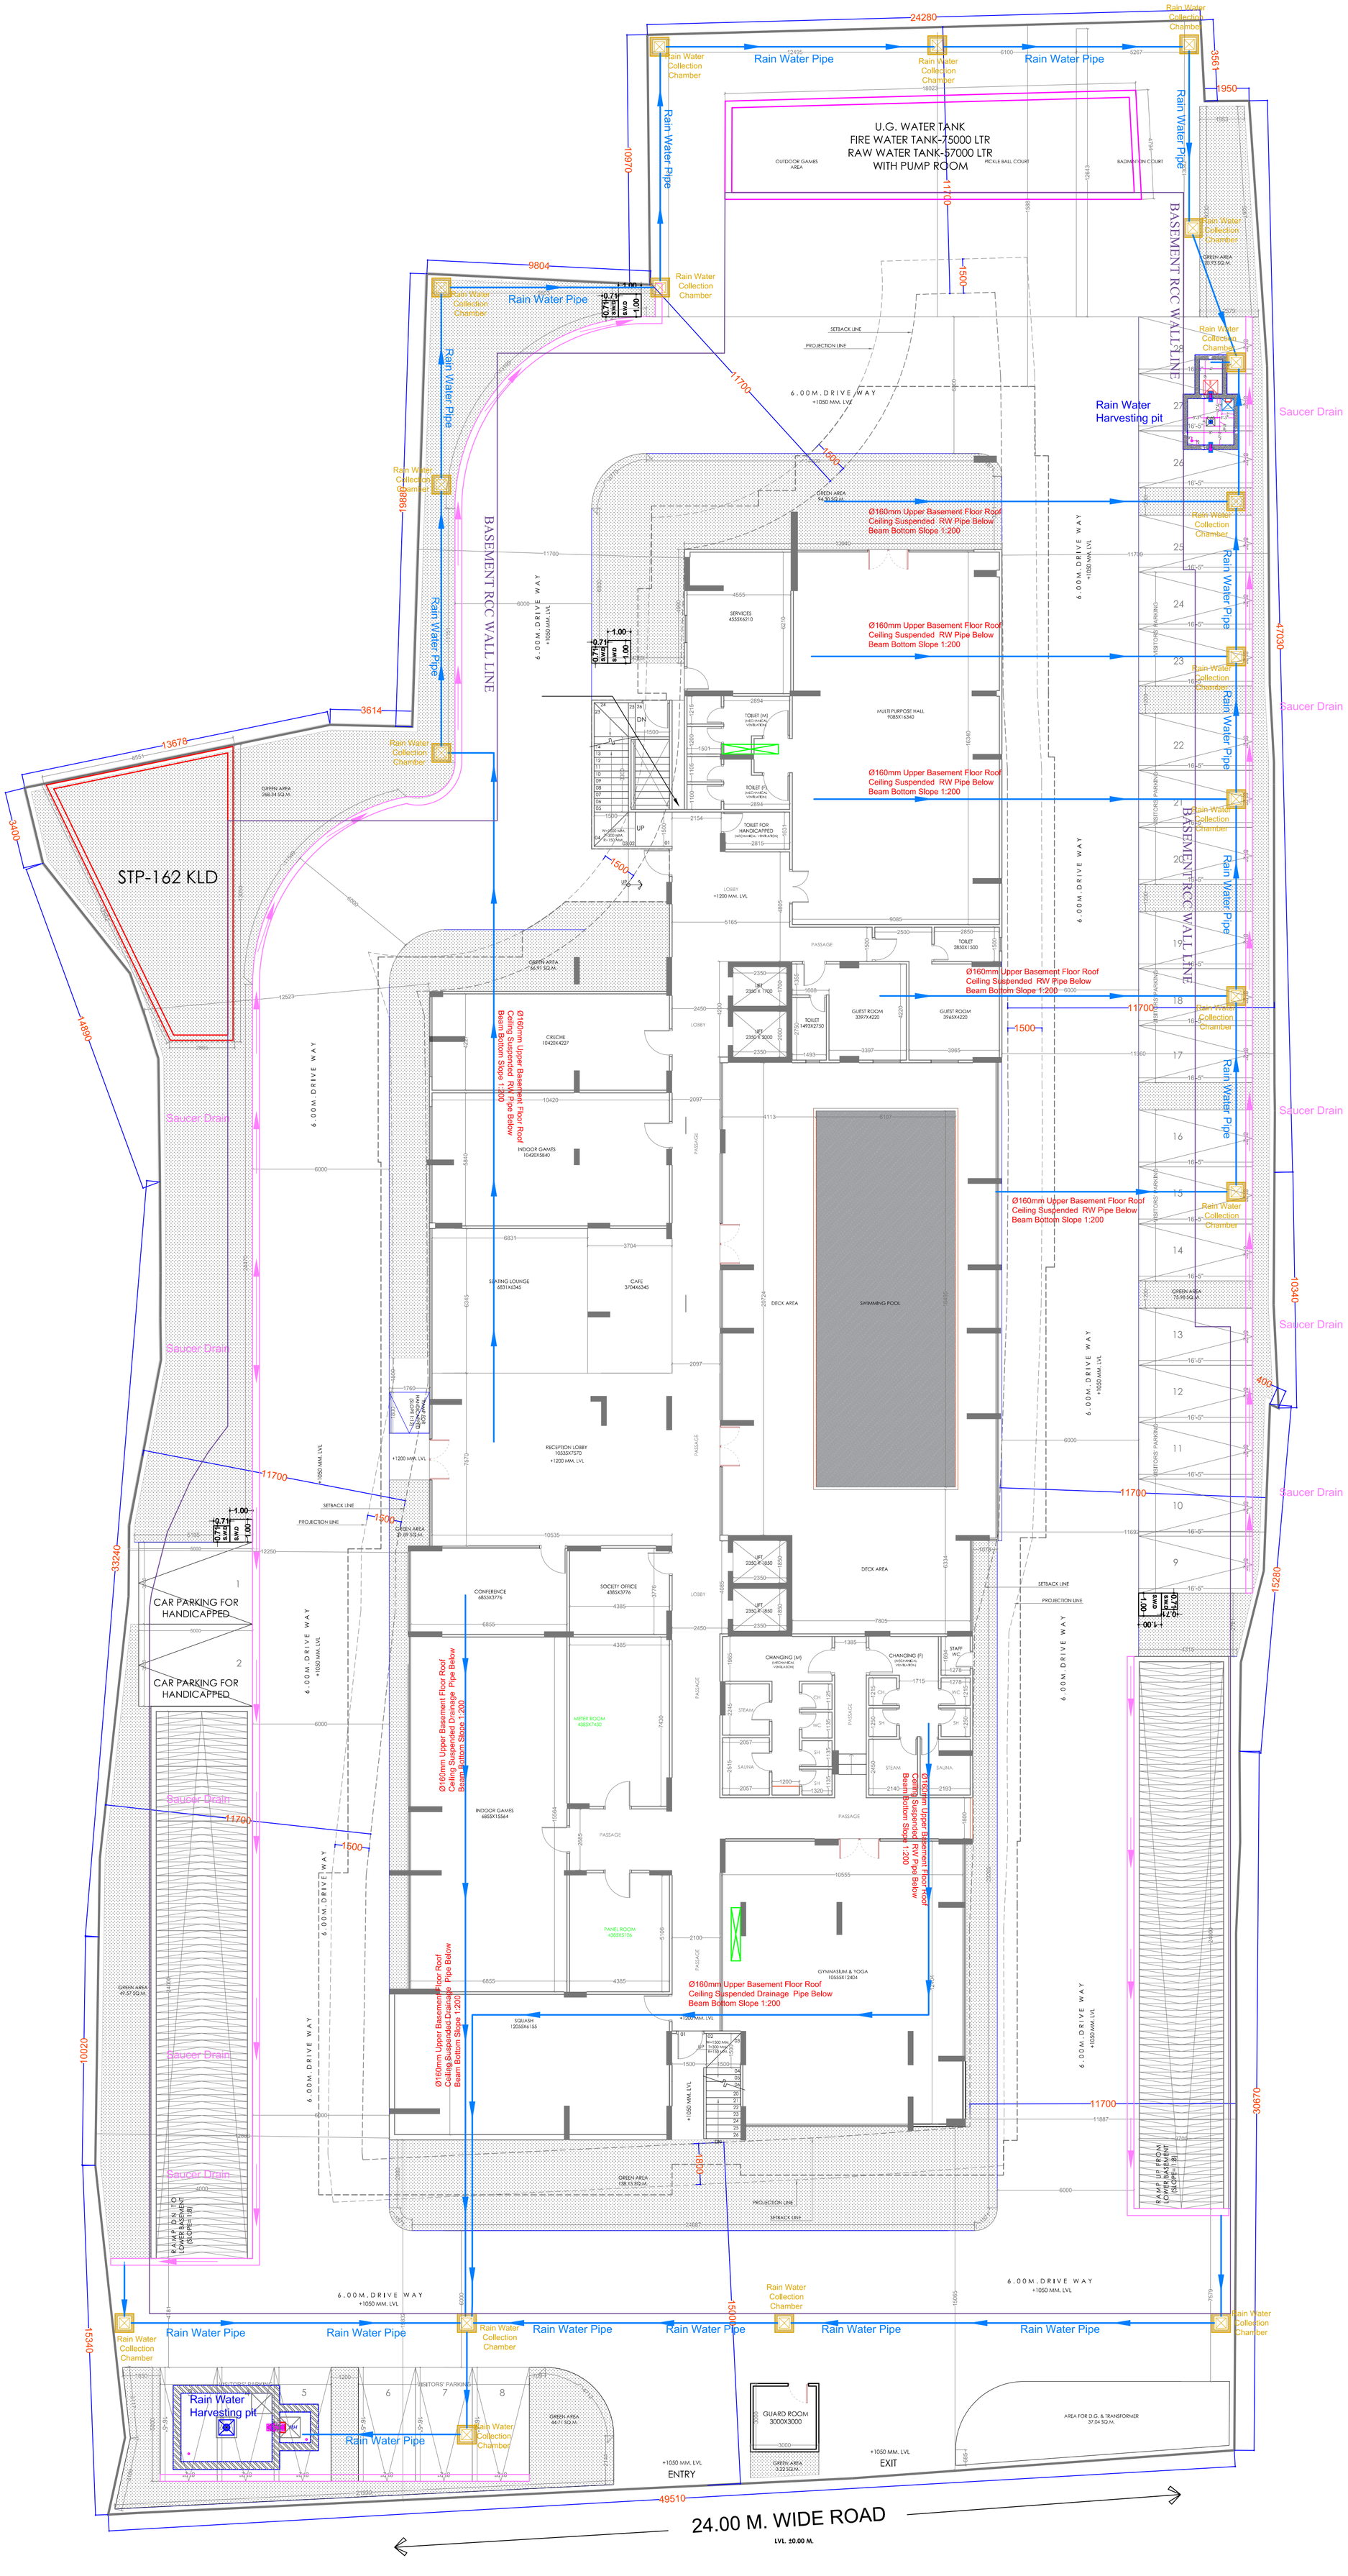

VIPUL AGARWAL
M.E.P. CONSULTANT
B.E. ELECTRICAL

LEGENDS:-

SYMBOL	DESCRIPTION
	RAIN WATER COLLECTION CHAMBER
	RAIN WATER PIPE
	RAIN WATER HARVESTING PIT
	SAUCER DRAIN FOR DRIVE WAY RAIN WATER SLOPE

SERVICES CONSULTANT

ASHI ASSOCIATES
F 9 / 440 , Keshav Marg Chitrakut Scheme,Jaipur
PH:91-0-93146-10438 ,0141-2440946, Mail:vipul8599@yahoo.com

PROJECT NAME :-

STAR ISLANDS

PROMOTER NAME :-

STAR DEVELOPERS

DRAWING TITLE :-

GROUND FLOOR
EXTERNAL RAIN WATER
HARVESTING & PIPE ROUTE PLAN

PROJECT ADDRESS :-

KHASRA NO. - 1046,1739,1740 AT
VILLAGE - SIRSI, TEHSIL & DISTT.- JAIPUR

SCALE :- 1:100

NORTH :-

ARCHITECT:-

INVISION ARCHITECTS
ARCHITECTURE | INTERIORS | LANDSCAPING | PMC
invisionarchitects@gmail.com | Mob. +91 7665234536