


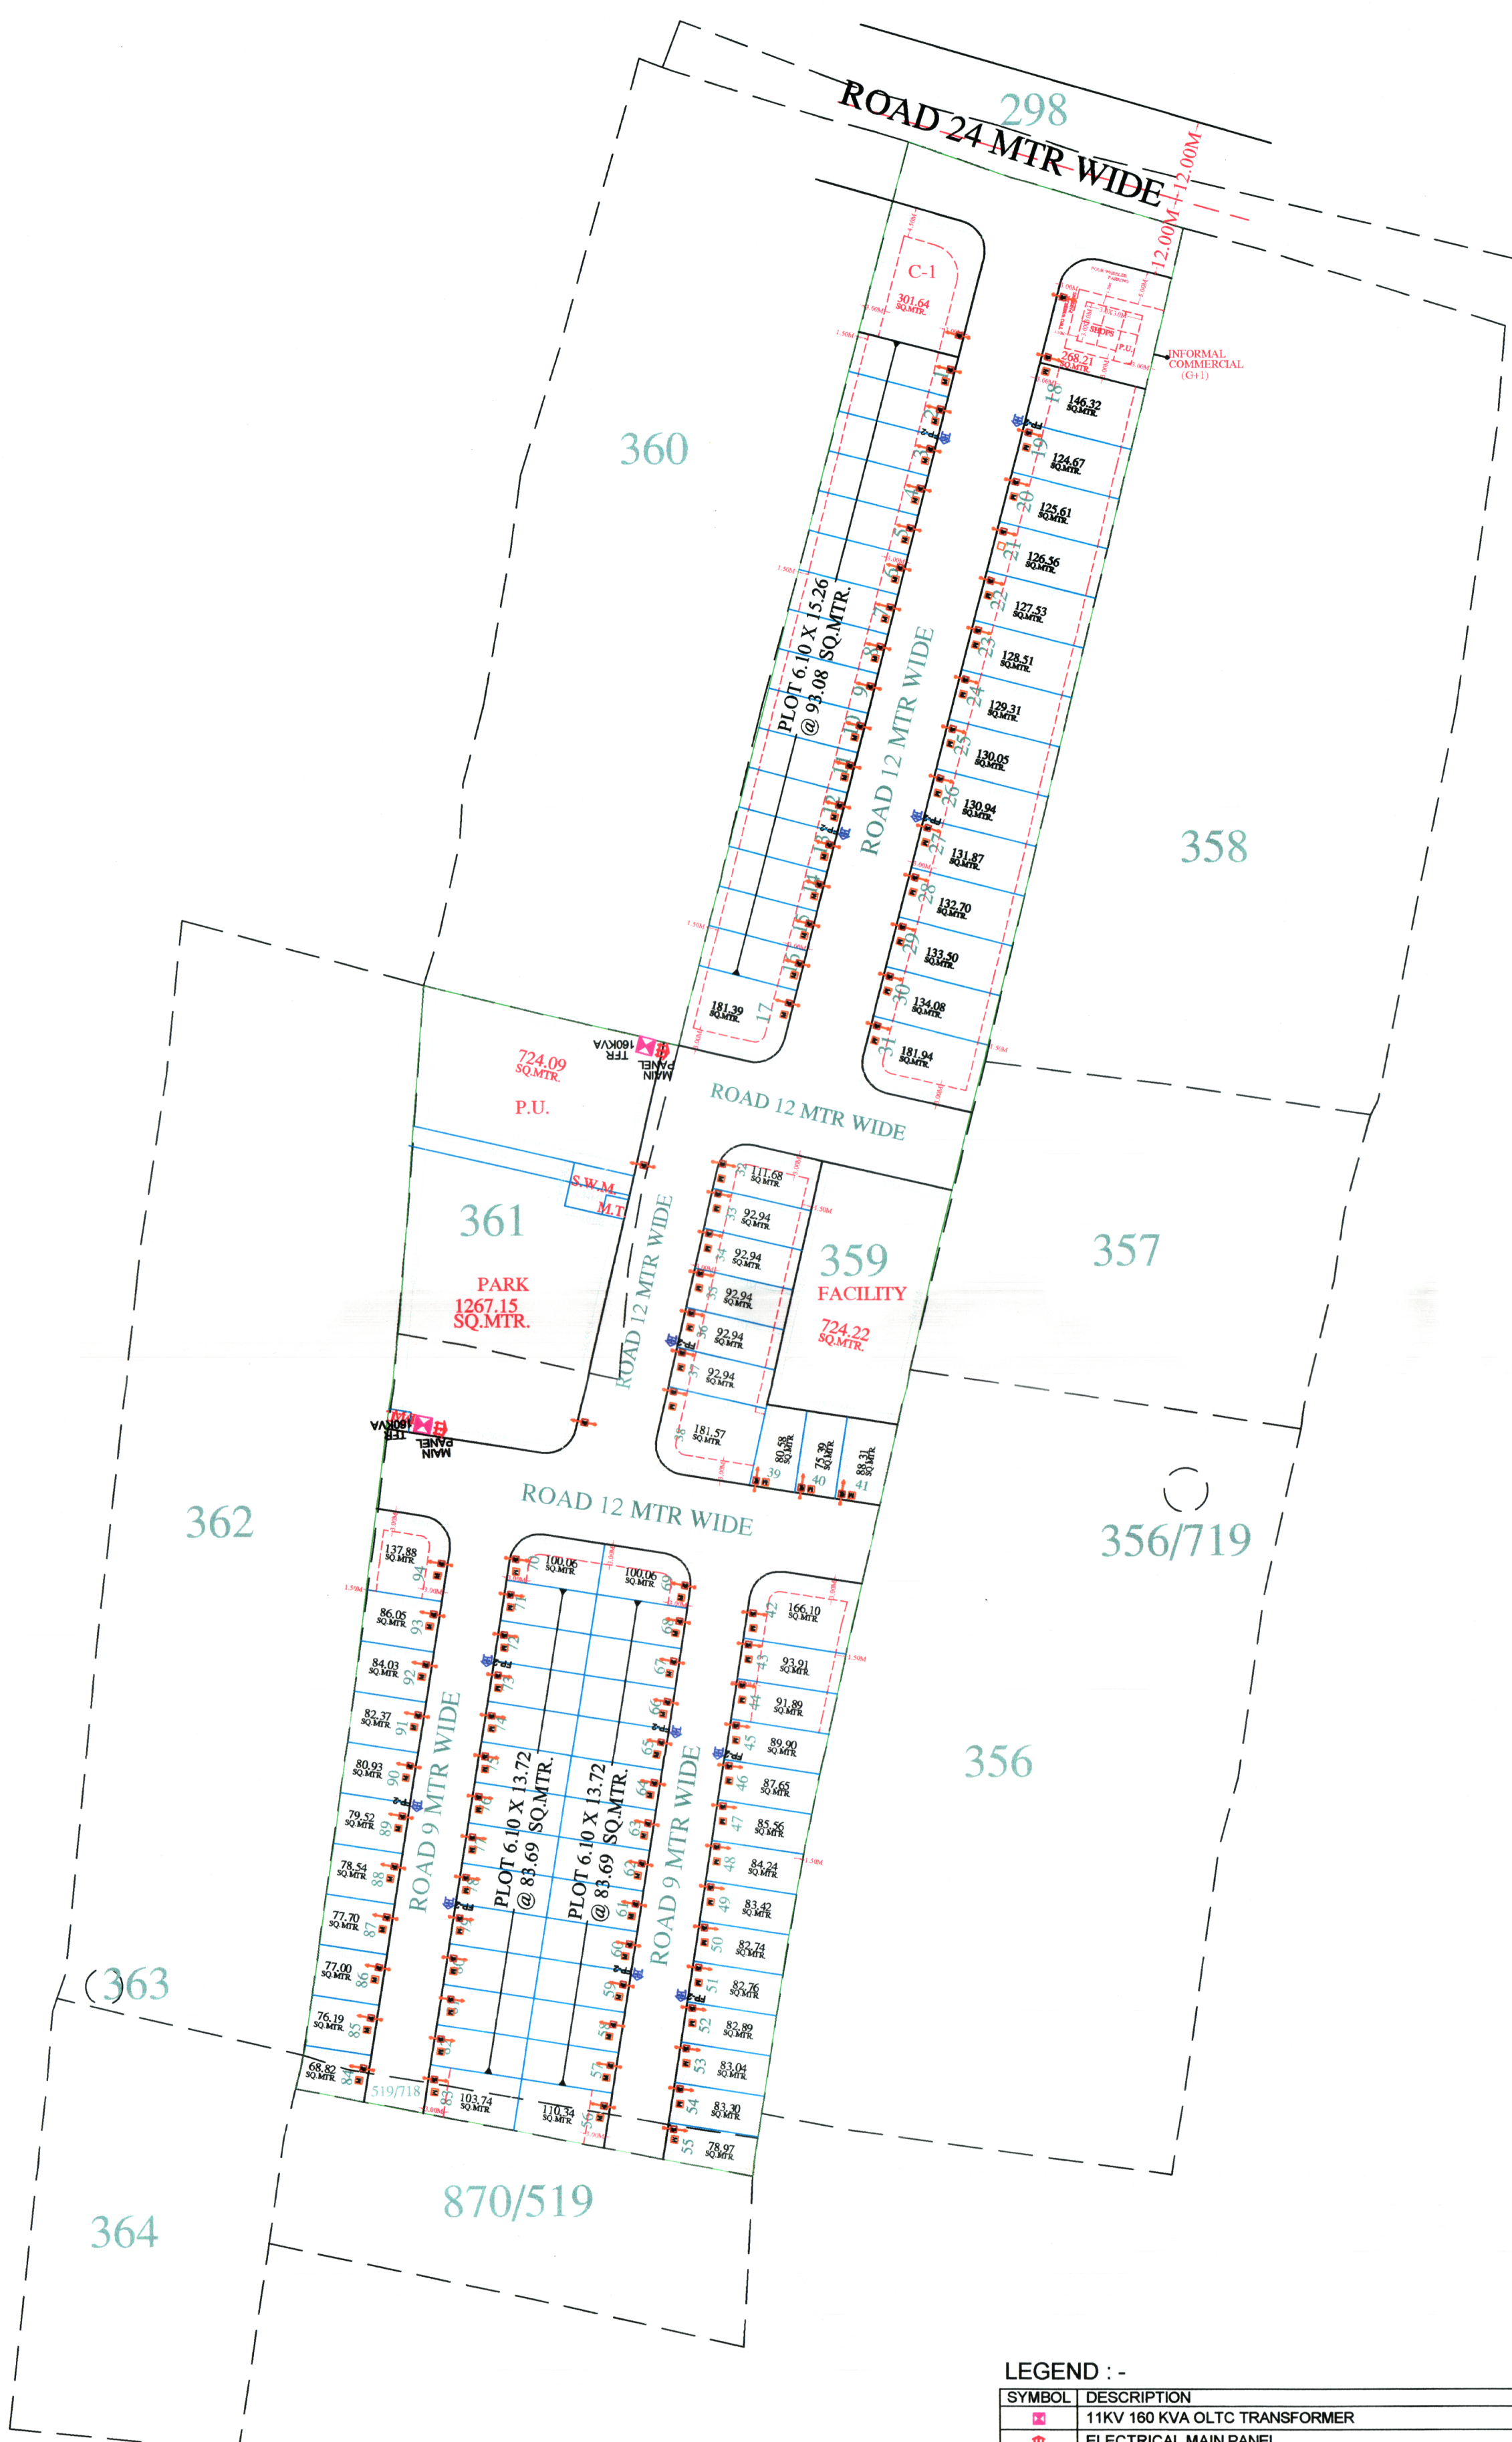

LEGEND :-	
	11KV 160 KVA OLTC TRANSFORMER
	ELECTRICAL MAIN PANEL
	FEEDER PANELS FOR HOUSE CONNECTION
	STREET LIGHT FEEDER
	3.5Cx70 SQMM XLPE AL. ARM. LT CABEL MAIN PANEL TO SUB PANEL
	4Cx10 SQMM XLPE AL. ARM. SUBMAIN CABEL SUB PANEL TO HOUSE METER
	HOUSE METER
	STREET LIGHT POLE WITH 150W LED LIGHT WITH FIXTURE

Drawing Title:- **ELECTRIFICATION LAYOUT PLAN**

Project:
AWADH ESTATES
AT - VILLAGE SARANGPURA, SANGANER, JAIPUR
KHASRA.NO. = 361,359,519/718

for Aryan Consulting Engineers

Kal

Proprieto

Er. ARYAN BAIRWA
B.Tech.(CIVIL)
Sr.No. 22/AN/CE005

Vertex
[A Group of Architects Interiors Engineers]
26 A (Ground Floor) FRIENDS COLONY-II,
LAL KOTHILTONK ROAD,
JAIPUR - 302015
e : vertexu@gmail.com
m : +91-8010216223
+91-9829034018