Layout Plan of Water Supply Distribution System For

"THE GREATER MANSAROVAR- D"

REVENUE- VILLAGE - THALA, TEH.- MADHORAJPURA, JAIPUR

AT KHASRA N O. 1146/1054, 1148/1055

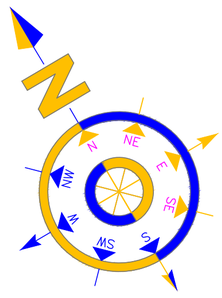

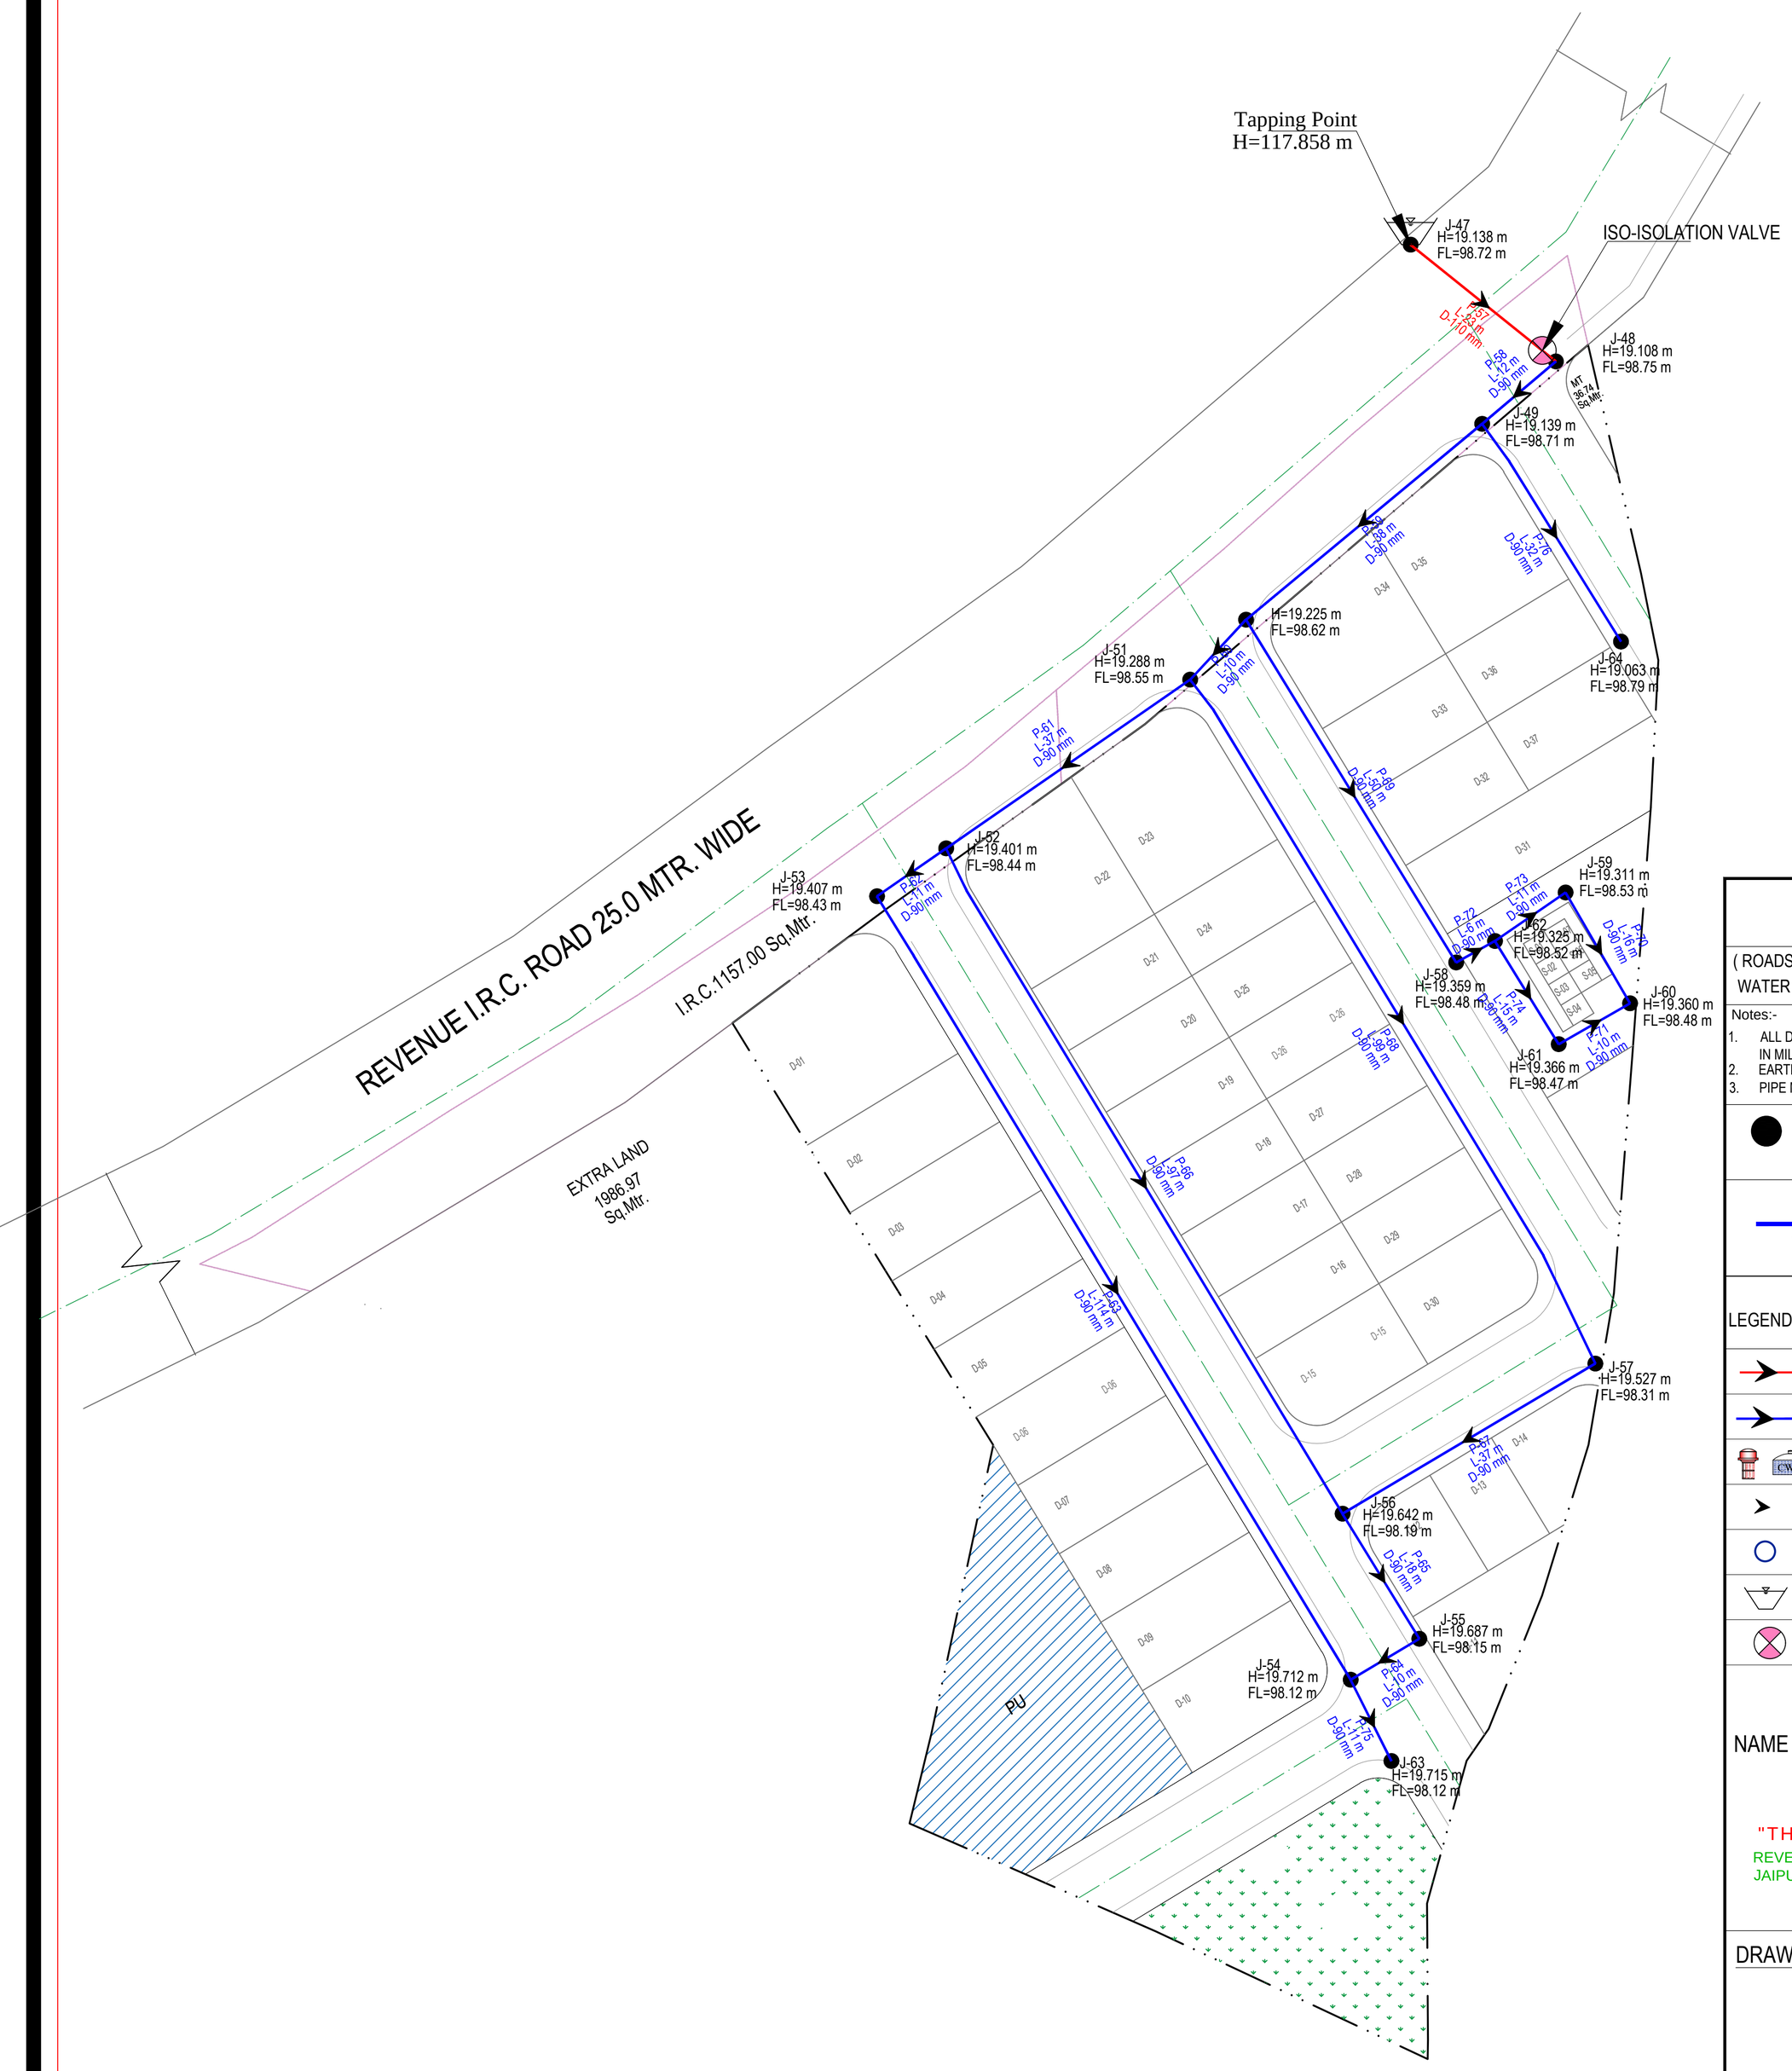

LAY-OUT PLAN OF

(ROADS ☐ ELECTRICALS ☐ SEWER LINE ☐
WATER SUPPLY ☑ & RAIN WATER HARVESTING) ☐

Notes:-

1. ALL DIMENSIONS ARE IN METER & DIAMETERS ARE IN MILLIMETER, UNLESS OTHERWISE SPECIFIED.
2. EARTH COVER PROVIDED ABOVE PIPE SHALL BE MINIMUM 1.0 M.
3. PIPE MATERIAL HDPE PIPE.

J- 12 H: 12.07m FL:100.34 m	JUNCTION NO. PRESSURE ELEVATION
P-11 L-32 m D-90 mm	PIPE NUMBER FLOW DIRECTION LENGTH DIAMETER

LEGENDS :-	WATER SUPPLY NETWORK :
	110 mm DIA PIPE
	90 mm DIA PIPE
CWR	Existing ESR & CWR at "THE GREATER MANSAROVAR- A"
	Water Line Slope
	Tube Well
	Tapping Point
	ISO-ISOLATION VALVE

NAME OF SCHEME :-

PROPOSED LAYOUT PLAN OF
"THE GREATER MANSAROVAR- D"
REVENUE- VILLAGE - THALA,TEH.- MADHORAJPURA, JAIPUR

DRAWING TITLE:-

Layout Plan of Water Supply Distribution System

CONSULTANT:-

TFC Infra

Engineering Consultant:-

CIVIL TECH ENGINEERING SOLUTION

SCALE :- N.T.S

NORTH :-

Tanish
Er. TANISH AGRAWAL
B. TECH (Civil)
Ser No. 021109