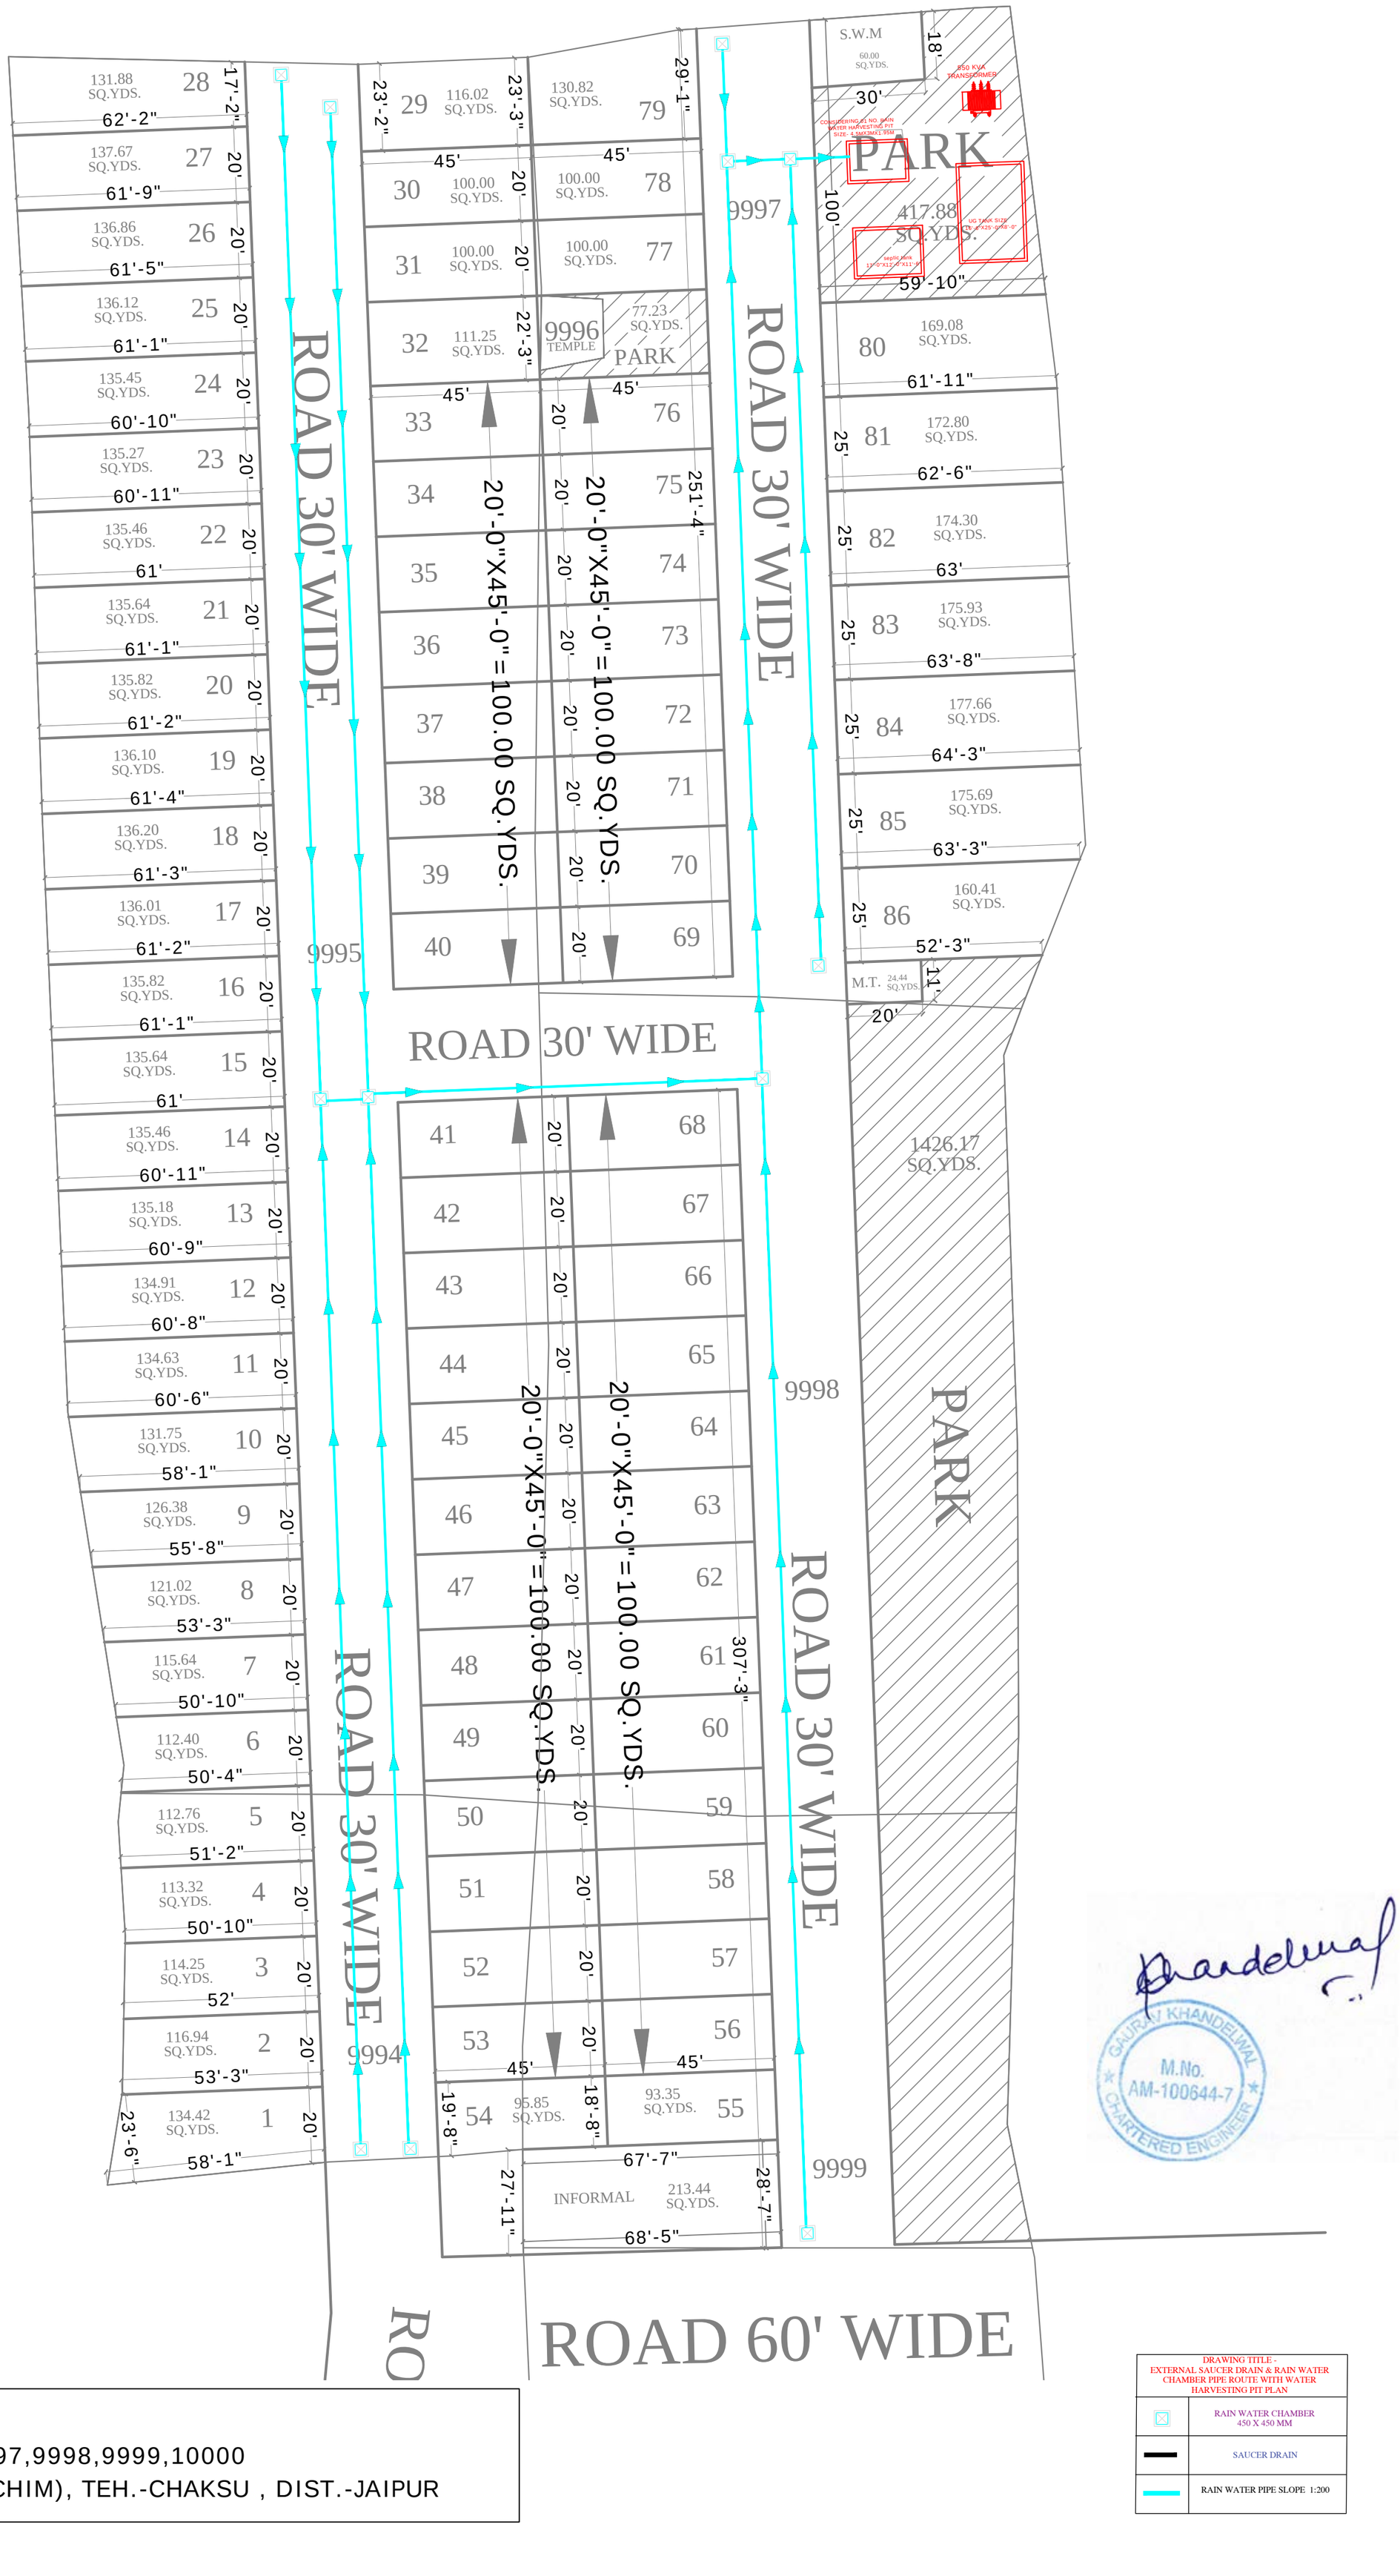


# JAIPUR PRIDE

KHASRA NO.-9994,9995,9997,9998,9999,10000
OF VILLAGE CHAKSU (PASCHIM), TEH.-CHAKSU , DIST.-JAIPUR

DRAWING TITLE -
EXTERNAL SAUCER DRAIN & RAIN WATER CHAMBER PIPE ROUTE WITH WATER HARVESTING PIT PLAN

| | |
|---|---|
| | RAIN WATER CHAMBER 450 X 450 MM |
| | SAUCER DRAIN |
| | RAIN WATER PIPE SLOPE 1:200 |

GAURAV KHANDELWAL
M.No. AM-100644-7
CHARTERED ENGINEER