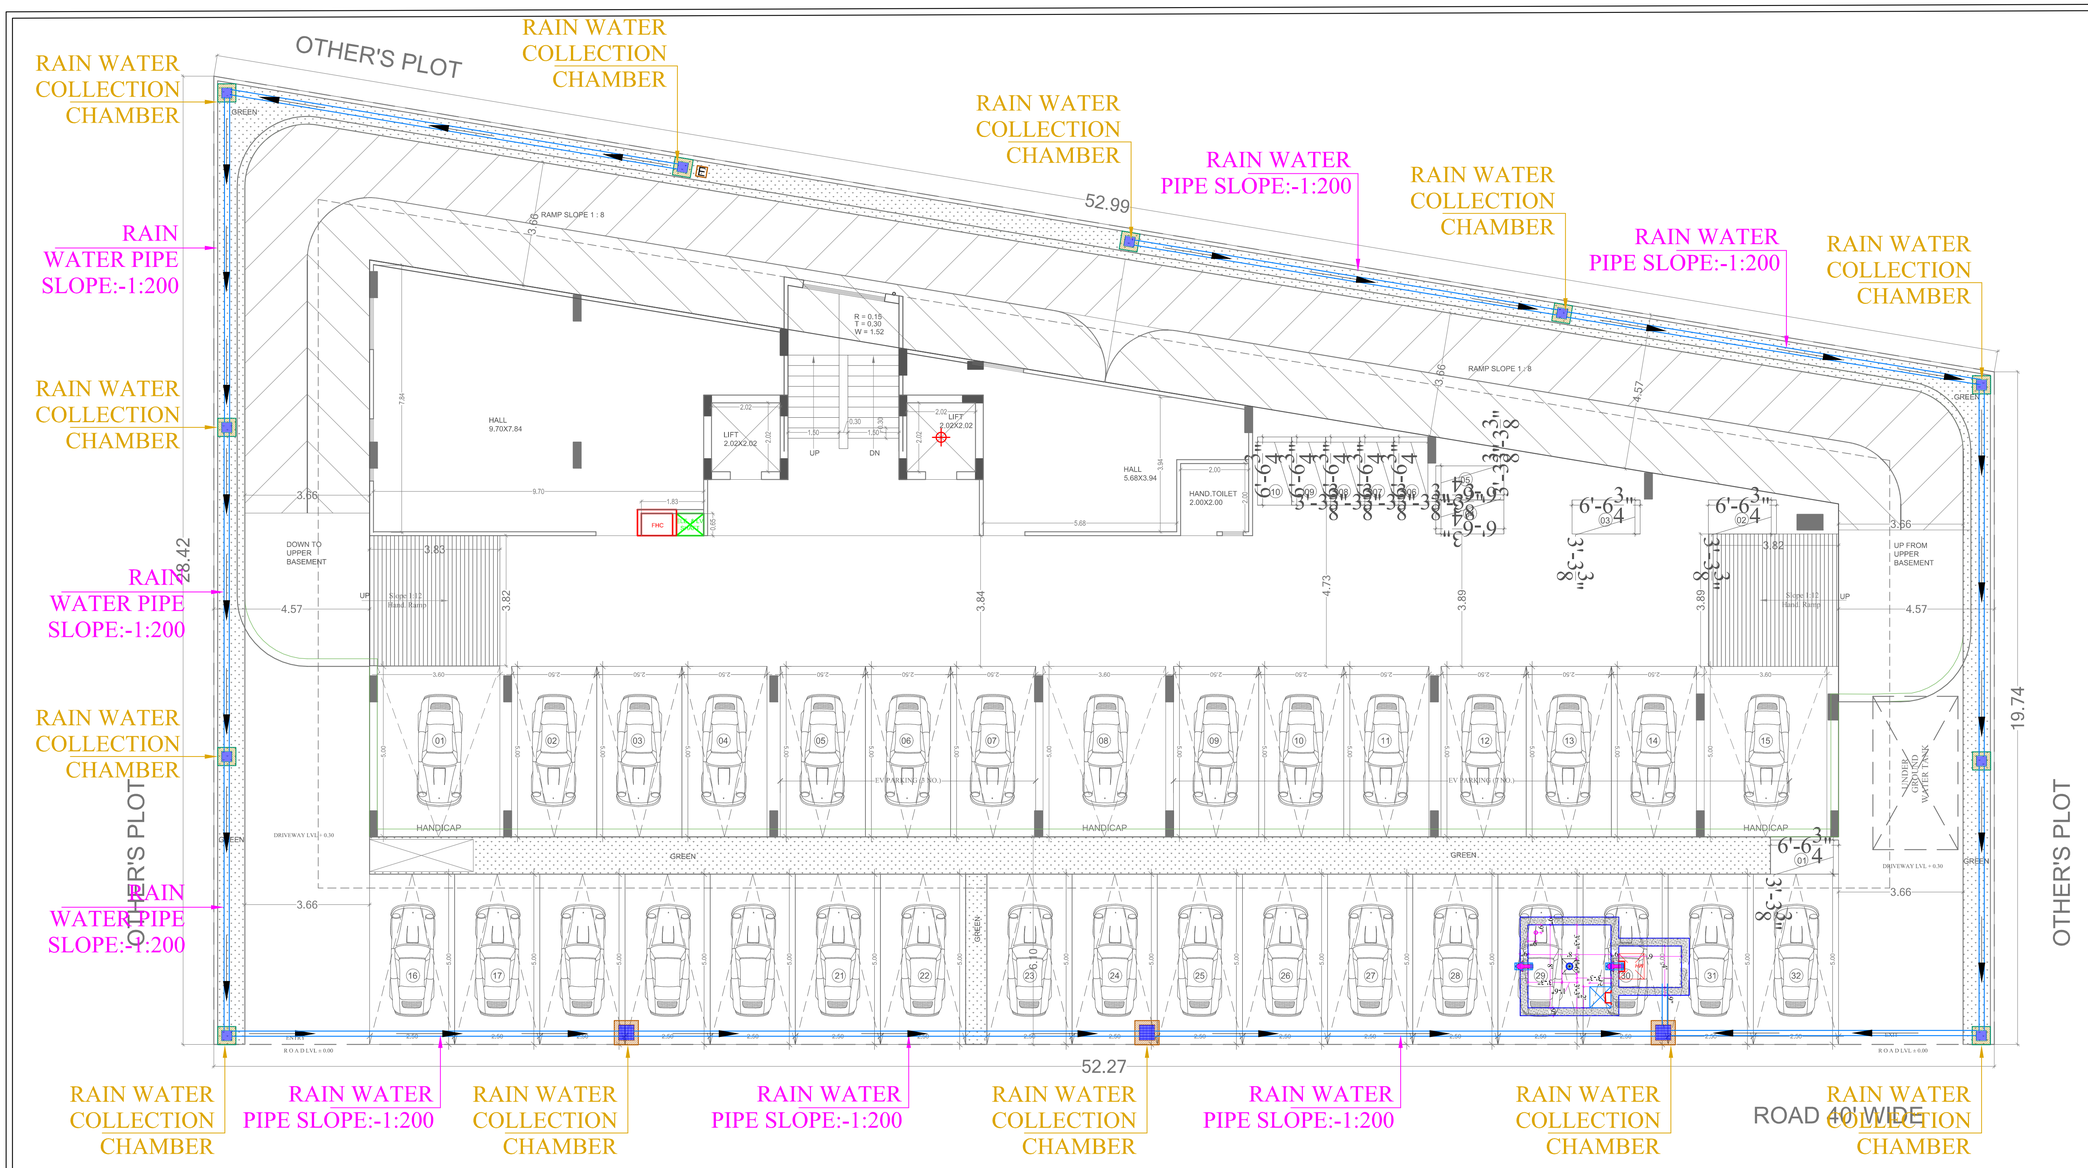

SYMBOL	DESCRIPTION
	∅110 mm Soil Waste Water Pipe
	∅110 mm Waste Water Pipe
	∅110 mm Rain Water Pipe
	∅110 mm Soil Waste Water Pipe Slope 1:150
	∅110 mm Waste Water Pipe Slope 1:150
	∅160 mm Rain Water Pipe Slope 1:200
	Rain Water Chamber
	Flow Direction

VIPUL AGARWAL
M.E.P. CONSULTANT
B.E. ELECTRICAL

SERVICES CONSULTANT:
ASHI ASSOCIATES
F 9 / 440 , Keshav Marg Chitrakut Scheme,Jaipur
PH:91-0-93146-10438 ,0141-2440946
Mail:vipul8599@yahoo.com

DRW TITTLE:-

EXTERNAL RAIN WATER HARVESTING & PIPE ROUTE PLAN

PROJECT NAME :-

GURU KRIPA AURA

DEVELOPER :-

A 1 Studio Realty

PROJECT:-

PROPOSED RESIDENTIAL STUDIO APARTMENTS
PLOT G19(B) KRISHNA MARG , C-SCHEME, JAIPUR

ARCHITECTS:-

STUDIO 1503
Architects, Interior Designers
email : studio1503@gmail.com

OWNER

ARCHITECTS