


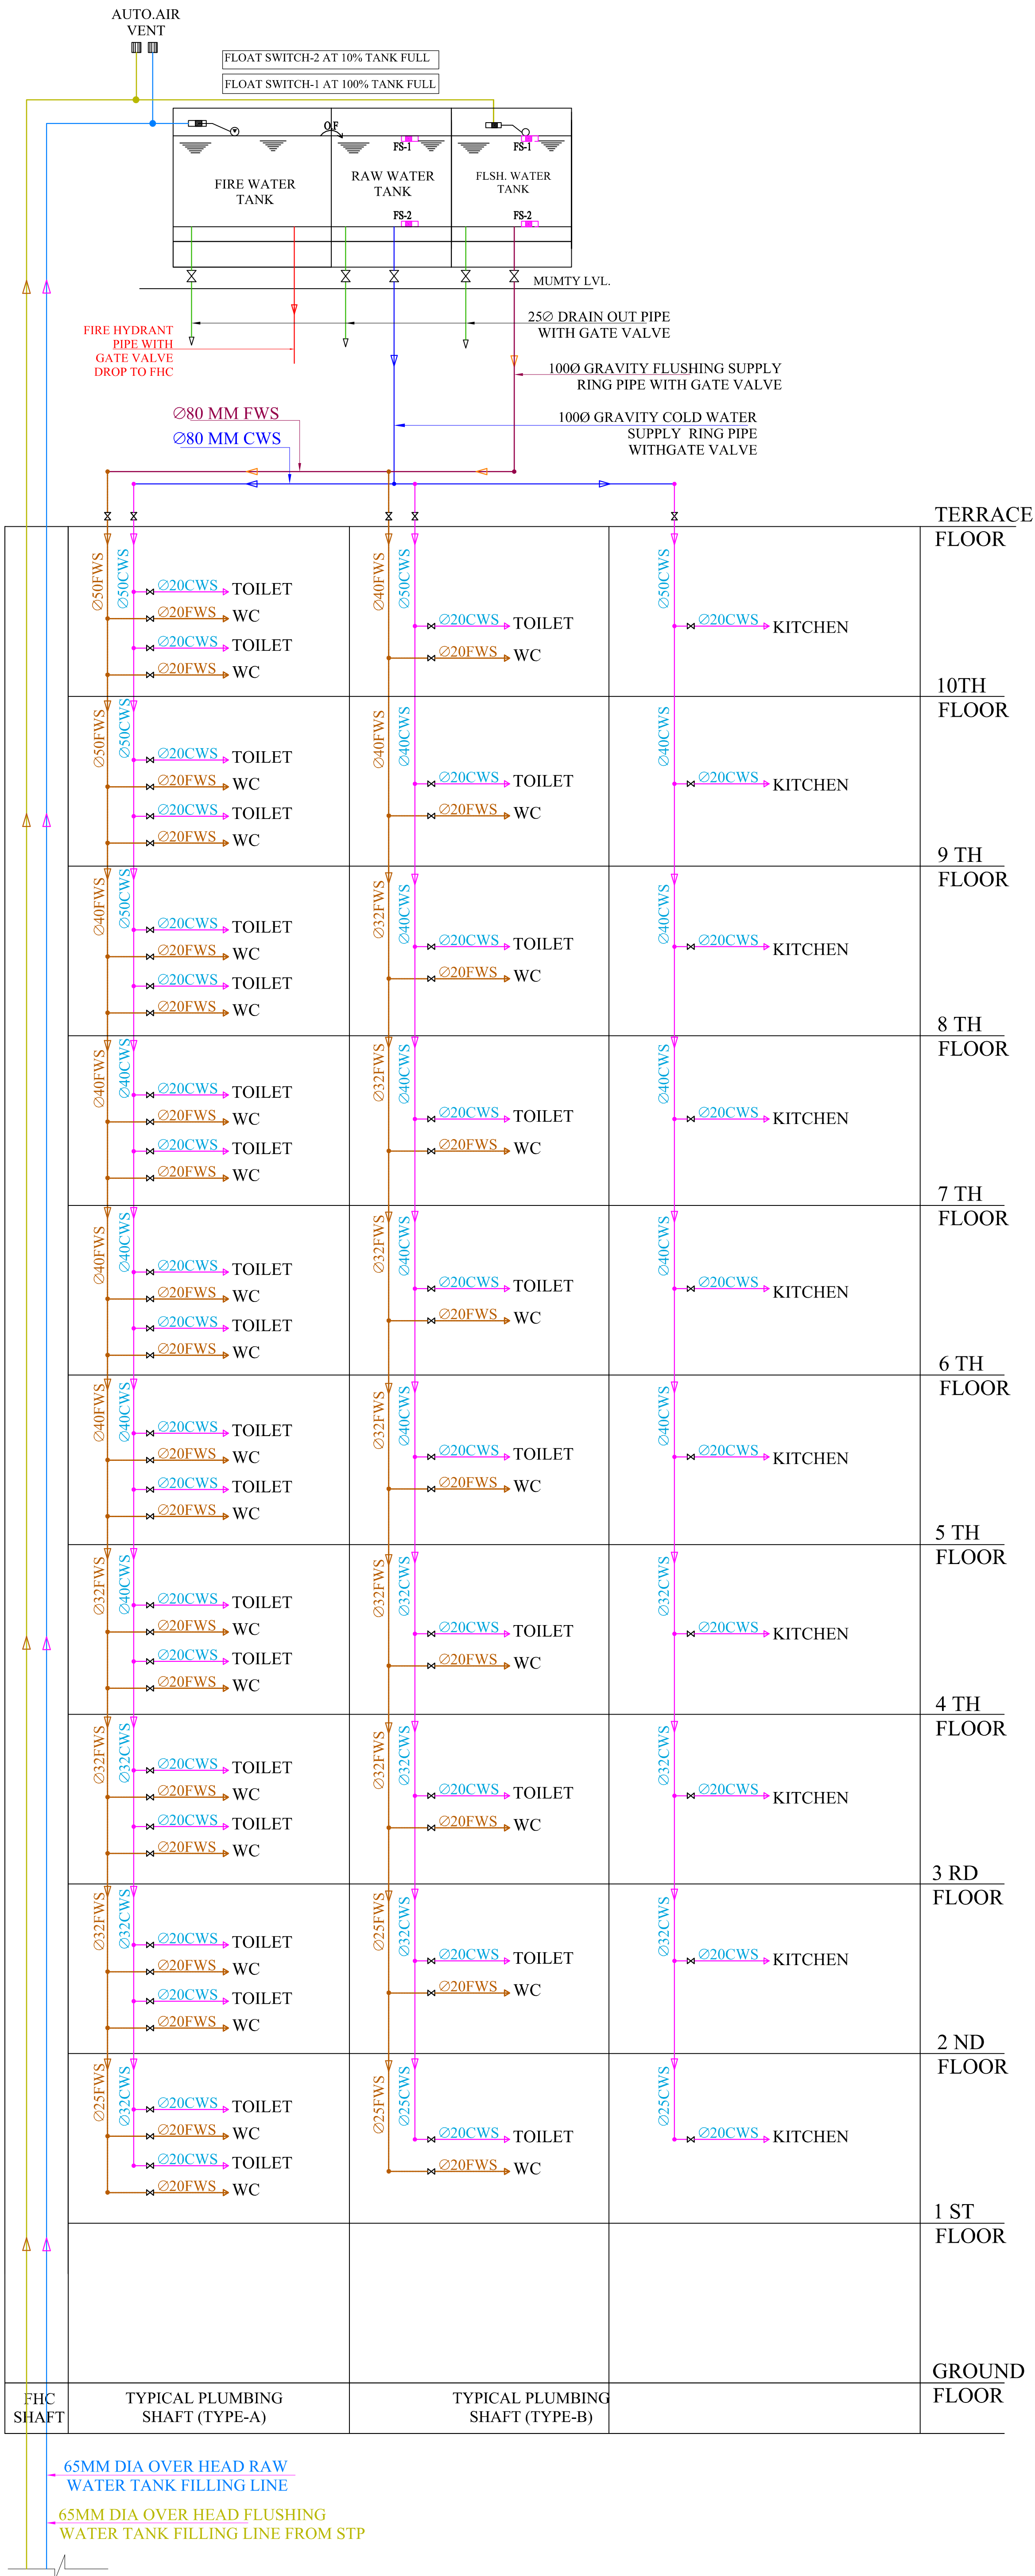

Vipul
VIPUL AGARWAL
M.E.P. CONSULTANT
B.E. ELECTRICAL


SERVICES CONSULTANT:
ASHI ASSOCIATES
F 9 / 440 , Keshav Marg Chitrakut
Scheme,Jaipur
PH:91-0-93146-10438 ,0141-2440946
Mail:vipul8599@yahoo.com

DRAWING:-
**WATER SUPPLY
SCHEMATIC DIAGRAM**

PROJECT NAME :-
BALAJI IMPERIAL

PROMOTER :-
BALAJI CONSTRUCTION

PROJECT ADDRESS :-
KHASRA NO. 359/342 AT VILLAGE - DHAWAS,
TEHSIL- JAIPUR, DISTT. JAIPUR, RAJASTHAN

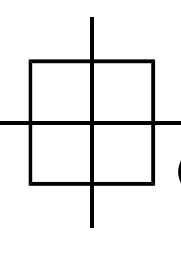ARCHITECT :-
 **SPACE GRID**
C-49, VIDYA
APARTMENT, PARAS MARG,
BAPU NAGAR, NEAR JANTA
STORE CIRCLE, JAIPUR-302015
PH-09314918766, 0141-4005506 (O)
Email:-info.spacegrid@gmail.com