


PROPOSED LAYOUT PLAN OF "SHRI GURU VATIKA"


IN Khasra No. - 1341/1311,1350/1286 In Revenue Village- Siwar, Teh.-Jaipur, Dist.-Jaipur

Scale - 1CM = 5 MTR

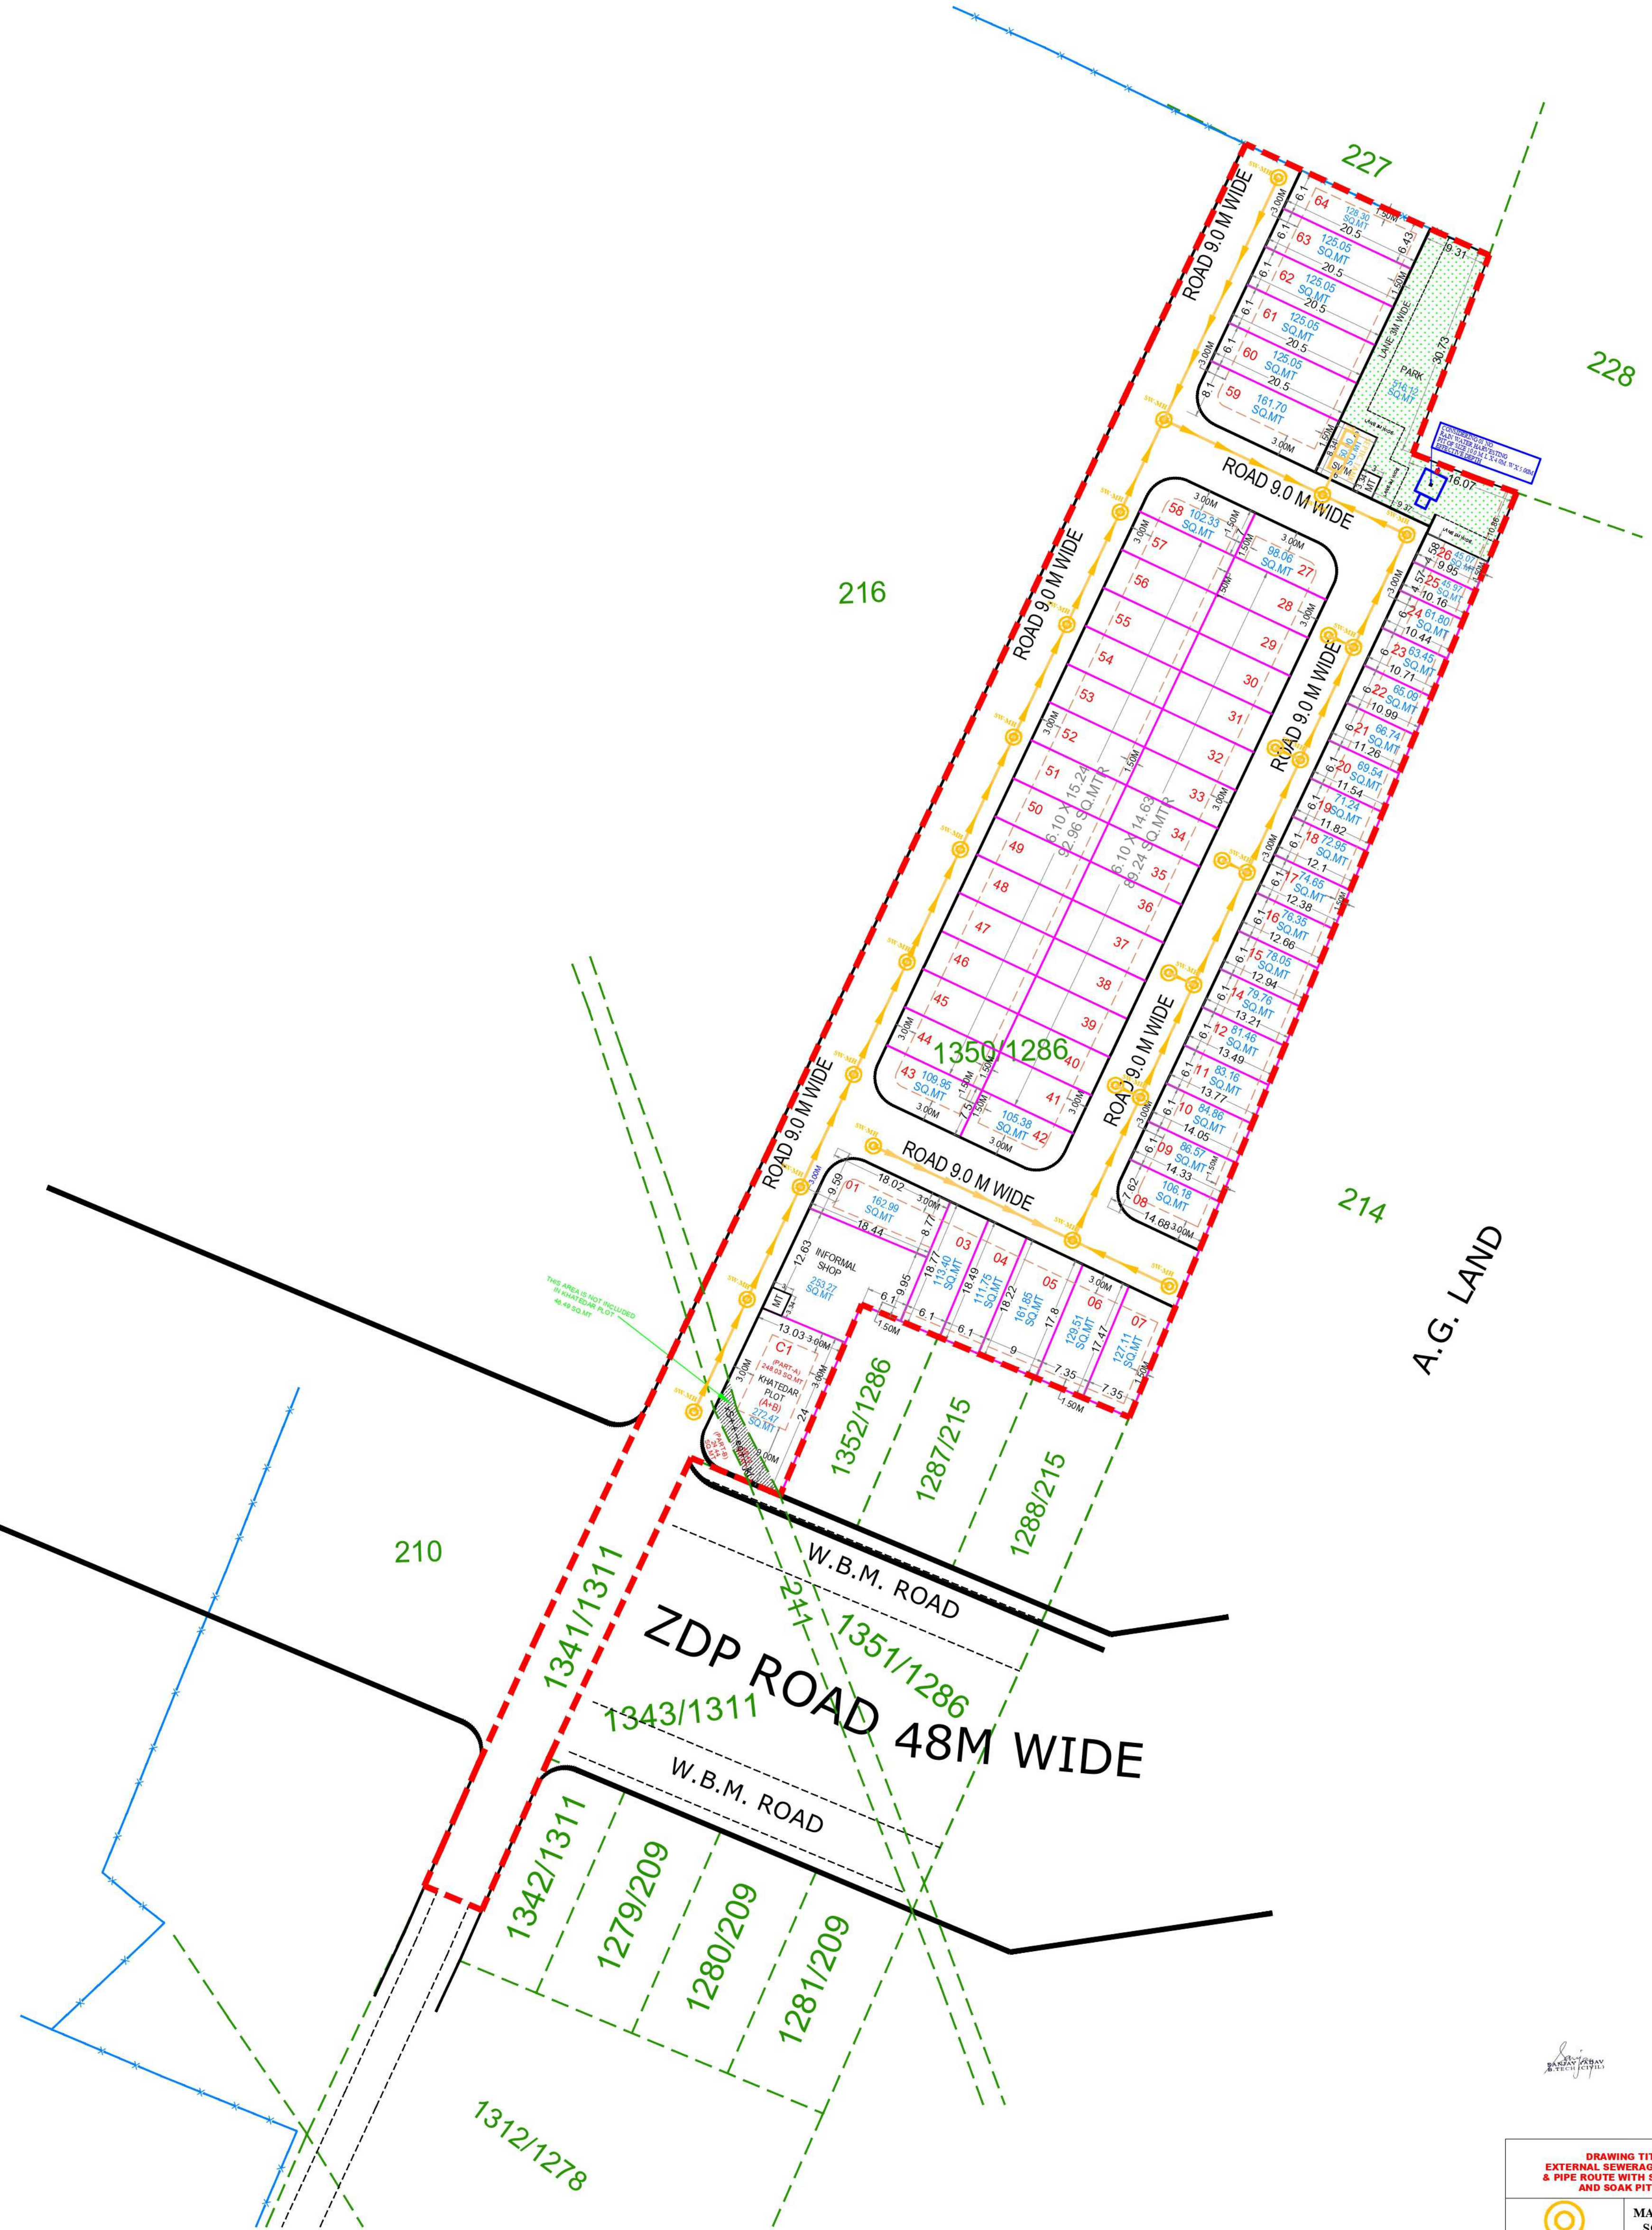

N

J. D. A.

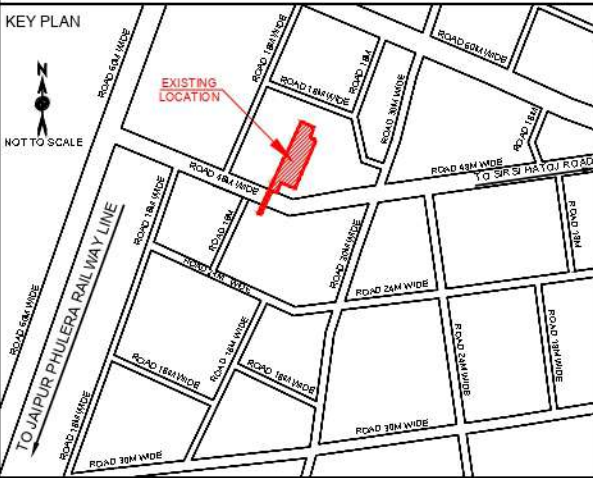

कुल आवसीय भूखण्ड	63
सेक्टर व्यवसायिक भूखण्ड	01

Khasra Details:			
Village - Siwar, Teh.-Jaipur, Dist.-Jaipur			
S.No.	Khasra No	Jamabandi Area (Hect.)	In Scheme Area (Sq.Mt)
1.	1341/1311	0.0830	830.00
2.	1350/1286	1.0380	10380.00
TOTAL		1.1210	11210.00

JAMABANDI AREA 11210.00 SQ. MTR			
Area Analysis as per Layout Plan :-			
S.N.	Land Use	Area In Sq.mt	%
1.	SECTOR COMM. KHATEDAR	272.48	24.81
2.	SECTOR COMM. J.D.A.	0.00	00.00
3.	SECTOR ROAD AREA	825.98	75.19
4.	TOTAL AREA	1098.46	100.00

S.N.	Land Use	Area In Sq.mt	%
5.	RESIDENTIAL AREA	5876.31	58.11
6.	INFORMAL COMMERCIAL	253.27	2.51
7.	PARK AREA	516.09	5.11
8.	SWM AREA	50.00	0.49
9.	MT AREA	20.06	0.20
10.	ROAD AREA	3395.24	33.58
11.	NET TOTAL AREA	10111.54	100.00

TOTAL SCHEME AREA (4+11)= 11210.00 SQ. MT.

;kxkuk dh ekSds tkop] loaz[k;k .oo ekLV] fodkl ;kxkuk 2025
Hkw- ml;kxax .oo {kS=Qy bR;kfn ls loEcUJ/kr iw.kZ tk
;kxkuk ekufp= eso vofdr dh xBZ gSA

usj fukstkl okrugon vR;kUrK ds
uke gUr[k] [R;w'u eEc]
{TTP/ CA 1E}

;kxkuk dh Hkqfe dh jk- Hkw- jk- v/kfuz dh /kkjk 90 , dh
[j] Hkqfe dk izek.khdj;k esjs [kk fd;k x;kA ;kxkuk dh iwjh Hkw
eso fuflr gks pqdh gSA

uke
rglhnykj

uke
mlk;qdr tkxu

ch- lh- lh- th- y- lh- dh cSBd lo[k;k
dh vuqikyuk eso ;kxkuk ekufp= Lohd'r dj tkjh fd;k x;kA

NAME OF SOCIETY: NQI KHATEDAR

NAME OF SCHEME: "SHRI GURU VATIKA"

Village - Siwar, Teh.-Jaipur, Dist.-Jaipur

ZONE NO. - 12	SECTOR NO. -
SCALE : 1 CM : 5 MTR	DRG. NO.

A. T. P. ZONE	D.T.P.	S.T.P.
JAIPUR DEVELOPEMENT AUTHORITY, JAIPUR.		

DRAWING TITLE - EXTERNAL SEWERAGE CHAMBER & PIPE ROUTE WITH SEPTIC TANK AND SOAK PIT PLAN	
	MANHOLE FOR SOIL WASTE
	SOIL WASTE PIPE SLOP 1:200