


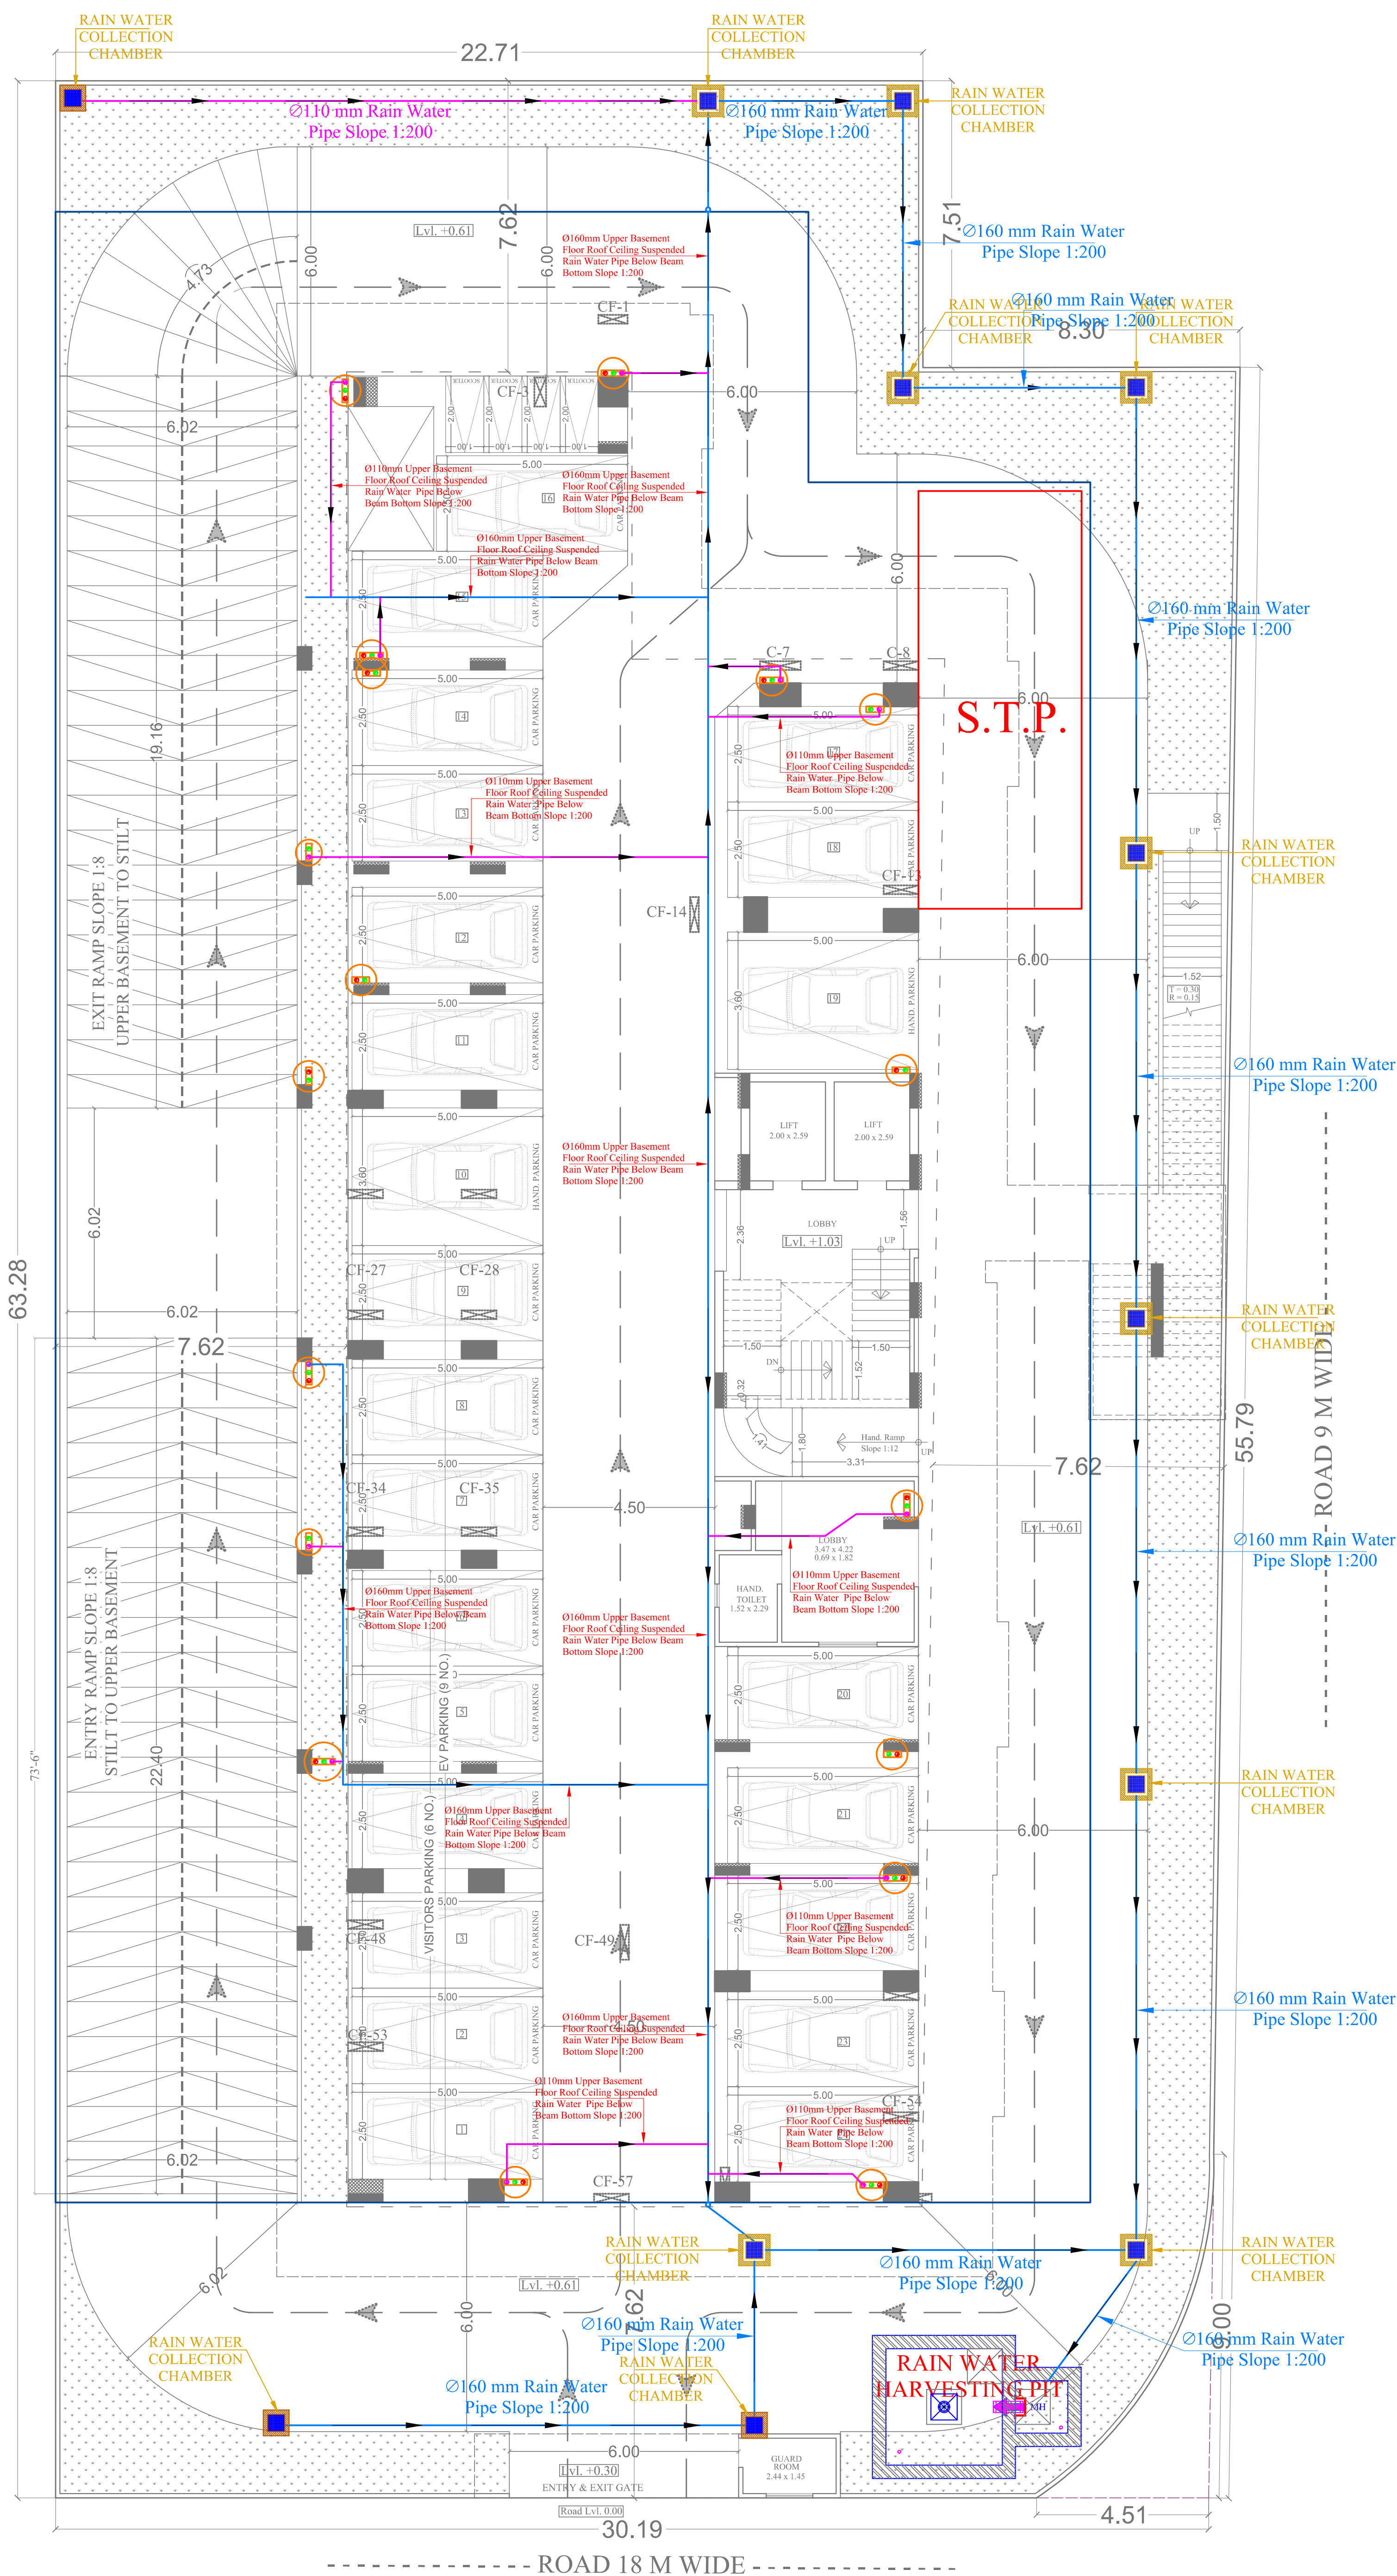

Vipul
VIPUL AGARWAL
M.E.P. CONSULTANT
B.E. ELECTRICAL

SYMBOL	DESCRIPTION
	Ø110 mm Soil Waste Water Pipe
	Ø110 mm Waste Water Pipe
	Ø110 mm Rain Water Pipe
	Ø160 mm Rain Water Pipe Slope 1:200
	Ø110 mm Rain Water Pipe Slope 1:200
	RC-18"X18" Depth According to Slope
	RC-24"X24" Depth According to Slope
	Flow Direction

SERVICES CONSULTANT:
ASHI ASSOCIATES
F 9 / 440 , Keshav Marg Chitrakut Scheme,Jaipur
PH-91-0-93146-10438 ,0141-2440946 Mail:vipul8599@yahoo.com

ARCHITECTS:-
SPACE GRID
C-49,VIDYA
APARTMENT,PARAS MARG,
BAPU NAGAR,NEAR JANTA
STORE CIRCLE, JAIPUR-302015
PH-09314918766,0141-4005506 (O)
Email:-info.spacegrid@gmail.com

PROJECT NAME:-
ECOWORLD - V

PROMOTER:-
ECOWORLD INFRA HOMES

PROJECT ADDRESS:-
PROPOSED RESIDENTIAL BUILDING AT KHASRA
NO. 2641/2624, AT REVENUE VILLAGE - SIRSI,
TEHSIL- JAIPUR , DISTT. JAIPUR, RAJASTHAN

DRAWING:-
STILT FLOOR EXTERNAL
RAIN WATER HARVESTING &
PIPE ROUTE PLAN

SCALE:-
NTS

DATE:-
23-01-2026

REV.:-
00