


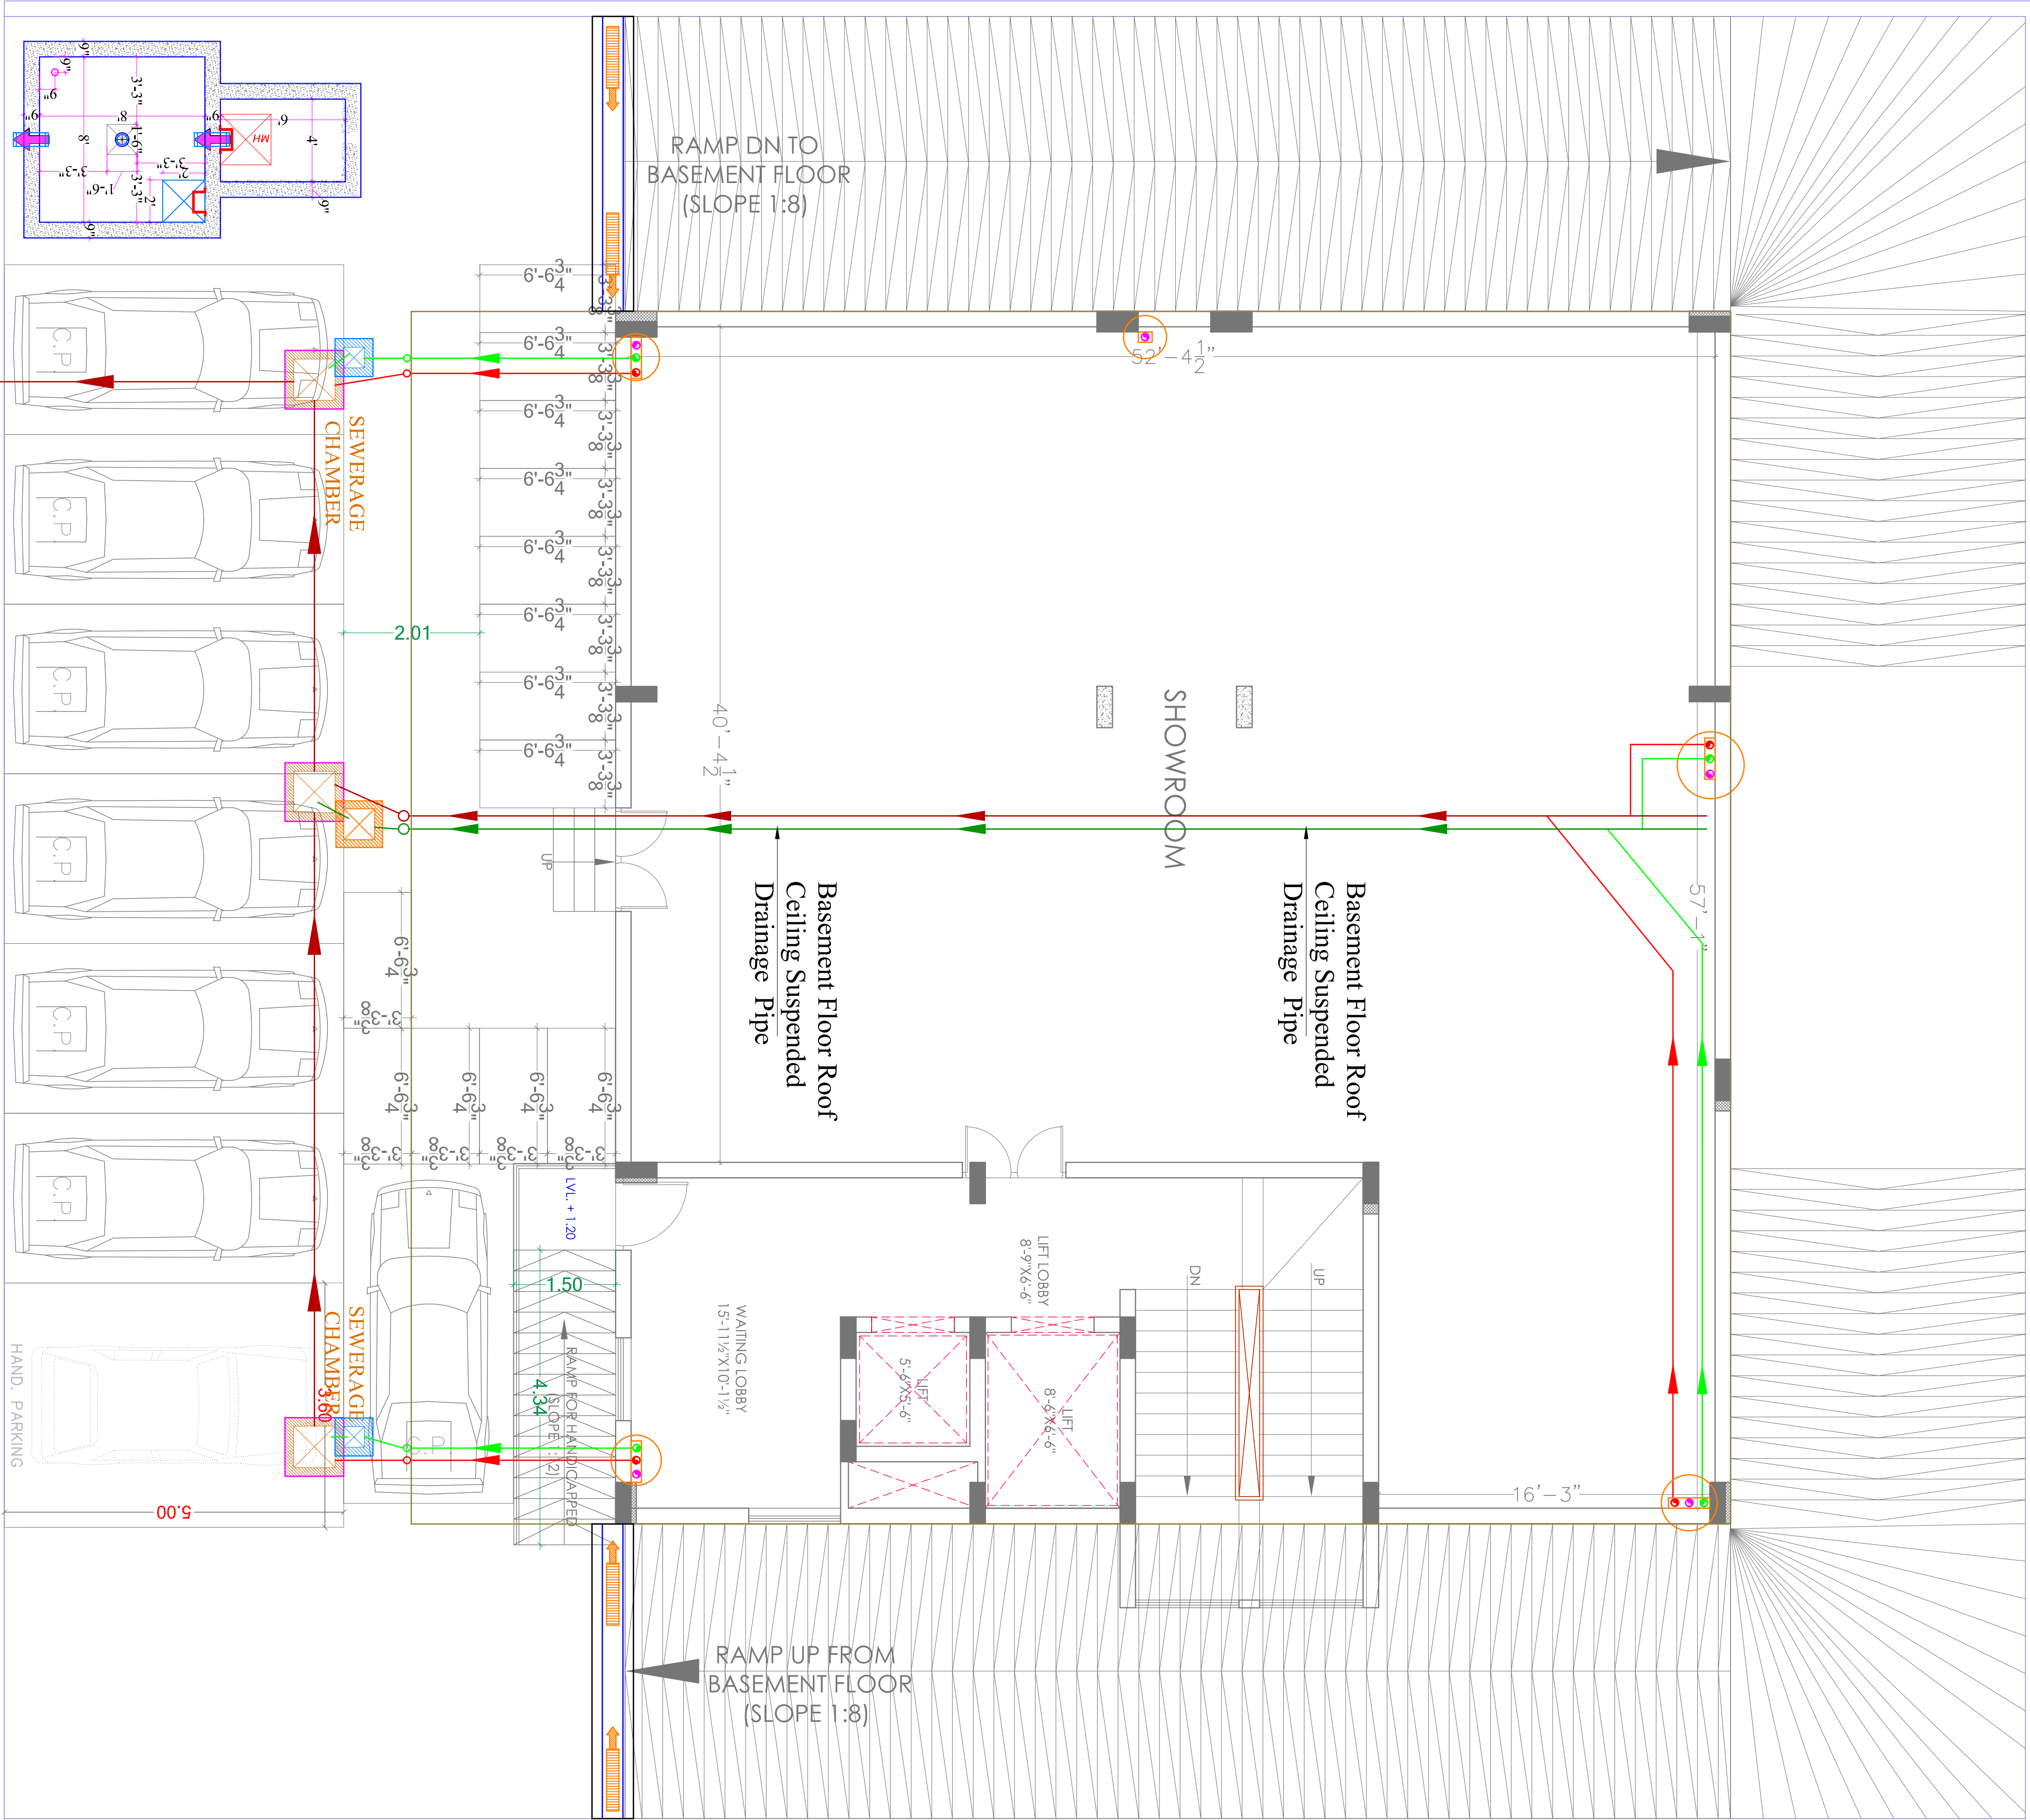

Vipul
VIPUL AGARWAL
M.E.P. CONSULTANT
B.E. ELECTRICAL

SYMBOL	DESCRIPTION
	110 mm Soil Waste Water Pipe
	110 mm Waste Water Pipe
	110 mm Rain Water Pipe
	160 mm Rain Water Pipe
	110 mm Rain Water Pipe
	RAIN WATER CHAMBER
	GULLY TRAP
	GULLY TRAP
	MAIN HOLE
	Flow Direction

SERVICES CONSULTANT:

ASHI ASSOCIATES
F 9 / 440 , Keshav Mang Chitrakut
Scheme,Jaipur
PH:91-093146-10438,0141-2440946
Mail:vipul8599@yahoo.com

PROJECT NAME:-

VARENYA

ADDRESS:-

S-33, S-34,S-35, JAHN,SEZ 400' ROAD JAIPUR

DEVELOPER :-


M/S UPSCORE SPACES INFRA LLP

DRAWING TITTLE

EXTERNAL SEWERAGE WATER PIPE
ROUTE PLAN

NORTH

SCALE :

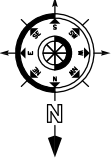

DATE : 09-09-2025

ARCHITECT

SOMYA-KRITI

Architects, Interior Designers
B-2/518, Chitrakoot Scheme,Ajmer Road, Jaipur
PH: +91-141-4003383
email : architects.somyakriti@gmail.com