


PROPOSED LAYOUT PLAN OF
" LANDMARK - 4 "
UNDER KHASRA NO.- 1077/531,1079/533,1081/534.
AT REVENUE VILLAGE - BAGRU KHURD, TEH.- SANGANER, JAIPUR

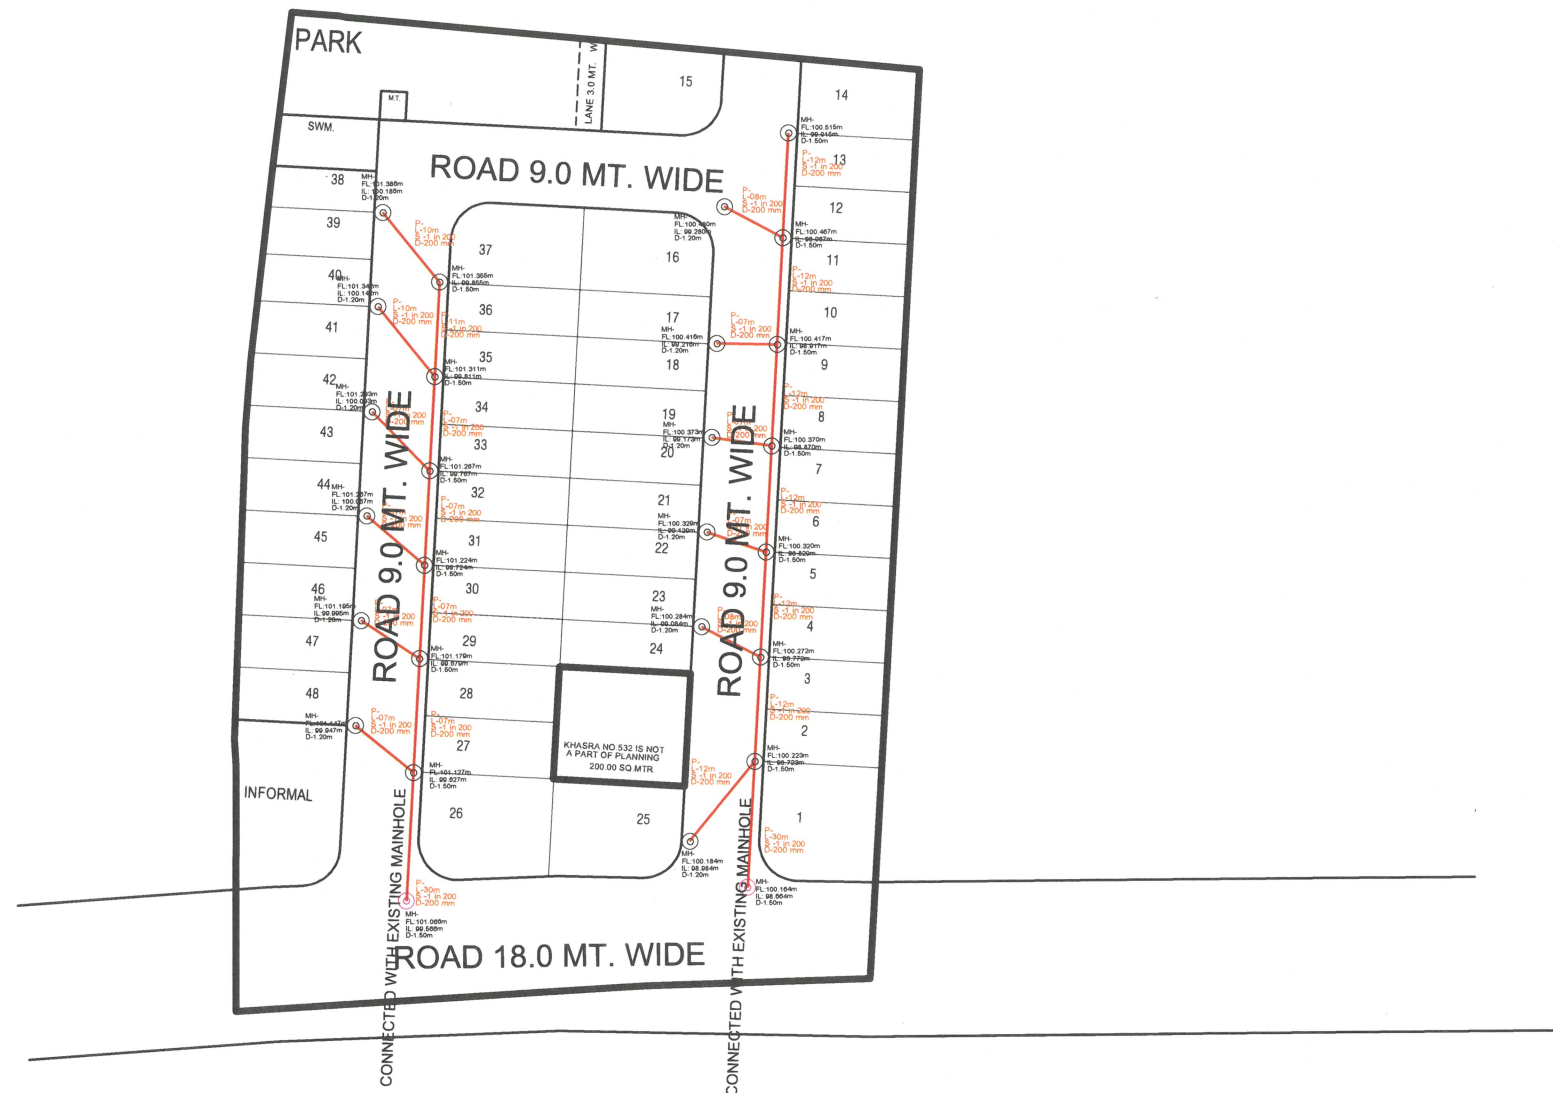

Anuj
ANUJ SHARMA
B. Tech. (Civil)
Degree No. 030105

ANUJ SHARMA
EMAIL : SEIANUJ01@GMAIL.COM
MOB. : 9783766666
ADD. : 101, PRISM TOWER, OPP. POLICE HEADQUATER,
LALKOTHI SCHEME, TONK ROAD JAIPUR (RAJ.) 302015


LAYOUT PLAN OF SEWER NETWORK

LEGENDS :-	SEWER LINE NETWORK	Length (Mtr. / Nos.)
	200MM DIA SEWER LINE WITH FLOW DIRECTION	265Mtr.
	PIPE NUMBER LENGTH (M) SLOPE (IMPROVED PIPE DIA	
	FLOW	
	MANHOLE NUMBER	
	Proposed Road Finished Levels	
	INVERT LEVEL	
	INVERT DEPTH AT MANHOLE	
	MANHOLE INTERNAL DIA 1.0 M	25 Nos.
	MANHOLE INTERNAL DIA 1.2 M	02 Nos.
	SEWER OUTLET	00 Nos.

AREA ANALYSIS :-

S.No.	LAND USED	AREA IN (SQ.MTR.)	(%)
1	RESIDENTIAL	4448.95	54.93 %
2	INFORMAL	233.74	02.89 %
TOTAL = (1+2)		4682.69	57.82 %
3	PARK	405.07	05.00 %
4	S.W.M.	70.80	00.87 %
5	M.T.	10.00	00.12 %
6	18 MTR WIDE ROAD	962.89	11.89 %
7	ROAD	1968.55	24.30 %
TOTAL = (3 TO 7)		3417.31	42.18 %
SCHEME AREA		8100.00	100.00 %

KEY PLAN

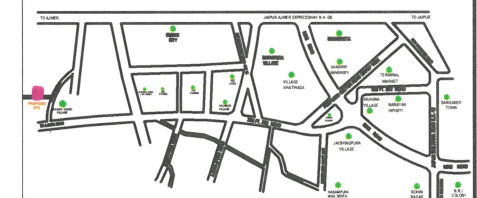

KHASRA MAP



GOOGLE IMAGE MAP OF EXISTING LAND
AT REVENUE VILLAGE - BAGRU KHURD, TEH.- SANGANER, JAIPUR
UNDER KHASRA NO.- 1077/531,1079/533,1081/534.

