

PROPOSED LAYOUT PLAN OF "PUSHP SAROJ VATIKA"

KHASRA NO.- 174,175,176,197,198,199,200,201,202,205,208,209,221,222,223,225,226(Sheel ki dungri)


279,282,283,284,286,288,289,290,291,292 & 293(Dadanpura dungri)

In Revenue Village- Dadanpura dungri & Sheel ki dungri, Teh.- Chaksu , Dist.- Jaipur

PROPOSED LAY OUT PLAN OF "WATER SUPPLY"

LEGENDS

DESCRIPTION	SYMBOL
HDPE PIPE DIA 140mm OD	—
HDPE PIPE DIA 110mm OD	—
HDPE PIPE DIA 90mm OD	—
JUNCTION	●
SLUICE VALVE	⊘
FLOW DIRECTION	➔
WATER TANK	⊕
Tube Well	⊙

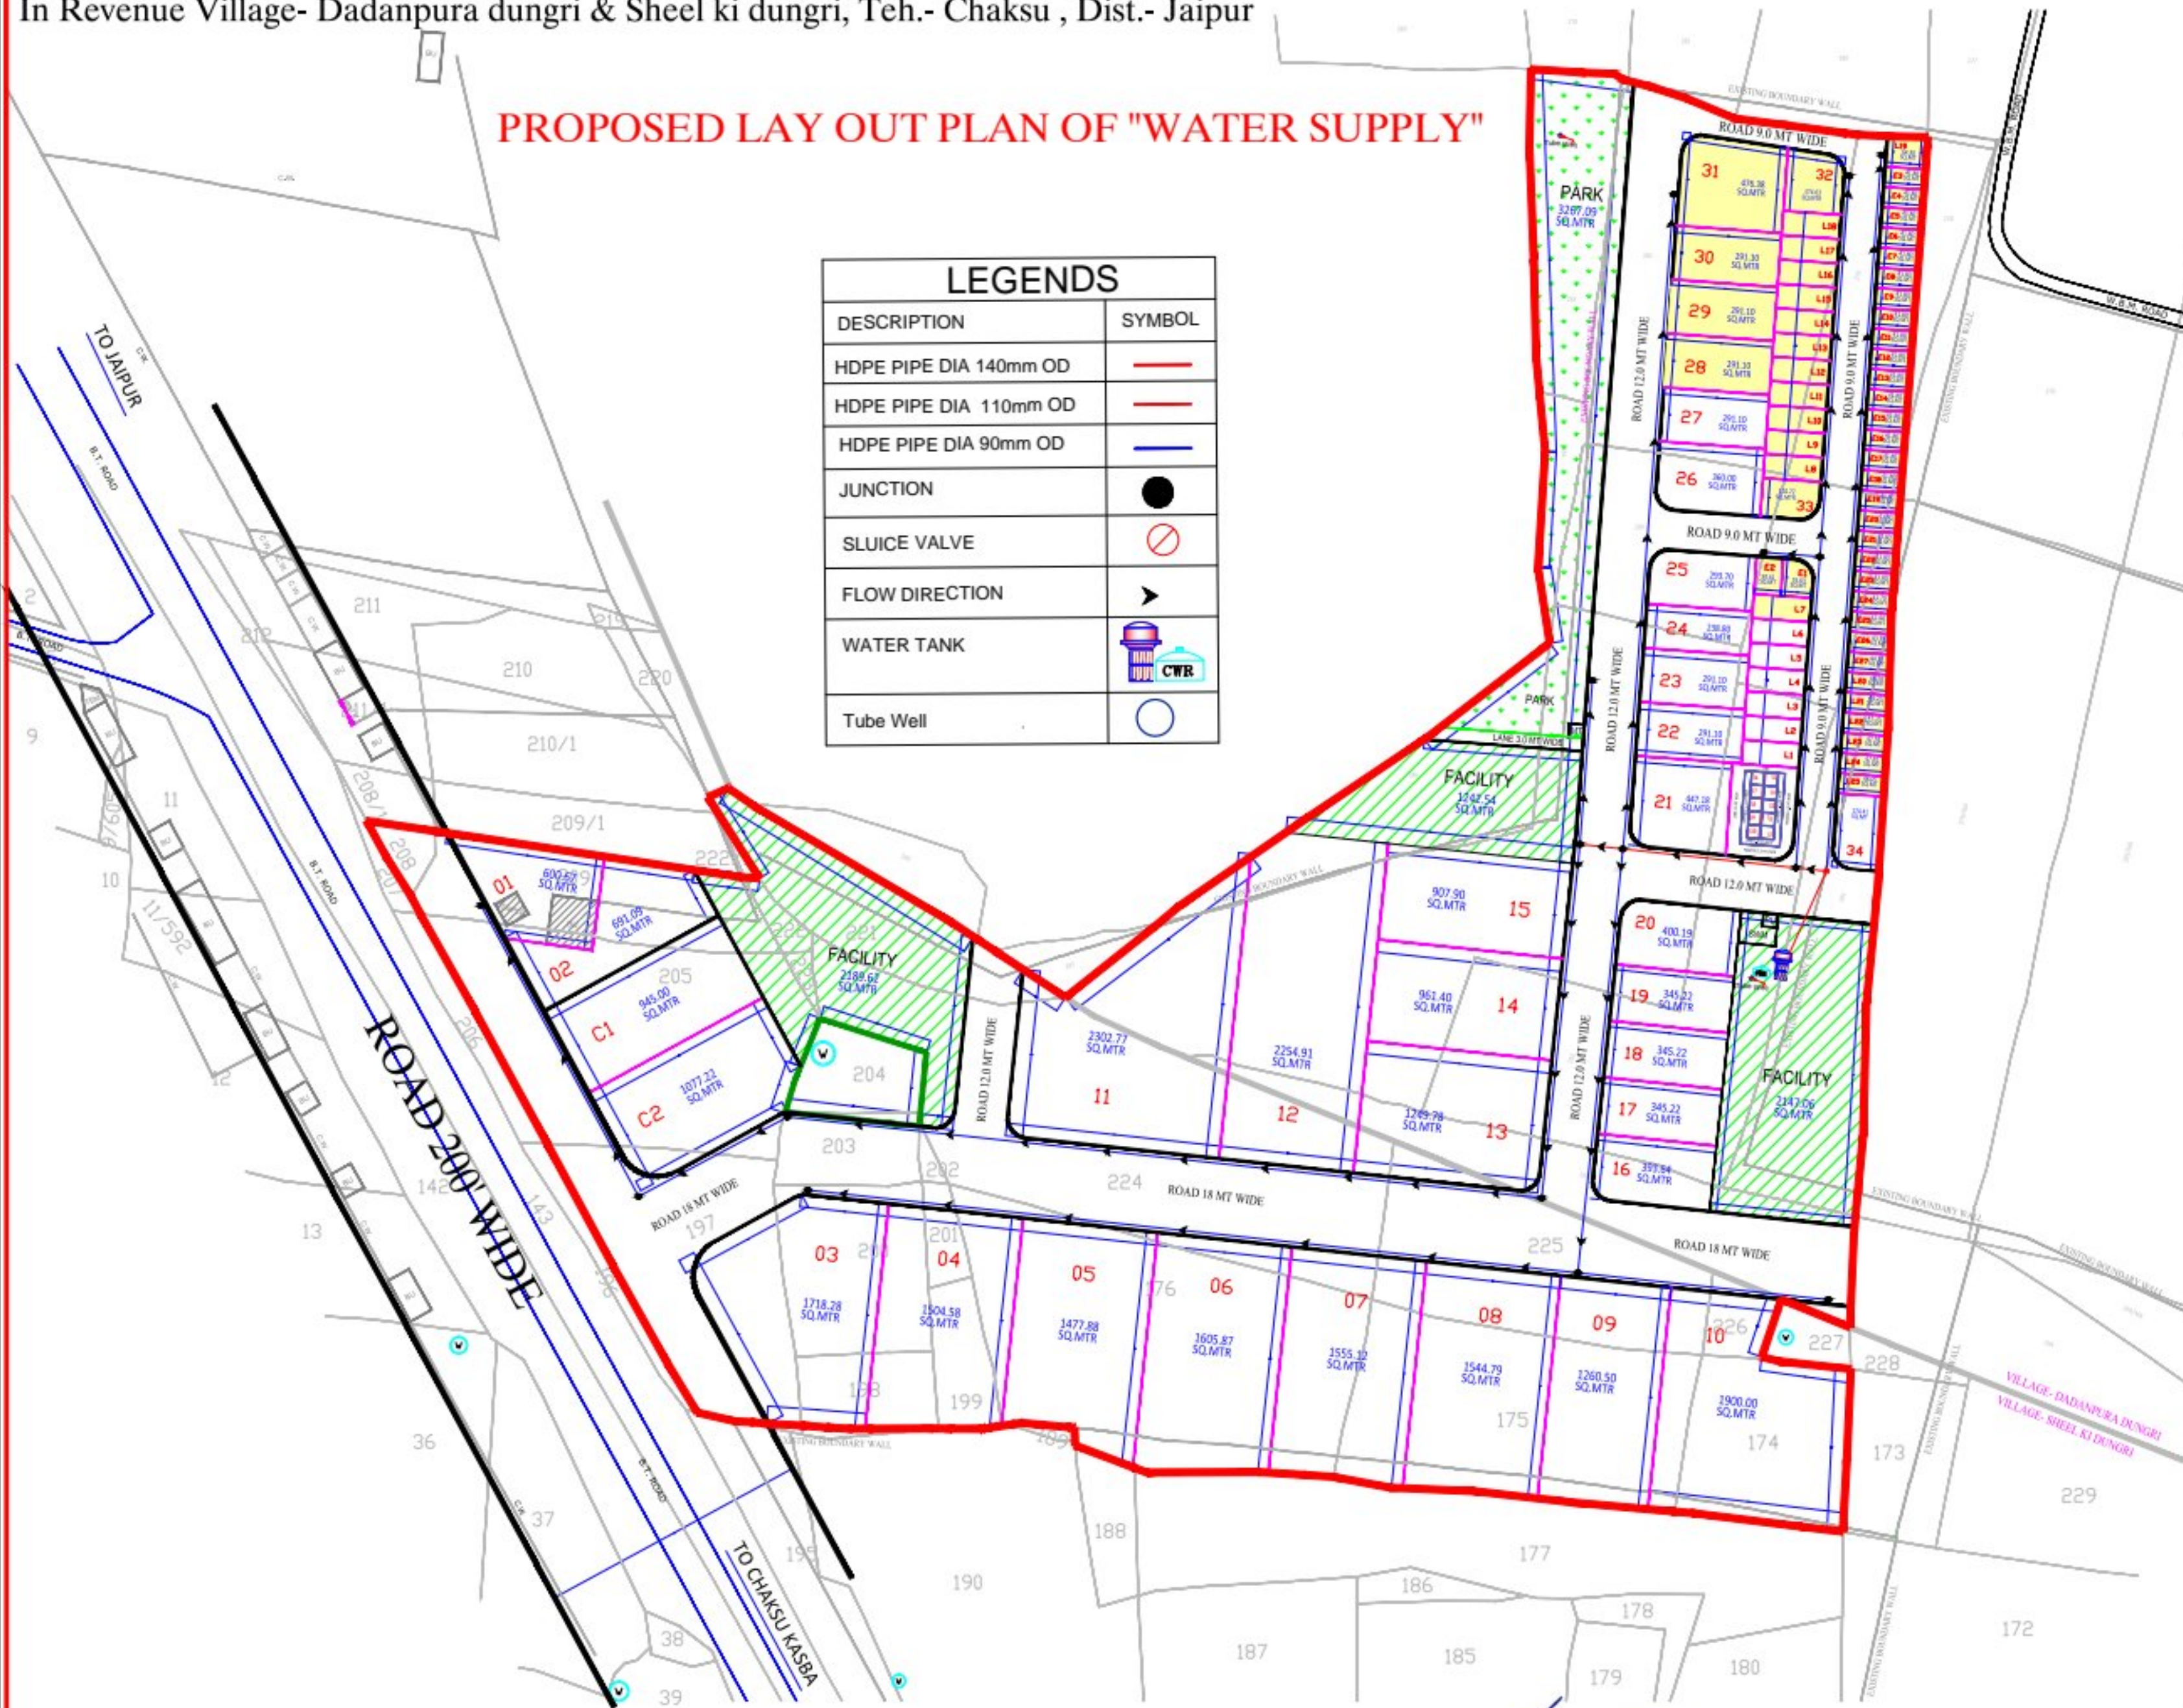

SERIAL NO.	PLOT NO.	AREA (SQ.YDS)
1	28	291.10
2	29	291.10
3	30	391.10
4	31	476.38
5	32	174.63
6	33	110.72
7	L7	71.97
8	L8	71.97
9	L9	71.97
10	L10	71.97
11	L11	71.97
12	L12	71.97
13	L13	71.97
14	L14	71.97
15	L15	71.97
16	L16	71.97
17	L17	71.97
18	L18	71.97
19	L19	64.30
20	L20	45.28
21	L21	46.23
22	L22	47.15
23	L23	47.58
24	L24	47.81
25	L25	48.05
26	E1	55.63
27	E2	50.61
28	E3	41.80
29	E4	41.80
30	E5	41.80
31	E6	41.80
32	E7	41.80
33	E8	41.80
34	E9	41.80
35	E10	41.80
36	E11	41.80
37	E12	41.80
38	E13	41.80
39	E14	41.80
40	E15	41.80
41	E16	41.80
42	E17	41.80
43	E18	41.80
44	E19	41.80
45	E20	41.80
46	E21	41.80
47	E22	41.80
48	E23	41.80
49	E24	41.80
50	E25	41.80
51	E26	41.80
52	E27	41.80
TOTAL		4096.31

SERIAL NO.	PLOT NO.	AREA (SQ.MT.)
1	1	650.67
2	2	691.09
3	3	1718.28
4	4	1504.58
5	5	1477.88
6	6	1605.87
7	7	1655.12
8	8	1544.79
9	9	1260.50
10	10	1000.00
11	11	2302.77
12	12	2254.91
13	13	1245.78
14	14	961.40
15	15	907.90
16	16	393.64
17	17	345.22
18	18	345.22
19	19	345.22
20	20	400.19
21	21	467.18
22	22	291.10
23	23	291.10
24	24	228.80
25	25	269.70
26	26	360.00
27	27	291.10
28	28	291.10
29	29	291.10
30	30	291.10
31	31	476.38
32	32	174.63
33	33	110.72
34	34	174.61
TOTAL		27387.45



SERIAL NO.	PLOT NO.	AREA (SQ.MT.)
1	C1	1077.22
2	C2	1077.22
TOTAL		2032.22

SERIAL NO.	PLOT NO.	AREA (SQ.MT.)
1	S1	9.00
2	S2	9.00
3	S3	9.00
4	S4	9.00
5	S5	9.00
6	S6	9.00
7	S7	9.00
8	S8	9.00
9	S9	9.00
10	S10	9.00
TOTAL		90.00

SERIAL NO.	PLOT NO.	AREA (SQ.MT.)
1	L1	71.97
2	L2	71.97
3	L3	71.97
4	L4	71.97
5	L5	71.97
6	L6	71.97
7	L7	71.97
8	L8	71.97
9	L9	71.97
10	L10	71.97
11	L11	71.97
12	L12	71.97
13	L13	71.97
14	L14	71.97
15	L15	71.97
16	L16	71.97
17	L17	71.97
18	L18	71.97
19	L19	64.30
20	L20	45.28
21	L21	46.23
22	L22	47.15
23	L23	47.58
24	L24	47.81
25	L25	48.05
TOTAL		1641.86

SERIAL NO.	PLOT NO.	AREA (SQ.MT.)
1	E1	55.63
2	E2	50.61
3	E3	41.80
4	E4	41.80
5	E5	41.80
6	E6	41.80
7	E7	41.80
8	E8	41.80
9	E9	41.80
10	E10	41.80
11	E11	41.80
12	E12	41.80
13	E13	41.80
14	E14	41.80
15	E15	41.80
16	E16	41.80
17	E17	41.80
18	E18	41.80
19	E19	41.80
20	E20	41.80
21	E21	41.80
22	E22	41.80
23	E23	41.80
24	E24	41.79
25	E25	42.44
26	E26	43.38
27	E27	44.33
TOTAL		1155.98

uxj ikfydk pkdLk

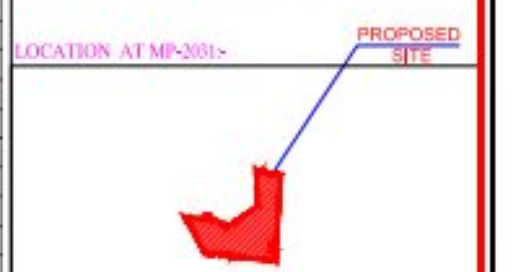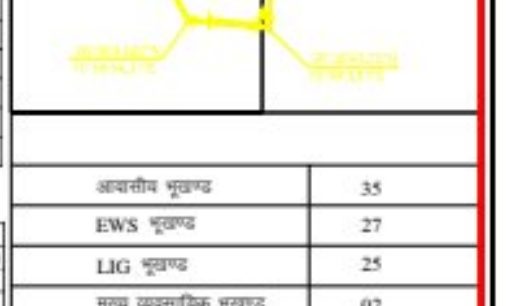

अवधीय भूखण्ड 35

EWS भूखण्ड 27

LIG भूखण्ड 25

मुद्रण व्यवसायिक भूखण्ड 02

कुटीर व्यवसायिक भूखण्ड 10

कुल भूखण्ड 99

KHASRA JAMABANDI AREA DETAILS :-

SERIAL NO.	LAND USE	AREA (SQ.MT.)	%
1	RESIDENTIAL AREA	27387.45	50.53
2	COMMERCIAL	2032.22	3.73
3	EWS/LIG PLOT AREA	2793.84	5.15
4	RETAIL SHOP AREA	111.49	0.57
5	TOTAL	32515.00	59.99
6	PARK AREA	2720.00	5.02
7	FACILITY SWAMP/PLMT	5579.22	10.29
8	ROAD AREA	13385.78	24.70
9	TOTAL	23685.00	40.01
TOTAL SCHEME AREA (S+R)		54200.00	100.00

NAME OF SCHEME :- "PUSHP SAROJ VATIKA"

Village:- Dadanpura dungri & Sheel ki dungri, Teh:- Chaksu, Dist:- Jaipur, (Raj.)

SCALE: 1CM=7.5 MTR

ER. RAHUL KUMAR
Membership Number AM-3029436
KGR ENGINEERS AND APPRAISERS
PROP. ER. RAHUL KUMAR
CHARTERED ENGINEER
MOB. 9799801708