


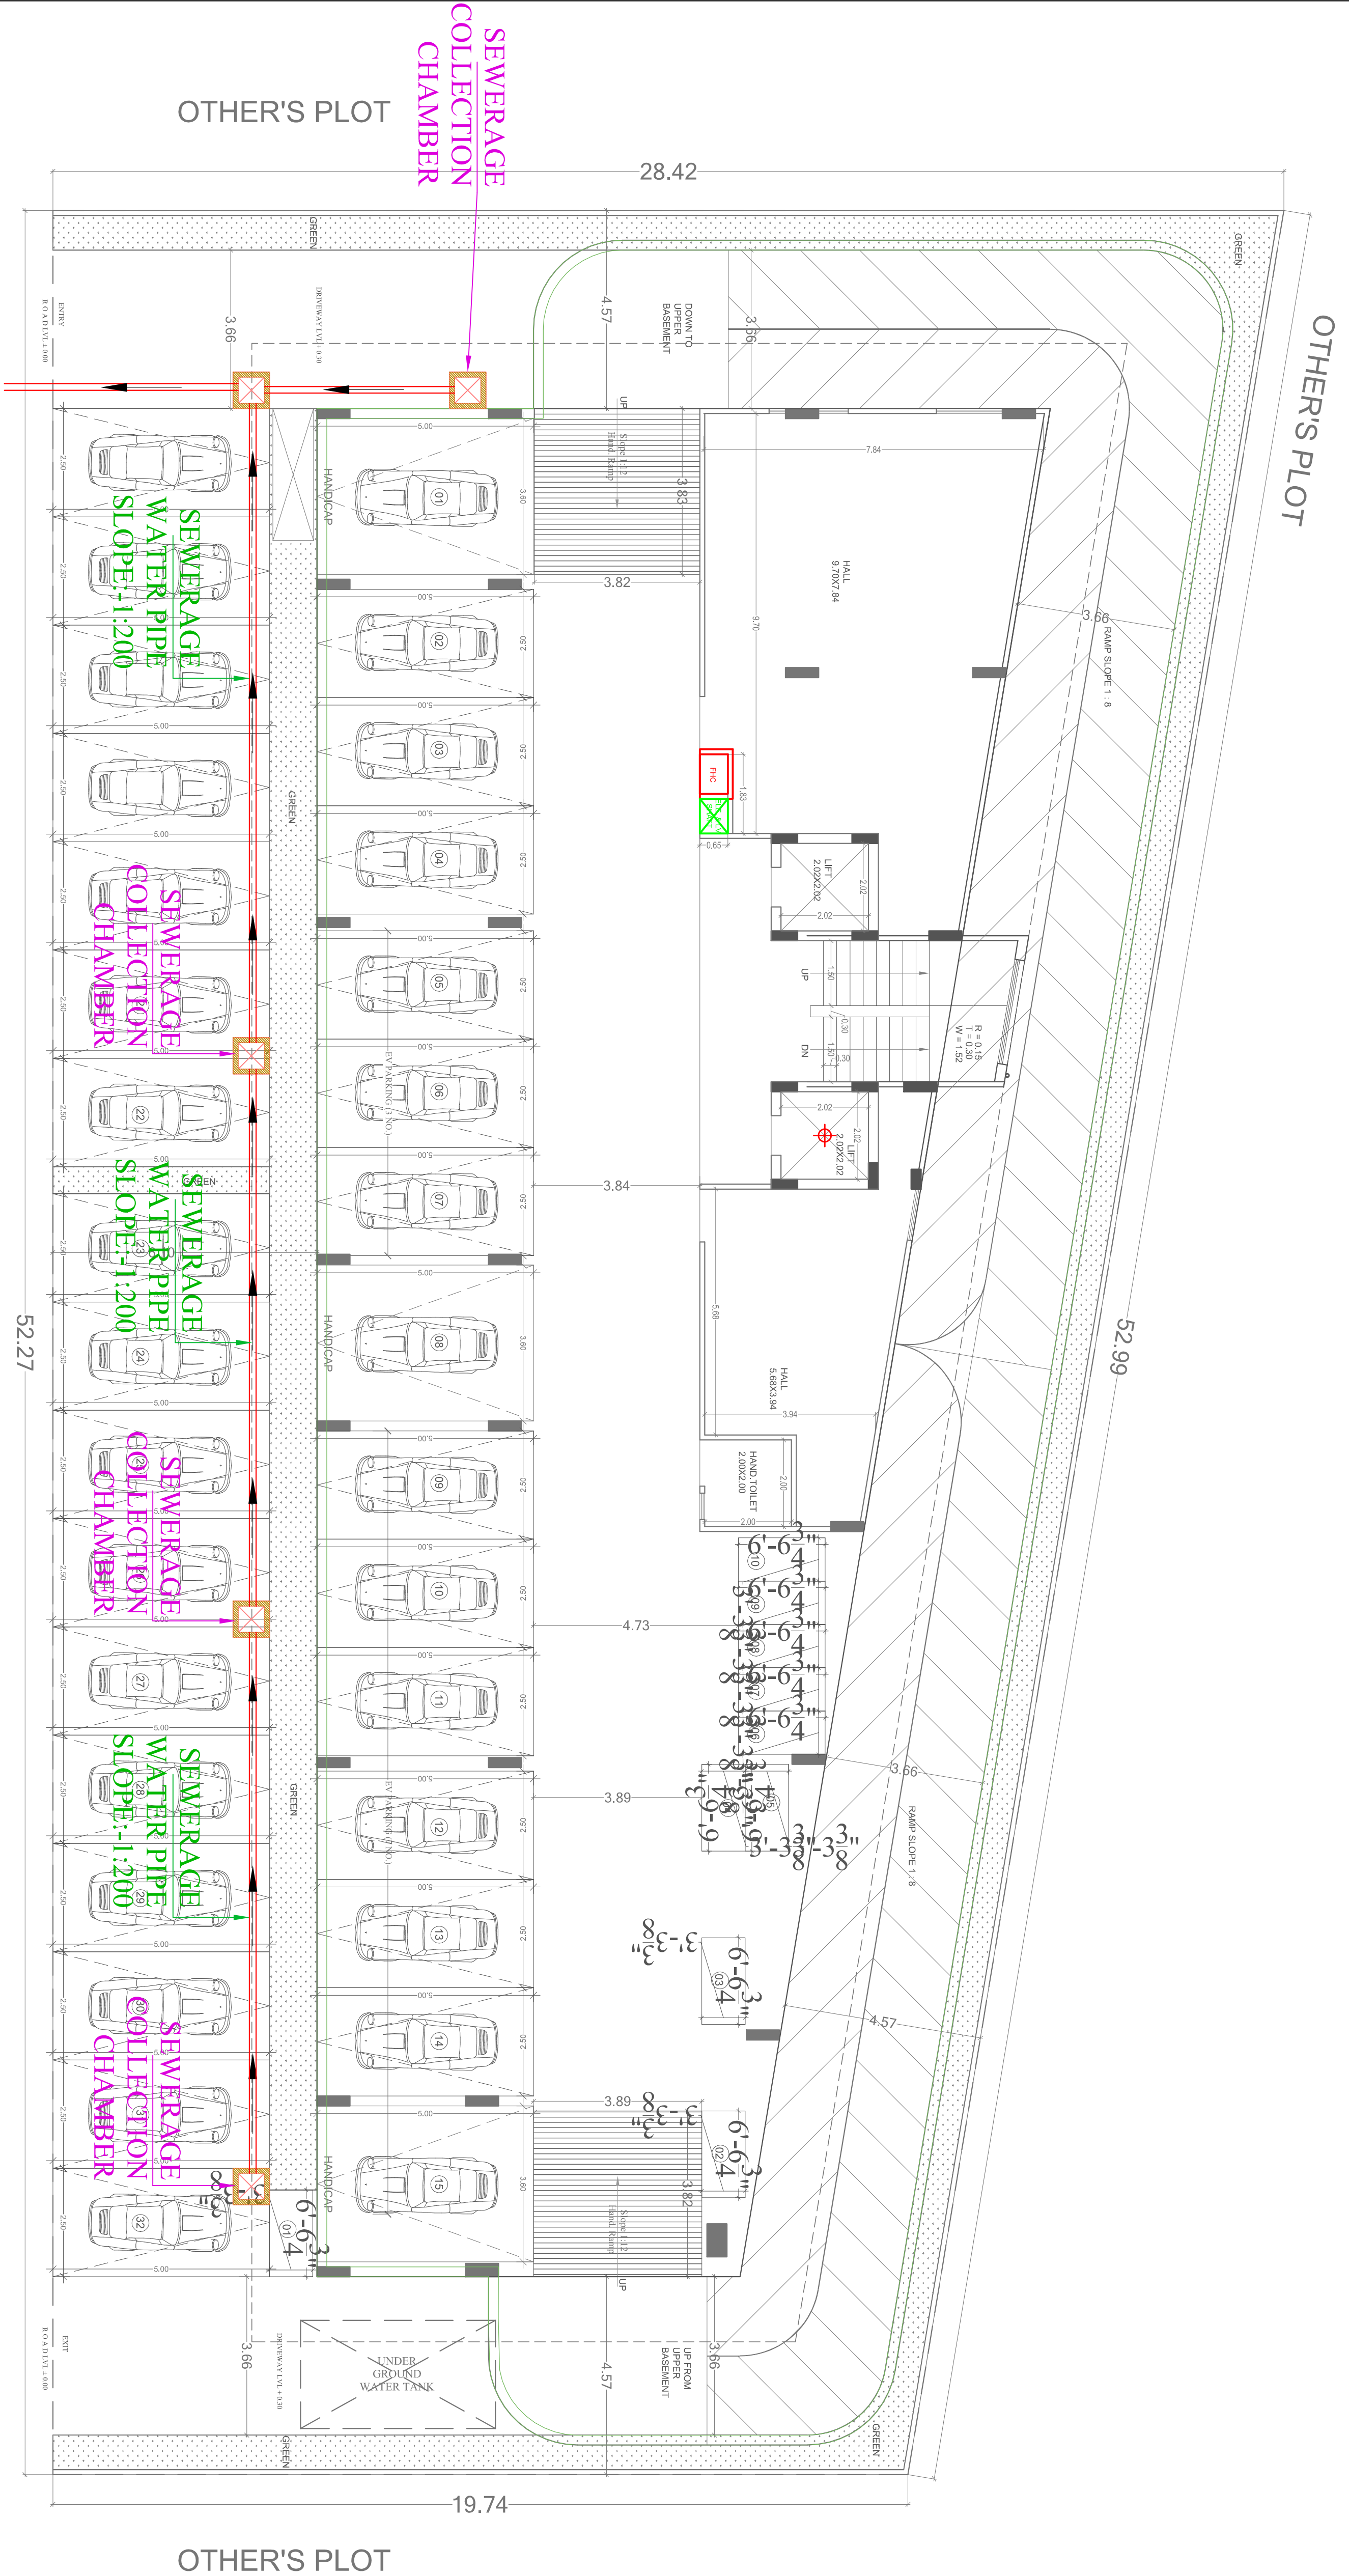

6" SWP PIPE DROP
TO OUTSIDE AS PER
SITE CONDITTON

ROAD 40' WIDE

SYMBOL	DESCRIPTION
	Ø110 mm Soil Waste Water Pipe
	Ø110 mm Waste Water Pipe
	Ø110 mm Rain Water Pipe
	Ø110 mm Soil Waste Water Pipe Slope 1:150
	Ø110 mm Waste Water Pipe Slope 1:150
	Ø160 mm Soil Waste Water Pipe Slope 1:150
	Sewerage Chamber
	Flow Direction

<div><div></div><div>VIPUL AGARWAL M.E.P. CONSULTANT B.E. ELECTRICAL</div></div>	
SERVICES CONSULTANT: ASHII ASSOCIATES F 9 / 440 , Keshav Marg Chitrakut Scheme,Japnir Ph:91-0-95146-10438 ,0141-2440946 Mail:vpul8599@yahoo.com	
DRW TITTLE:- EXTERNAL SEWERAGE WATER PIPE ROUTE PLAN	
PROJECT NAME :- GURU KRIPA AURA	
DEVELOPER :- A 1 Studio Realty	
PROJECT:-	
PROPOSED RESIDENTIAL STUDIO APARTMENTS PLOT G19(B) KRISHNA MARG , C-SCHEME, JAPUR	
ARCHITECTS:-	
STUDIO 1503 Architects, Interior Designers email : studio1503@gmail.com	
OWNER	ARCHITECTS