
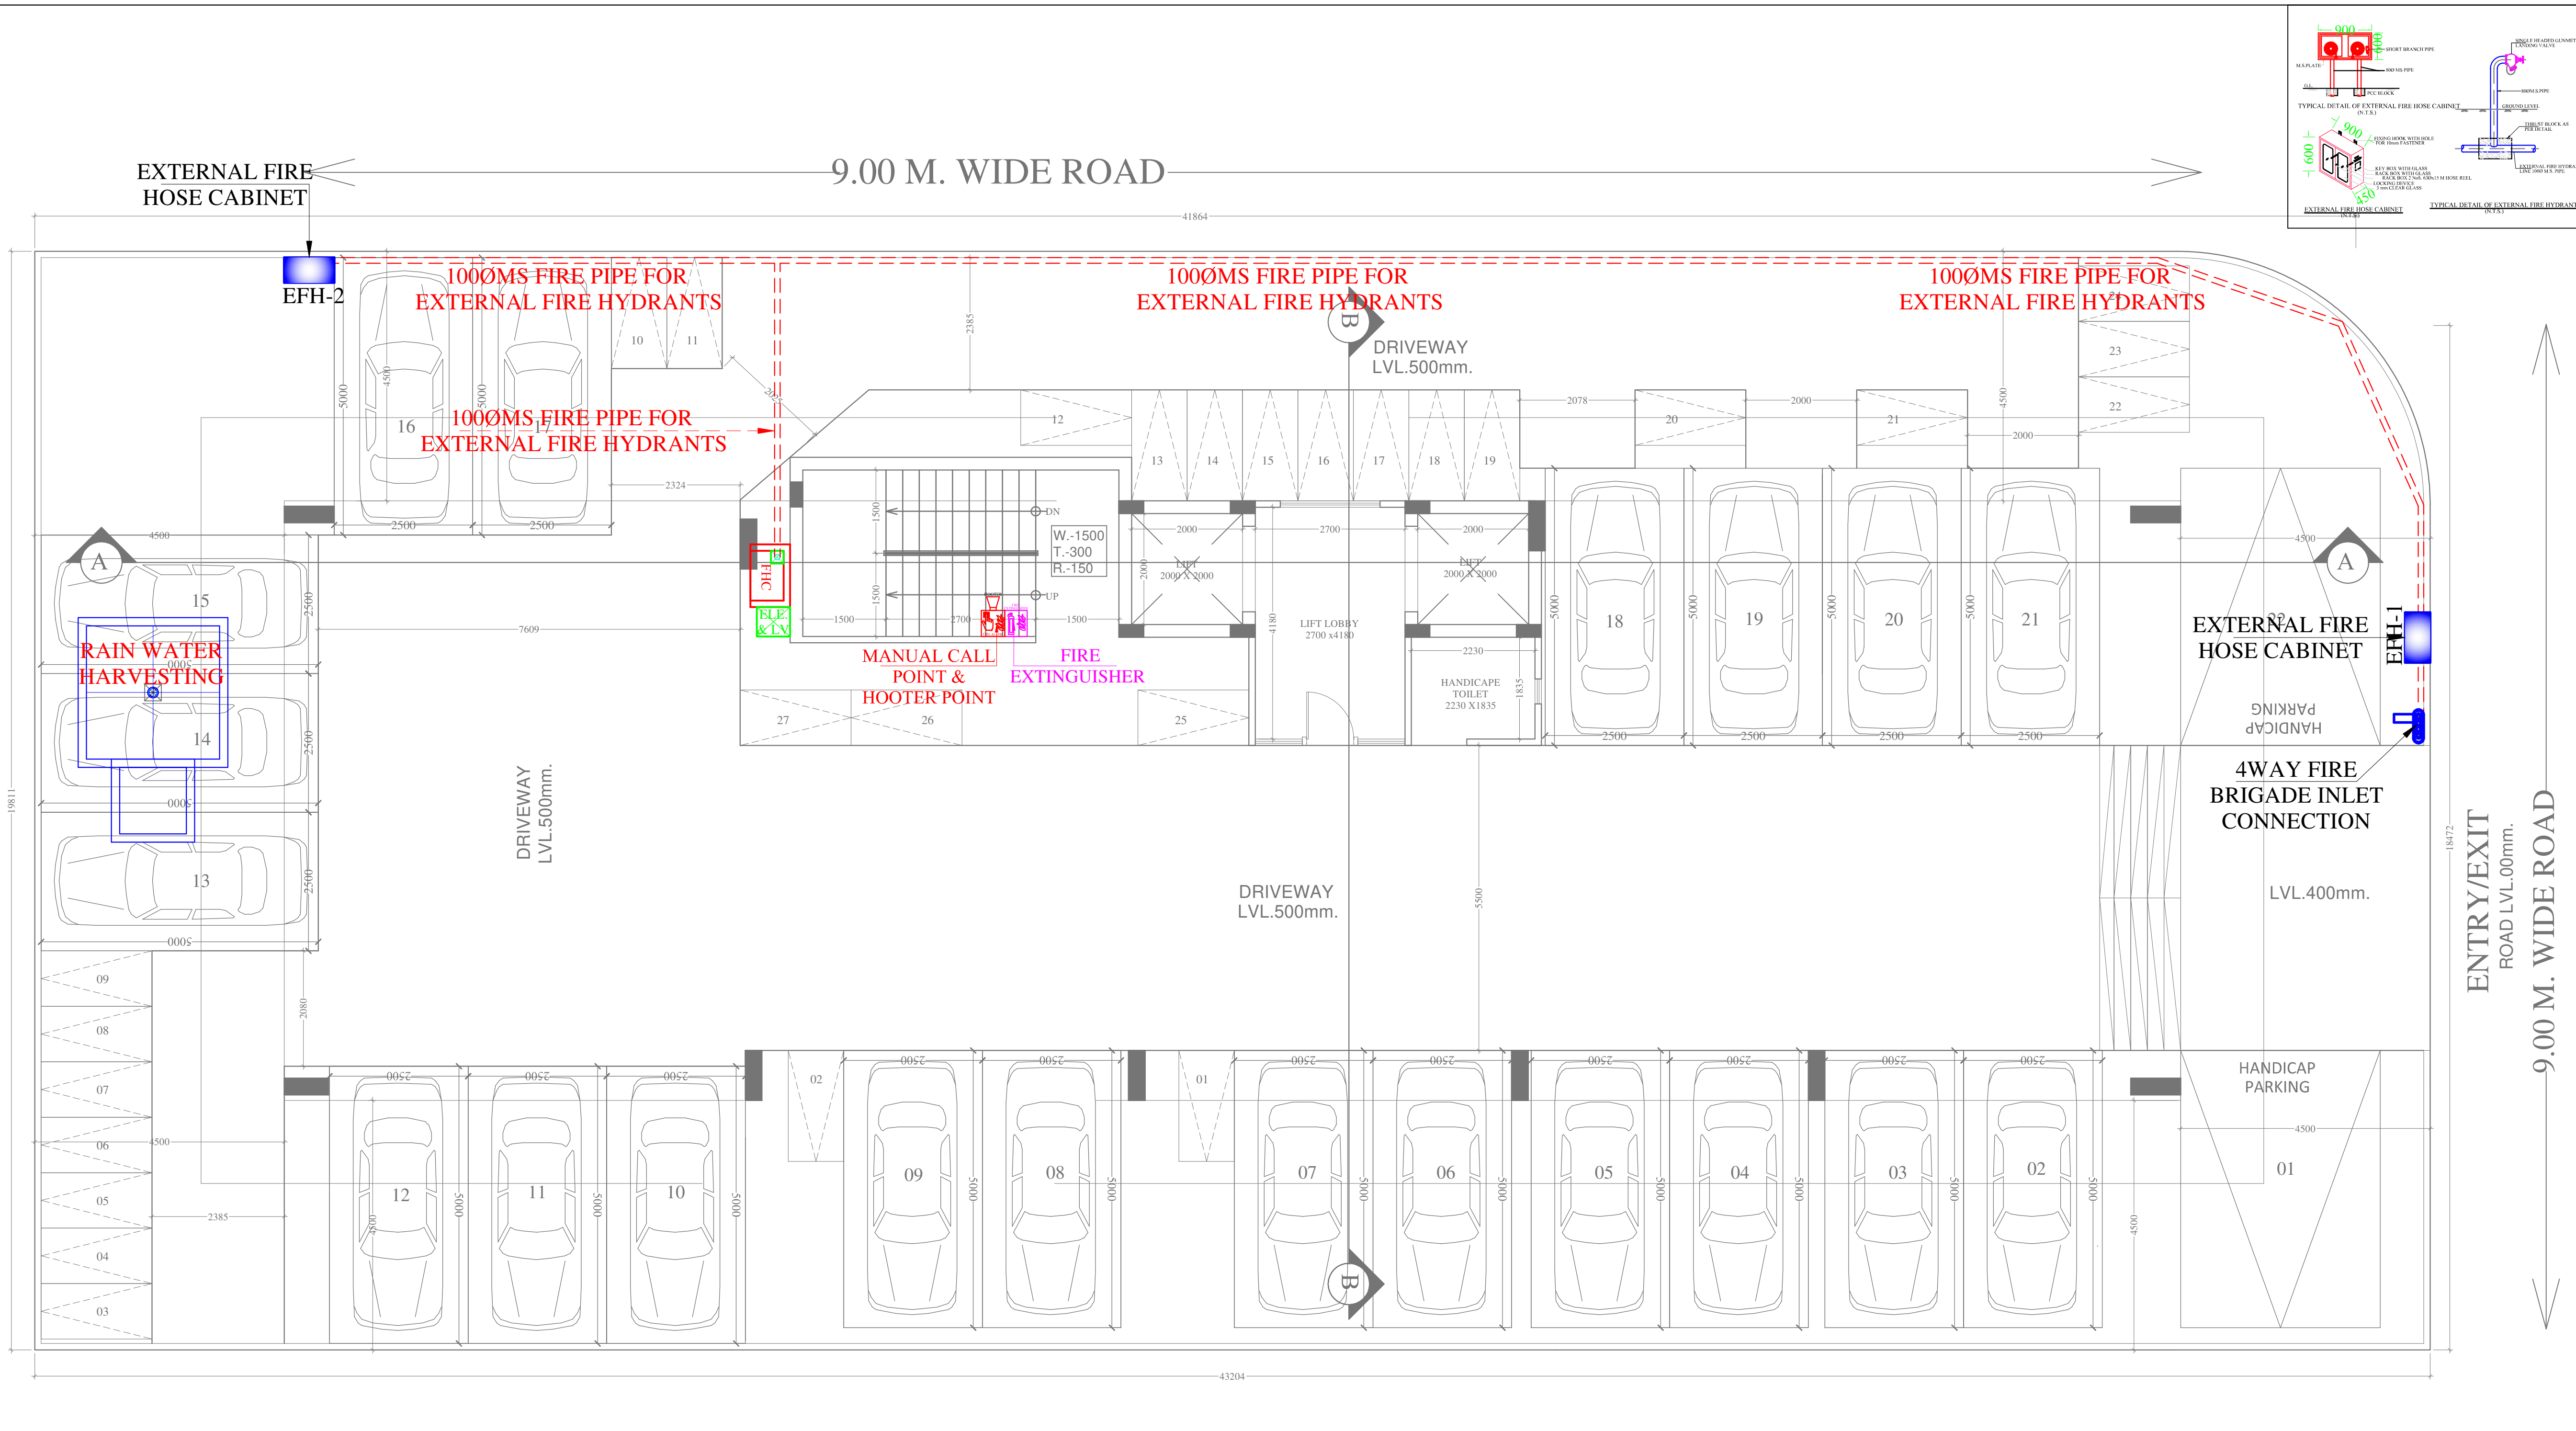
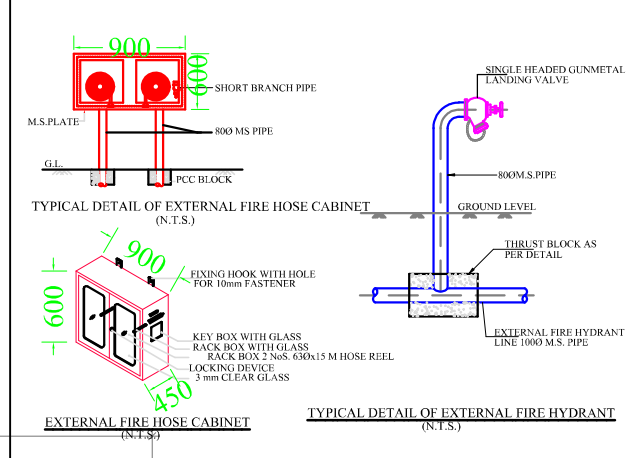


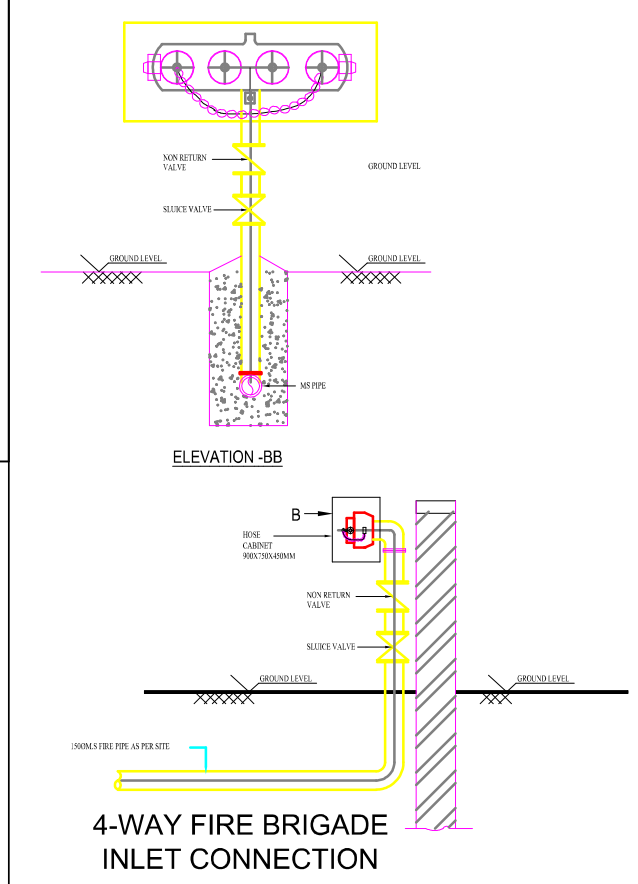

LEGENDS:			
Mounting Height	ID	Symbol	Description
+42"	MCP		MANUAL CALL POINT
+90"	HT		HOOTER POINT
+42"			FIRE EXTINGUISHER

LEGEND	
SYMBOL	QTY.
	100ØMS FIRE PIPE FOR EXTERNAL FIRE HYDRANTS
	01 FIRE HOSE CABINET
	02 EXTERNAL FIRE HOSE CABINET

PROJECT NAME :-
CITY HOME TURBAN RESIDENCY PHASE II
SERVICE CONSULTANT
ASHI ASSOCIATES
F 9 / 440 , Keshav Marg Chitrakut Scheme,Jaipur
PH:91-0-93146-10438 ,0141-2440946, Mail:vipul8599@yahoo.com

SUBMISSION DRAWINGS
STILT FLOOR
EXTERNAL FIRE HYDRANT & FIRE
PIPE ROUTE, MCP, HOOTER &
FIRE EXTINGUISHER PLAN

SCALE:- 1= 100
NORTH :


PROJECT:-
RESIDENTIAL RECONSTITUTION
PLOT NO. C17 1st EP, C17 1st WP, C17
MAA KARNI NAGAR SCHEME
(Bhairav G.N.S.S)


ARCHITECTS:-
GRAPHITE DESIGN STUDIO
ARCHITECTS, INTERIOR DESIGNERS, PLANNERS
PLOT NO 68, JAWAHAR PURI-I, MALIWALA PAHIAK, JAIPUR-302005
CONTACT NO. +91-9928334414, 0141-2594414
email: akshith@graphitedesignstudio.com

VIPUL AGARWAL
M.E.P. CONSULTANT
B.E. ELECTRICAL

STILT FLOOR PLAN

OWNER ARCHITECTS

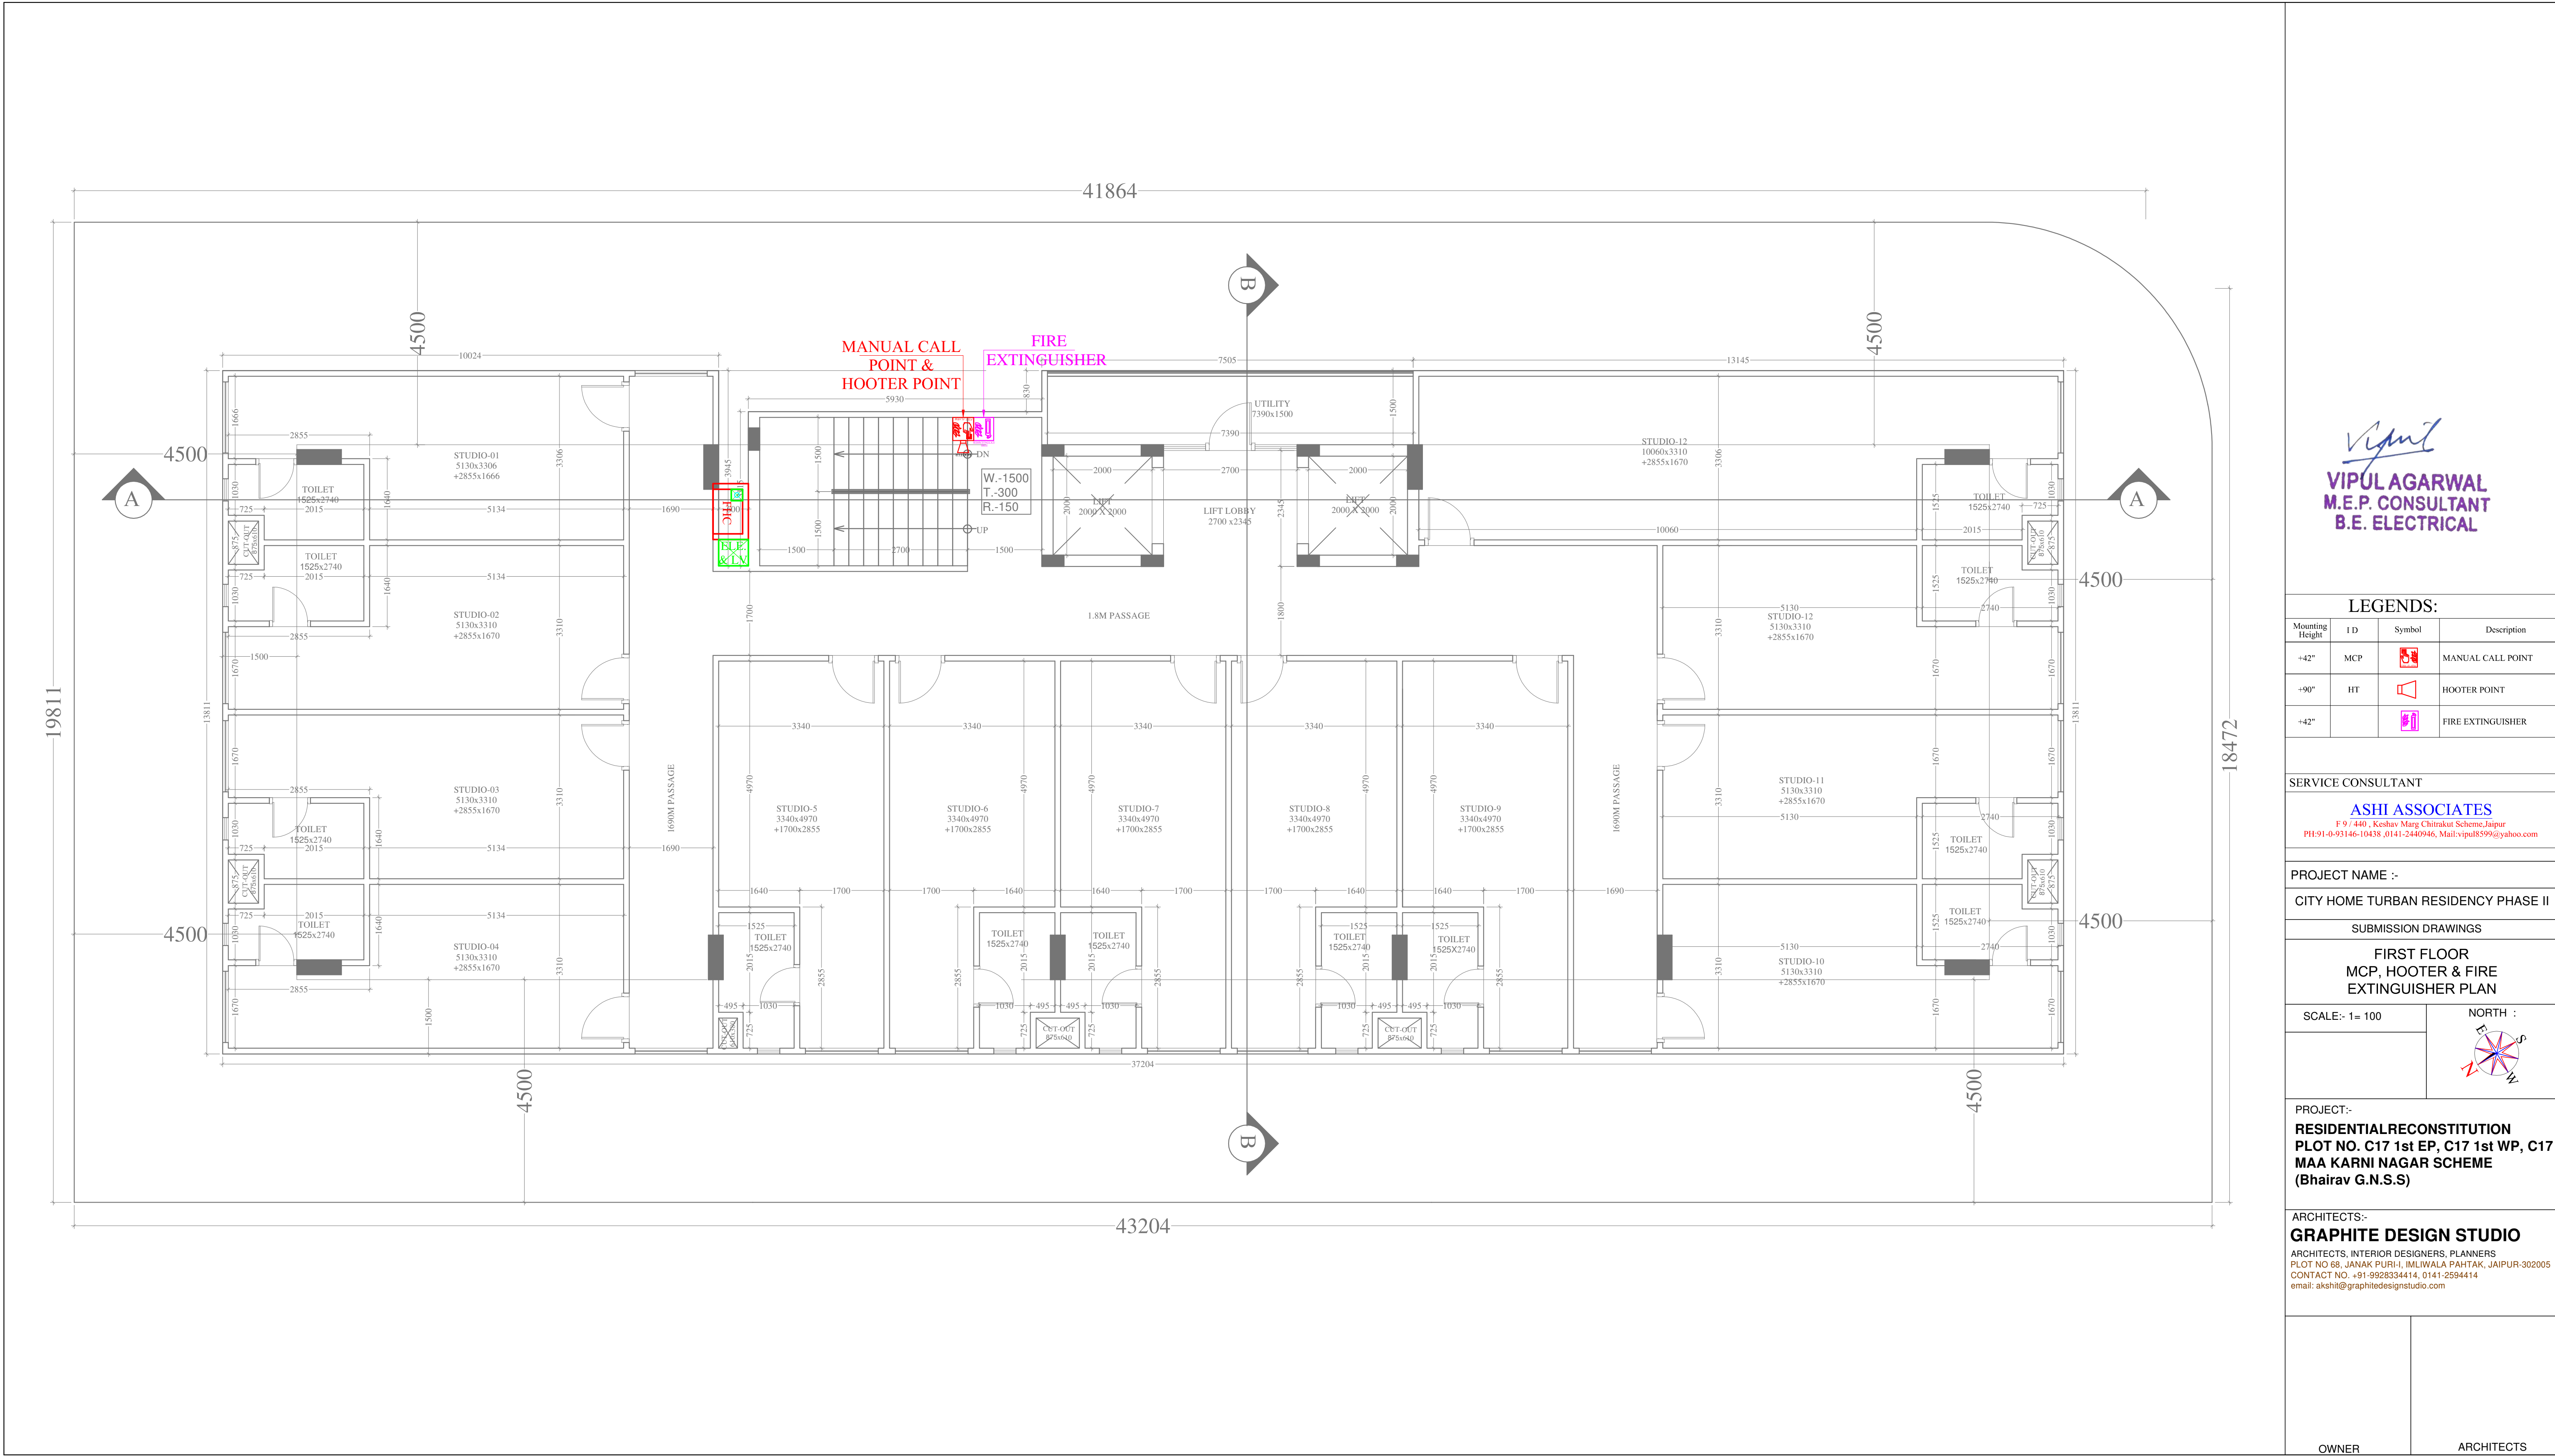

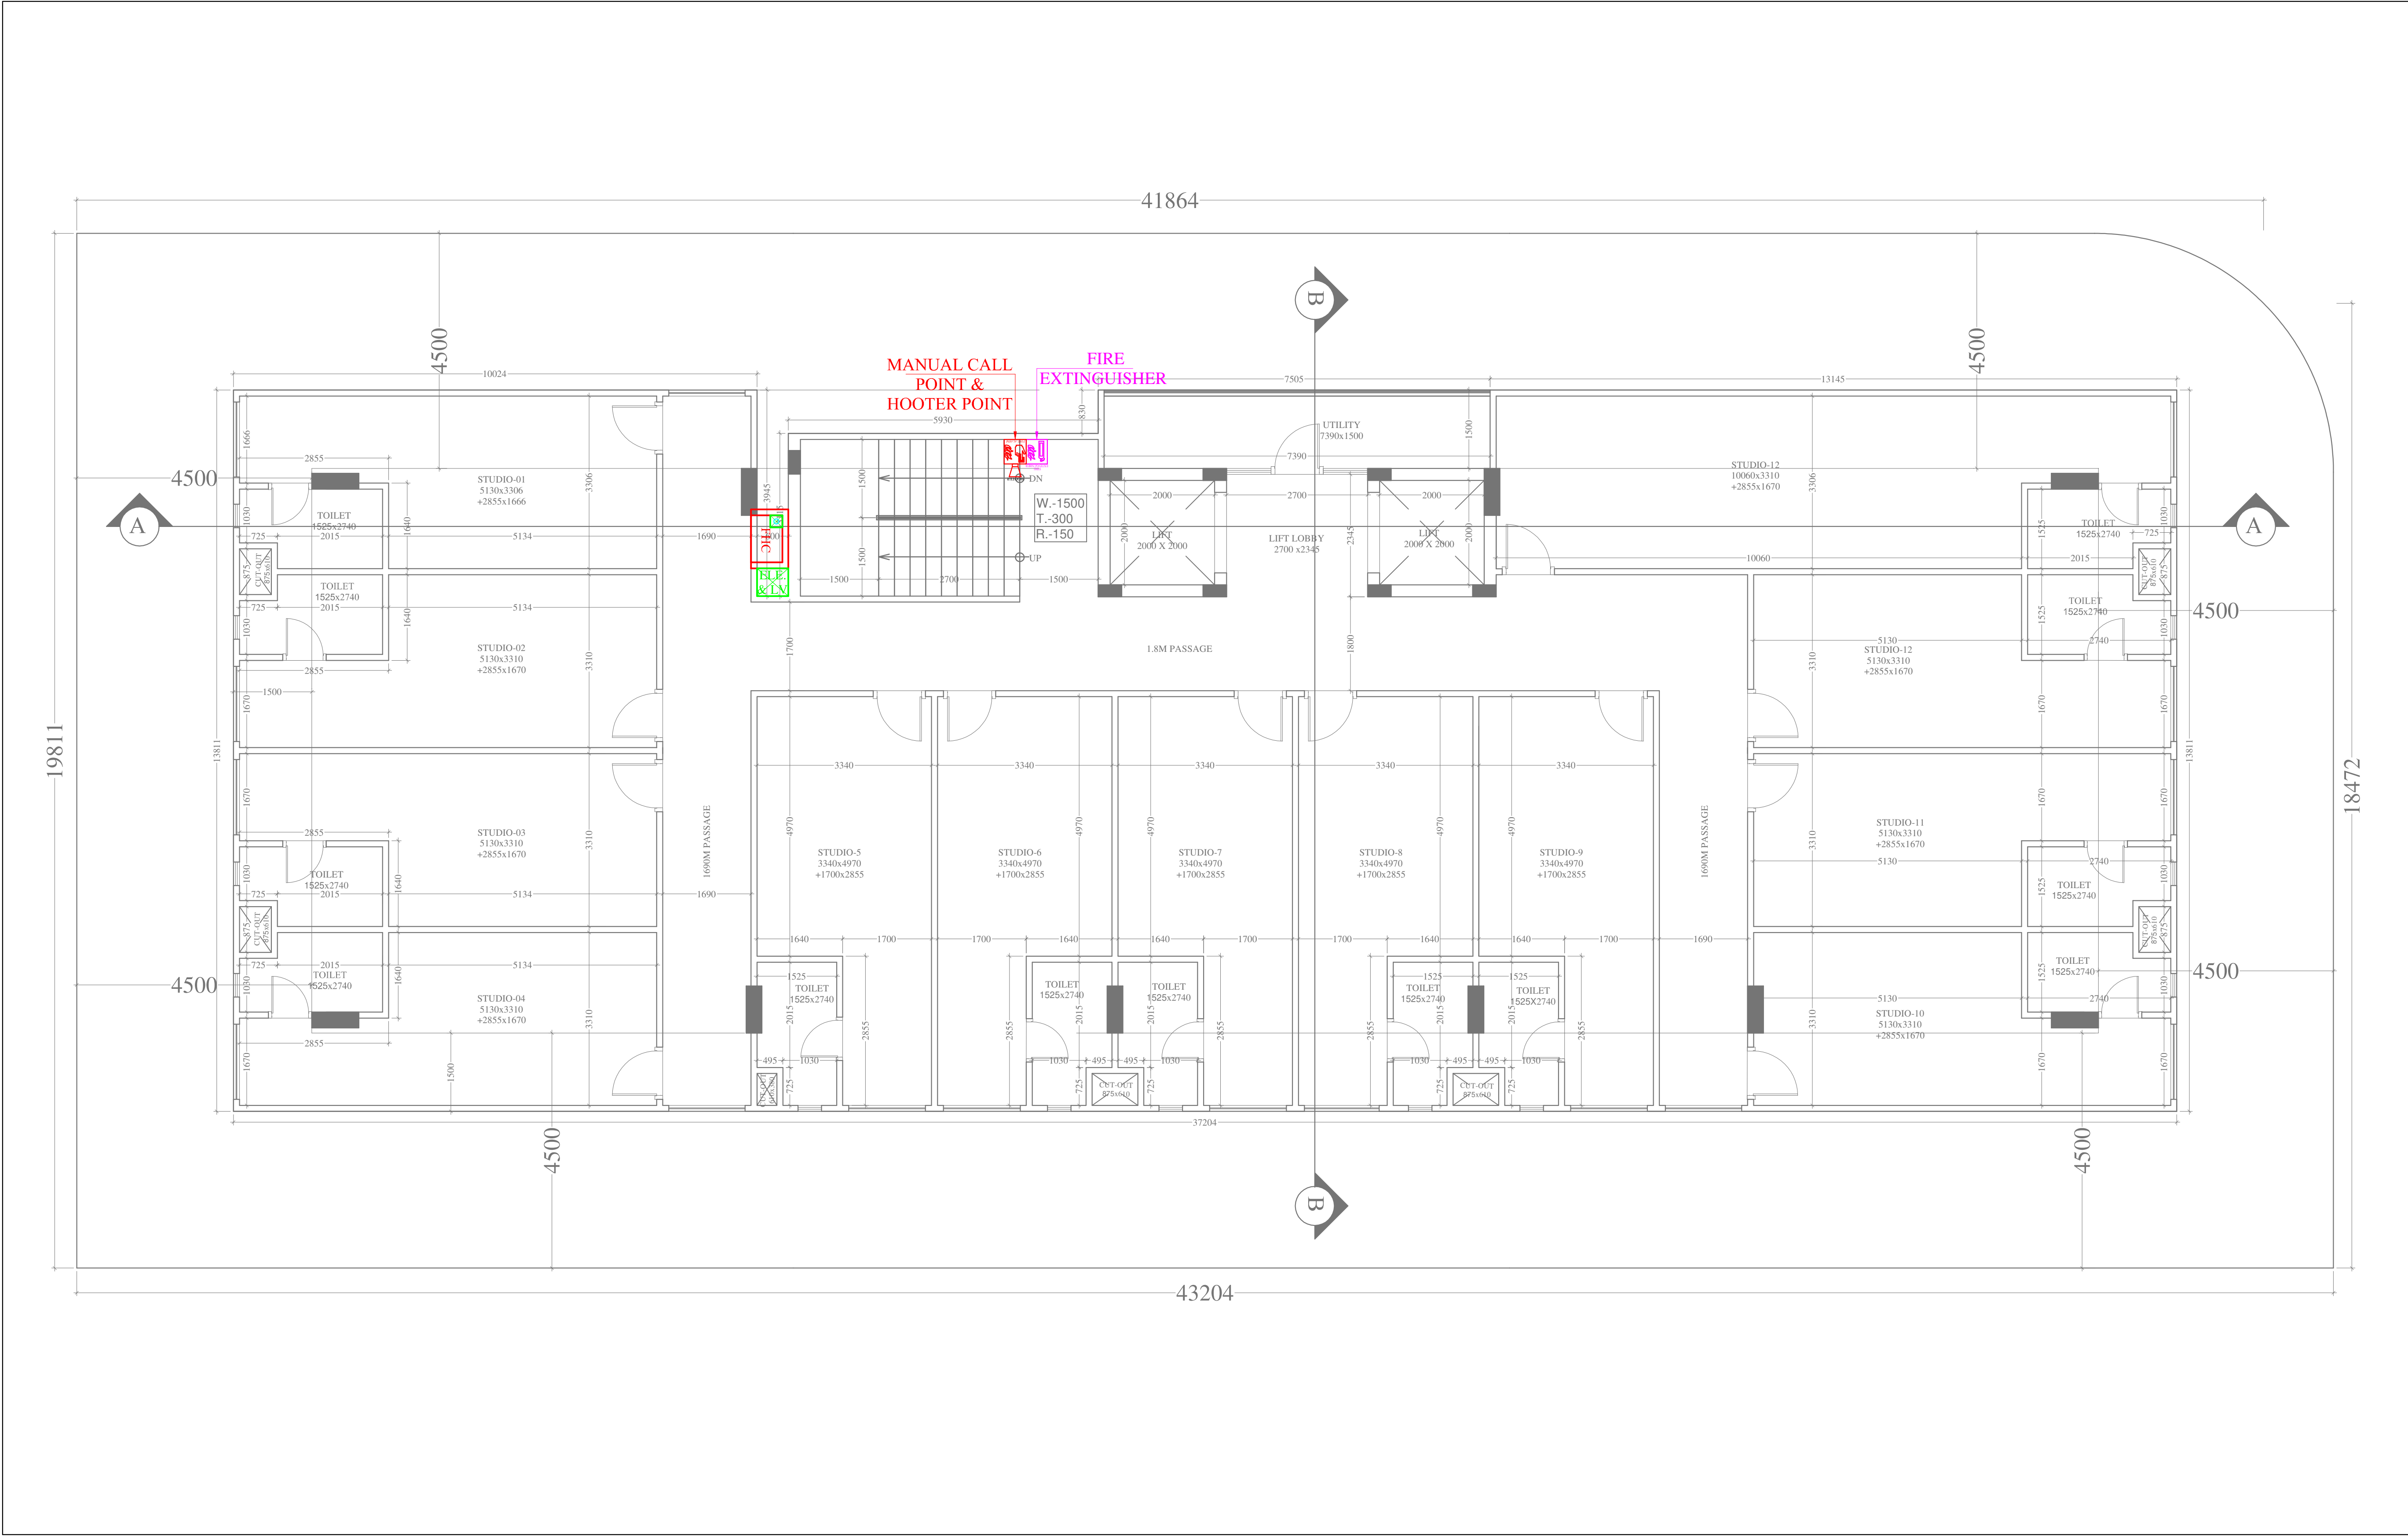



VIPUL AGARWAL
M.E.P. CONSULTANT
B.E. ELECTRICAL

LEGENDS:			
Mounting Height	1 D	Symbol	Description
+42"	MCP		MANUAL CALL POINT
+90"	HT		HOOTER POINT
+42"			FIRE EXTINGUISHER

SERVICE CONSULTANT

ASHI ASSOCIATES
F 9/140, Keshav Marg Chitrakul Scheme, Jaipur
PH:91-043146-10438, 0141-2440946, Mail: vipul8599@yahoo.com

PROJECT NAME :-


CITY HOME TURBAN RESIDENCY PHASE II

SUBMISSION DRAWINGS

TYPICAL (2nd. to 6th.) FLOOR
MCP, HOOTER & FIRE
EXTINGUISHER PLAN

SCALE:- 1= 100

NORTH :

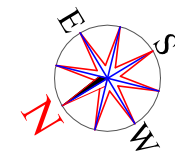

PROJECT:-

RESIDENTIAL RECONSTITUTION
PLOT NO. C17 1st EP, C17 1st WP, C17
MAA KARNI NAGAR SCHEME
(Bhairav G.N.S.S)

ARCHITECTS:-

GRAPHITE DESIGN STUDIO
ARCHITECTS, INTERIOR DESIGNERS, PLANNERS
PLOT NO 68, JANAK PURI-II, JMLIWALA PAHTAK, JAIPUR-302005
CONTACT NO. +91-9928334414, 0141-2594414
email: akshita@graphitedesignstudio.com

OWNER

ARCHITECTS

