
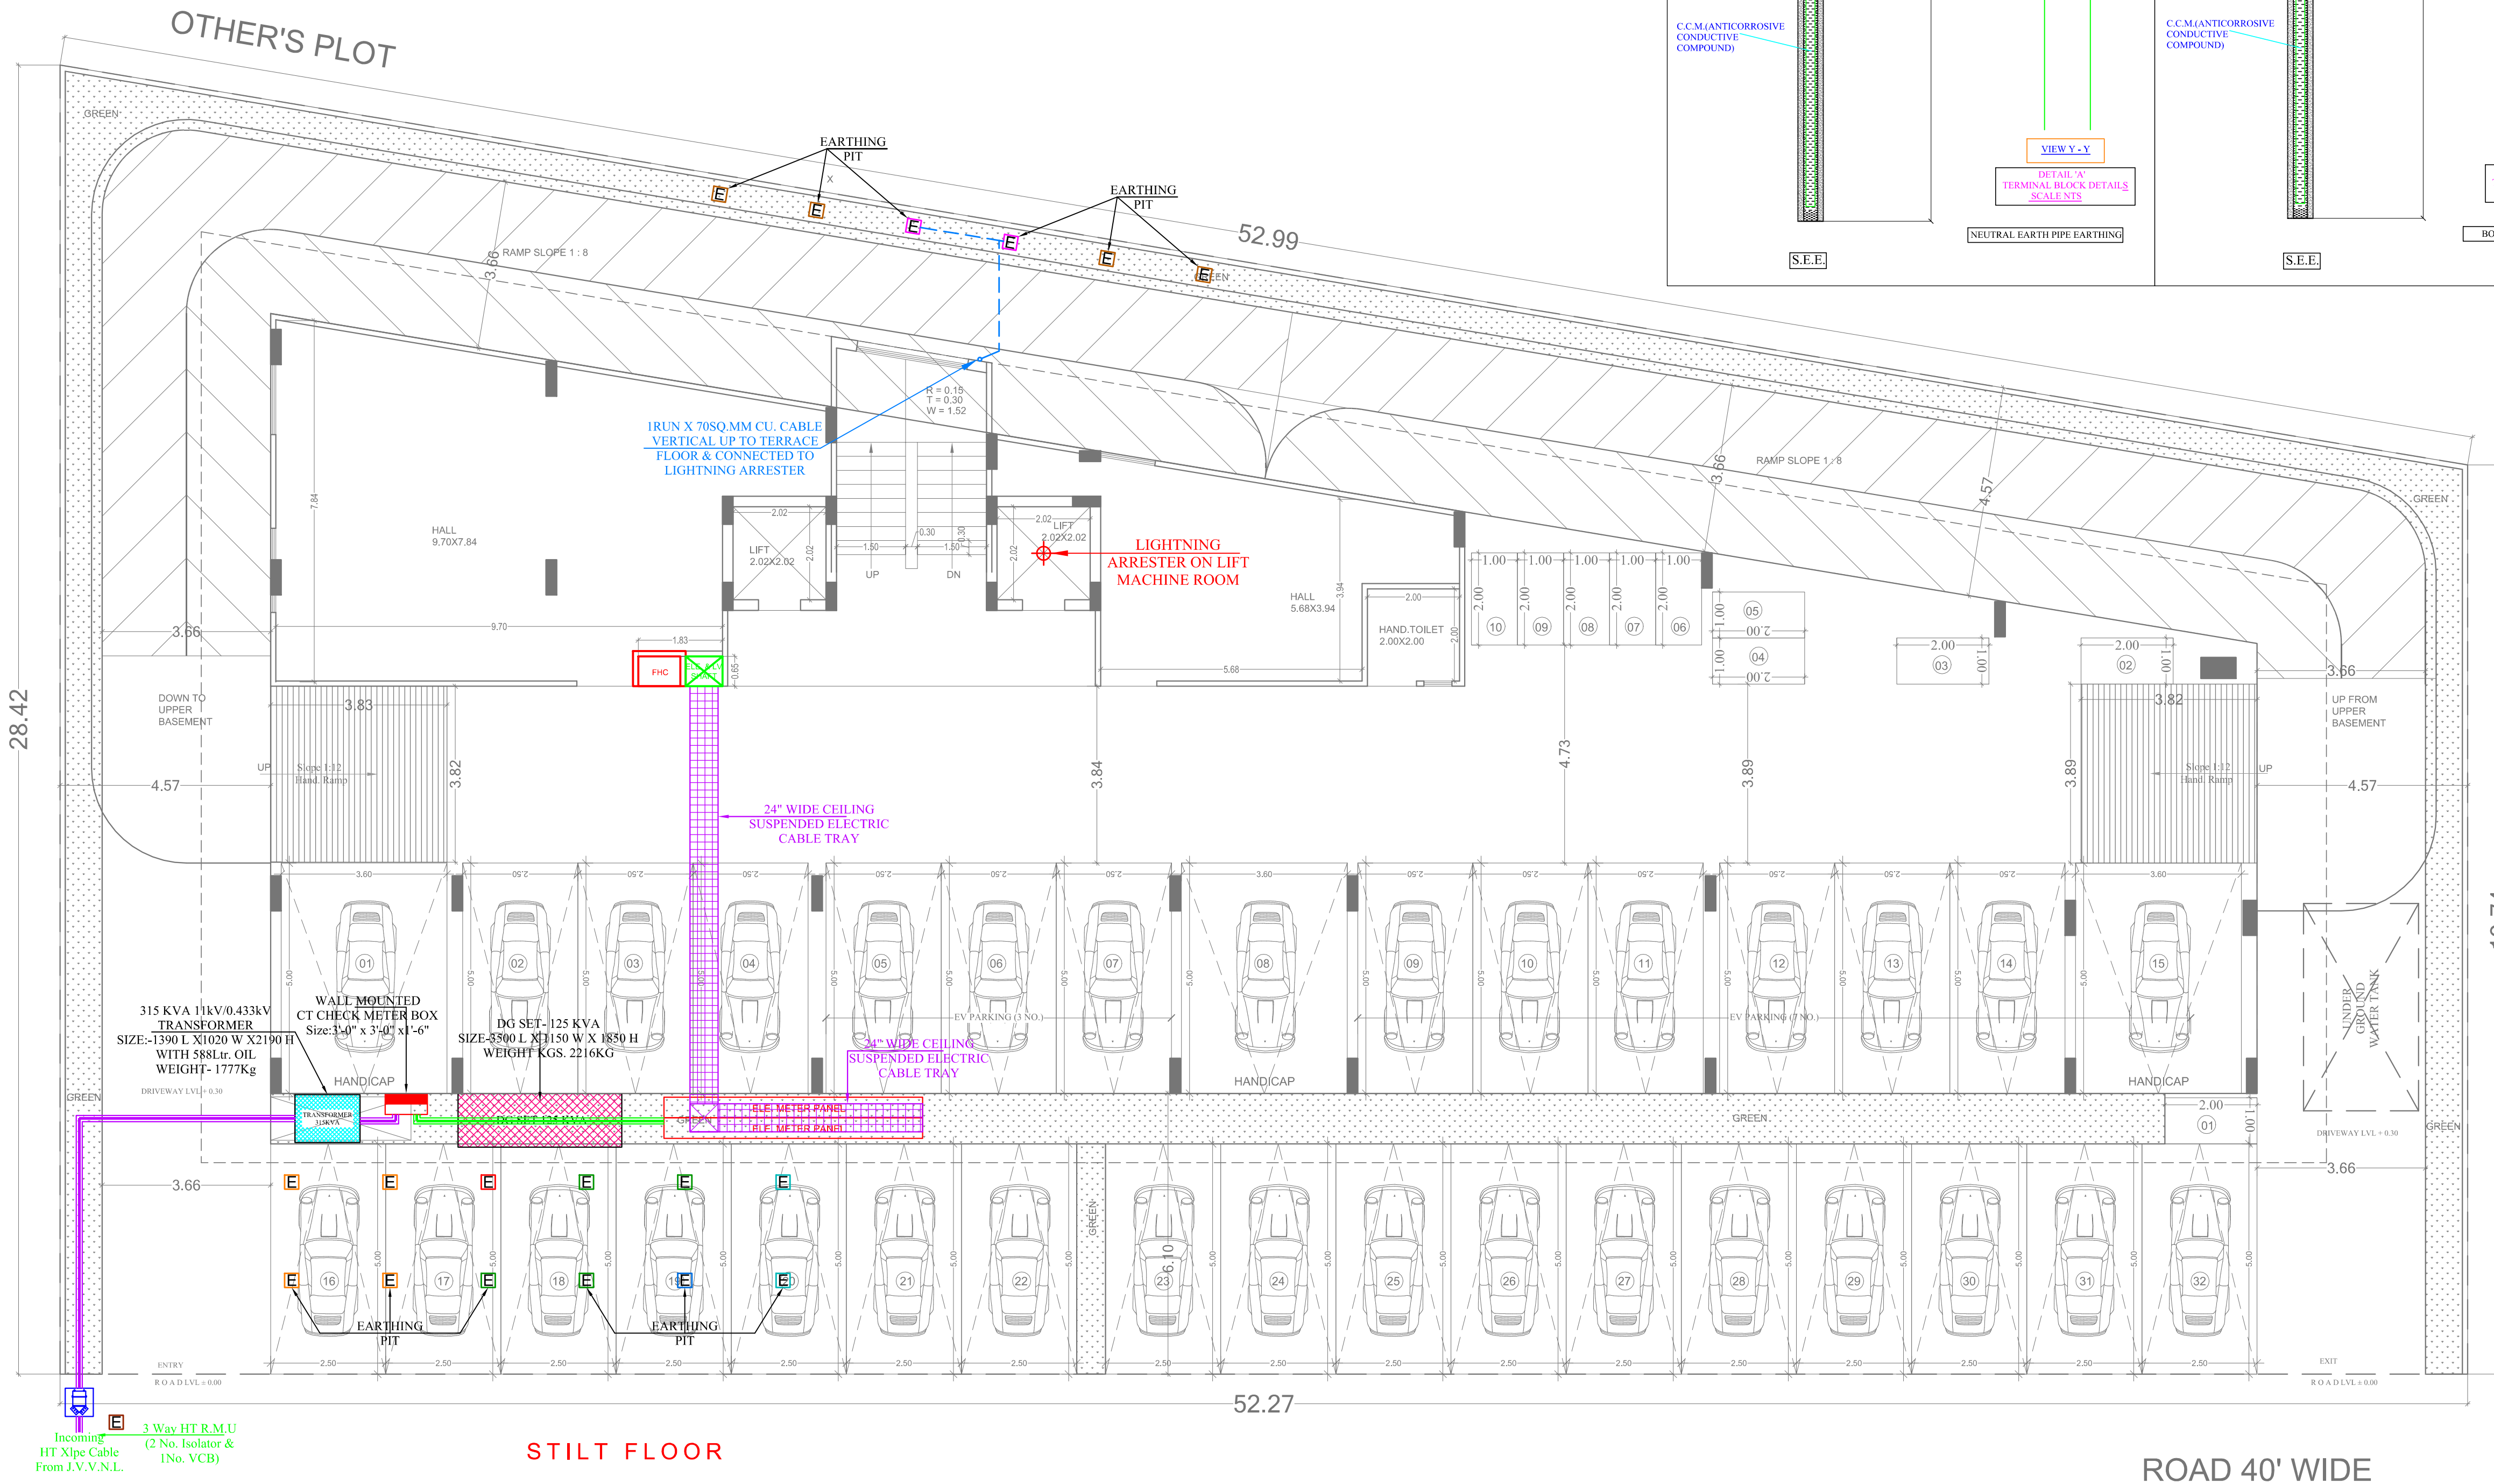


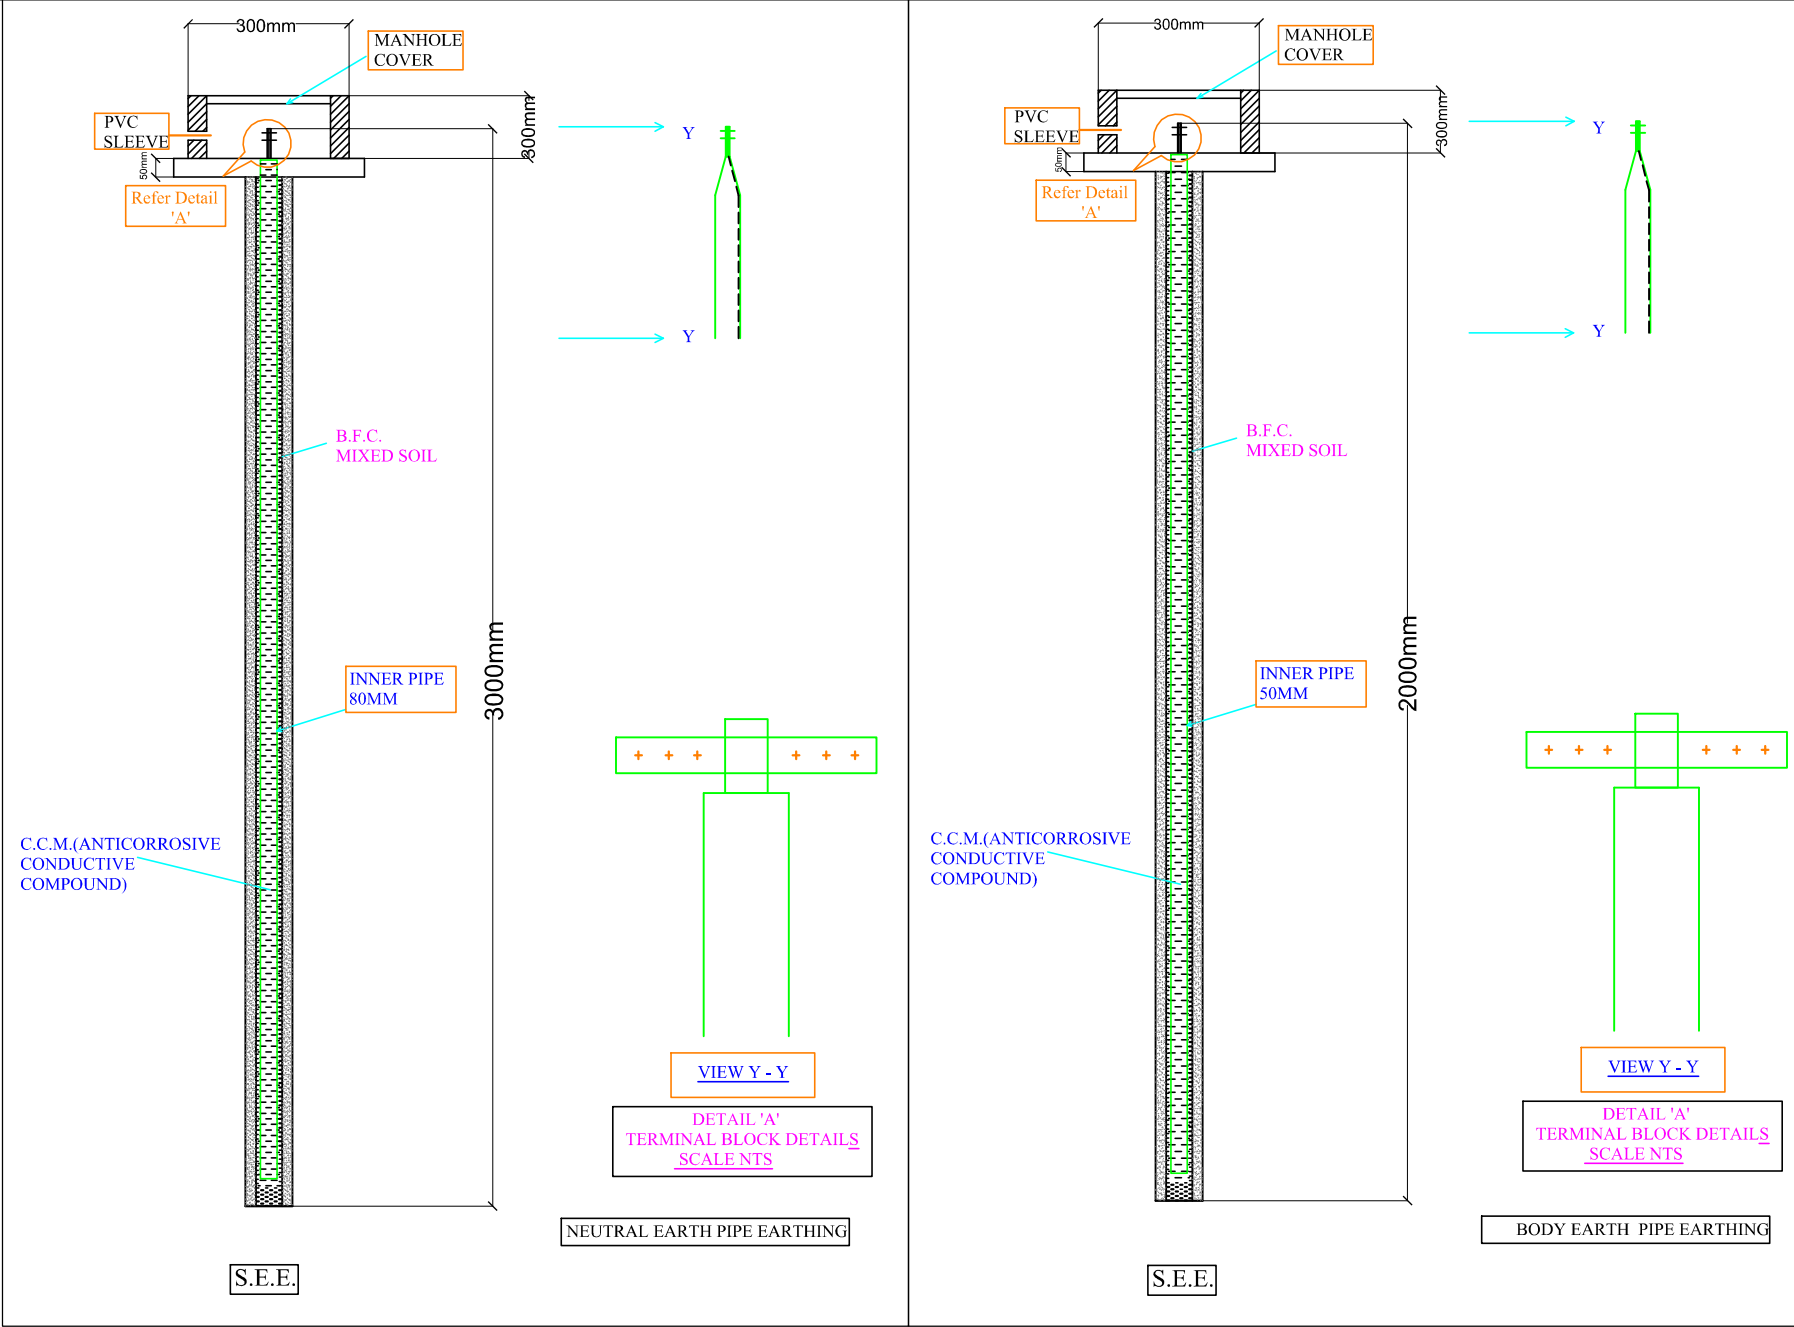

Lightning
Arrester

Model: Stormaster –
ESE - 50 (Level
2/Medium Protection)
(Protection radius - 35M,
Mast Height -2 Mtr)

EARTHING DETAILS		
01		50MM PIPE(2METER) 3WAY HT RMU BODY EARTH
01		50MM PIPE(2METER) CT CHECK METER BOX BODY EARTH
02		50MM PIPE(2METER) TRANSFORMER BODY EARTH
02		80MM PIPE(3METER) TRANSFORMER NEUTRAL EARTH
02		50MM PIPE(2METER) DG SET BODY EARTH
02		80MM PIPE(3METER) DG SET NEUTRAL EARTH
02		50MM PIPE(2METER) LIGHTNING ARRESTER BODY EARTH
02		50MM PIPE(2METER) ELECTRIC PANEL BODY EARTH
01		50MM PIPE(2METER) TELEPHONE EXCH. BODY EARTH
04		50MM PIPE(2METER) LIFT PANEL BODY EARTH

NOTES:
1. ALL NEUTRAL EARTHS TO BE CONNECTED 50 X 3 GI EARTH STRIP FROM EARTH PIT TO EQUIPMENT.
2. ALL BODY EARTHS TO BE CONNECTED 25 X 3 GI EARTH STRIP FROM EARTH PIT TO EQUIPMENT.

Vipul
VIPUL AGARWAL
M.E.P. CONSULTANT
B.E. ELECTRICAL

<div>SERVICES CONSULTANT: ASHI ASSOCIATES F 9 / 440 , Keshav Marg Chitrakut Scheme,Jaipur PH:91-093146-10438 ,0141-2440946 Mail:vipul8599@yahoo.com</div>	
<div>DRW TITTLE:- STILT FLOOR ELE. SUB- STATION, CABLE ROUTE & LIGHTNING ARRESTER PLAN</div>	
<div>PROJECT NAME :- GURU KRIPA AURA</div>	
<div>DEVELOPER :- A 1 Studio Realty</div>	
<div>PROJECT:- PROPOSED RESIDENTIAL STUDIO APARTMENTS PLOT G19(B) KRISHNA MARG , C-SCHEME, JAIPUR</div>	
<div>ARCHITECTS:- STUDIO 1503 Architects, Interior Designers email : studio1503@gmail.com</div>	
<div>OWNER</div>	<div>ARCHITECT</div>

Qty.	I D	Symbol	Description
13	PL		STREET LIGHT



SERVICES CONSULTANT:
ASHI ASSOCIATES
F 9 / 440 , Keshav Marg Chitrakut
Scheme,Jaipur
PH:91-0-93146-10438 ,0141-2440946
Mail:vipul8599@yahoo.com

PROJECT NAME :-
GURU KRIPA AURA

DEVELOPER :-	A 1 Studio Realty
--------------	-------------------

PROJECT:-

PROPOSED RESIDENTIAL STUDIO APARTMENTS
PLOT G19(B) KRISHNA MARG , C-SCHEME, JAIPUR

ARCHITECTS:-

STUDIO 1503
Architects, Interior Designers
email : studio1503@gmail.com

OWNER

ARCHITECTS

